



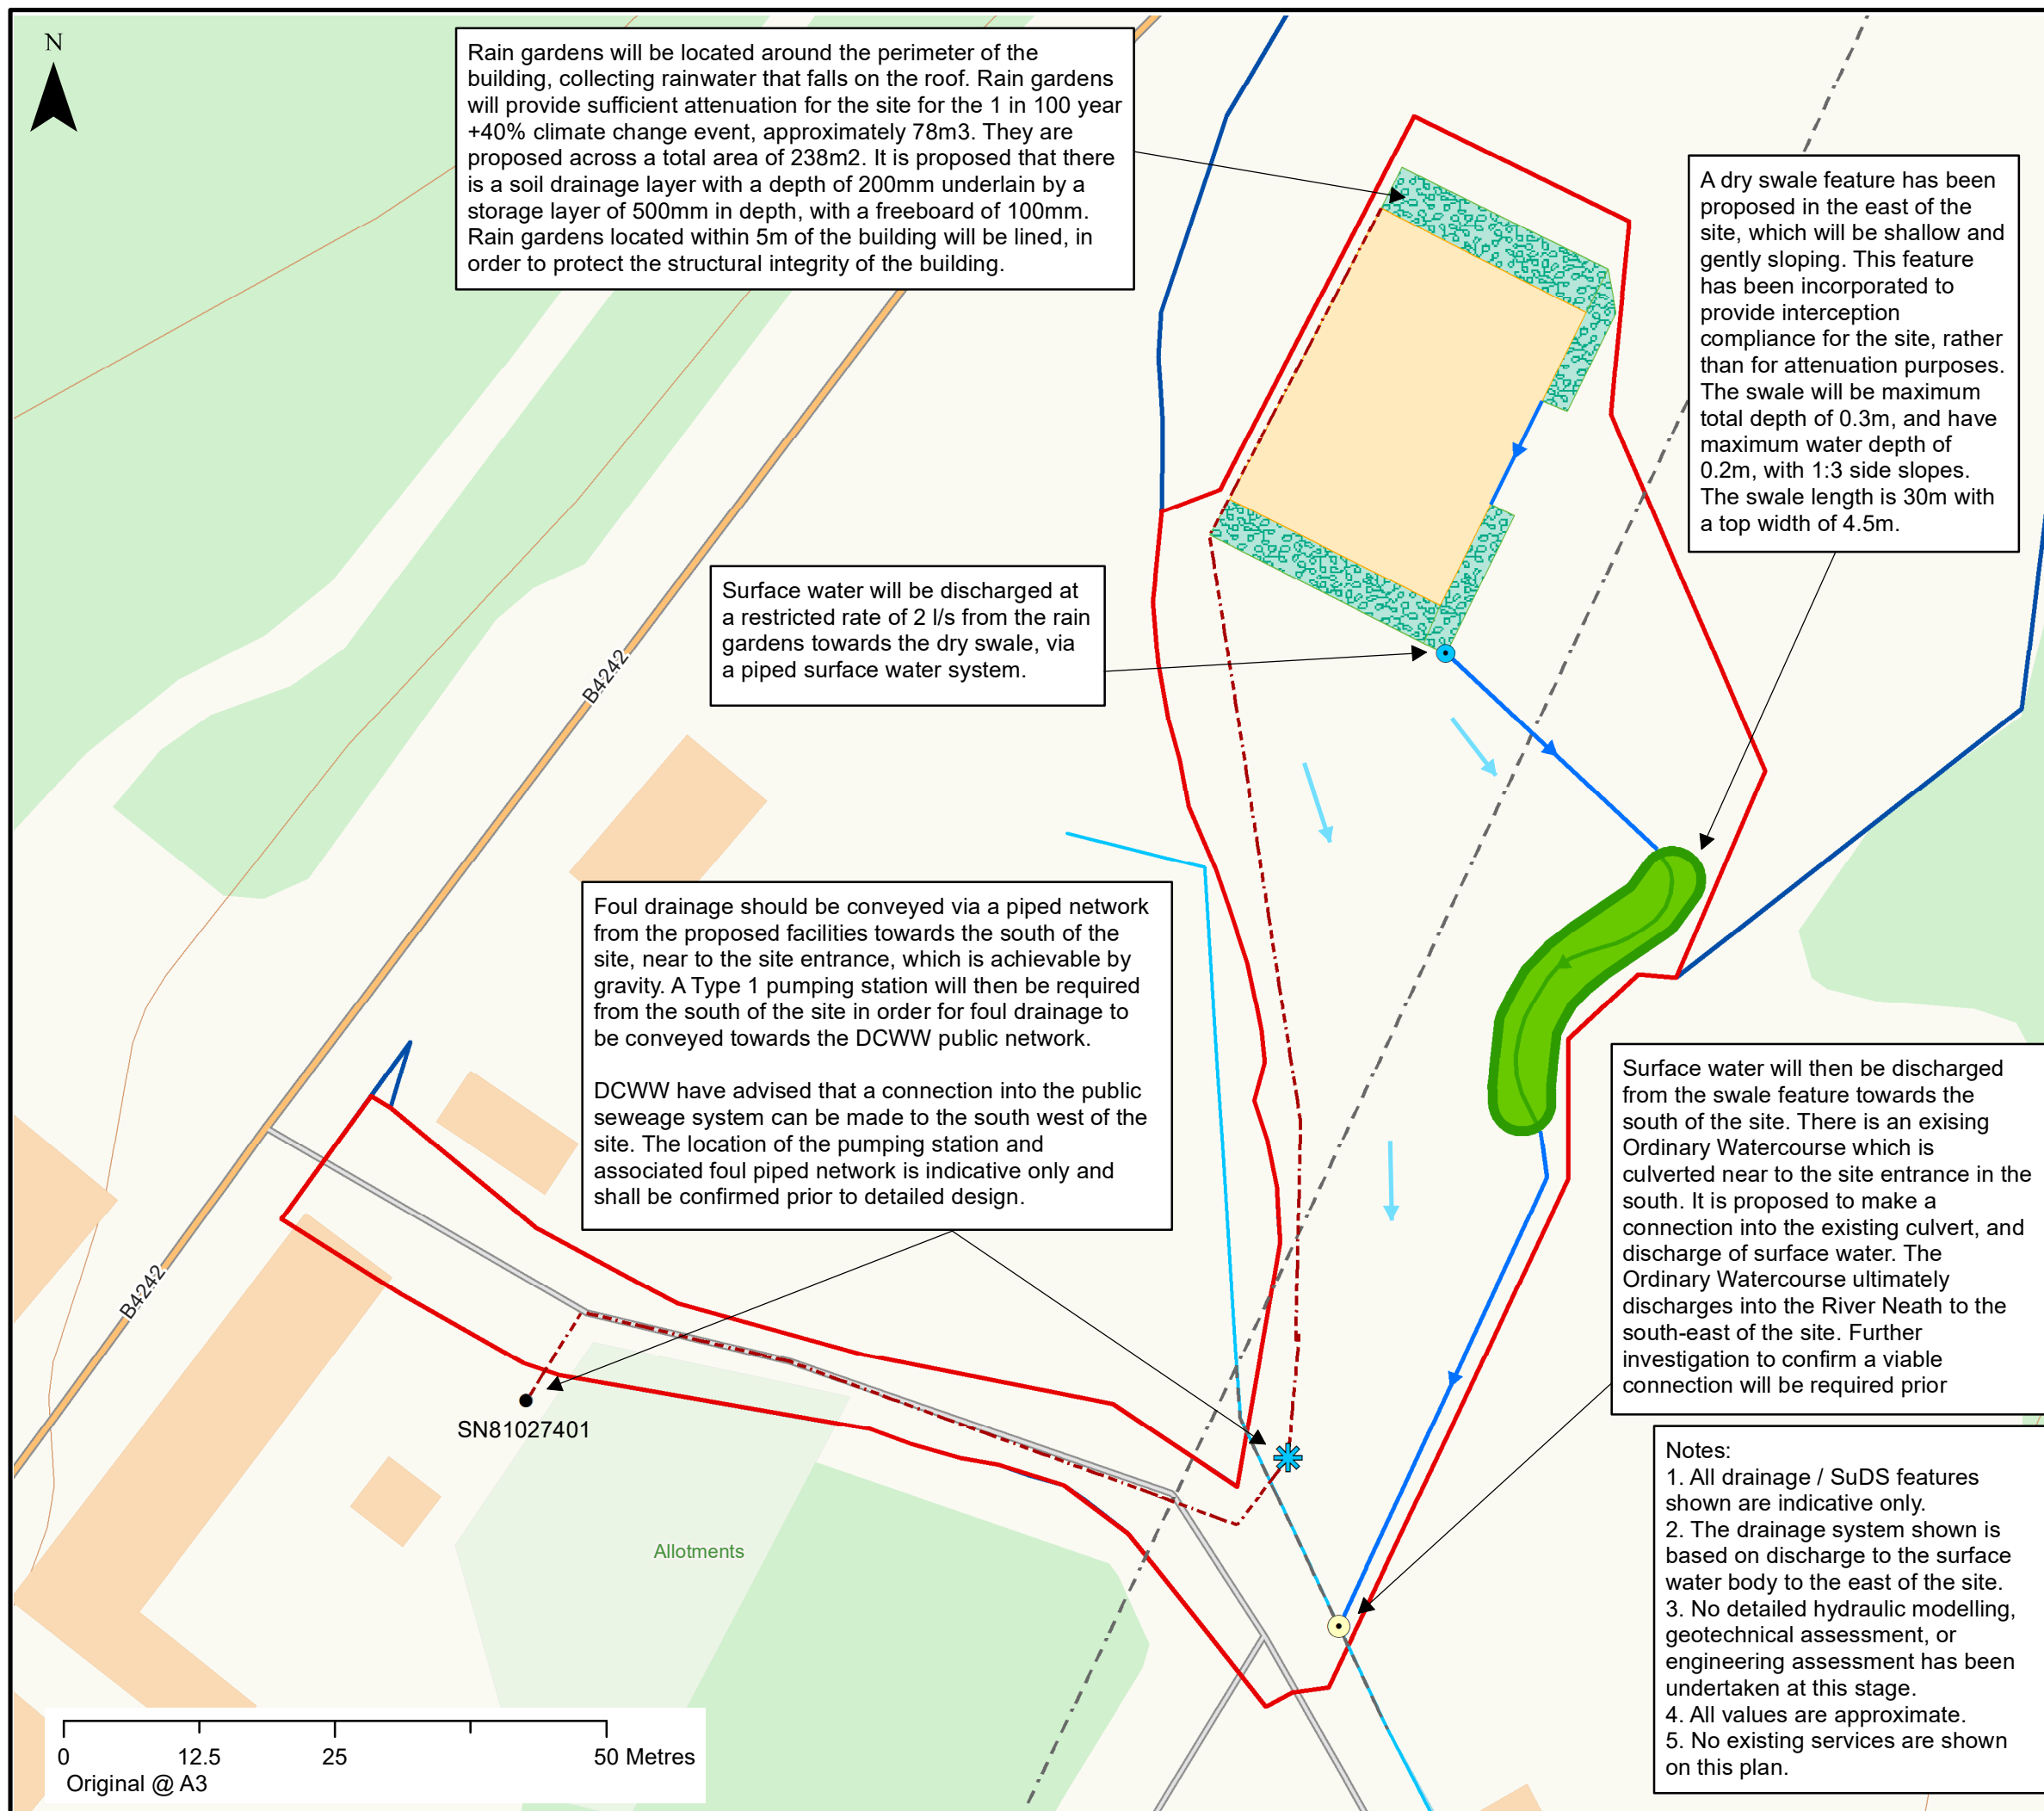

## KEYPLAN

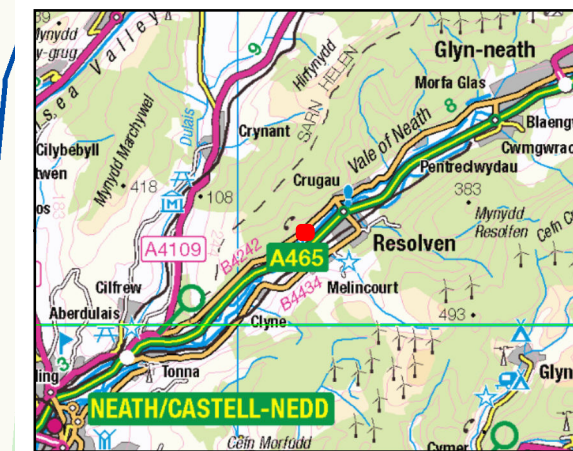

## KEY

- Red Line Boundary
- Ownership Boundary
- Culvert
- Ordinary Watercourse (indicative)
- Flow Control
- Outfall
- Proposed pumping mechanism
- DCWW Foul chamber
- SW Sewer
- Swale Channel
- Foul drainage
- Roof
- Rain garden
- Base area
- Swale feature footprint
- Exceedance Flow Route

Contains OS data © Crown copyright and database right 2024



Land south of Neath Road,  
Abergarwed  
ASW Sacffolding Wales

Outline Surface Water Drainage  
Strategy  
Version 2

November 2024