




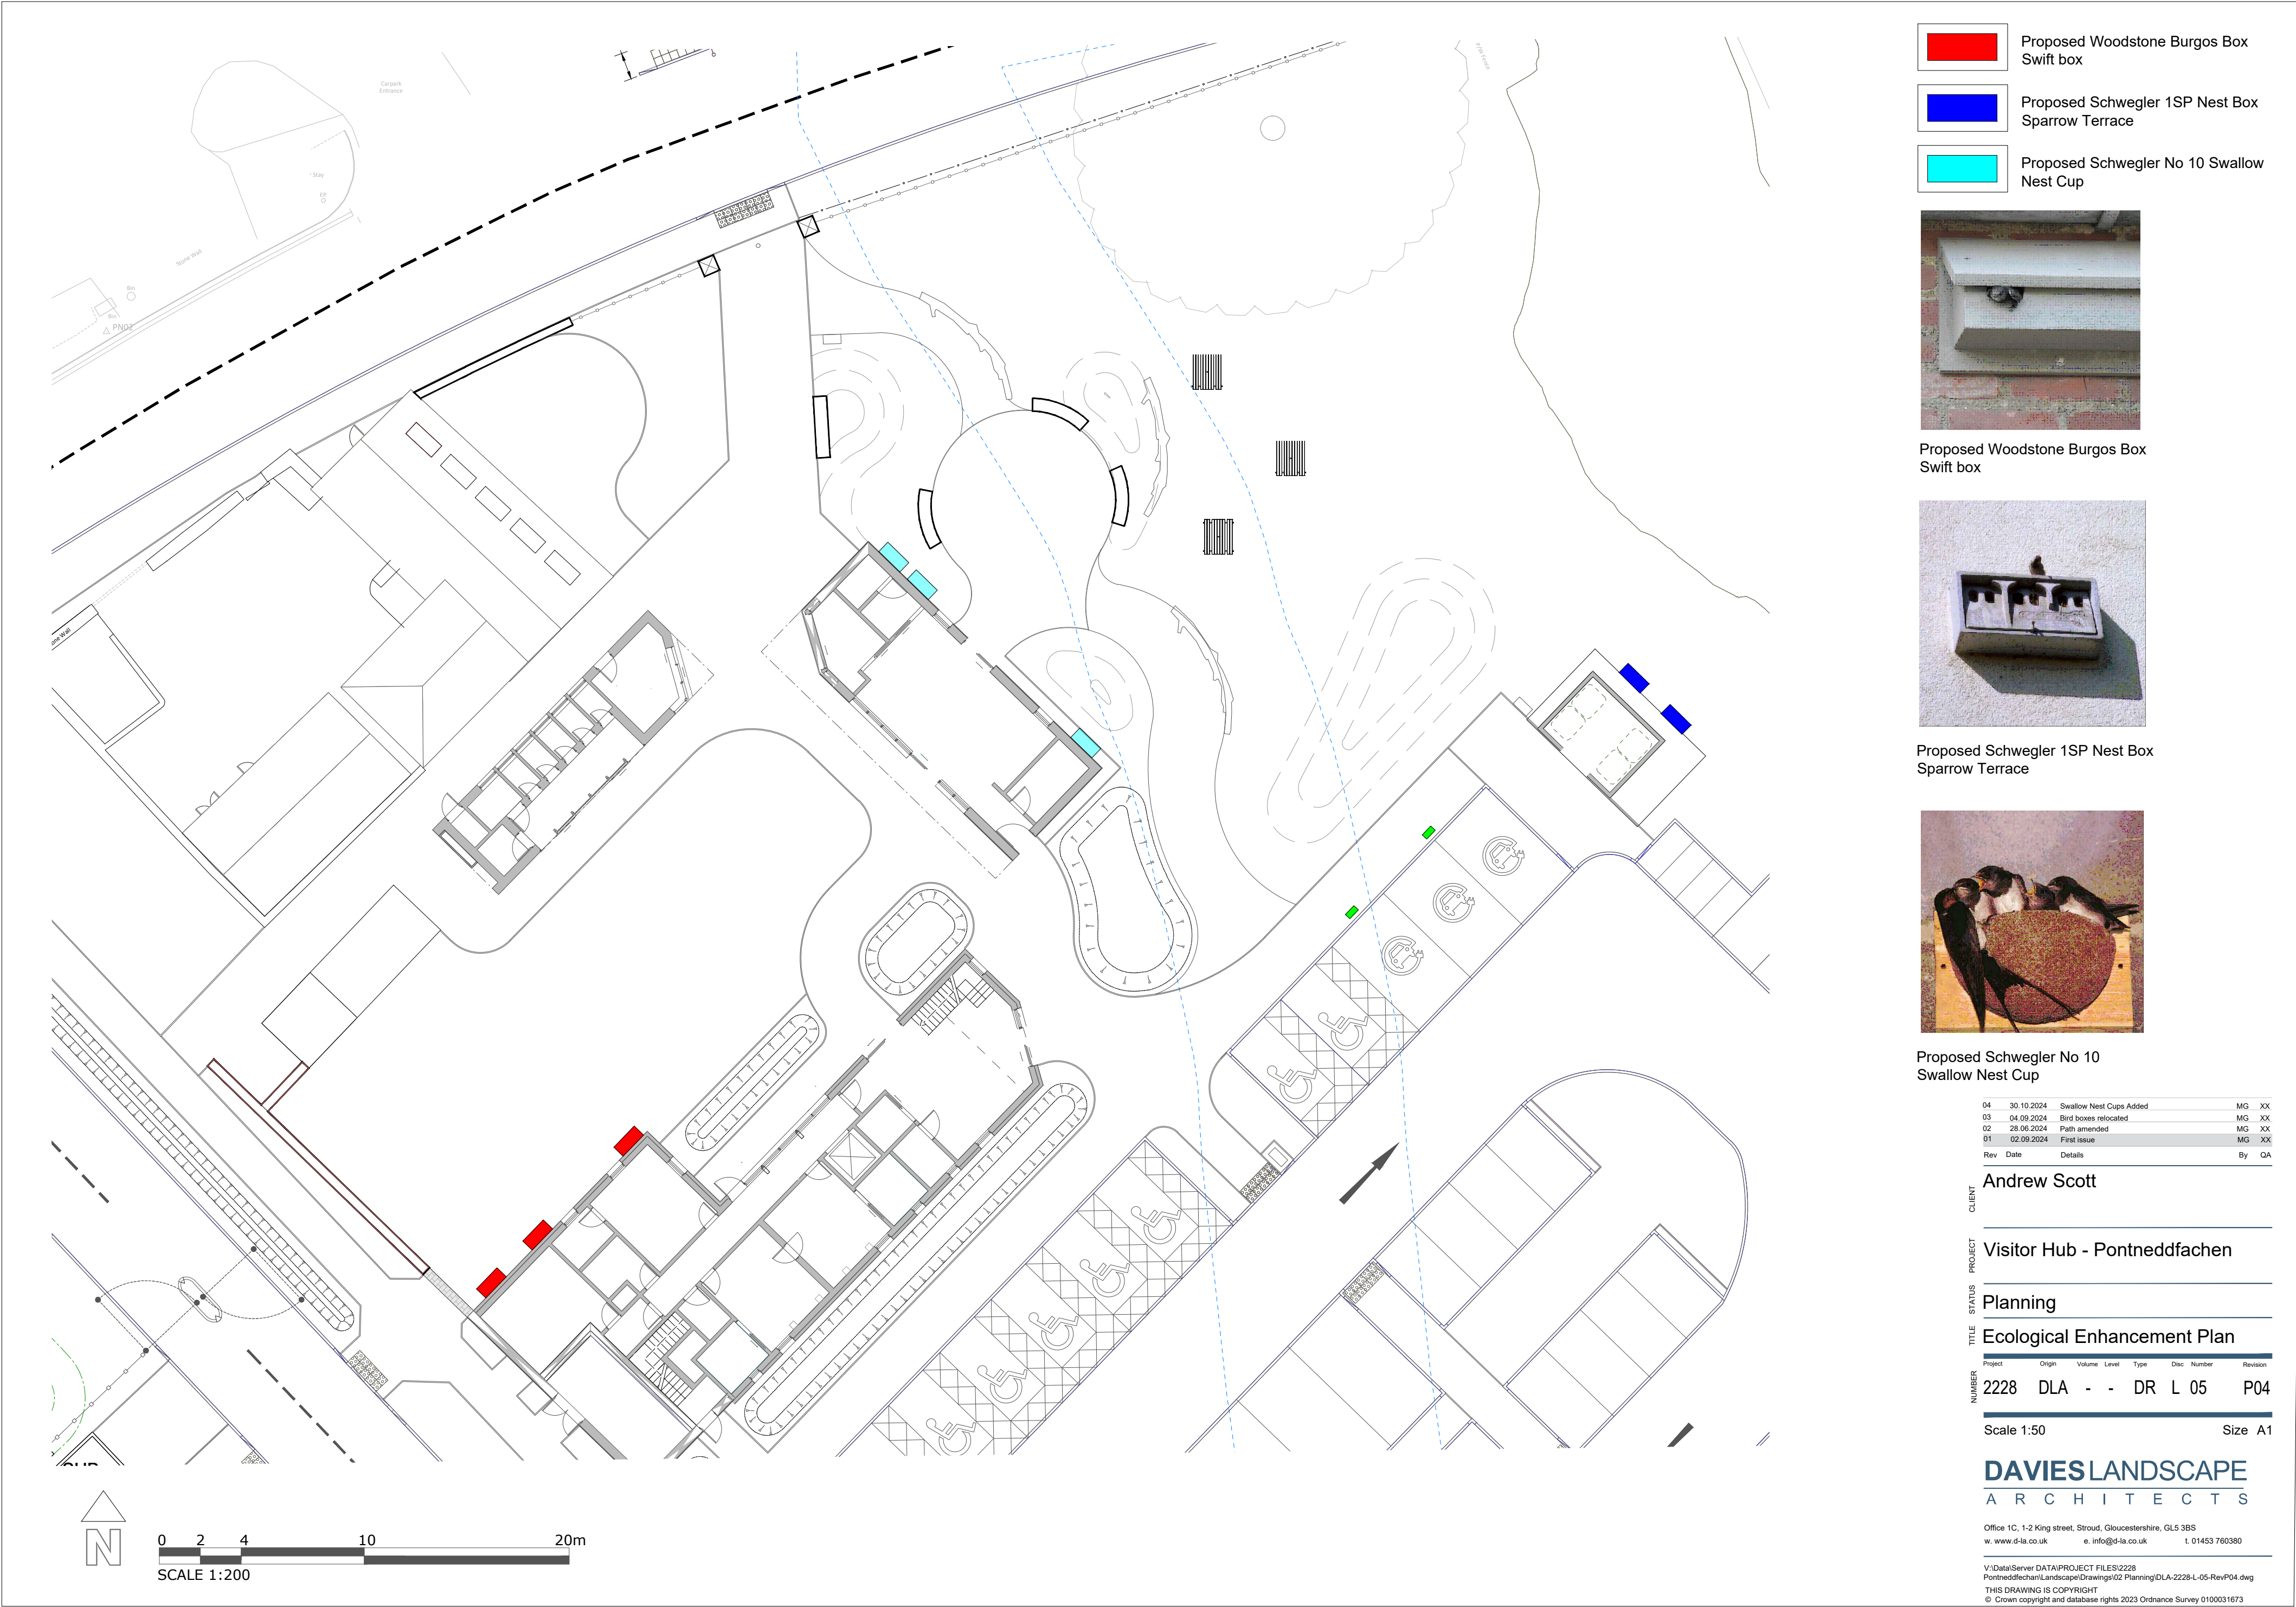


- Proposed Woodstone Burgos Box Swift box
- Proposed Schwegler 1SP Nest Box Sparrow Terrace
- Proposed Schwegler No 10 Swallow Nest Cup

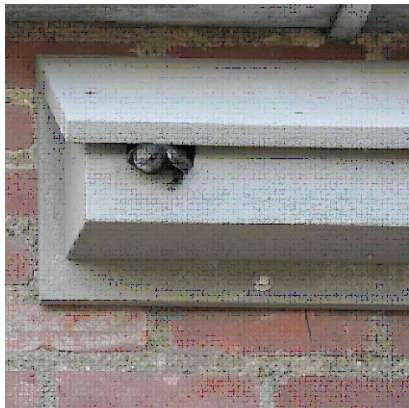

Proposed Woodstone Burgos Box Swift box

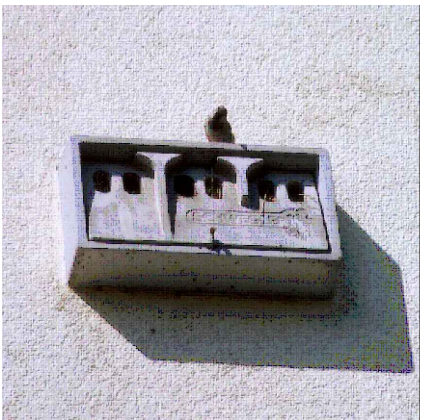

Proposed Schwegler 1SP Nest Box Sparrow Terrace

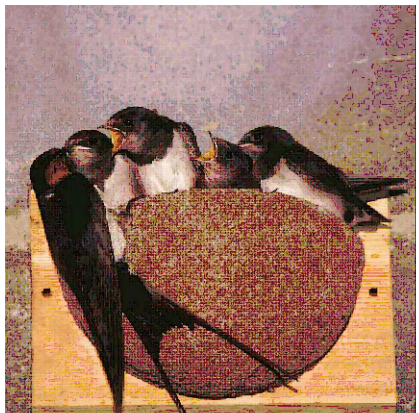

Proposed Schwegler No 10 Swallow Nest Cup

|     |            |                         |    |    |
|-----|------------|-------------------------|----|----|
| 04  | 30.10.2024 | Swallow Nest Cups Added | MG | XX |
| 03  | 04.09.2024 | Bird boxes relocated    | MG | XX |
| 02  | 28.06.2024 | Path amended            | MG | XX |
| 01  | 02.09.2024 | First issue             | MG | XX |
| Rev | Date       | Details                 | By | QA |

Andrew Scott

Visitor Hub - Pontneddfachen

Planning

Ecological Enhancement Plan

| Project | Origin | Volume | Level | Type | Disc | Number | Revision |
|---------|--------|--------|-------|------|------|--------|----------|
| 2228    | DLA    | -      | -     | DR   | L    | 05     | P04      |

Scale 1:50

Size A1

DAVIESLANDSCAPE  
ARCHITECTS

Office 1C, 1-2 King street, Stroud, Gloucestershire, GL5 3BS  
w. www.d-la.co.uk e. info@d-la.co.uk t. 01453 760380

V:\Data\Server DATA\PROJECT FILES\2228  
Pontneddfachen\Landscapel\Drawings\02 Planning\DLA-2228-L-05-RevP04.dwg  
THIS DRAWING IS COPYRIGHT  
© Crown copyright and database rights 2023 Ordnance Survey 0100031673