



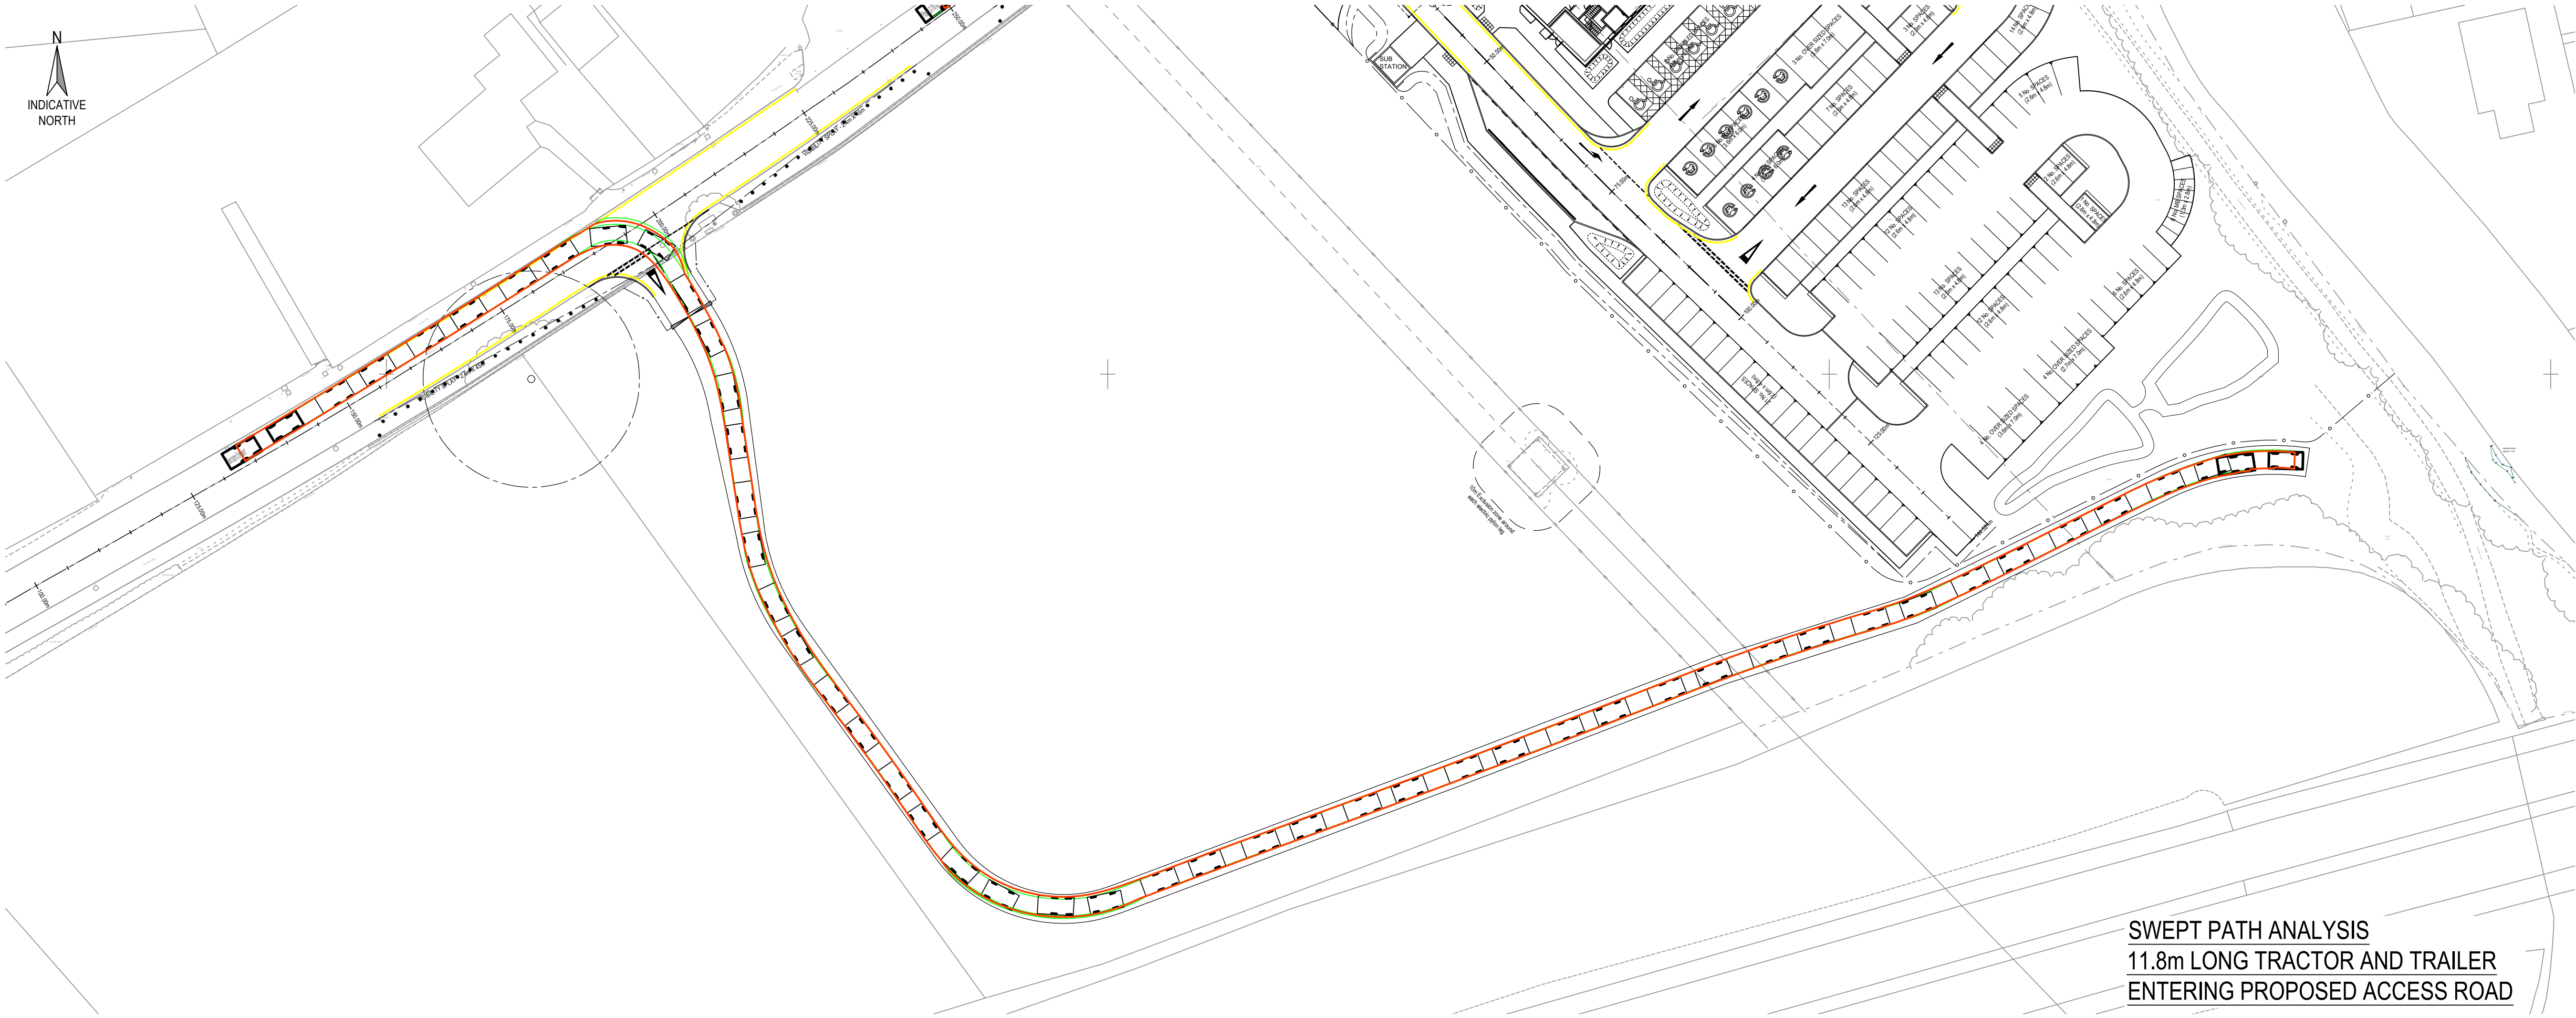


SWEPT PATH ANALYSIS
11.8m LONG TRACTOR AND TRAILER
ENTERING PROPOSED ACCESS ROAD

- NOTES**
1. THIS DRAWING IS TO BE READ IN CONJUNCTION WITH AND CONSTRUCTED IN ACCORDANCE WITH ALL RELEVANT ENGINEERING DRAWINGS AND DETAILS.
 2. FOR EXISTING SERVICES APPARATUS LOCATIONS REFER TO JUBB DRAWING.
 3. ALL DIMENSIONS IN METRES UNLESS NOTED OTHERWISE. ALL LEVELS IN METRES UNLESS NOTED OTHERWISE.
 4. DO NOT SCALE THIS DRAWING. ALL DIMENSIONS MUST BE CHECKED/ VERIFIED ON SITE. IF IN DOUBT ASK.
 5. ANY DISCREPANCIES NOTED ON SITE ARE TO BE REPORTED TO THE ENGINEER IMMEDIATELY.

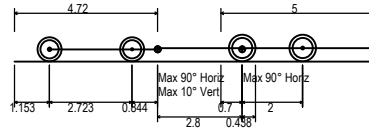

Farm tractor & 5m trailer1	11.820m
Overall Length	2.500m
Overall Width	0.438m
Min Body Ground Clearance	0.388m
Max Track Width	2.500m
Lock to lock time	4.00s
Kern to Kern Turning Radius	4.600m

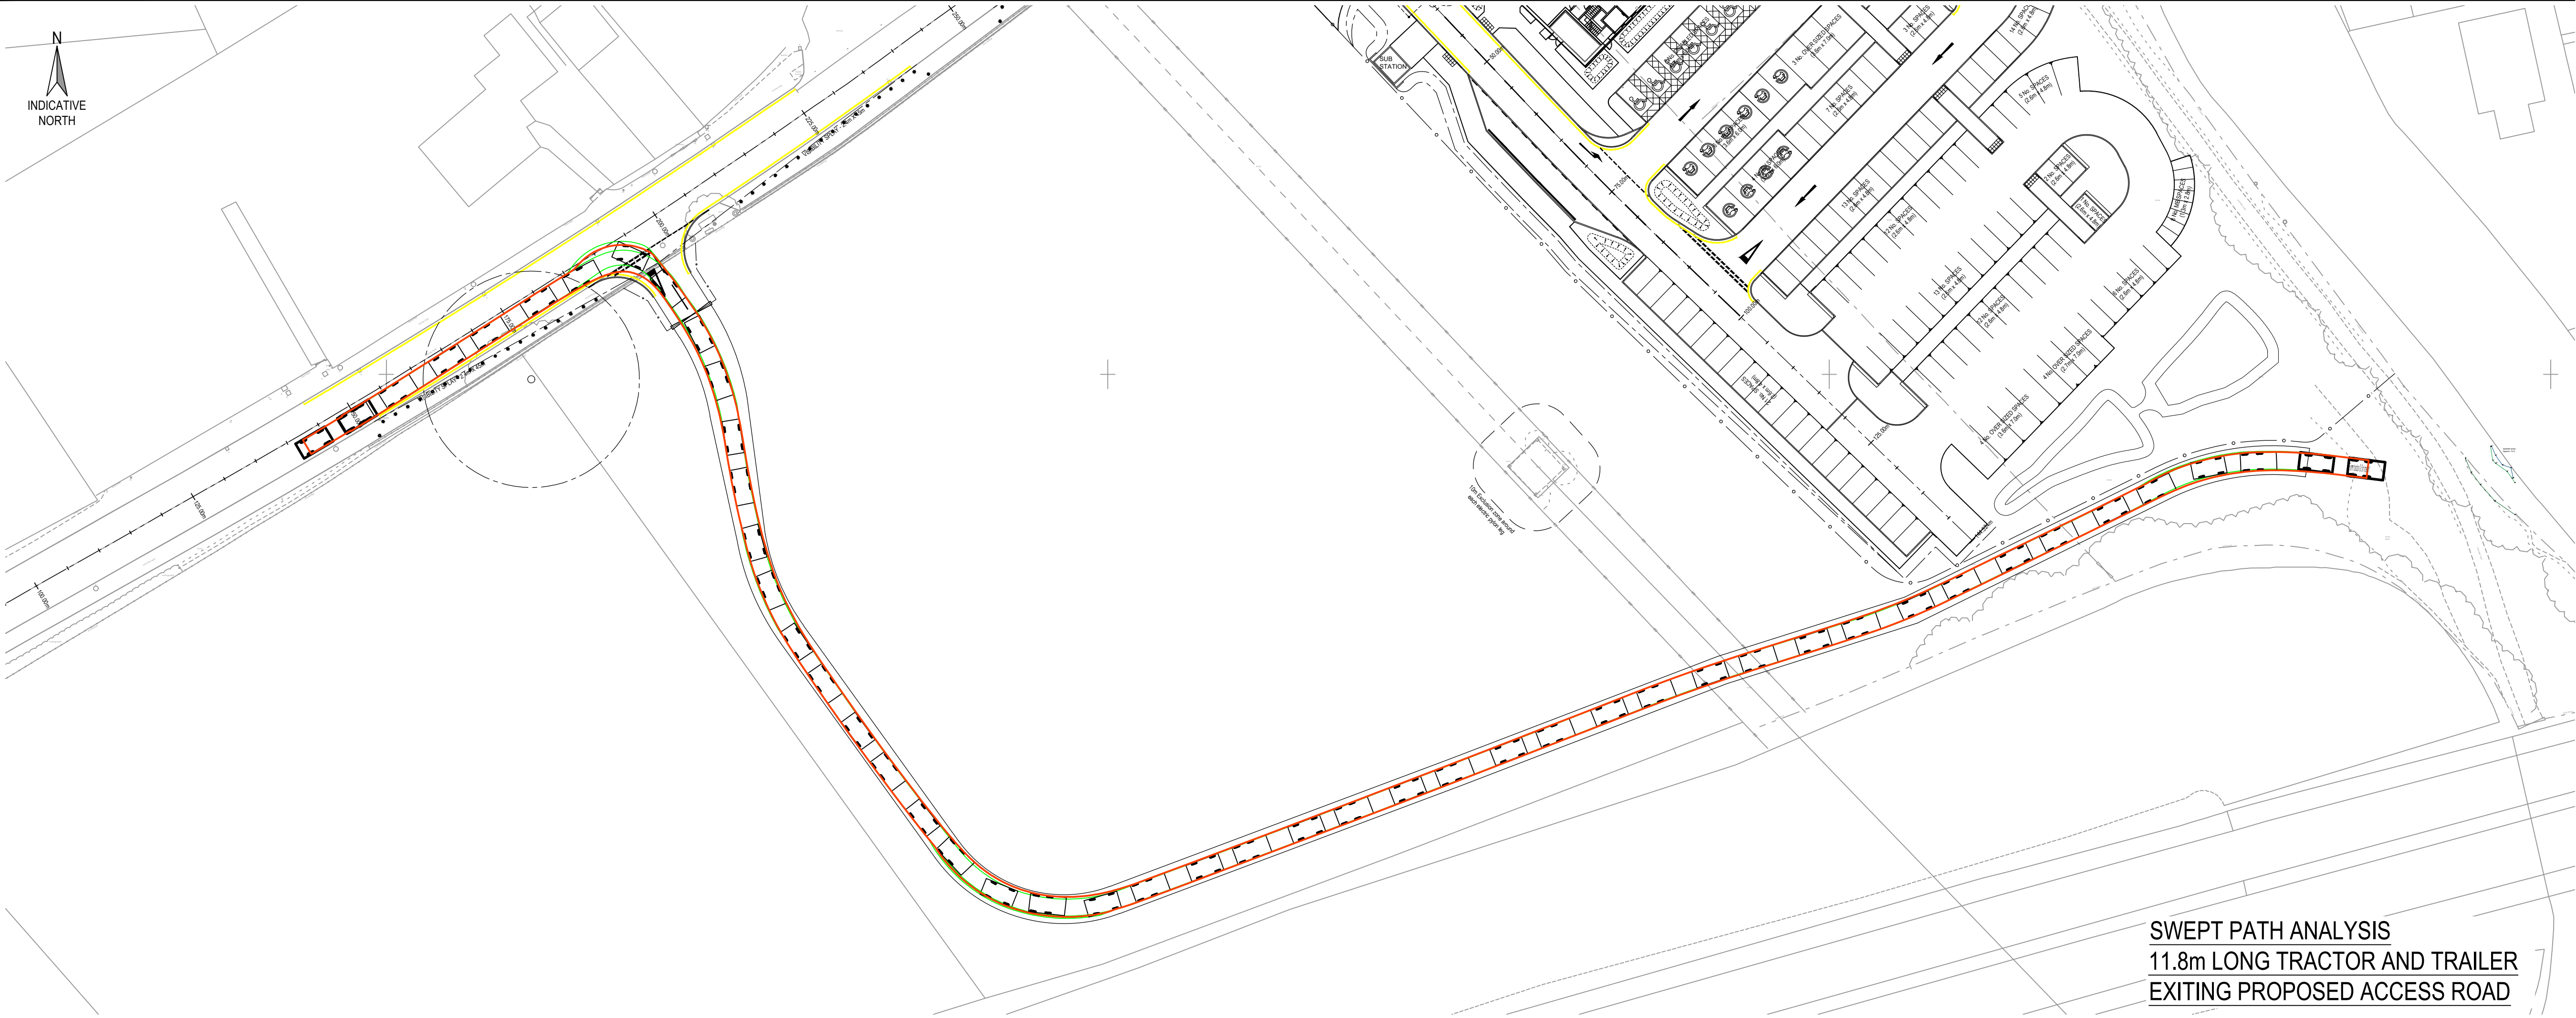

SWEPT PATH ANALYSIS
11.8m LONG TRACTOR AND TRAILER
EXITING PROPOSED ACCESS ROAD

P06	11.11.24	UPDATED LAYOUT	KP	GS
P05	11.09.24	TRACK REVISED	KP	GS
P04	28.08.24	UPDATED LAYOUT	KP	GS
P03	09.07.24	LAYOUT REVISED TO ALIGN WITH LANDSCAPE ARCHITECTS LAYOUT. ADDITIONAL DOUBLE YELLOW LINES SHOWN WITH EMERGENCY LAYOUT.	JE	GS
P02	21.06.24	LAYOUT REVISED TO ALIGN WITH LANDSCAPE ARCHITECTS LAYOUT.	JE	GS
P01	27.02.24	FIRST ISSUE	JE	GS

Rev Date Description By Apvd

PROJECT:
PROPOSED VISITOR HUB @
WATERFALL COUNTRY,
PONTNEDDFACHEN, NEATH

TITLE:
SWEPT PATH ANALYSIS
11.8m TRACTOR AND TRAILER
AREA 05 - HIGHWAY WORKS

CLIENT:
ANDREW SCOTT

SCALE@A1:
1:500

PROJECT REF:
23158

DRAWING No:
2081-05-JUB-C-DR-00153

STATUS:
S2

REV:
P06

Revision Referencing
P = Preliminary A = Approval T = Tender C = Construction

