

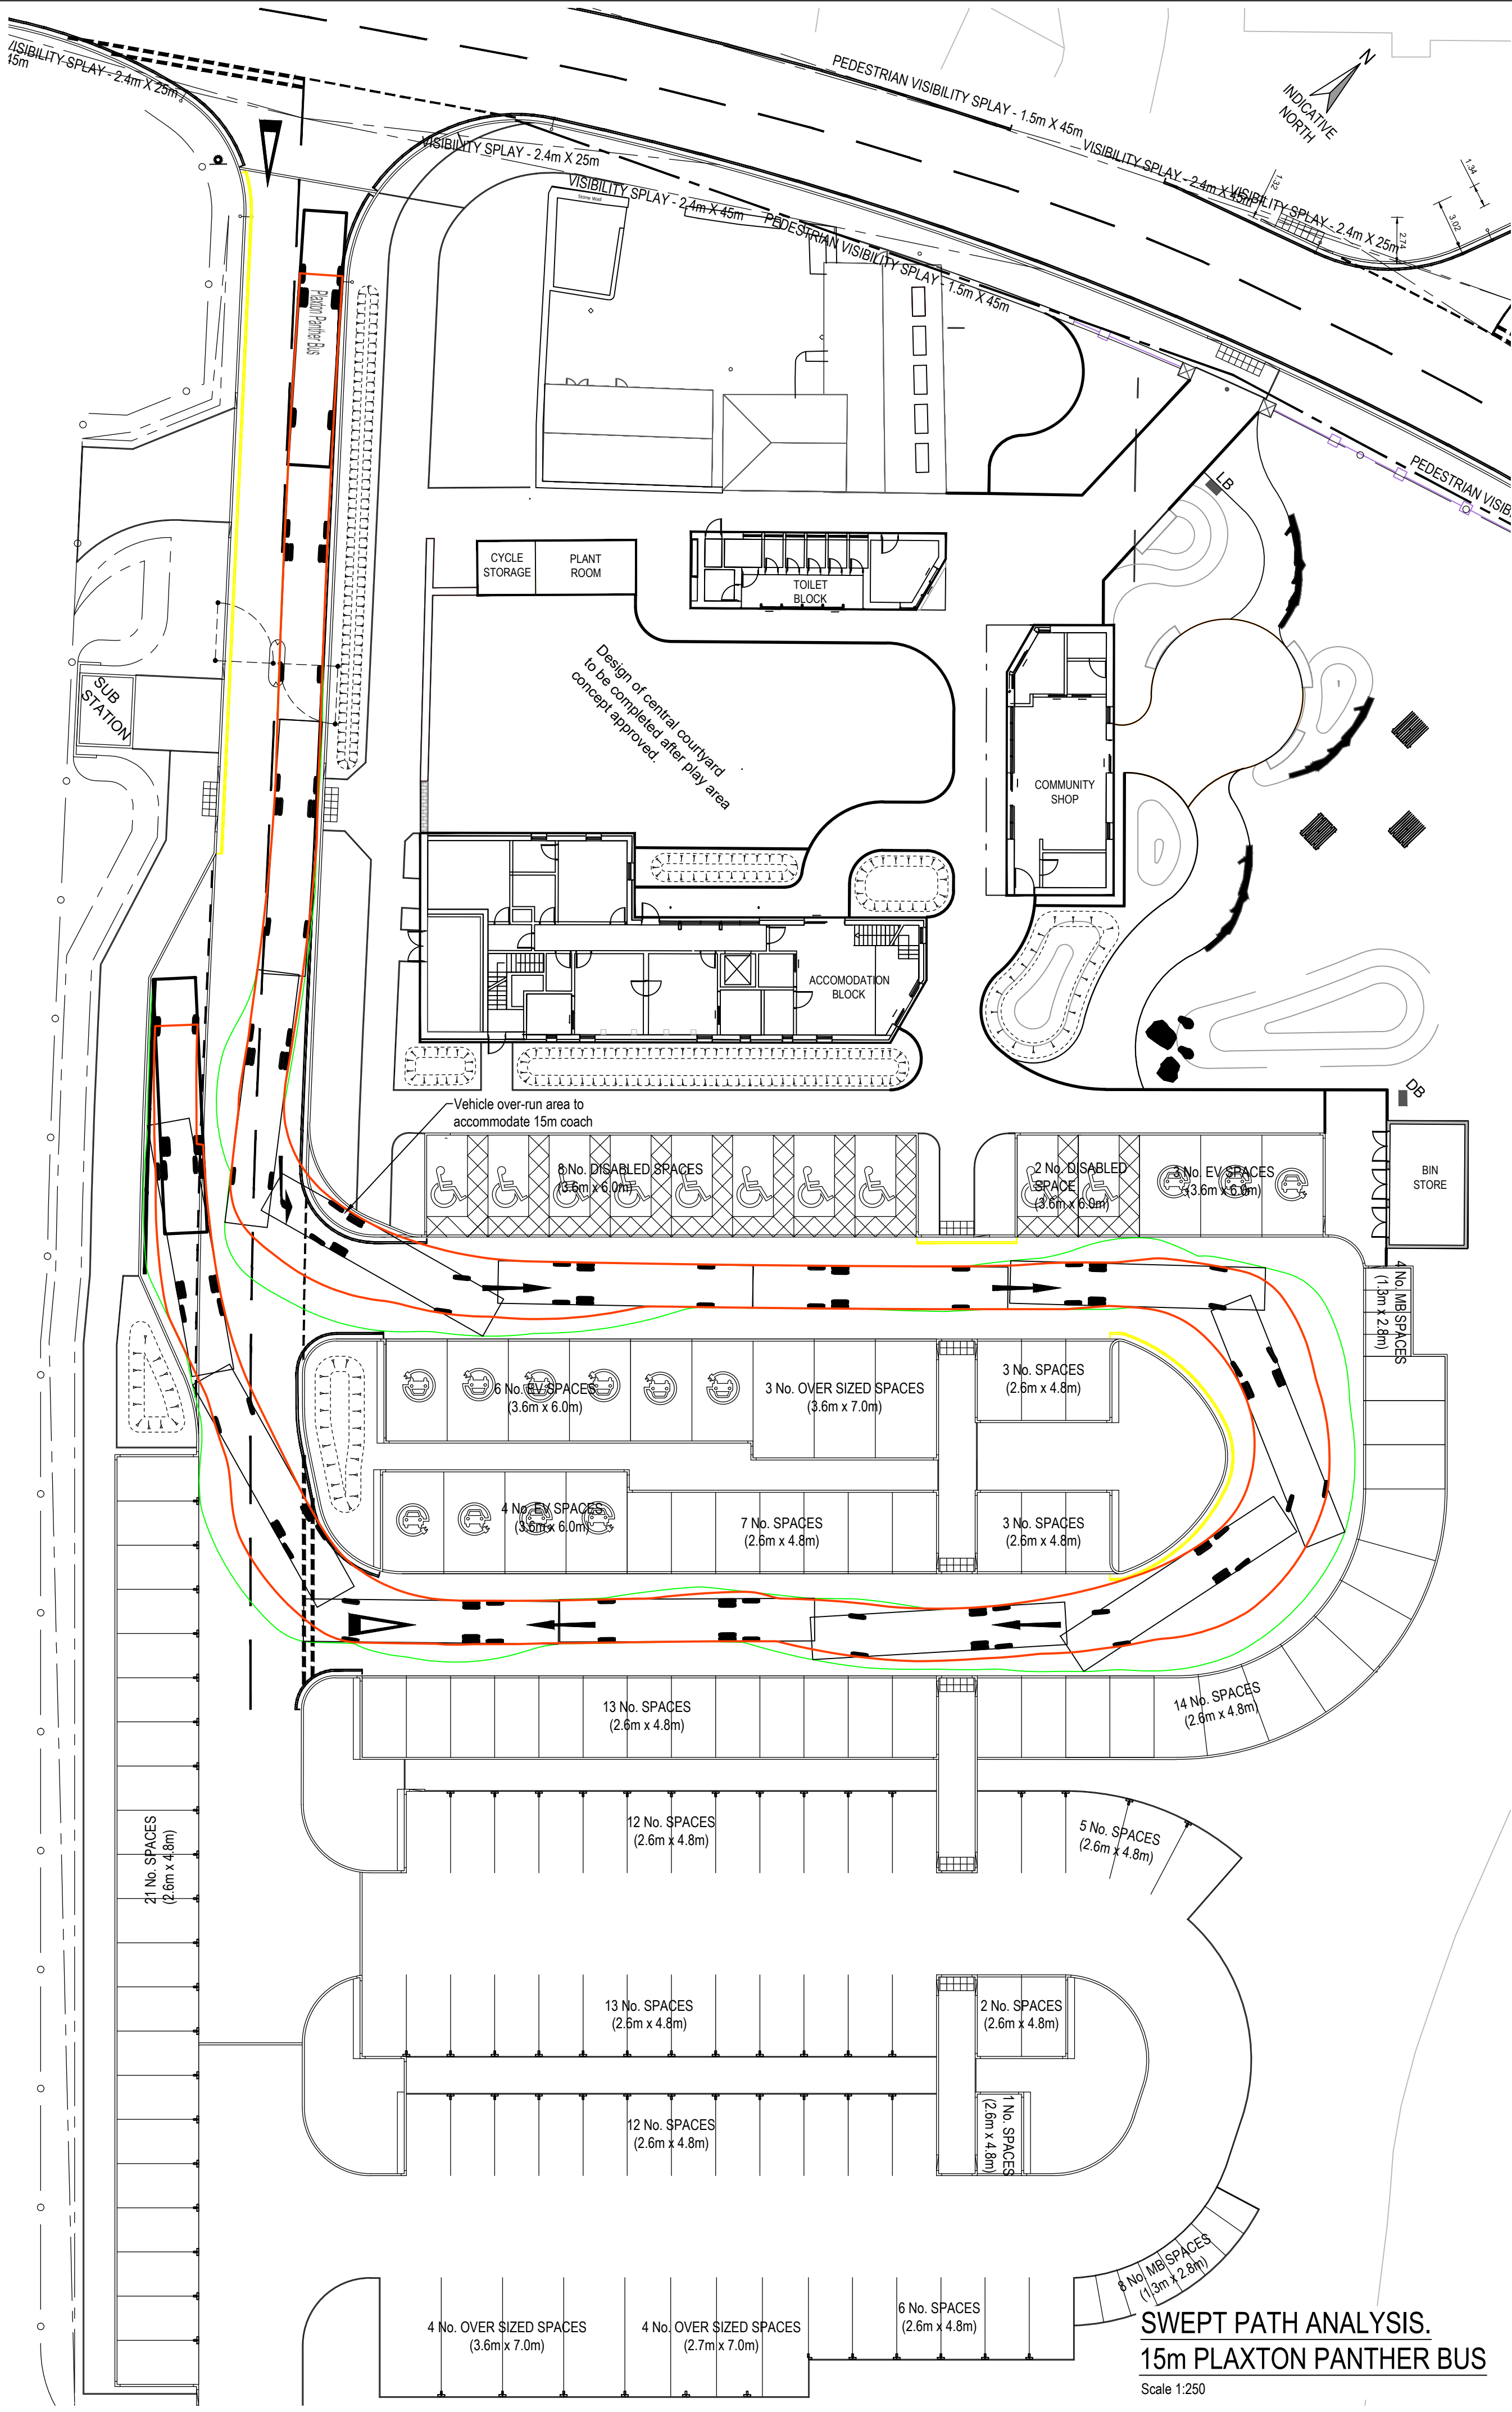


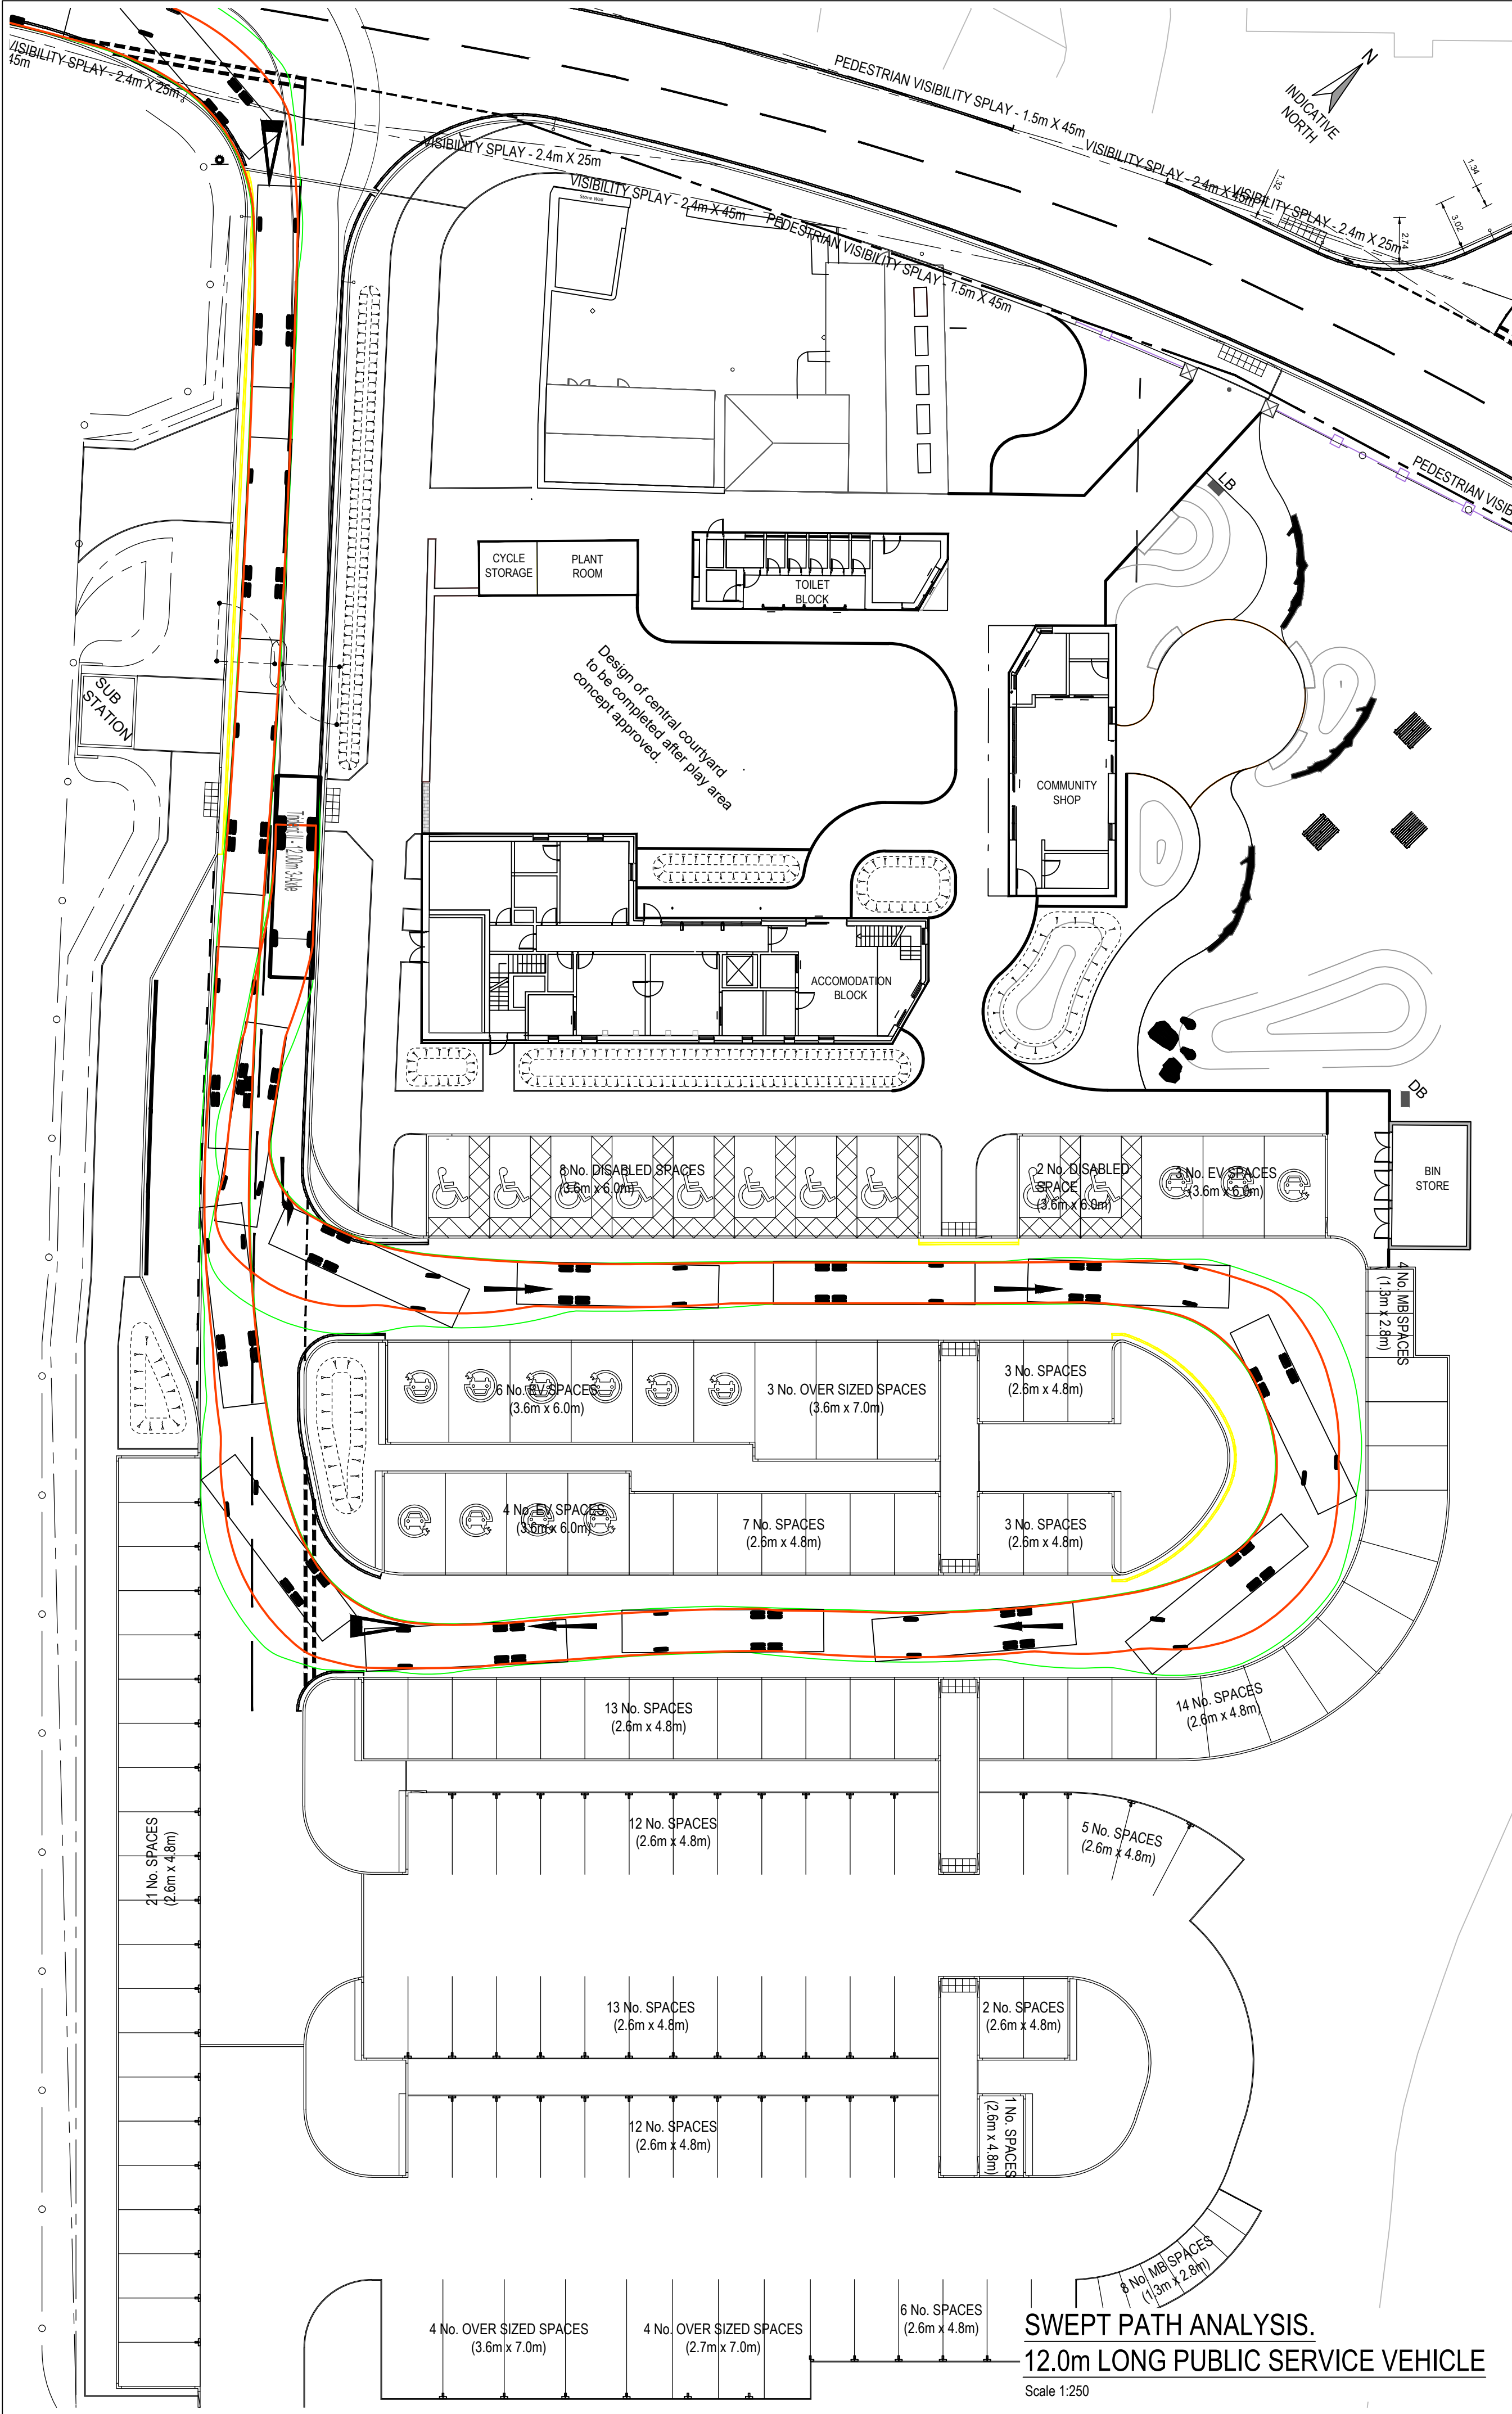

- NOTES**
- THIS DRAWING IS TO BE READ IN CONJUNCTION WITH AND CONSTRUCTED IN ACCORDANCE WITH ALL RELEVANT ENGINEERING DRAWINGS AND DETAILS.
 - ALL DIMENSIONS IN METRES UNLESS NOTED OTHERWISE. ALL LEVELS IN METRES UNLESS NOTED OTHERWISE.
 - DO NOT SCALE THIS DRAWING. ALL DIMENSIONS MUST BE CHECKED/ VERIFIED ON SITE. IF IN DOUBT ASK.
 - ANY DISCREPANCIES NOTED ON SITE ARE TO BE REPORTED TO THE ENGINEER IMMEDIATELY.
 - DRAWING IS FOR PLANNING SUBMISSION ONLY.

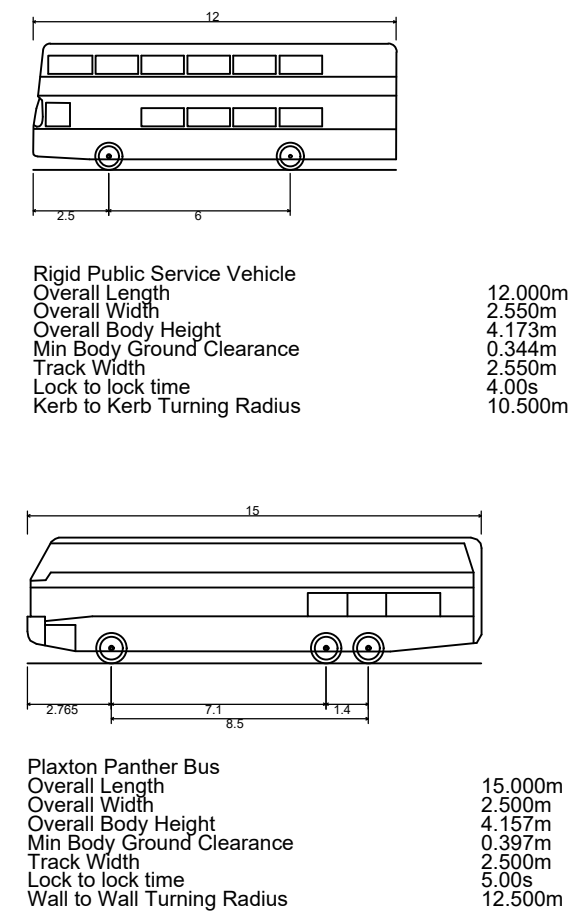

P05	11.11.24	Updated layout	KP	GS
P04	28.08.24	15m coach tracking updated	KP	GS
P03	08.07.24	Drawing updated to show revised Landscape Architects Layout.	JE	GS
P02	19.06.24	Drawing revised to show revised swept path analysis (tracking) on proposed Landscape Architects layout.	JE	GS
P01	27.03.24	Preliminary issue	JE	GS
Rev	Date	Description	By	Apvd

PROJECT:
PROPOSED VISITOR HUB @
WATERFALL COUNTRY,
PONTNEDDFACHEN, NEATH

TITLE:
SWEPT PATH ANALYSIS
COACHES
ZONE 4 - PROPOSED CAR PARK

CLIENT:
ANDREW SCOTT

SCALE@A1:
1:250

PROJECT REF:
23158

DRAWING No:
2081-04-JUB-C-DR-00150

Revision Referencing
P = Preliminary A = Approval T = Tender C = Construction

STATUS:
S2

REV:
P05