
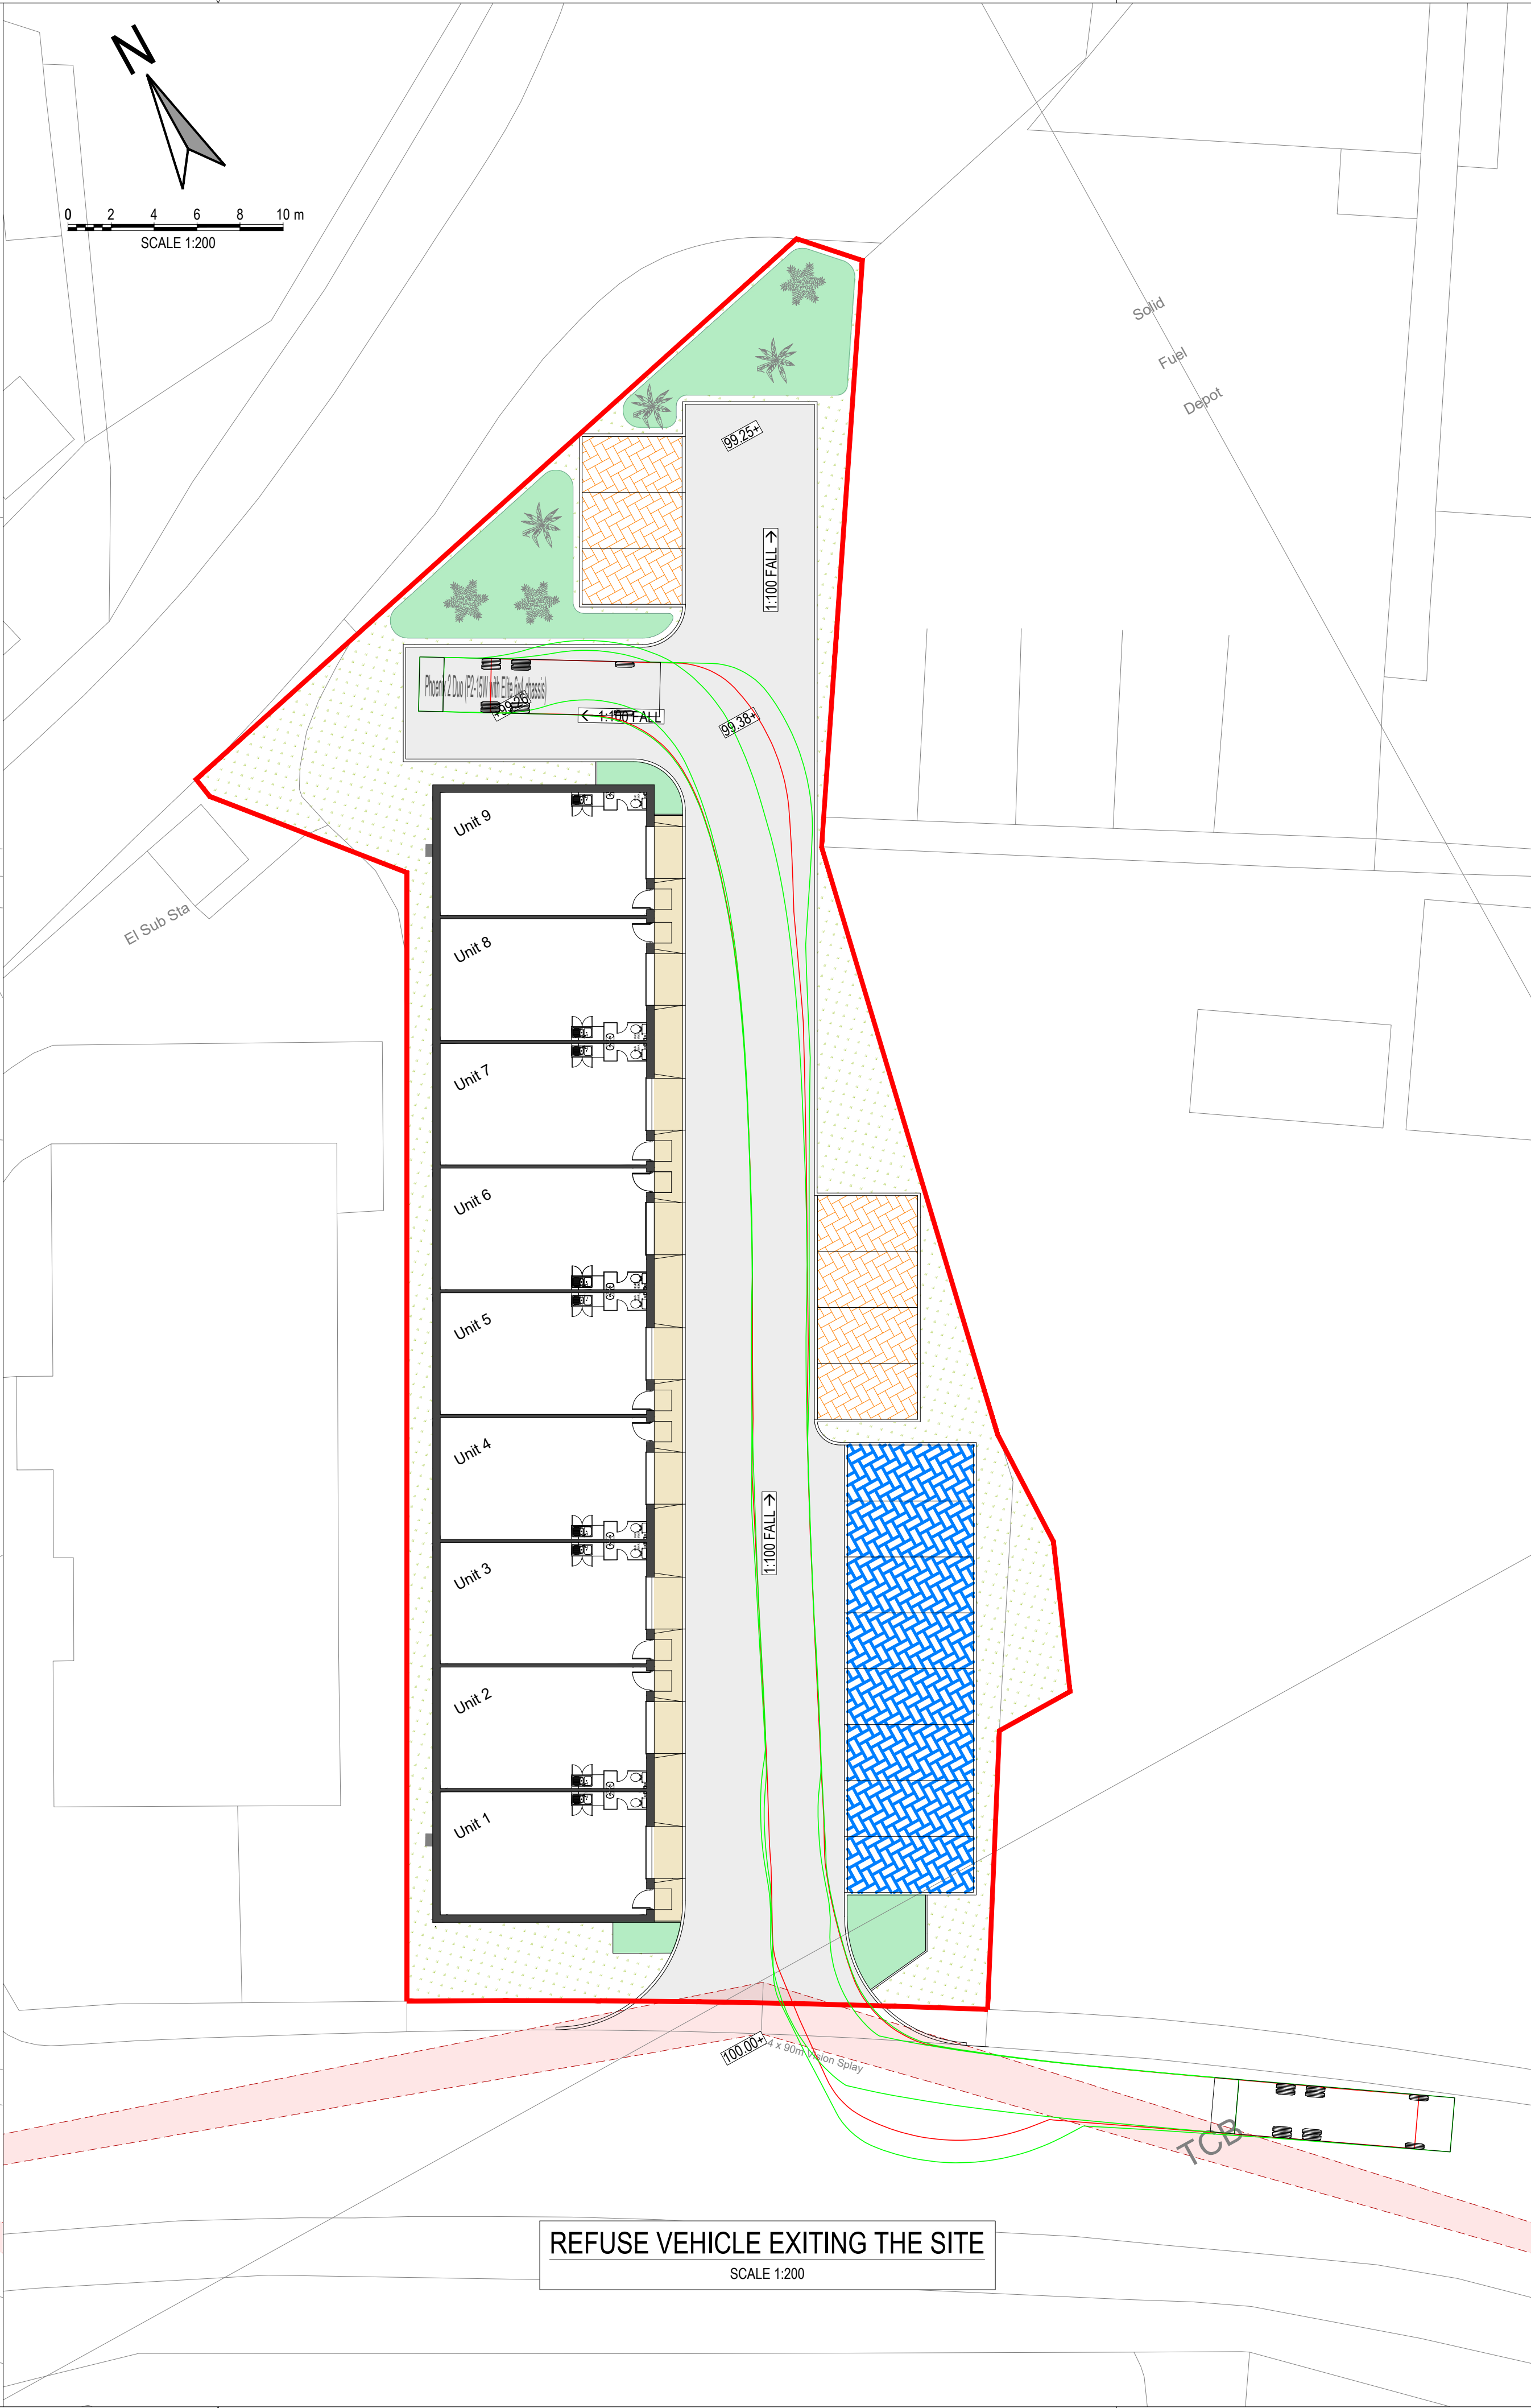


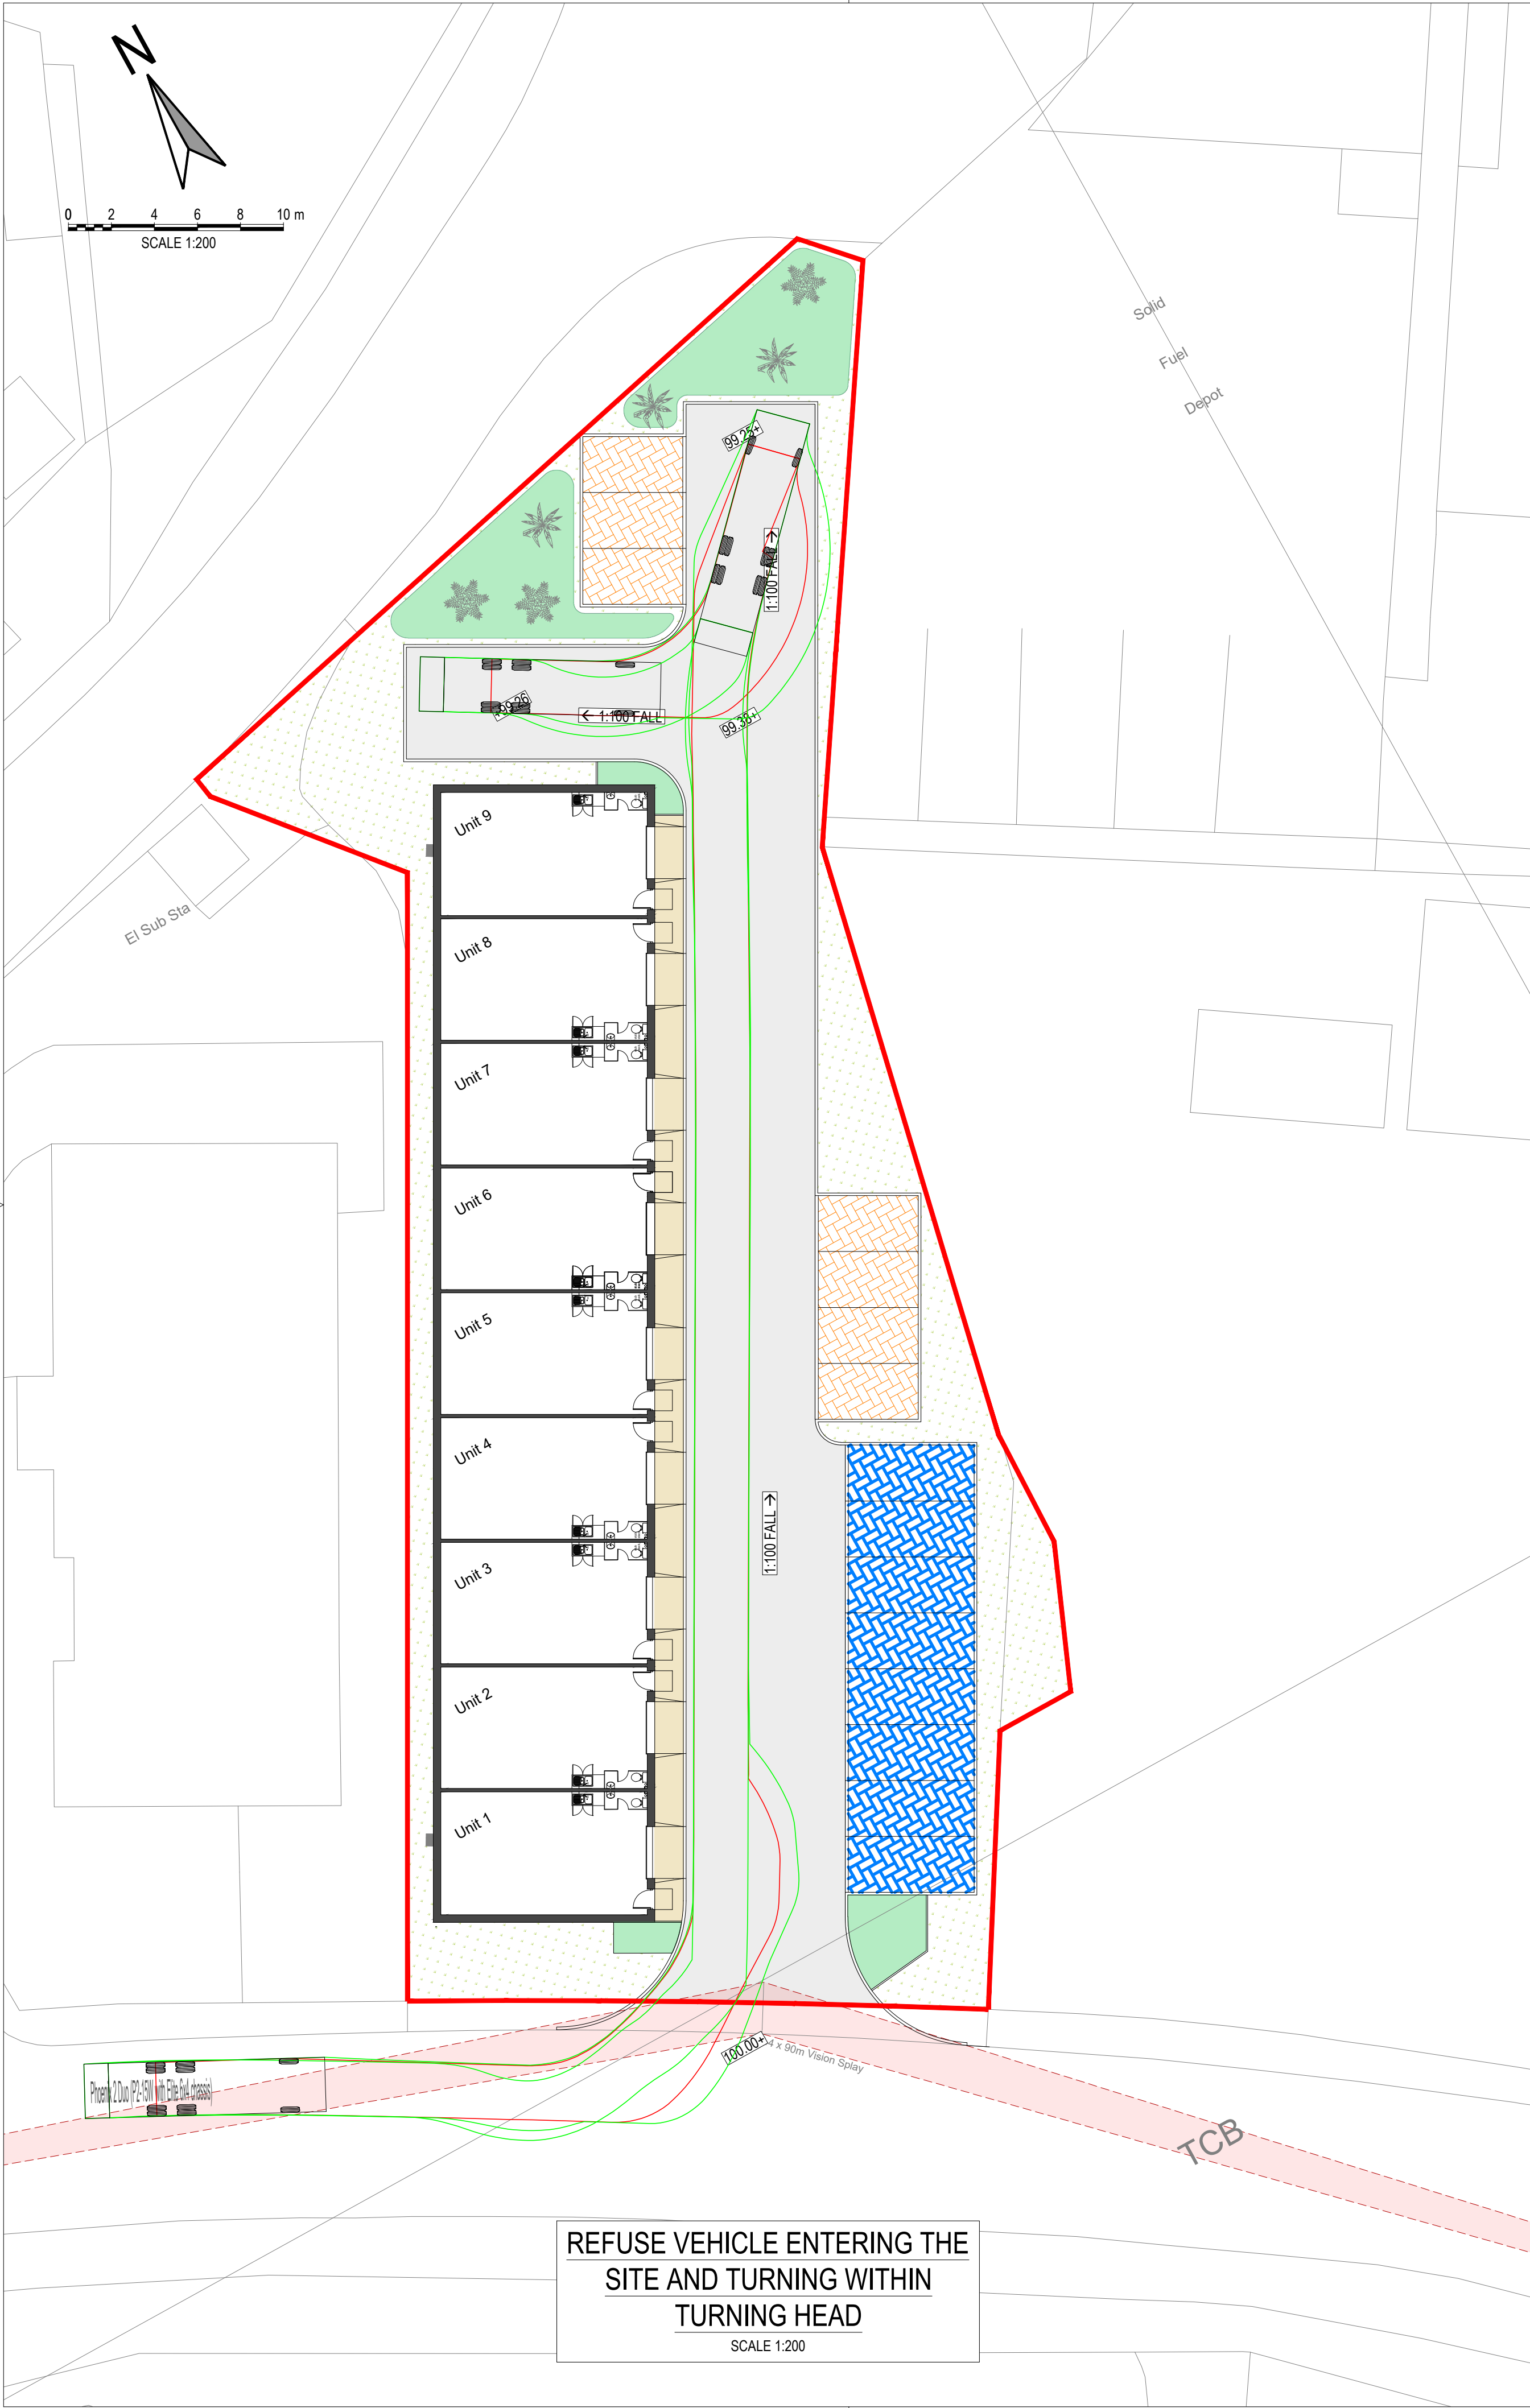

- NOTES:
- ALL DIMENSIONS ARE IN MILLIMETRES UNLESS NOTED OTHERWISE.
 - ALL LEVELS ARE SHOWN IN METRES UNLESS NOTED OTHERWISE.
 - DO NOT SCALE FROM THE DRAWING. USE FIGURED DIMENSIONS ONLY.
 - ANY DISCREPANCIES TO BE REPORTED IMMEDIATELY TO THE ENGINEER.
 - THIS DRAWING TO BE READ IN CONJUNCTION WITH ALL RELEVANT ARCHITECTS, ENGINEERS, SUBCONTRACTORS AND SPECIALISTS DRAWINGS AND SPECIFICATIONS.
 - EXISTING SERVICES HAVE NOT BEEN SHOWN BUT ARE PRESENT - THE CONTRACTOR IS TO LIAISE WITH ALL STATUTORY AUTHORITIES PRIOR TO THE COMMENCEMENT OF ANY WORKS.

KEY

WHEEL LINE
BODY LINE

PHOENIX 2 DUO (P2-15W with ELITE 6x4 CHASSIS)

11.2

1.87 4.815 1.385

PHOENIX 2 DUO (P2-15W WITH ELITE 6X4 CHASSIS)

OVERALL LENGTH	11.200m
OVERALL WIDTH	2.530m
OVERALL BODY HEIGHT	3.751m
MIN BODY GROUND CLEARANCE	0.304m
TRACK WIDTH	2.500m
LOCK TO LOCK TIME	4.00s
KERB TO KERB TURNING RADIUS	9.500m

VEHICLE DETAILS

01	SU	FP	MJ	15.11.24	PRELIM VEHICLE TRACKING LAYOUT.			
rev.	drawn	chkd.	appvd.	date	description			
Client								
PAUL HUMPHRIES								
Project								
LAND ADJ. BALDWINS CRESCENT, SWANSEA, SA1 8QB								
Title								
VEHICLE TRACKING LAYOUT								
 Vale Consultancy CONSULTING CIVIL & STRUCTURAL ENGINEERS 29 Bocam Park, Old Field Road, Pencoed, Bridgend CF35 5LJ. Phone: 01656 863794 Email: enquiries@vale-consultancy.co.uk								
date	drawn	checked		approved				
15.11.24	SU	FP	15.11.24	MJ	15.11.24			
scale @ A1		project no.						
1:200		16263						
status	drg. no.				rev.			
P	16263_900				01			