


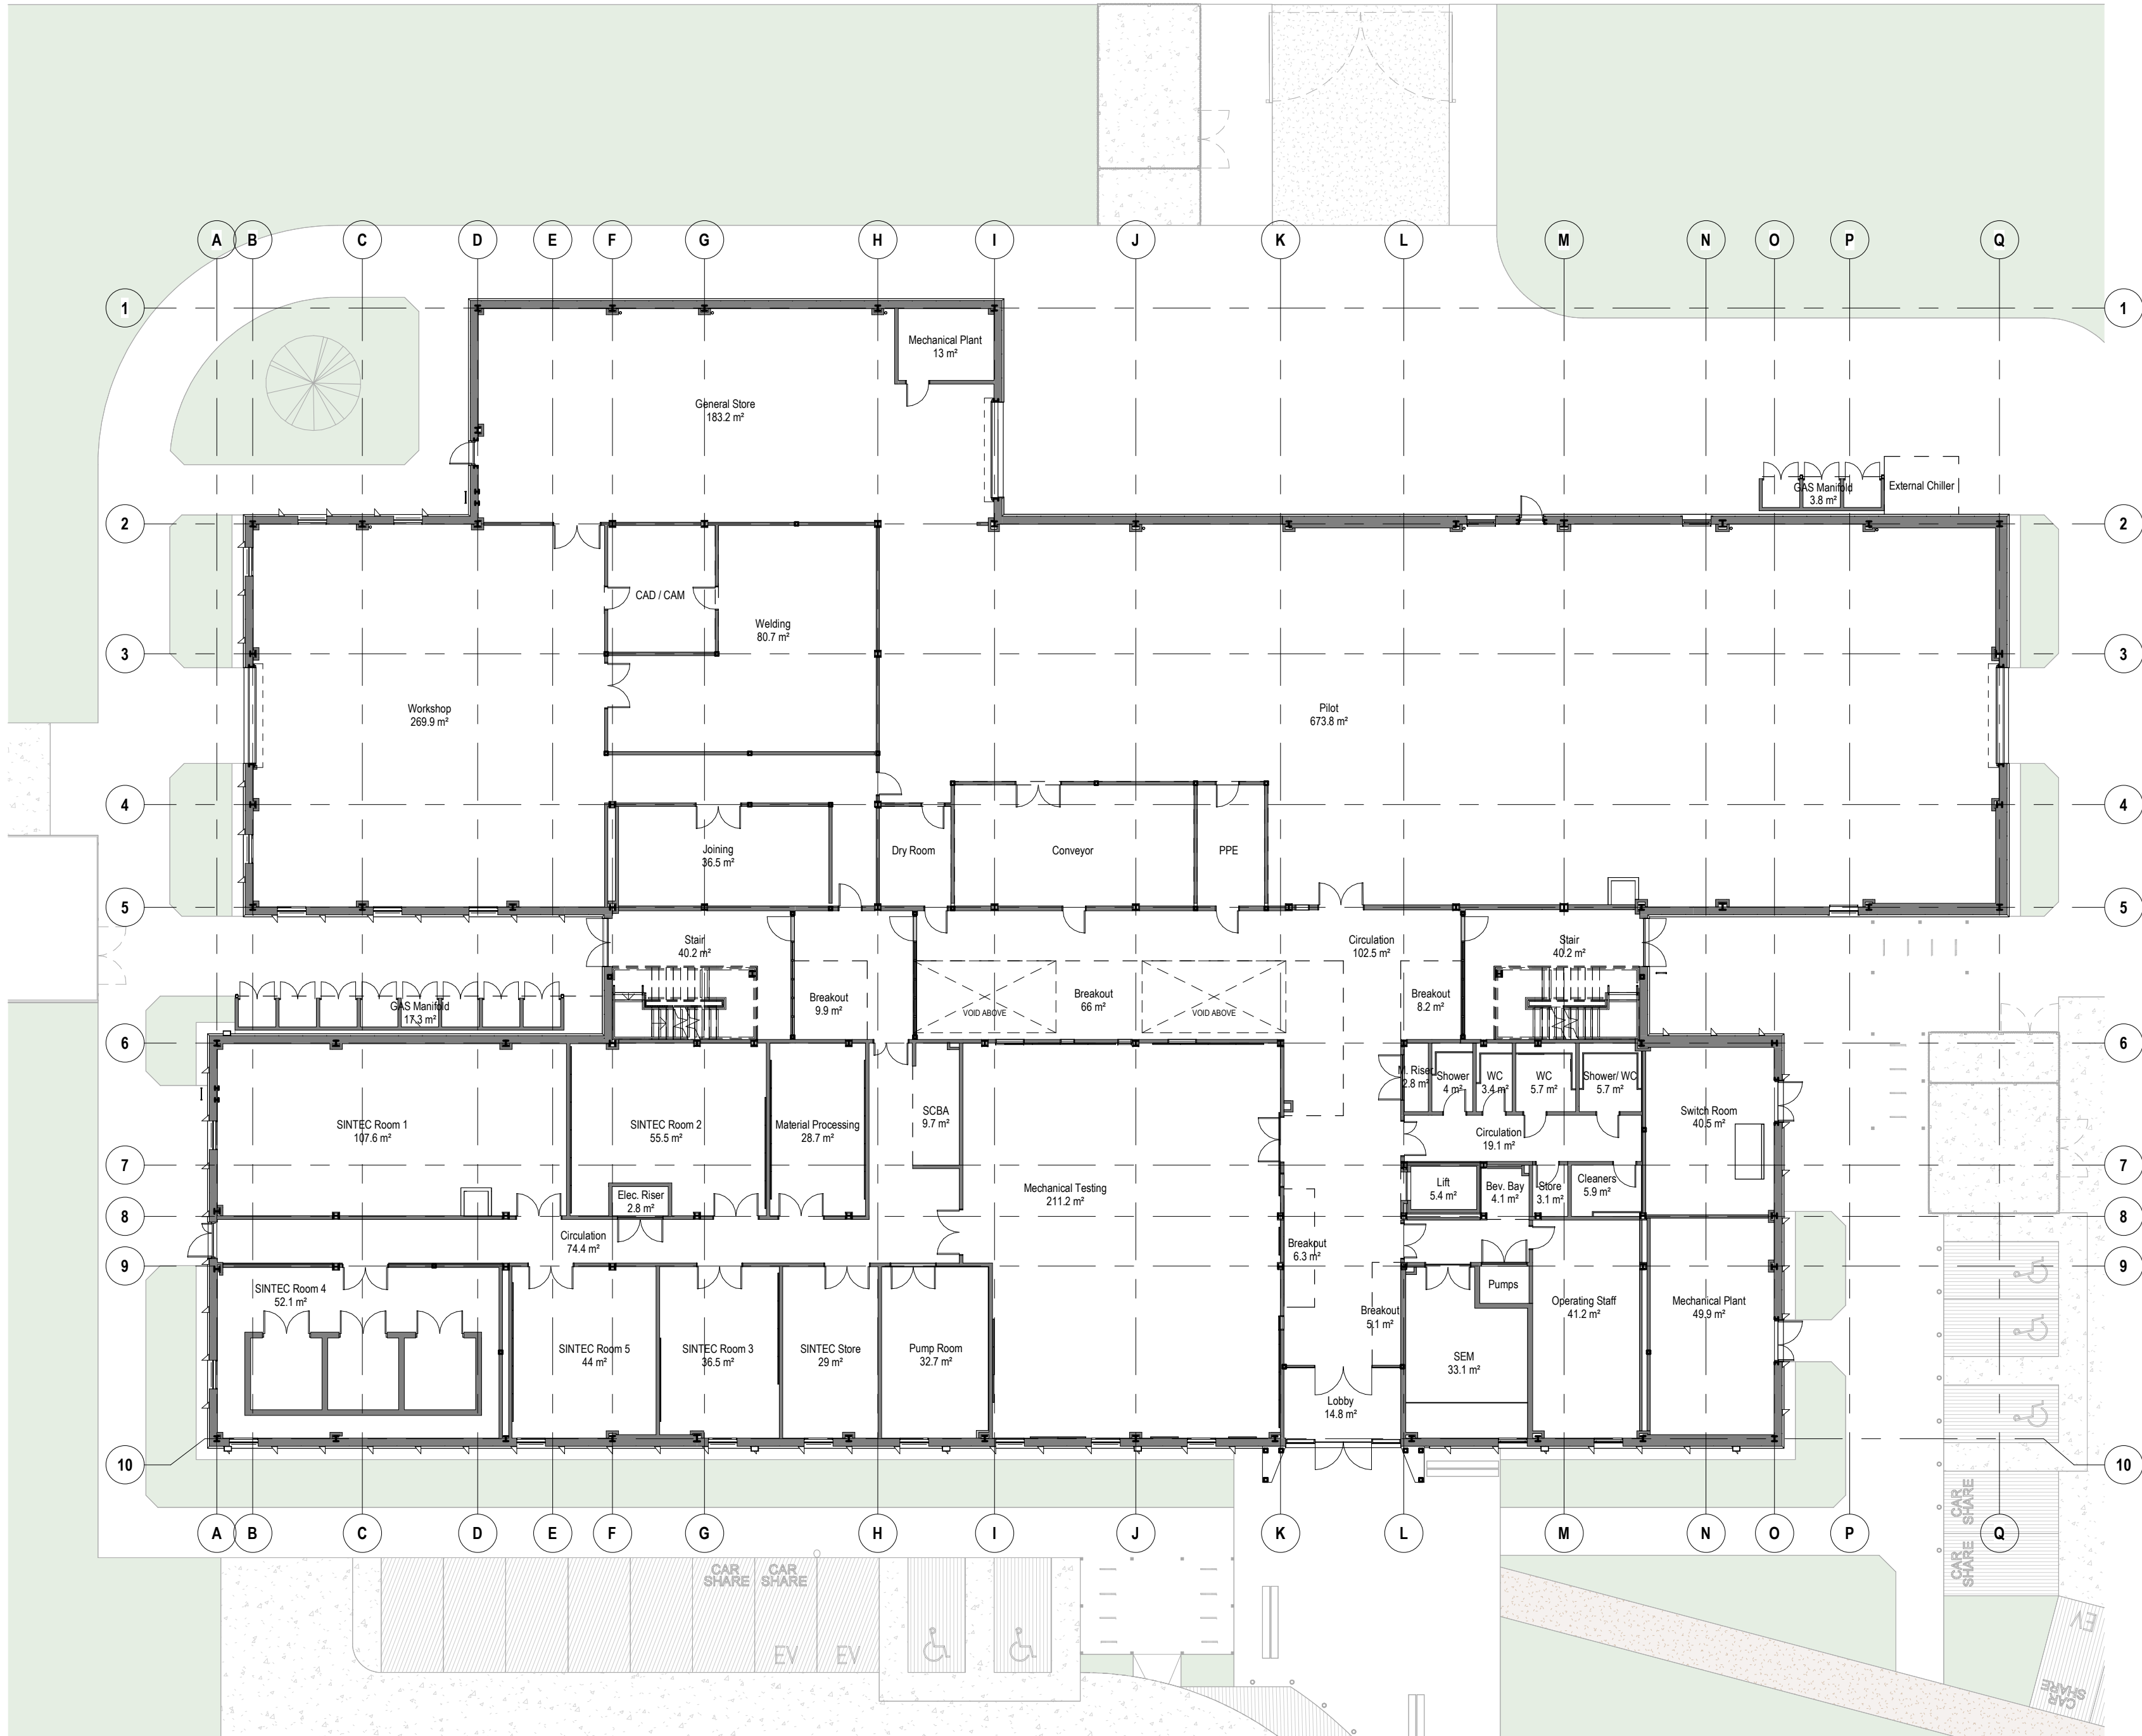

**Notes:**

- This drawing is copyright.
- Do not scale dimensions from this drawing.
- This drawing is to be read in conjunction with all other relevant drawings. • All discrepancies on this drawing are to be reported to the architect.
- Do not modify any element of this drawing.
- Use drawing only for purpose(s) issued.
- This drawing may contain colour.

Scale Bar

0 2m 6m 10m

Scale: 1:200

North Point

Key Plan

Hazard

HAZ-xx

To warn of significant hazards or information that is unusual

To be read in conjunction with all other consultant's information

Refer to CDM Schedule XXXX-IBI-WB-XX-SC-A-572-0010

The following external model files are included within this drawing:

|     |            |                                                                           |       |        |
|-----|------------|---------------------------------------------------------------------------|-------|--------|
| P04 | 15/11/2024 | Issue for Planning                                                        | AP    | AP     |
| P03 | 21/06/2024 | Update to stair core external walls                                       | AP    | AP     |
| P02 | 18/04/2024 | Removal of no longer required outbuilding as instructed by Morgan Sindall | AP    | JM     |
| P01 | 04/03/2024 | Issue for PAC                                                             | AP    | AS     |
| Rev | Date       | Revision Notes                                                            | Drawn | Review |



Project

SWITCH Harbourside

Drawing Title

GA Plan - Level 00

|                             |          |                         |          |
|-----------------------------|----------|-------------------------|----------|
| Job Number                  | Date     | Security Classification | Drawn By |
| 143606                      | 24/02/02 |                         | AP       |
| Scale@A2                    | Purpose  | Reviewed By             |          |
| 1 : 200                     | Planning | AS                      |          |
| Drawing Number              | Revision | Suitability             |          |
| 26CB02-ARC-31-00-D-A-200100 | P04      |                         |          |