


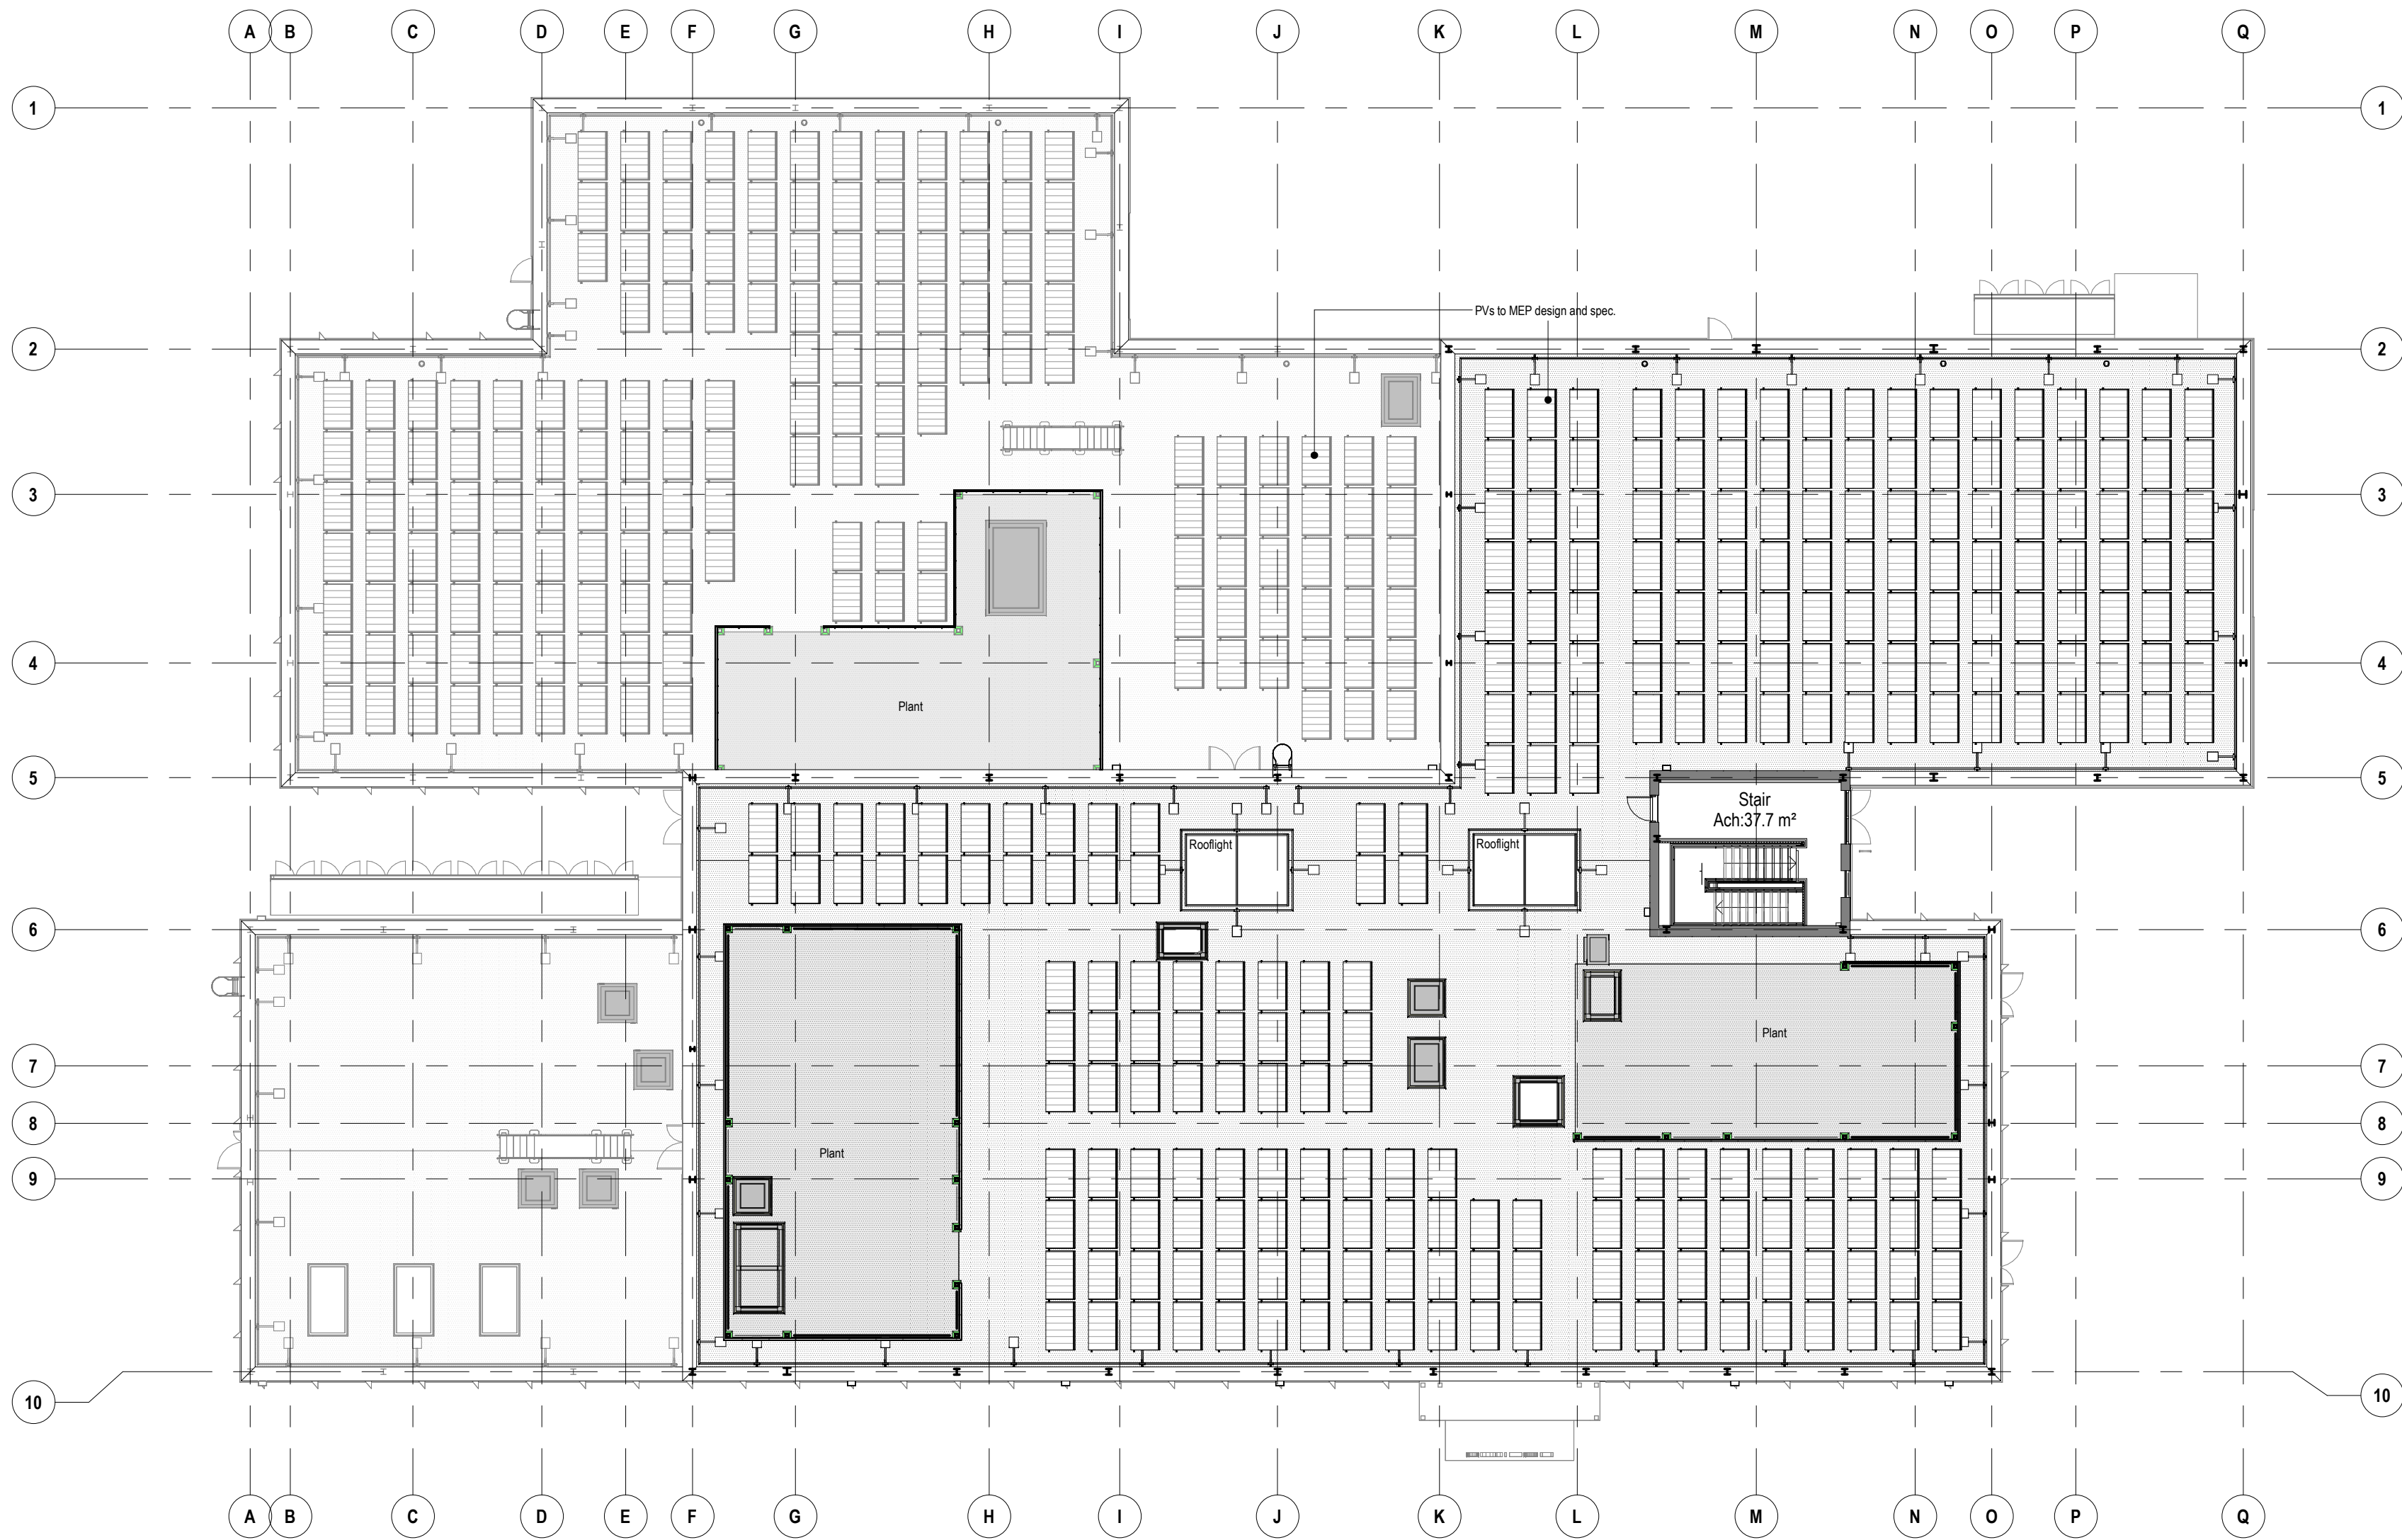

Notes:

- This drawing is copyright.
- Do not scale dimensions from this drawing.
- This drawing is to be read in conjunction with all other relevant drawings. • All discrepancies on this drawing are to be reported to the architect.
- Do not modify any element of this drawing.
- Use drawing only for purpose(s) issued.
- This drawing may contain colour.

North Point

Scale Bar

0 2m 6m 10m

Scale: 1:200

Key Plan

Hazard

HAZ-xx

To warn of significant hazards or information that is unusual

To be read in conjunction with all other consultant's information

Refer to CDM Schedule XXXX-IBI-WB-XX-SC-A-572-0010

The following external model files are included within this drawing:

P03	15/11/2024	Issue for Planning	AP	AP
P02	21/06/2024	Update to stair core external walls	AP	AS
P01	04/03/2024	Issue for PAC	AP	AS
Rev	Date	Revision Notes	Drawn	Review



Project
SWITCH Harbourside

Drawing Title
GA Plan - Level 02

Job Number 143606	Date 24/02/02	Security Classification	Drawn By AP
Scale@A2 1 : 200	Purpose Planning		Reviewed By AS
Drawing Number 26CB02-ARC-31-R2-D-A-200102	Revision P03	Suitability	