



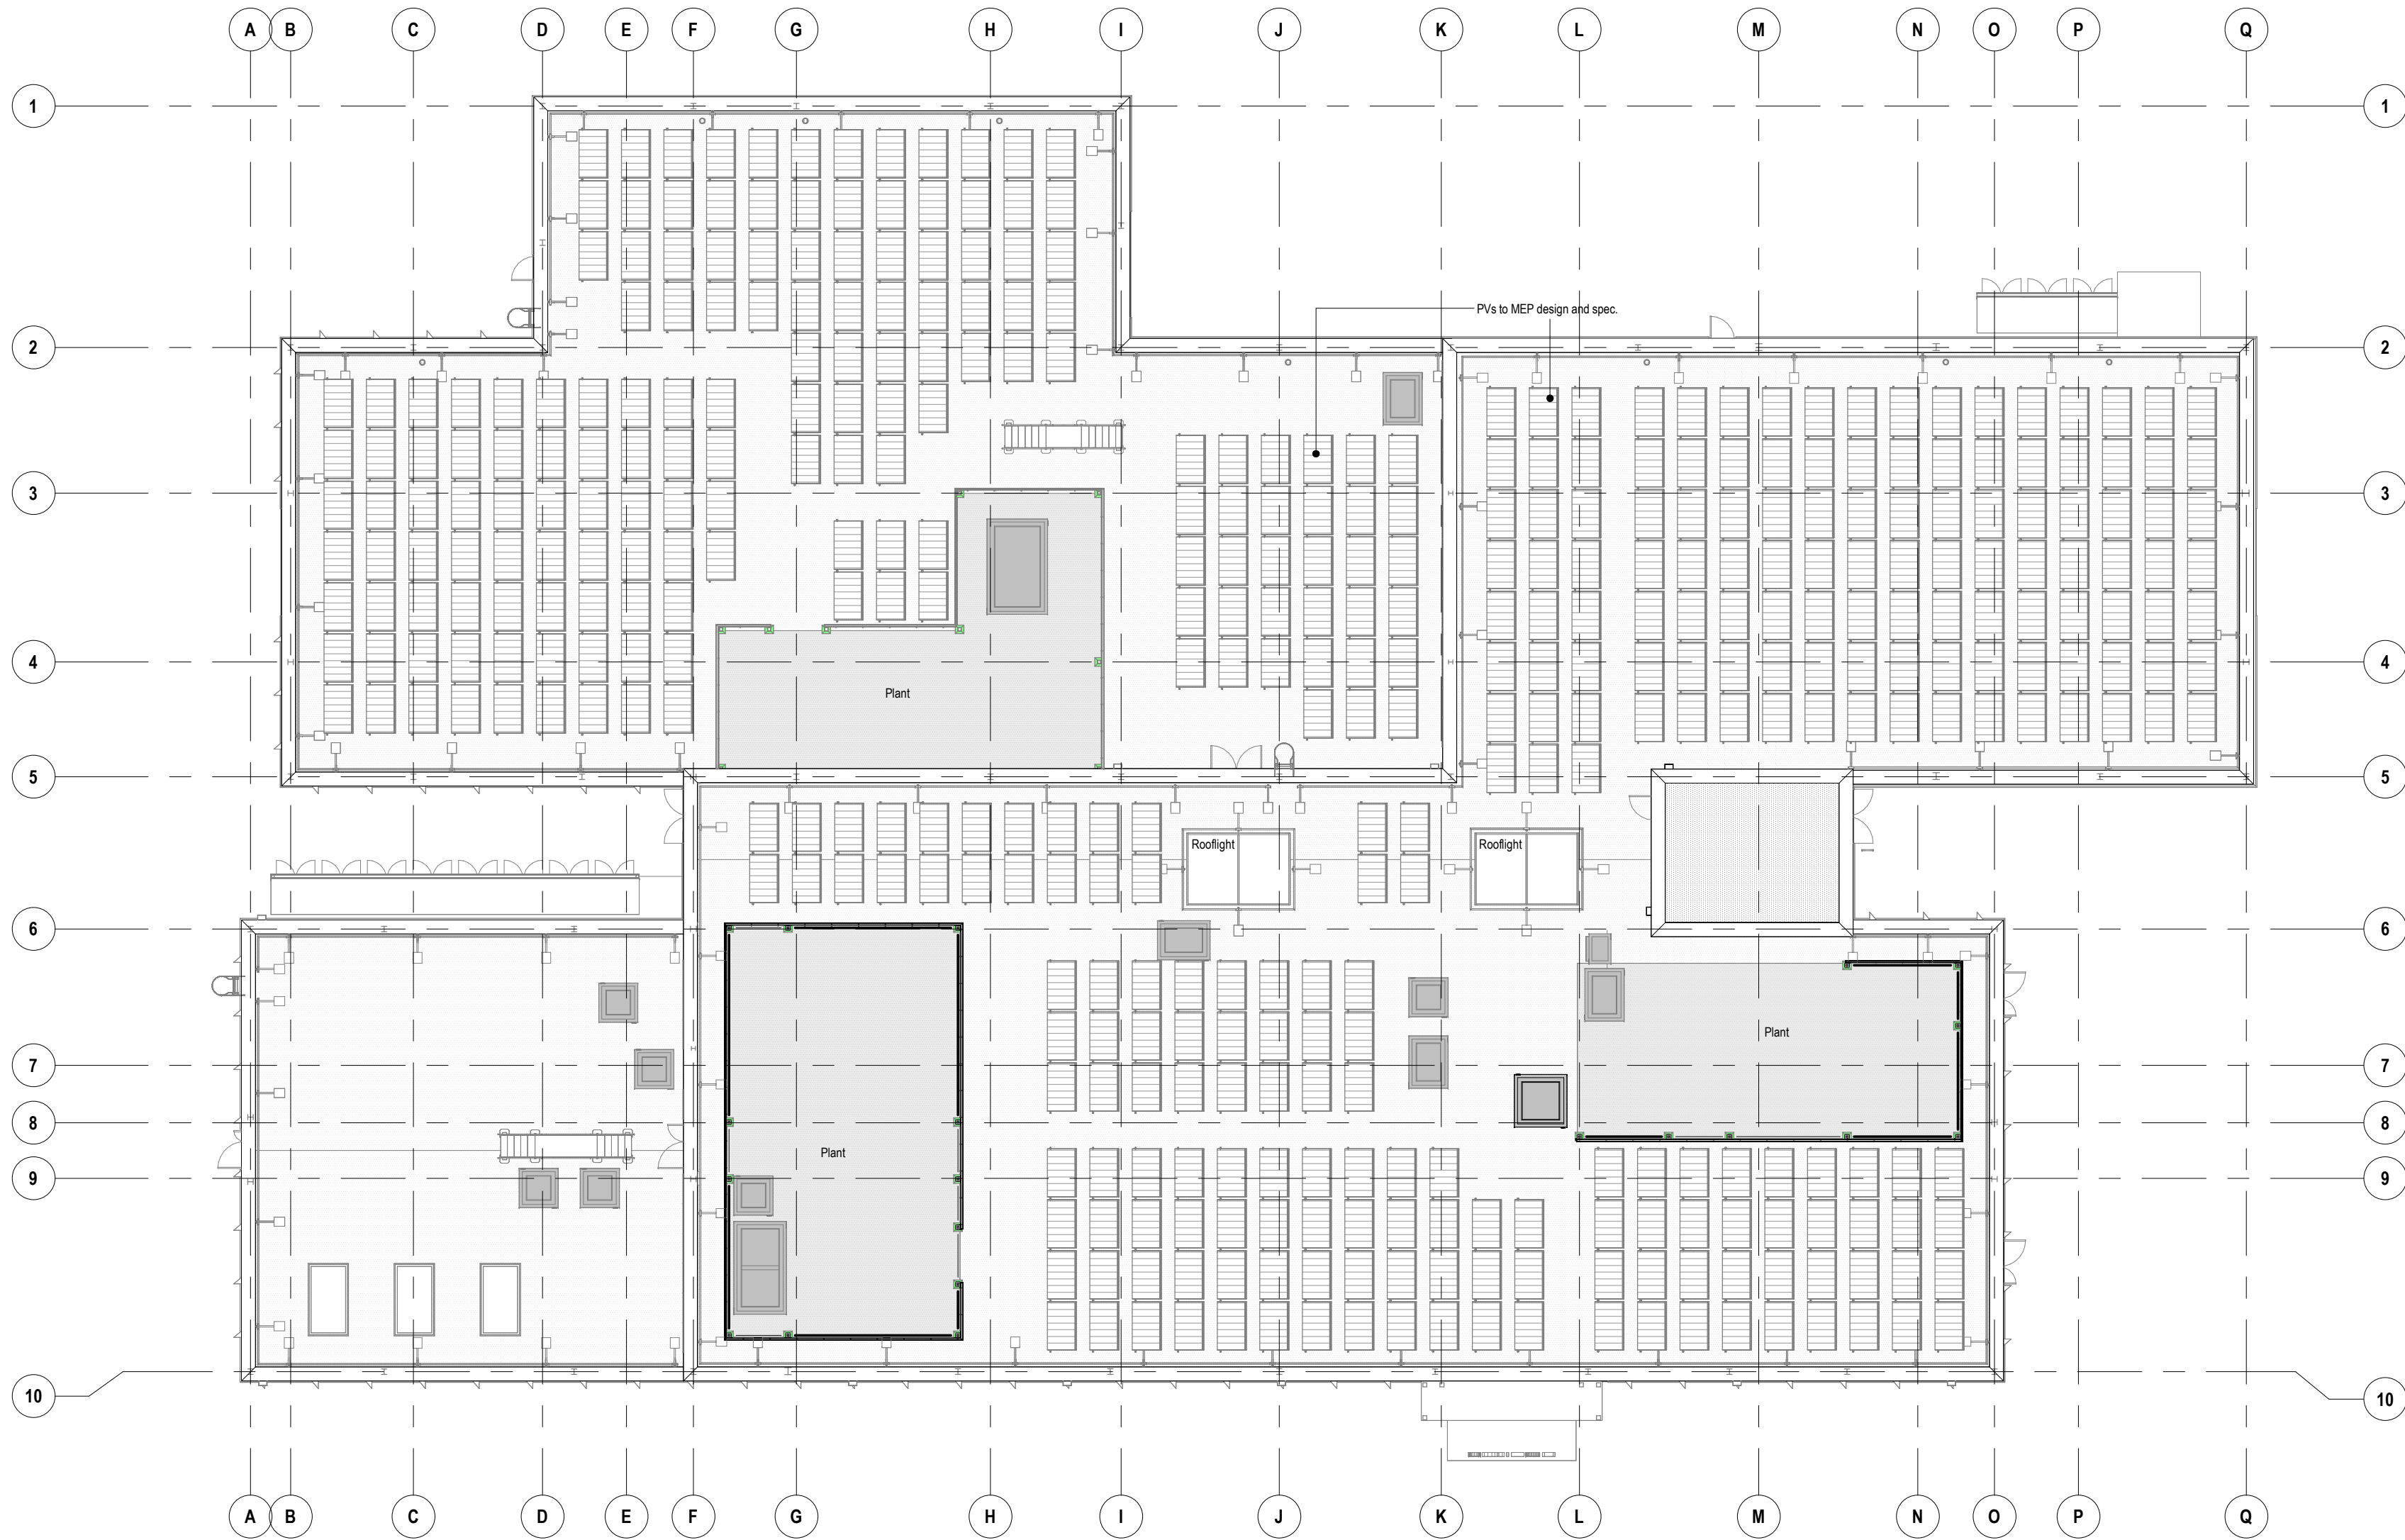

Notes:

- This drawing is copyright.
- Do not scale dimensions from this drawing.
- This drawing is to be read in conjunction with all other relevant drawings. • All discrepancies on this drawing are to be reported to the architect.
- Do not modify any element of this drawing.
- Use drawing only for purpose(s) issued.
- This drawing may contain colour.

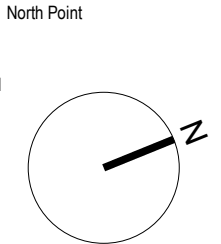

Key Plan

Hazard 	HAZ-xx To warn of significant hazards or information that is unusual
	To be read in conjunction with all other consultant's information
	Refer to CDM Schedule XXXX-IBI-WB-XX-SC-A-572-0010

The following external model files are included within this drawing.

P03	15/11/2024	Issue for Planning	AP	AP
P02	21/06/2024	Update to stair core external walls	AP	AS
P01	04/03/2024	Issue for PAC	AP	AS
Rev	Date	Revision Notes	Drawn	Review



Project
SWITCH Harbourside

Drawing Title
GA Plan - Roof Level

Job Number 143606	Date 24/02/02	Security Classification	Drawn By AP
Scale@A2 1 : 200	Purpose Planning		Reviewed By AS
Drawing Number 26CB02-ARC-31-R3-D-A-200103	Revision P03	Suitability	