
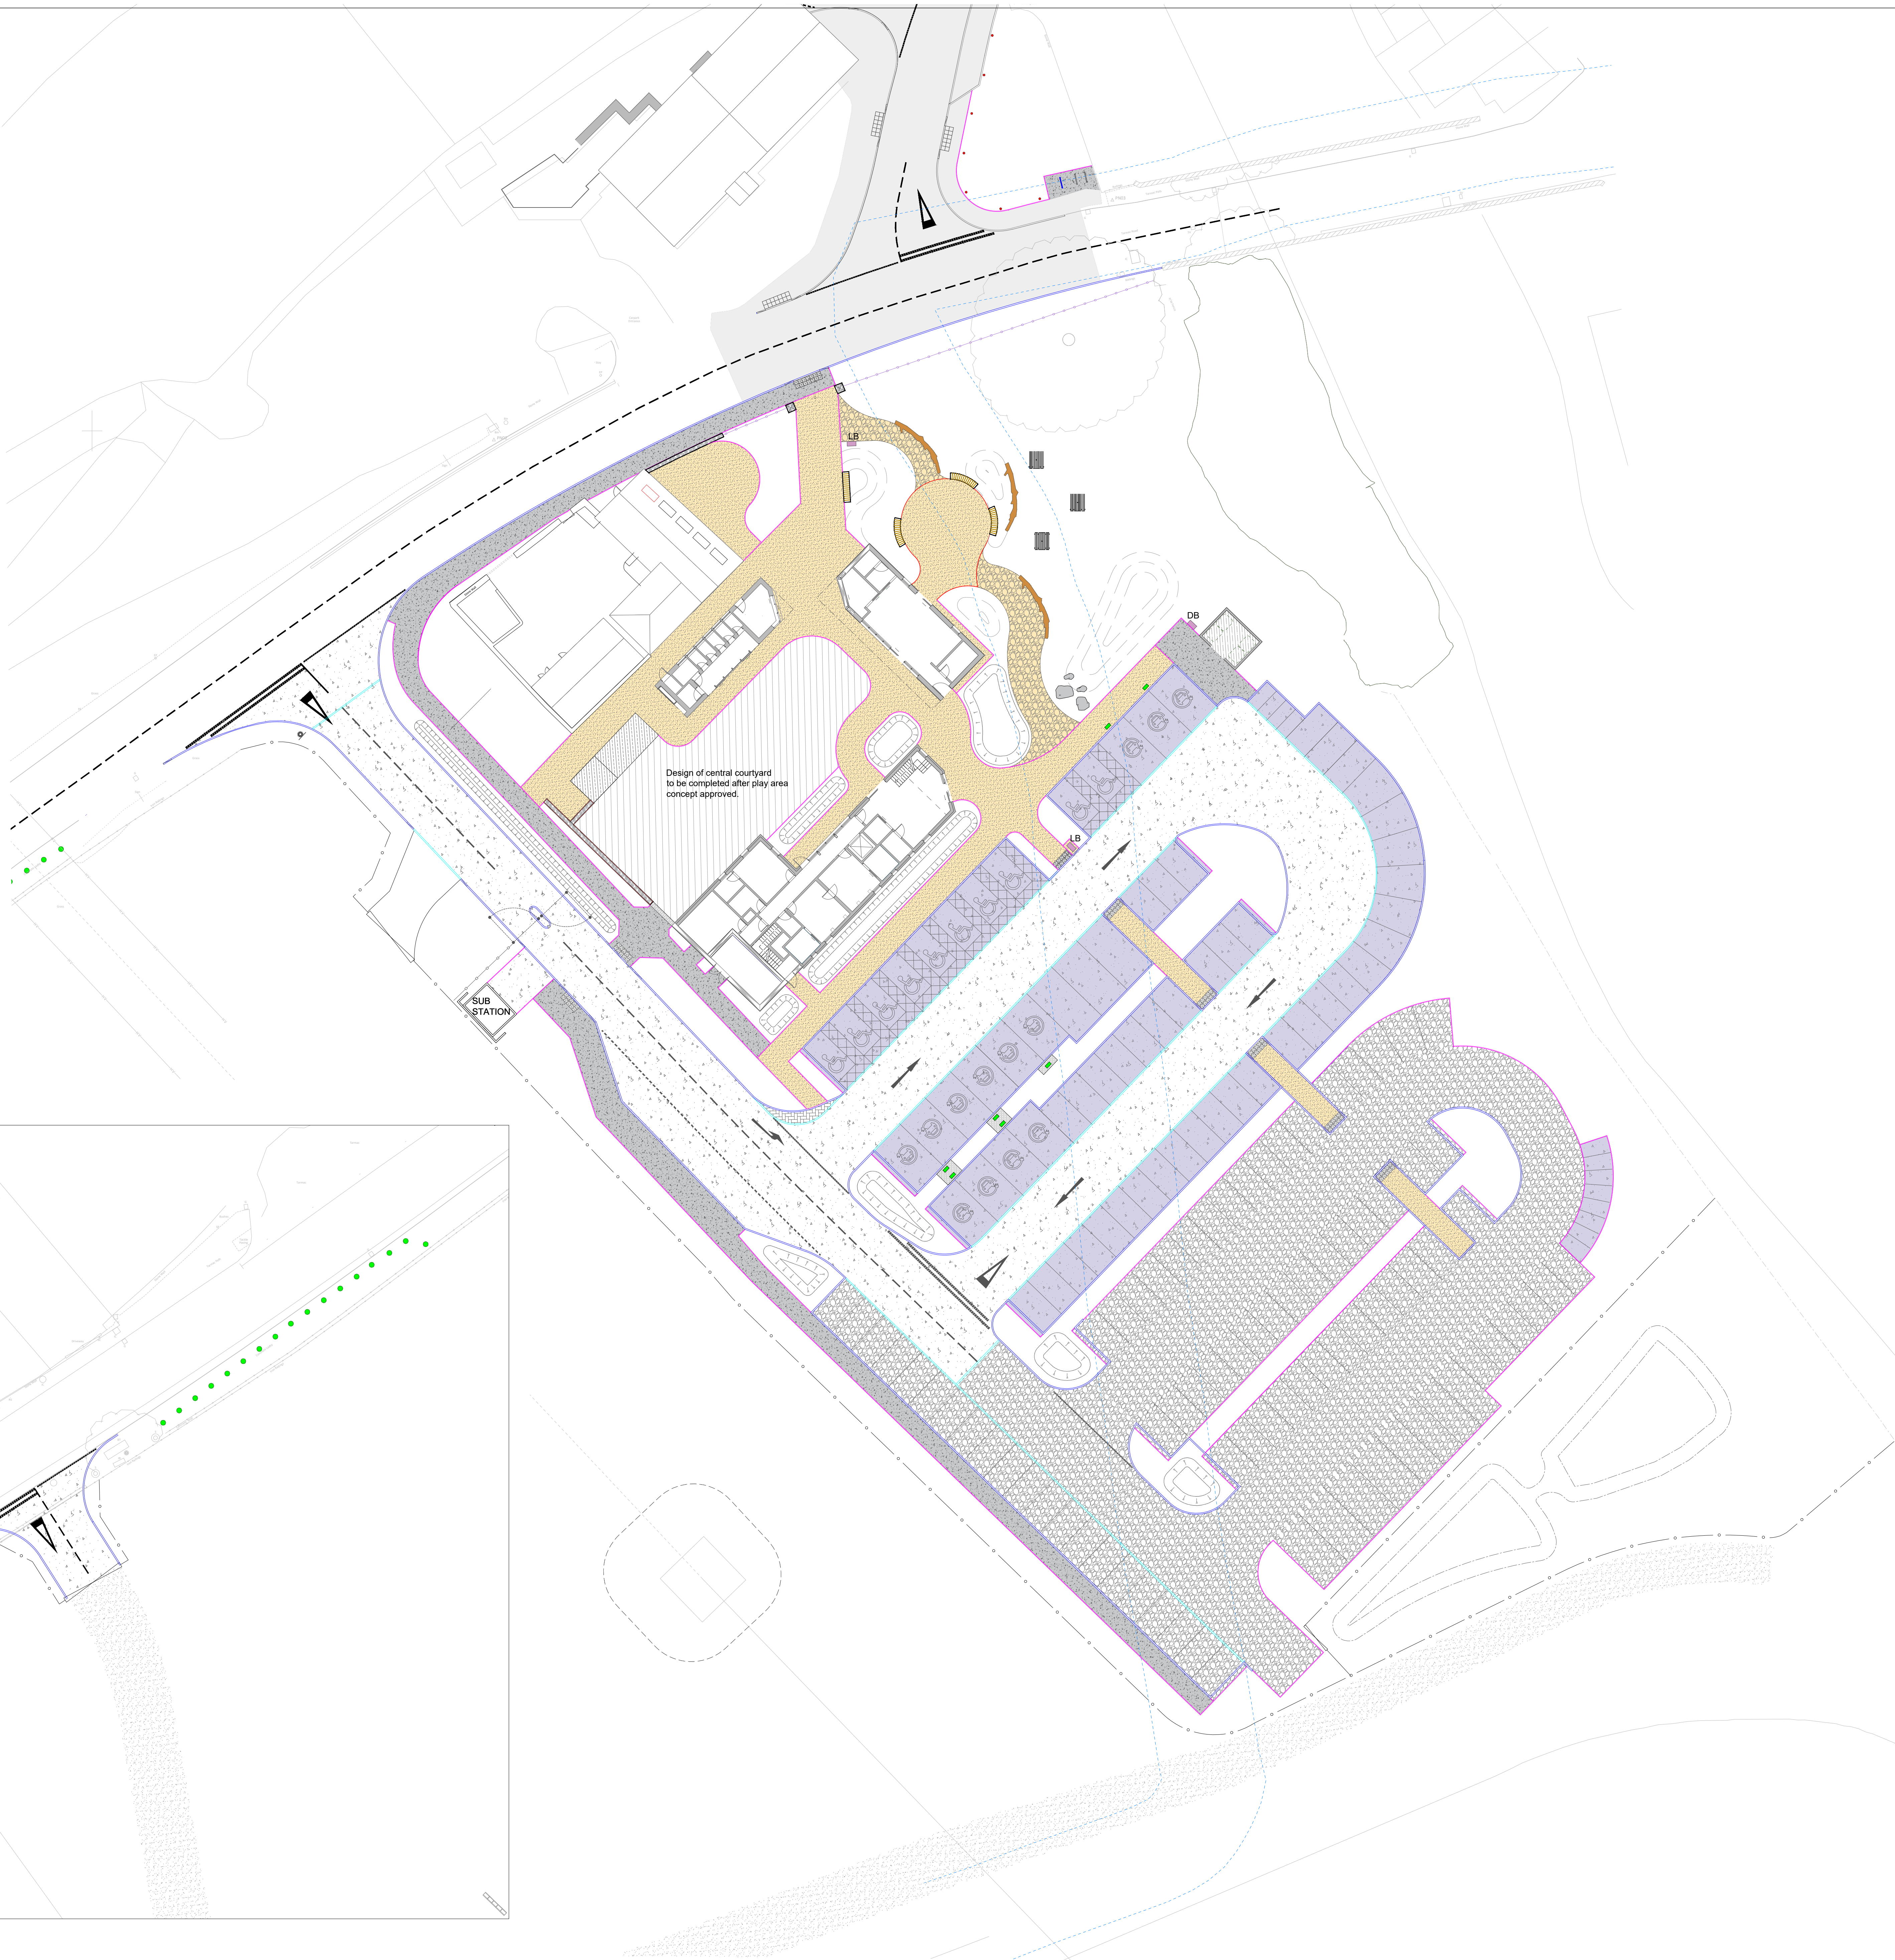
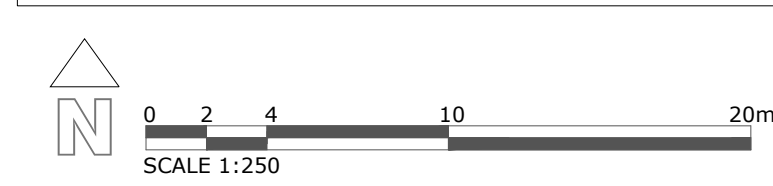


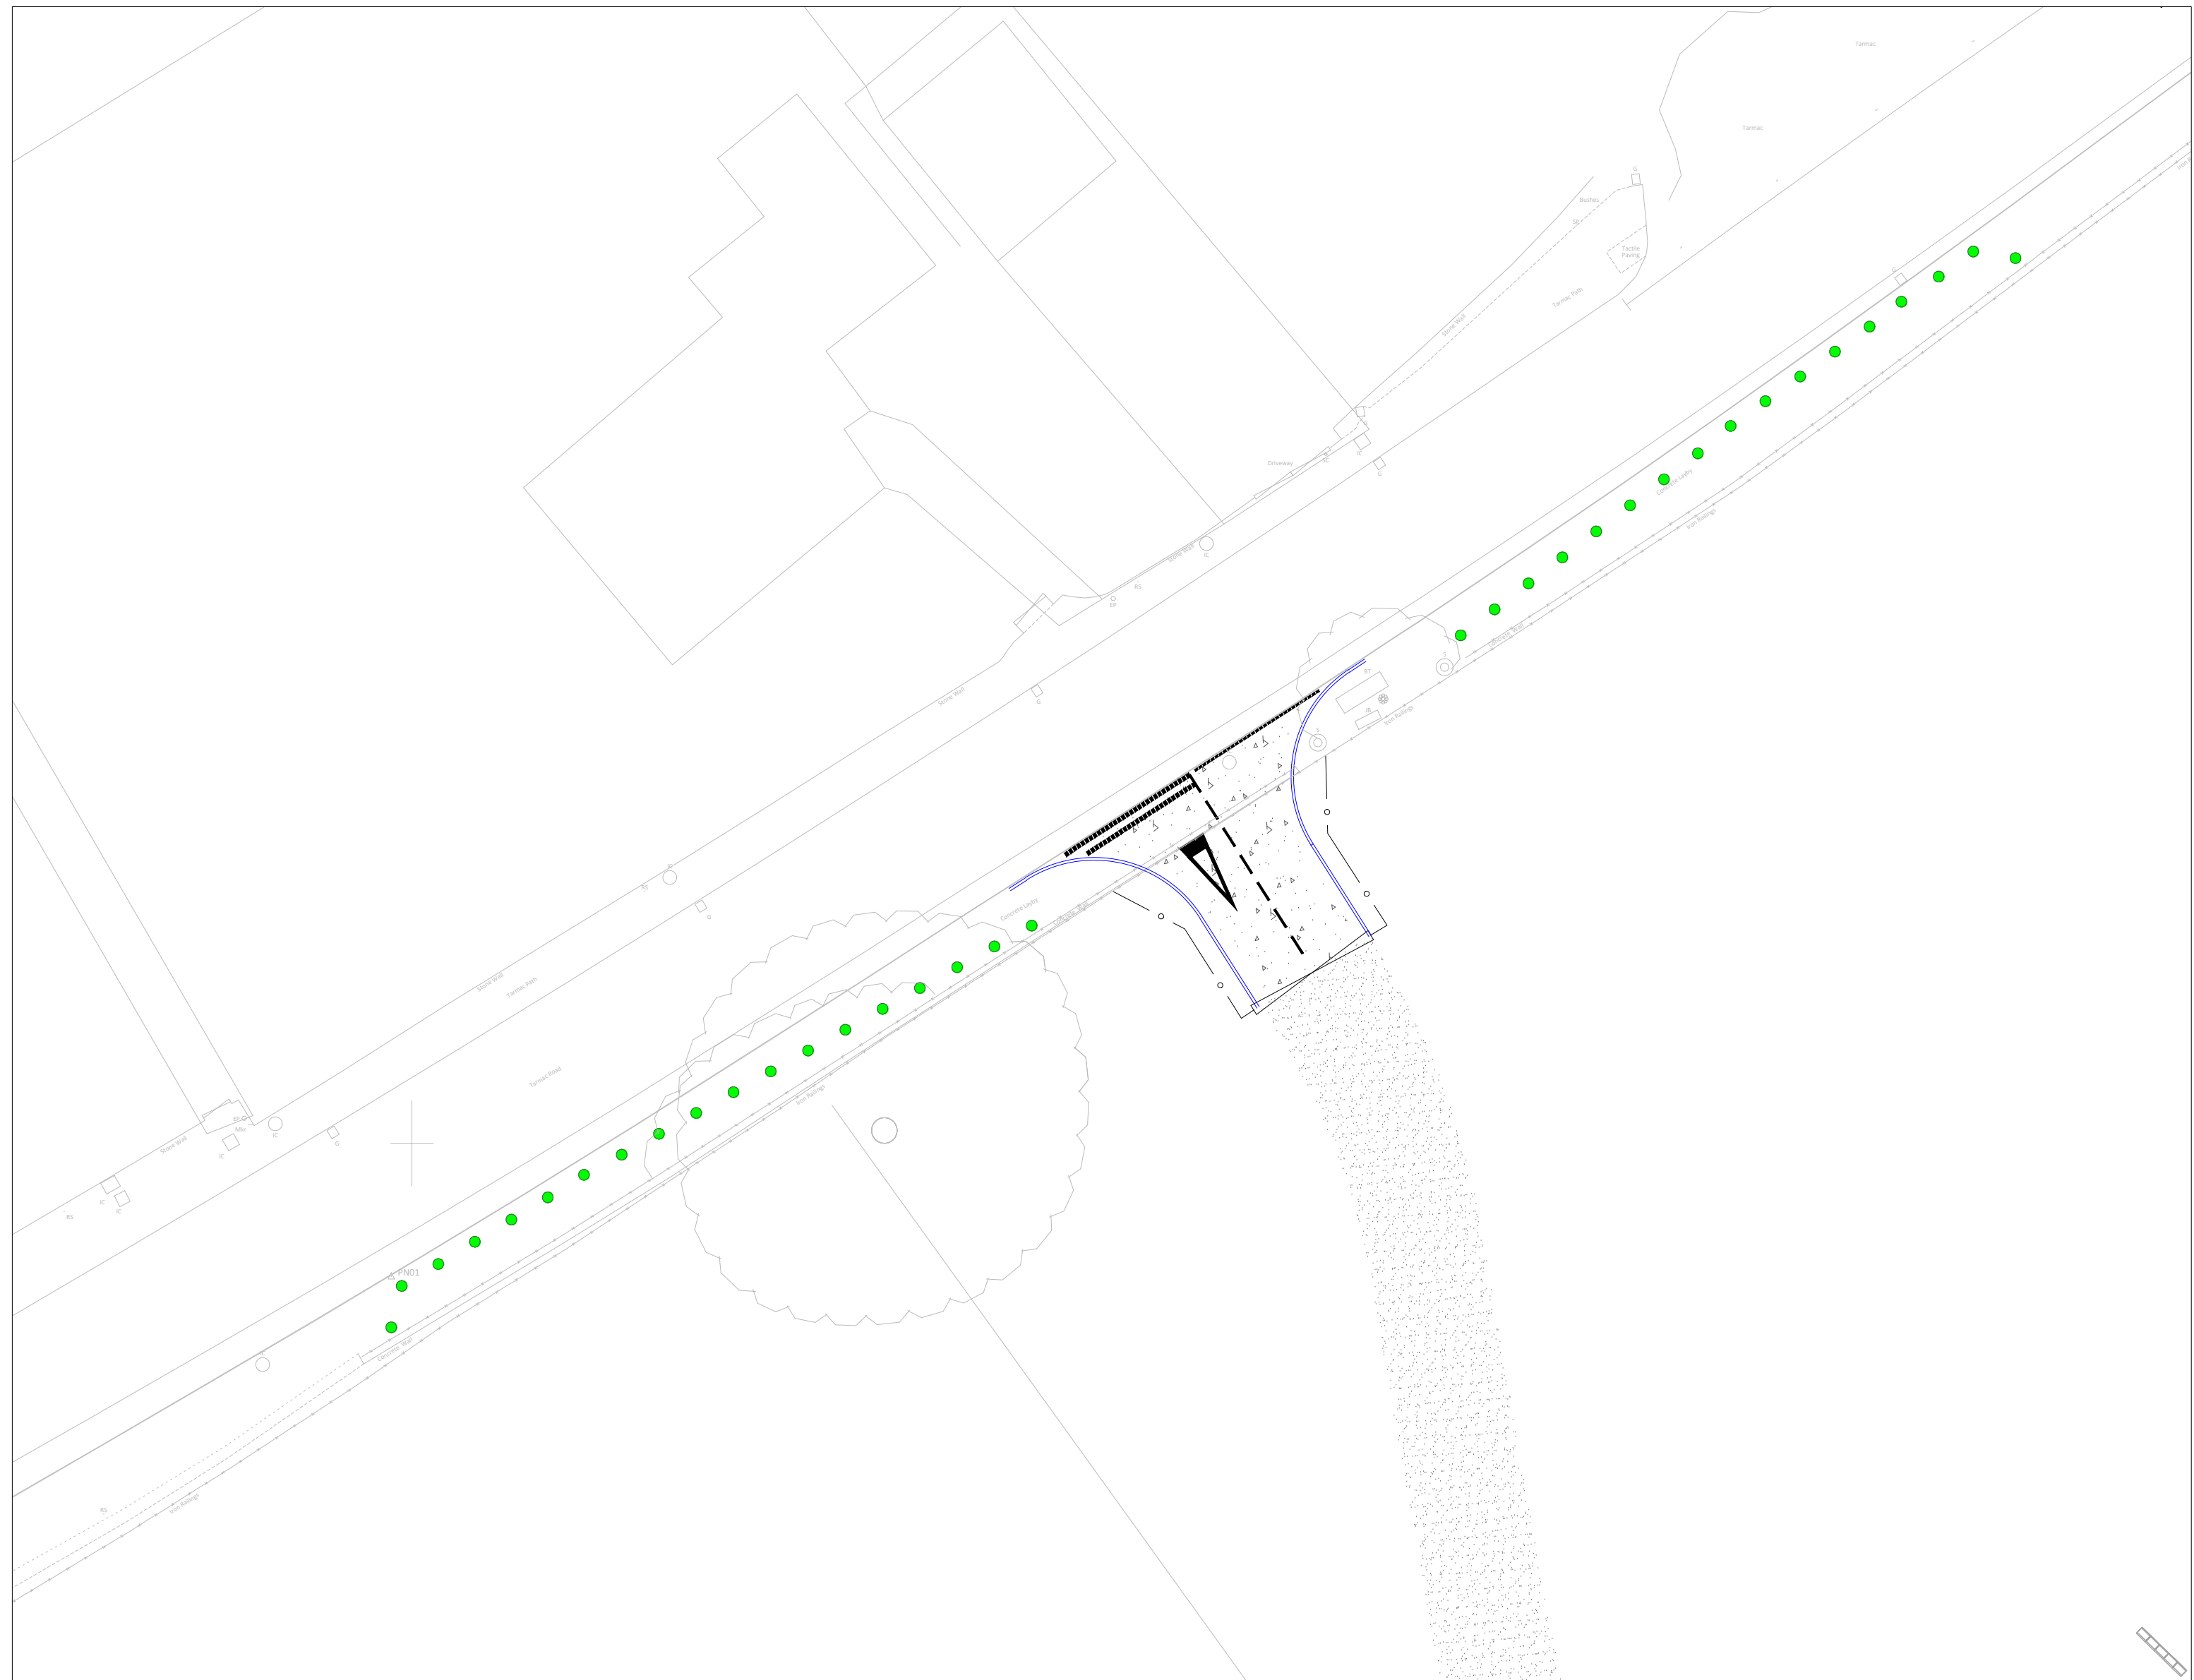

- KEY**
- Pre cast concrete HB2 kerb , including radius, quadrant, angle and drop kerbs.
 - Pre cast concrete square channel kerb
 - Pre cast concrete flat top edging
 - 150mm high Galvanised flexible metal edging Kinley Fort or equivalent approved
 - Wet rolled hogging
 - Compacted gravel
 - Porous macadam vehicular surface
 - Resin bounded gravel - Sureset - Adisagrip Rustic Tweed or equivalent approved
 - Macadam vehicular surface
 - Macadam pedestrian surface
 - Compacted type 1 agricultural access track
 - Concrete slab
 - Natural stone threshold
 - Tobermore City pave block paving 300x150x100mm Colour Mid Grey
 - EV charging points with concrete slab surround
 - Oak bollard 800mm high 140mm square with rebated top supplied by Barriers direct or equivalent approved
 - L316 stainless steel circular cycle hoop with 1 number hoop for adapted cycles - with appropriate signage with 1.5m gap supplied Broxap or equivalent approved
 - Tactile paving slabs
 - 450mm high dry stone wall incorporating timber slatted bench top and back rest
 - 450mm high dry stone wall with cock and hen coping
 - 600mm high dry stone pier
 - LB Litter bin / recycle double bin Broxap Westleigh BX45G 2800D
 - DB Dog waste single bin Broxap Westleigh BX45G 2800D
 - 1.2m high 5 rail Metal estate railings by The Traditional Company or equivalent approved.
 - 1.2m high Timber post a 3 rail stock proof fence
 - Section 278 highway works
 - Mounding
 - Log seating
 - Boulder seating
 - Picnic tables - Broxap Whitwell Timber Picnic Unit or equivalent approved
 - Easement
 - Steel galvanised bollards 1200mm x 152mm bolt down

16	18.11.2024	Revised material and additional parking bay	MM	MC
15	11.11.2024	CA amendment	MM	MC
14	10.11.2024	CA amendment	MM	MC
13	02.09.2024	CA amendment	MM	MC
12	26.06.2024	Internal path reworked	MM	MC
11	20.06.2024	Paths updated	MM	MC
10	20.06.2024	Ground as per approved	MM	MC
01	26.02.2024	Final issue	MM	MC
Rev	Date	Details	By	Chk
Andrew Scott				
Client	Visitor Hub - Pontneddfechan			
Project	Planning			
Task	Proposed Hard Landscape			
Reference	2228	DLA	- - DR L 01	P16
Scale 1:250			Size A0	
DAVIESLANDSCAPE ARCHITECTS				
Office 10, 1-2 King Street, Gloucestershire GL1 3BS A. Davies & Co. Ltd. A. Davies & Co. Ltd. L. Davies & Co. Ltd.				
Y:\Davies\DATA\PROJECT FILES\2228 - Visitor Hub - Pontneddfechan\DLA\2228 - L01-P16.rvt This drawing is copyright © Crown copyright and related rights 2023 Ordnance Survey 100018173				