


AREA & STORAGE
SCHEDULE

WDQR 3 Person 2 Bedroom Common Access Flat
Area required: 58m²
Area Provided: 64.59m²

WDQR 2021 General Storage Requirements
2 Person 1 Bed flat: 2.0m²

Airing Cupboard (AC) 0.87m²
Store 1.23m²
Total: 2.1m²

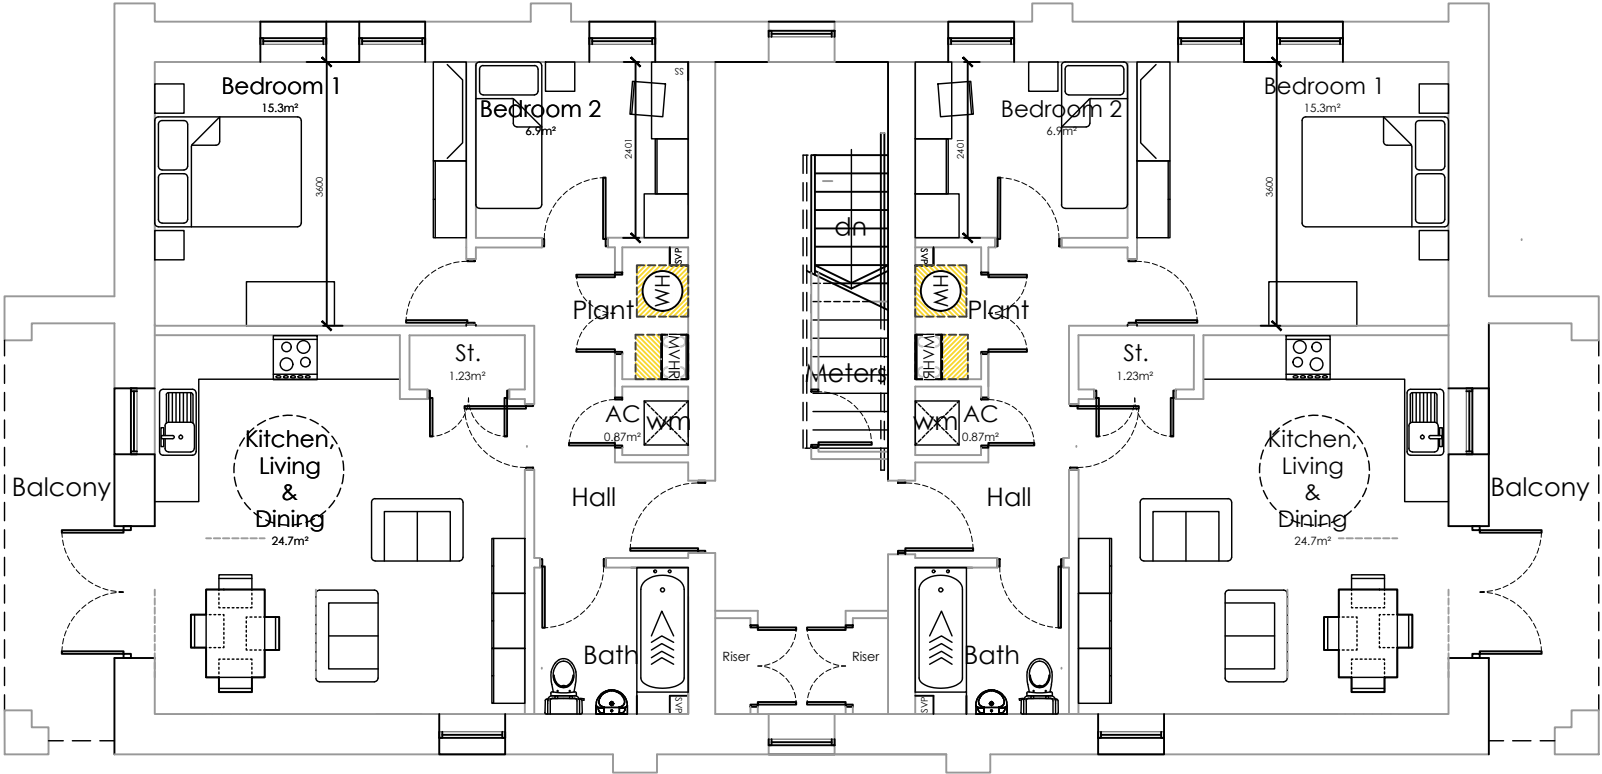

BUILDING TYPE A: FIRST FLOOR PLAN

LOW CARBON PLANT

Dimensions denote minimum installation & maintenance clearances, extrapolated to hatched areas. All as defined by manufacturer's requirements, refer to product literature for specifics.

Hot Water Cylinder

Mixer cylinder 150 / 210L
dimensions: 1255 / 1585x545mm (hd)
Mixer 150L for HT 211 & HT 212
Mixer 210L for HT 421, HT 531 & HT 641

MVHR

Ubiflux Vigor W225
dimensions: 650x600x455mm (hwd)
Volume flow: 40-225m³/h
Heat recovery: 85.0% at 225m³/h
89.0% at 125m³/h

