


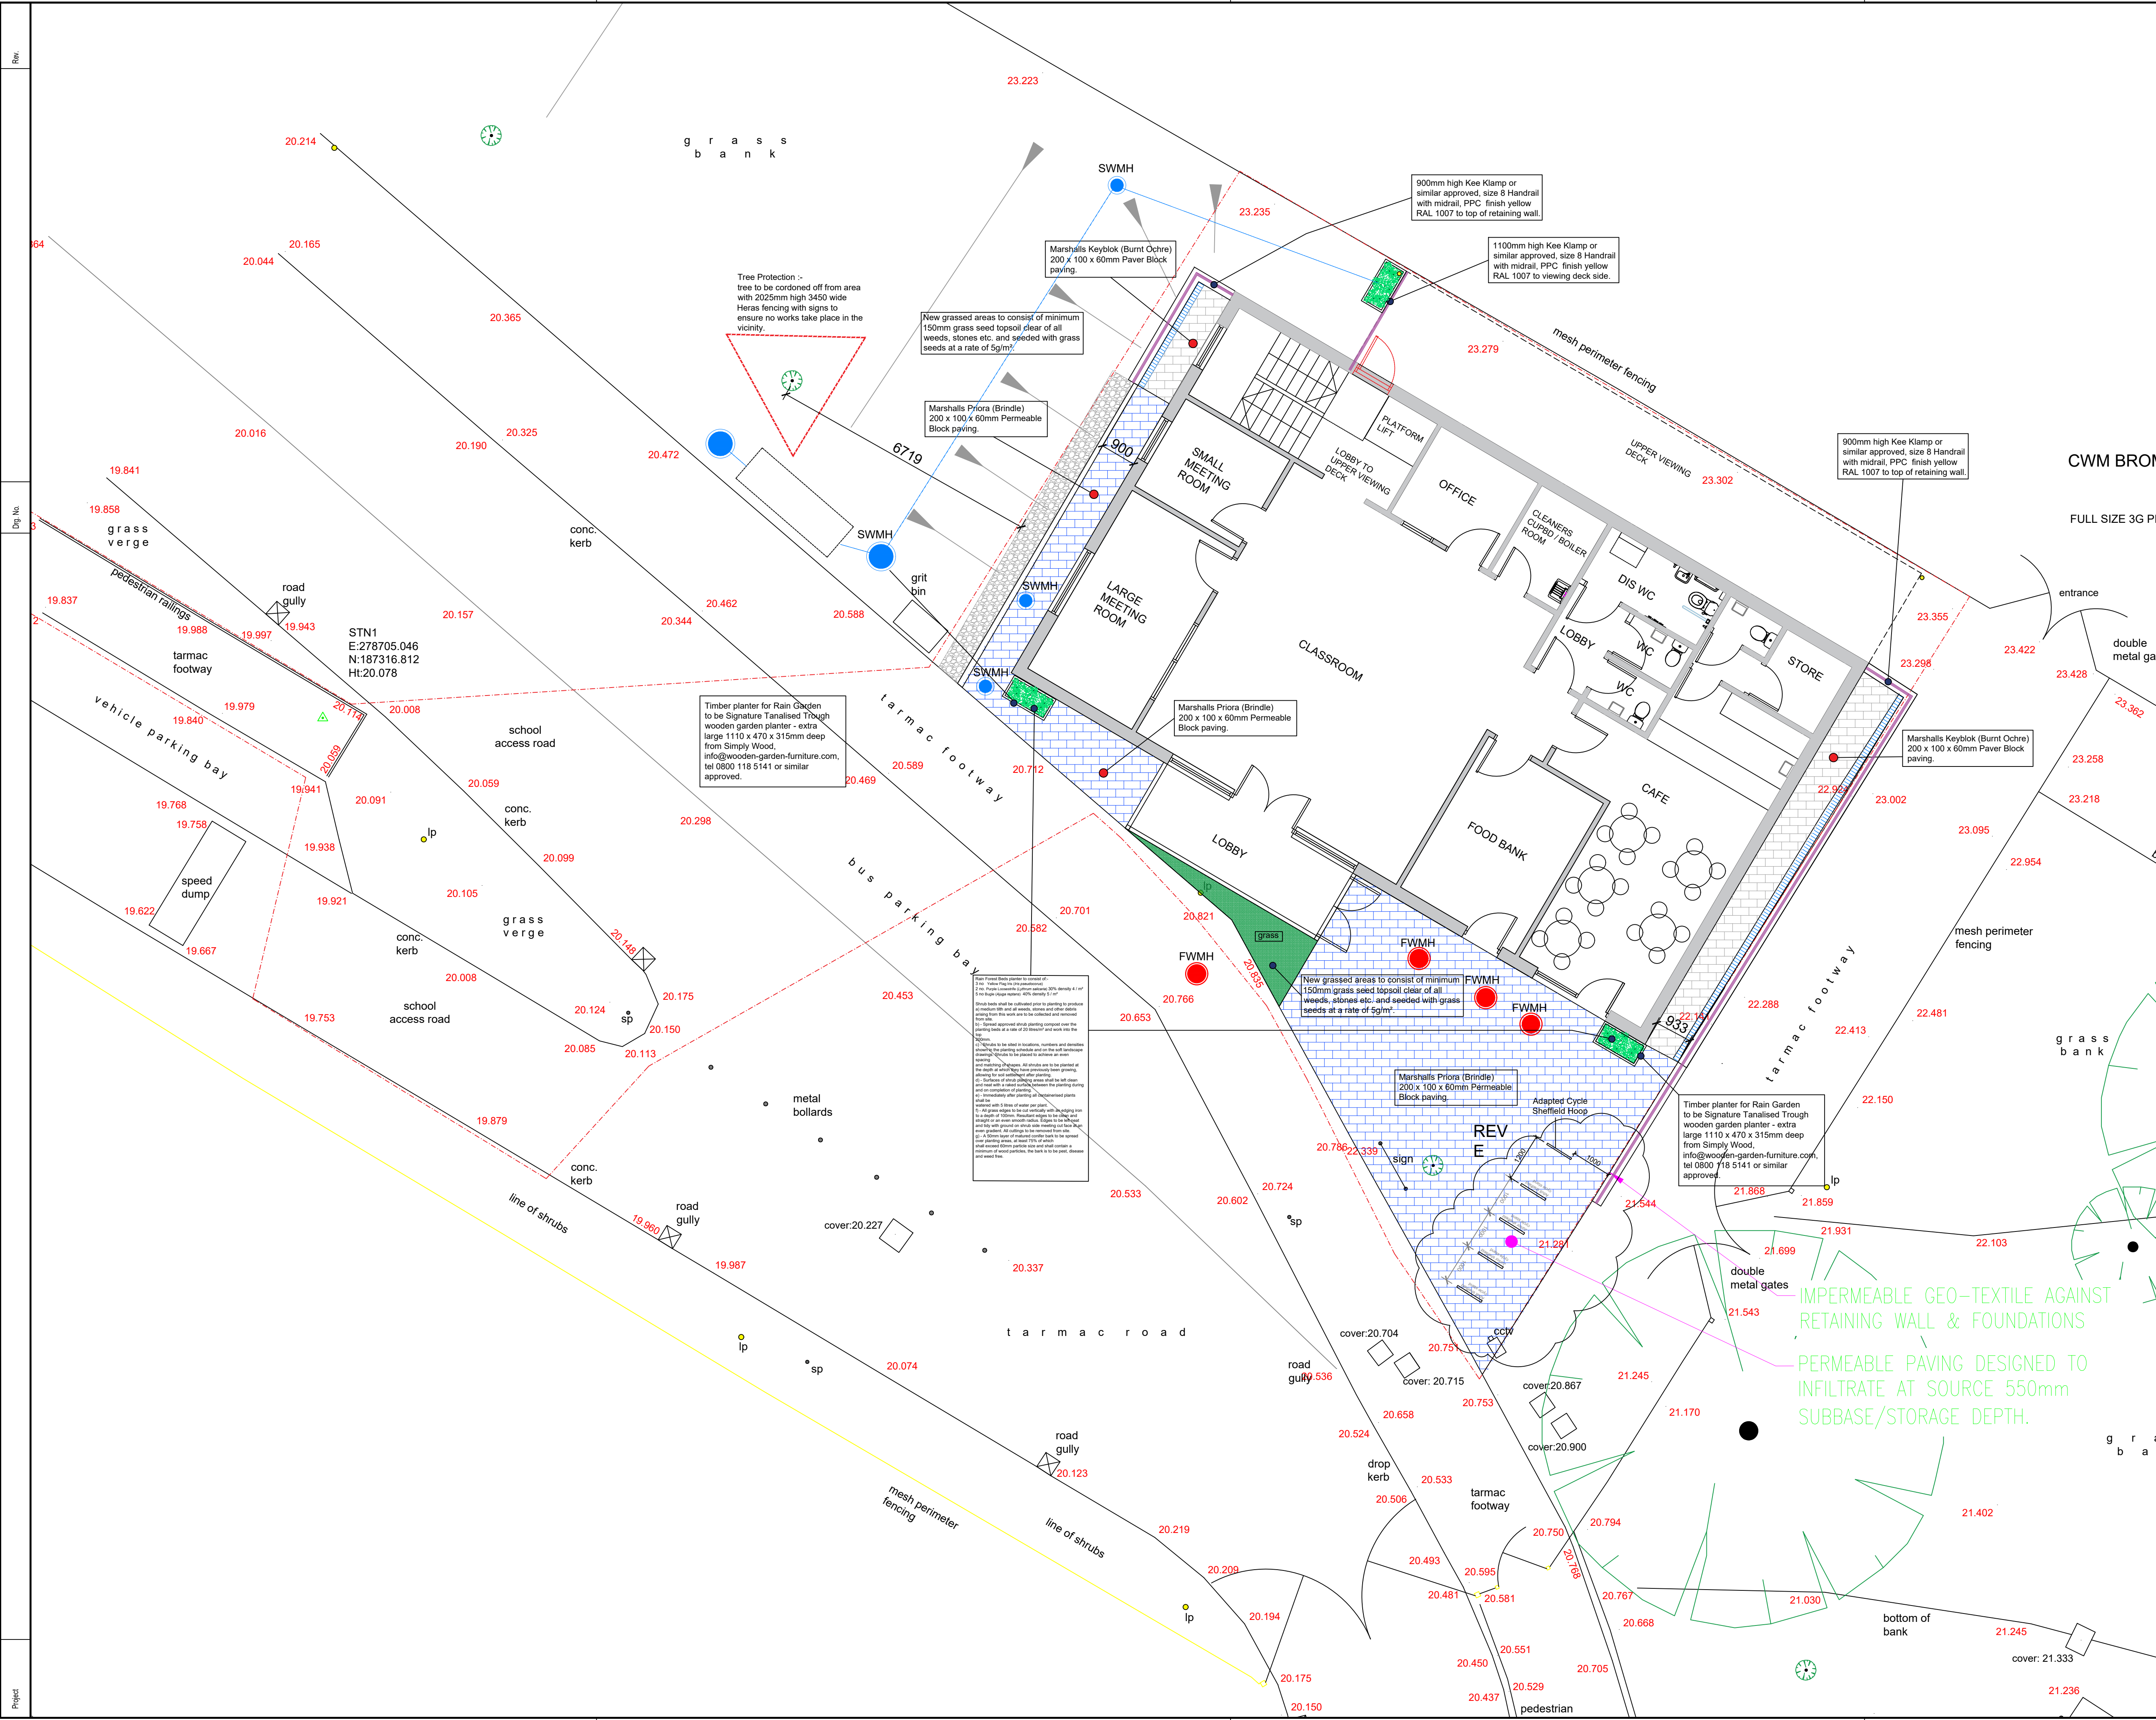

NOTES

1. All dimensions in millimetres unless otherwise stated.

Rev	Details	Dr	Ch	Apr	Date
E	Cycle hoops relocated and increased.	WGH			Nov 24
D	Plant types to planters changed.	WGH			Sept 24
C	New gates and connecting fencing omitted.	WGH			Sept 24
B	Constructional issues.	WGH			Sept 24
A	New gates to entrance shown.	WGH			Jun 2024



Neath Port Talbot
Castell-nedd Port Talbot
County Borough Council Cyngor Bwrdeistref Sirol
Making a difference Gwahaniaeth er gwell

PROPERTY & REGENERATION
Nicola Pearce BSc(Hons) DipTP MRTPI
DIRECTOR OF ENVIRONMENT AND REGENERATION
THE QUAYS, BRUNEL WAY
BAGLAN ENERGY PARK SA11 2GG
www.npt.gov.uk

Project

CWM BROMBIL
COMMUNITY HUB
BERTHA ROAD, MARGAM

Drawing Title

PROPOSED LANDSCAPE

File No.	Property Ref. No.
Drawn	WGH
Checked	
Approved	
Date	MAY 2024
Date	
Date	
Scales	1:75@A1
Drawing No.	A1287 -115
Rev.	E