


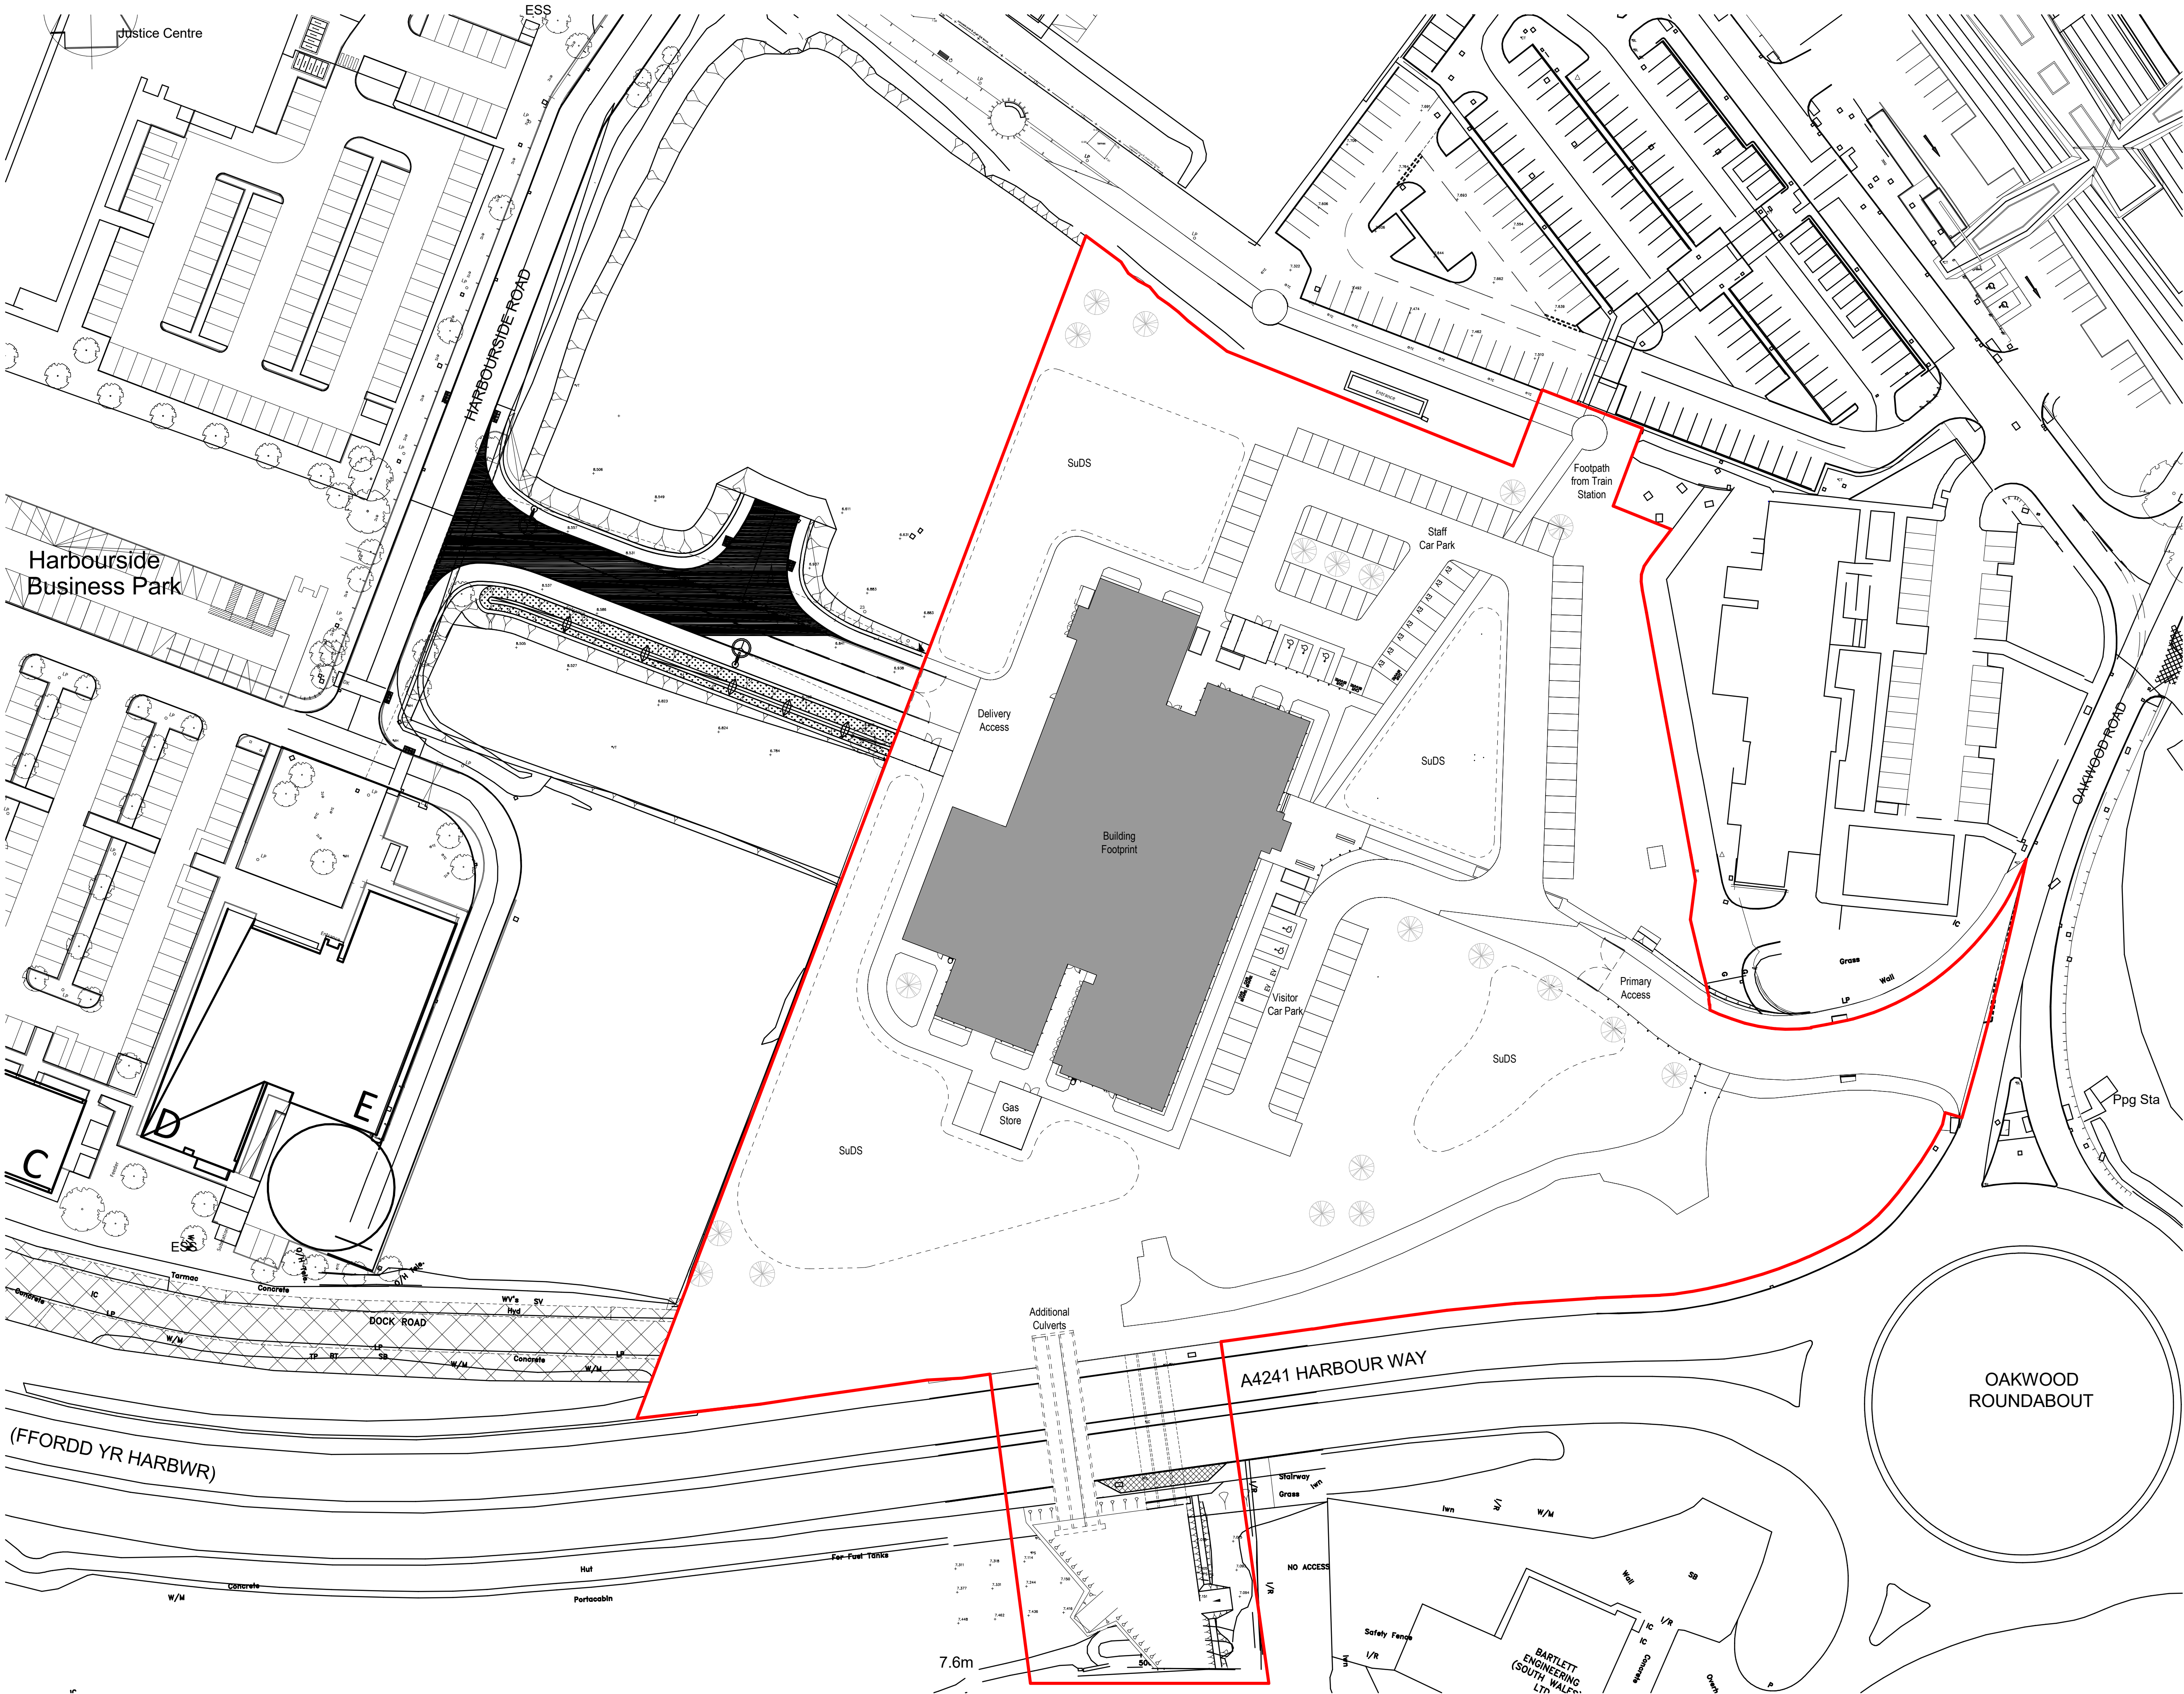

Notes:

- This drawing is copyright.
- Do not scale dimensions from this drawing.
- This drawing is to be read in conjunction with all other relevant drawings. All discrepancies on this drawing are to be reported to the architect.
- Do not modify any element of this drawing.
- Use drawing only for purposes issued.
- This drawing may contain colour.

Scale Bar
0 5m 15m 25m
Scale: 1:500

Key Plan

North Point
N

Hazard
1
HAZ-xx
To warn of significant hazards or information that is unusual
To be read in conjunction with all other consultant's information
Refer to CDM Schedule XXXX-IB-WB-XX-SC-A-572-0010

The following external model files are included within this drawing:

Legend
Site Boundary

Project
SWITCH Harbourside

Drawing Title
Proposed Site Block Plan

Job Number
143606

Date
24/11/15

Scale@A1
1 : 500

Drawing Number
26CB02-ARC-30-00-D-A-100002

Security Classification

Purpose
Planning

Revision
P02

Drawn By
AP

Reviewed By
AP

Suitability