



NOTE: THE PROPERTY OF THIS DRAWING AND DESIGN IS VESTED IN BINGHAM HALL PARTNERSHIP LIMITED AND MUST NOT BE COPIED OR REPRODUCED IN ANY WAY WITHOUT THEIR WRITTEN CONSENT

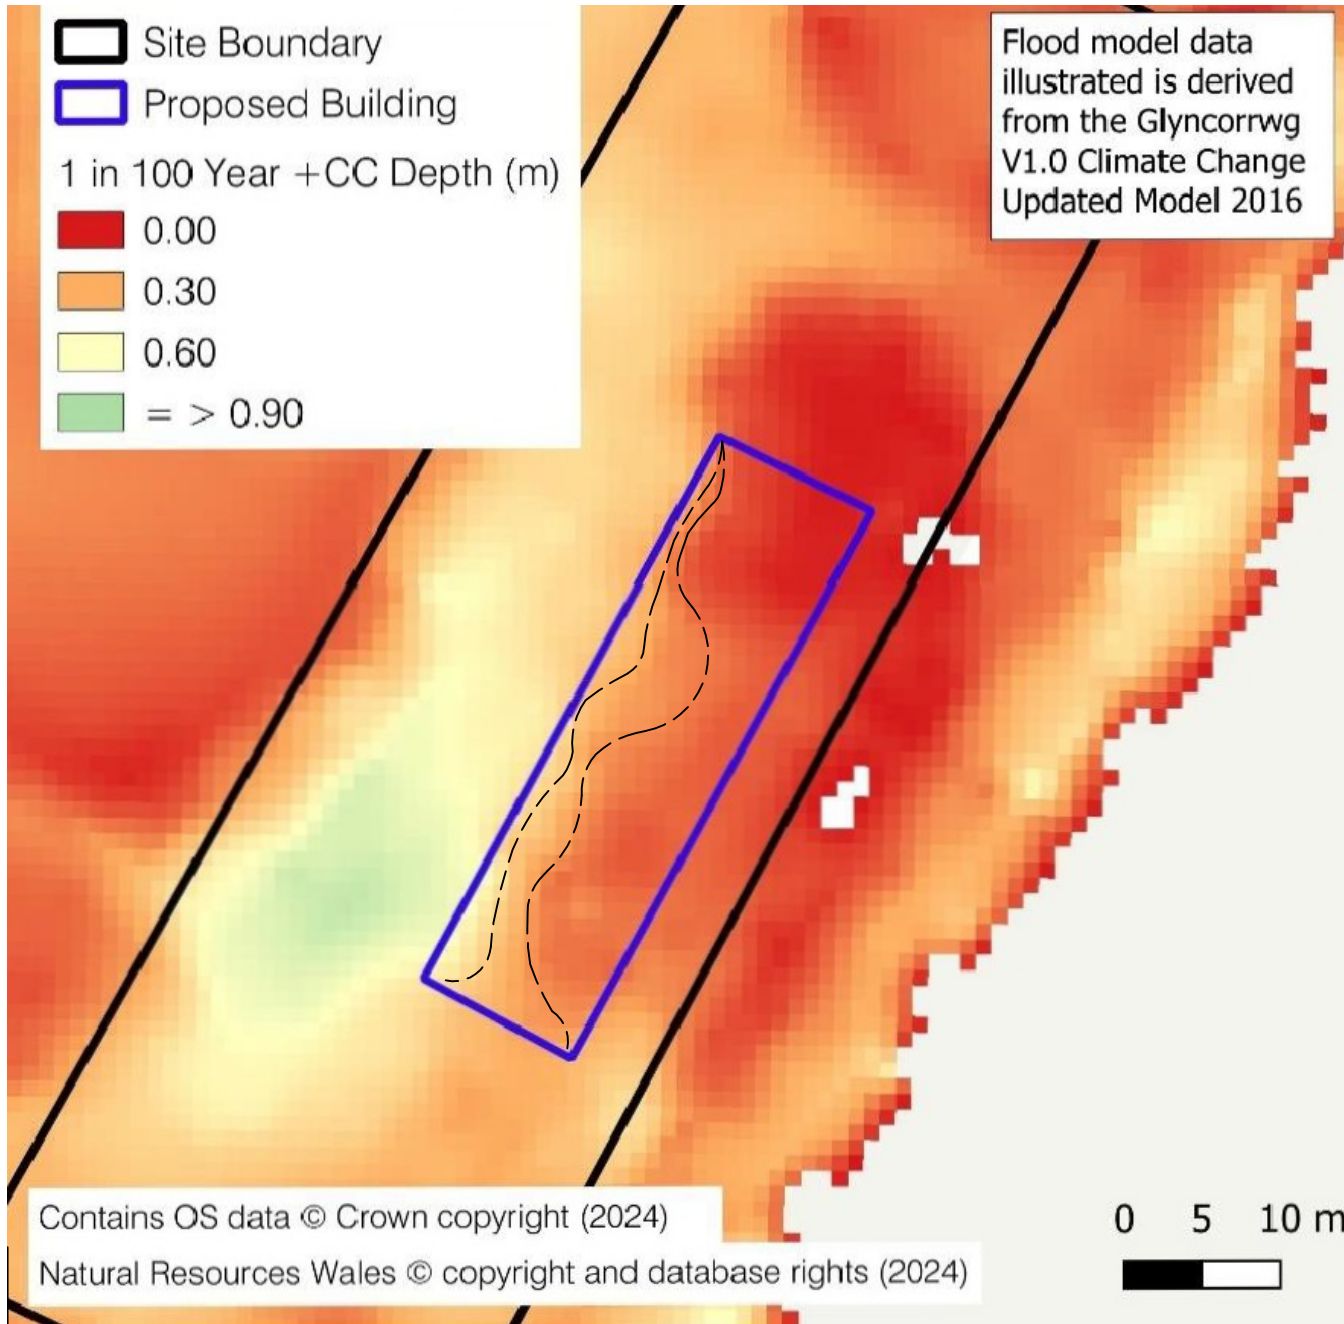


NRW FLOOD DATA FOR EXISTING TOPOGRAPHY (1:100 YEAR + CC DEPTHS)
SCALE - 1:500

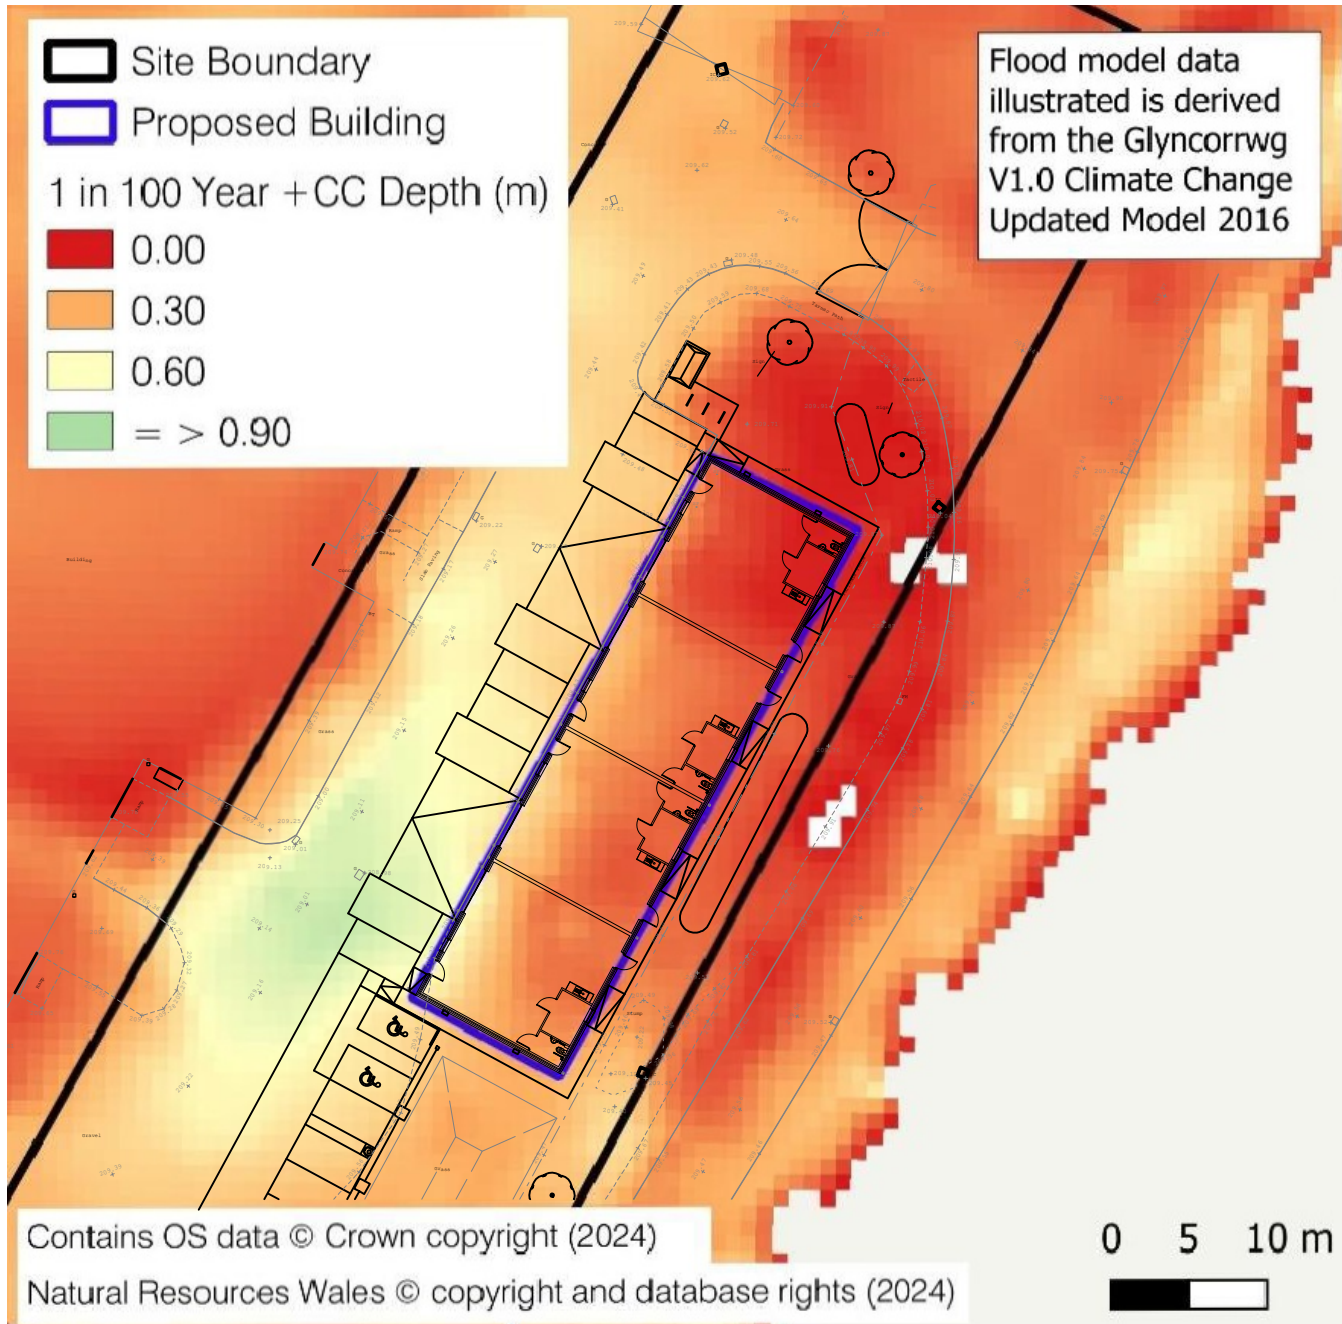

NRW FLOOD DATA WITH PROPOSED SITE OVERLAYED
SCALE - 1:500

NOTES

- ALL CLAUSE REFERENCES ARE FROM D.O.T. PUBLICATION 'SPECIFICATION FOR HIGHWAY WORKS'.
- ALL FORMATIONS SHALL BE PROOF ROLLED ANY SOFT SPOTS REMOVED AND REPLACED WITH CLASS 6F2 TABLE 6/1 MATERIAL. COMPACTION SHALL BE IN ACCORDANCE WITH CLAUSE 612. THE MINIMUM CBR OF AREAS OF FILL MATERIAL SHALL BE 15%. ALL FILL MATERIAL MUST BE APPROVED BY THE HIGHWAY AUTHORITY PRIOR TO USE. (S.H.W.).
- IF ROADBASE IS LAID AND IS NOT COVERED IMMEDIATELY WITH THE BASECOURSE THEN THE ROADBASE SHOULD BE SPRAYED WITH A SEALING COAT OF BITUMINOUS SPRAY TO CLAUSE 920.
- FORMATION LEVELS TO ALL EXTERNAL CONSTRUCTION MAKE UPS TO BE PROOF ROLLED TO REFUSAL. ANY SOFT SPOTS TO BE REMOVED AND REPLACED WITH 6F2. MAKE-UP LEVELS TO UNDERSIDE OF SUB-BASE FOLLOWING PROOF ROLLING IF NECESSARY, MINIMUM CLASS OF CAPPING TO BE 6F2.

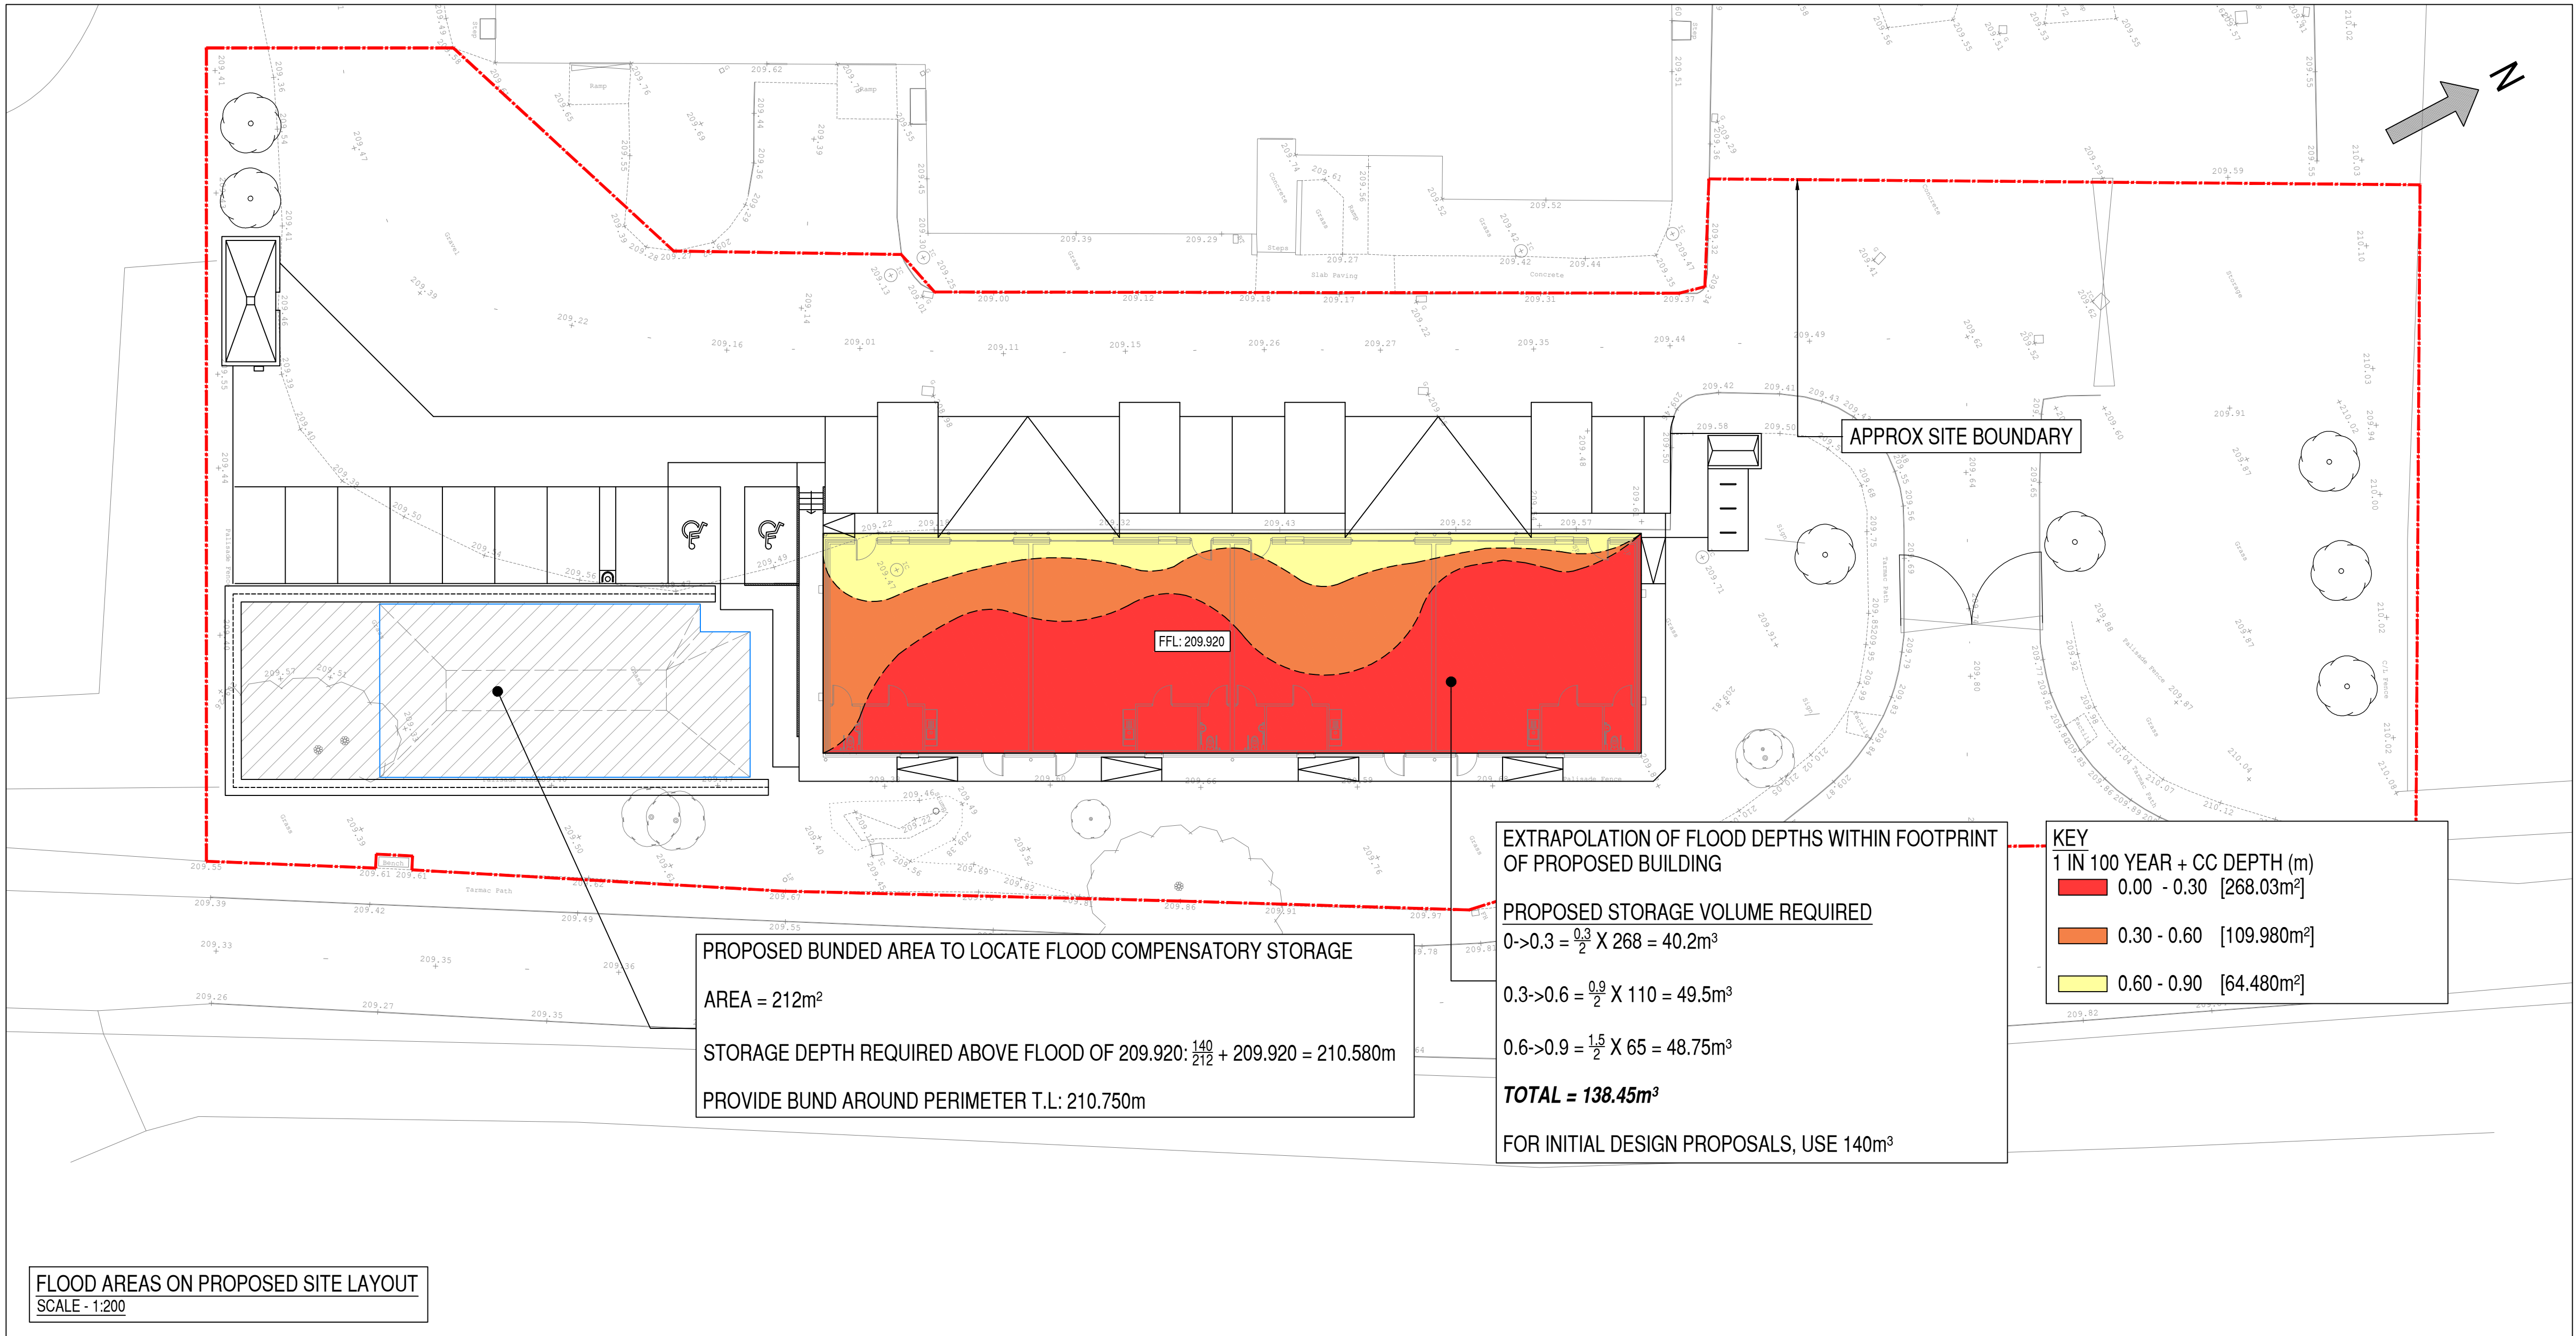

FLOOD AREAS ON PROPOSED SITE LAYOUT
SCALE - 1:200

P04	JS	15/11/24	PROPOSED BUND ADJUSTED
P03	AD	13/11/24	KEY UPDATED - VOLUMES OF STORAGE RECALCULATED
P02	JS	11/11/24	KEY UPDATED FOR COLOUR BANDING
P01	JS	08/11/2024	INITIAL ISSUE FOR COMMENT
Rev	By	Date	Revision

Bingham Hall
PARTNERSHIP LTD

Consulting Civil & Structural Engineers
5 Ty-Nant Court
Morganstown
Cardiff
CF15 8LW
Telephone (029) 2048 8588

Project Title
GLYNCORRWG INDUSTRIAL UNITS

Drawing Title
PROPOSED FLOOD COMPENSATORY STORAGE

Drawing Status
INFORMATION

Architect
EPT PARTNERSHIP

Client
ANDREW SCOTT CONSTRUCTION LTD.

Scale	Drawn	Drawing Size	Date	Checked
SHOWN	JS	A1	NOV '24	JS

Project No.	Originator	Volume	Level	Type	Role	Number	Rev
ISU - BHP	02	XX	DR	C	60207		P04