


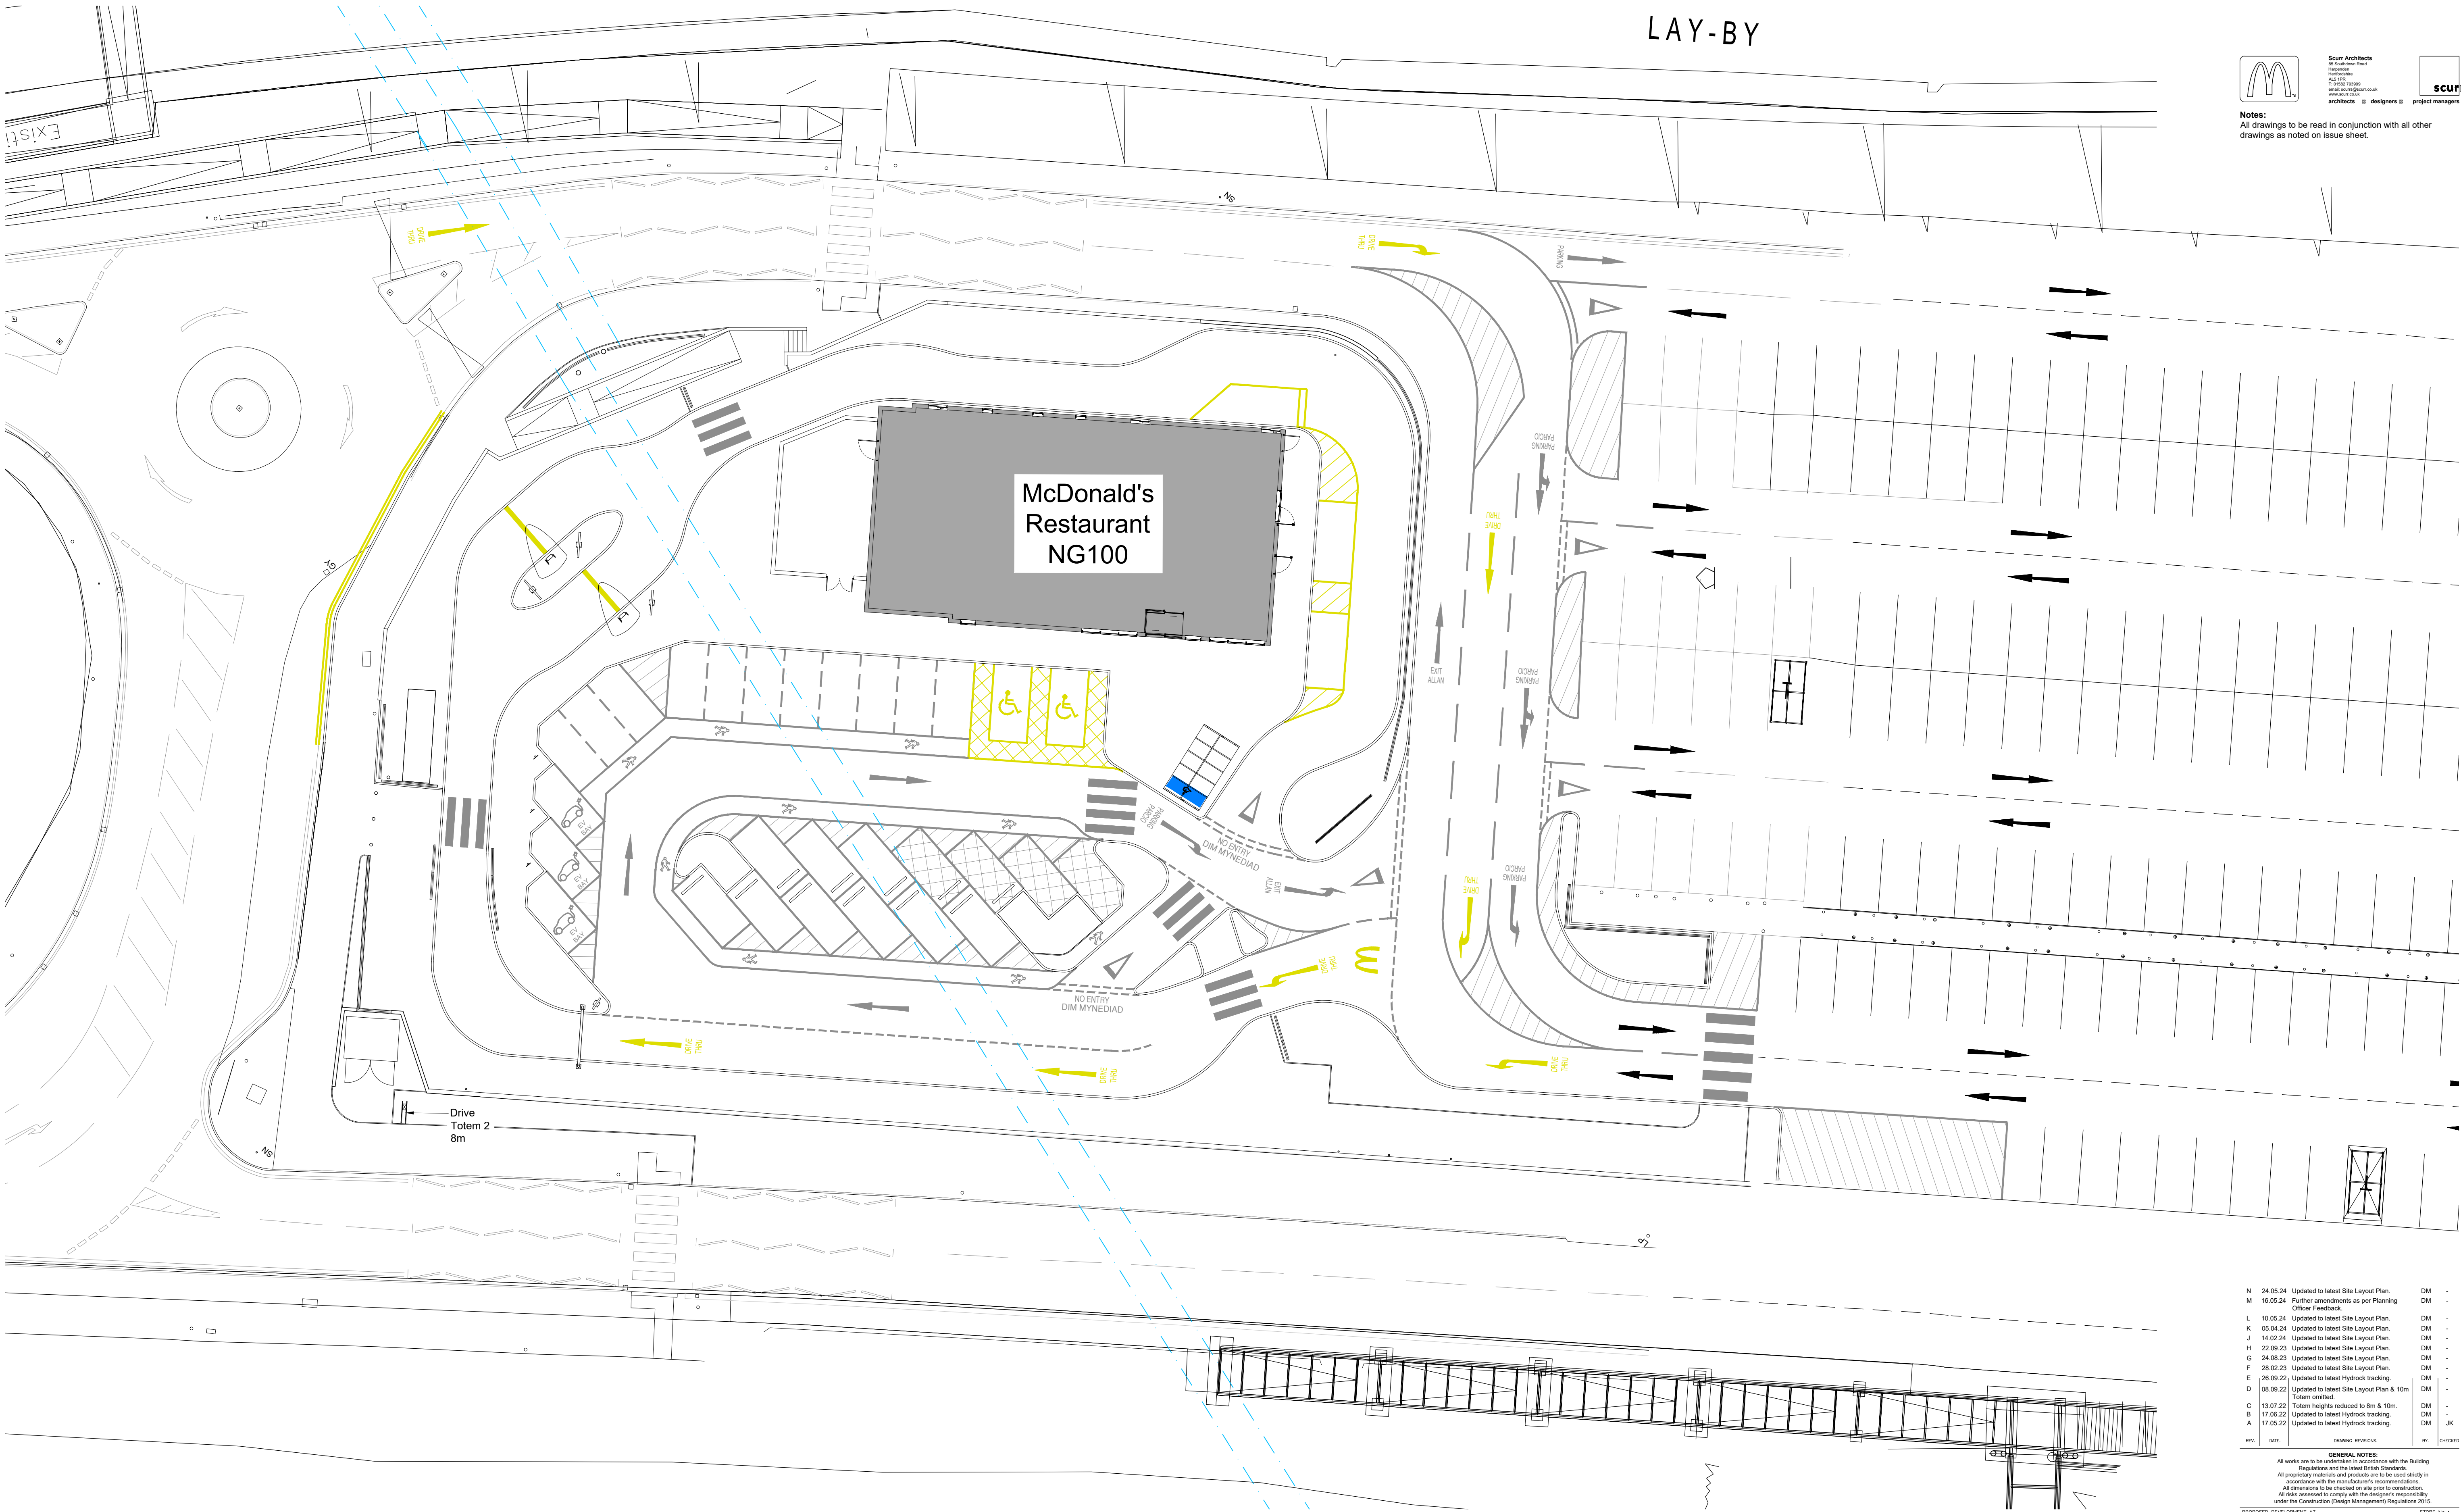

SIGNAGE SCHEDULE - ERDOS SIGNAGE (BUTTERFIELDS SIGNS)							
ADVERT REF	SIGN TYPE	QTY	SIZE (mm)	MATERIALS	COLOUR	HEIGHT (mm) ABOVE GROUND	EXTENT (mm) OF PROJECTION
DRIVE TOTEM 2 (8m)	1B	1	1920W x 350D x 8000H	PPC Aluminium Totem Sign in RAL 6015 and Timber effect, with moulded Yellow acrylic internally illuminated "Golden Arch" to both sides. 'Drive Thru' appendage is internally illuminated.	Khaki Green RAL 6015, Timber, Yellow, White & Red	8000	N/A

REV.	DATE	DESCRIPTION	BY	CHECKED
N	24.05.24	Updated to latest Site Layout Plan.	DM	-
M	16.05.24	Further amendments as per Planning Officer Feedback.	DM	-
L	10.05.24	Updated to latest Site Layout Plan.	DM	-
K	05.04.24	Updated to latest Site Layout Plan.	DM	-
J	14.02.24	Updated to latest Site Layout Plan.	DM	-
H	22.09.23	Updated to latest Site Layout Plan.	DM	-
G	24.08.23	Updated to latest Site Layout Plan.	DM	-
F	28.02.23	Updated to latest Site Layout Plan.	DM	-
E	26.09.22	Updated to latest Hydrolock tracking.	DM	-
D	08.09.22	Updated to latest Site Layout Plan & 10m Totem omitted.	DM	-
C	13.07.22	Totem height reduced to 8m & 10m.	DM	-
B	17.06.22	Updated to latest Hydrolock tracking.	DM	-
A	17.05.22	Updated to latest Hydrolock tracking.	DM	JK

GENERAL NOTES:
All works are to be undertaken in accordance with the Building Regulations and the latest British Standards.
All proprietary materials and products are to be used solely in accordance with the manufacturer's recommendations.
All dimensions to be checked on site prior to construction.
All risks assessed to comply with the designer's responsibility under the Construction (Design Management) Regulations 2015.

PROPOSED DEVELOPMENT AT:
Tesco, Gayn's Drift, Pontardawe
SWANSEA SA8 3AZ

ON BEHALF OF:
McDonald's Restaurants Ltd

DRAWING TITLE:
Site Layout Plan
McDonald's Drive Totem

DRAWN BY:
DM

SCALE & SIZE:
1:200@A1

DATE:
APR 2022

DESIGNED BY:
JK

DATE:
APR 2022

PROJECT NO.:
6682-SA-1744-P022 N

© Copyright McDonald's Restaurants & Scurr Architects