



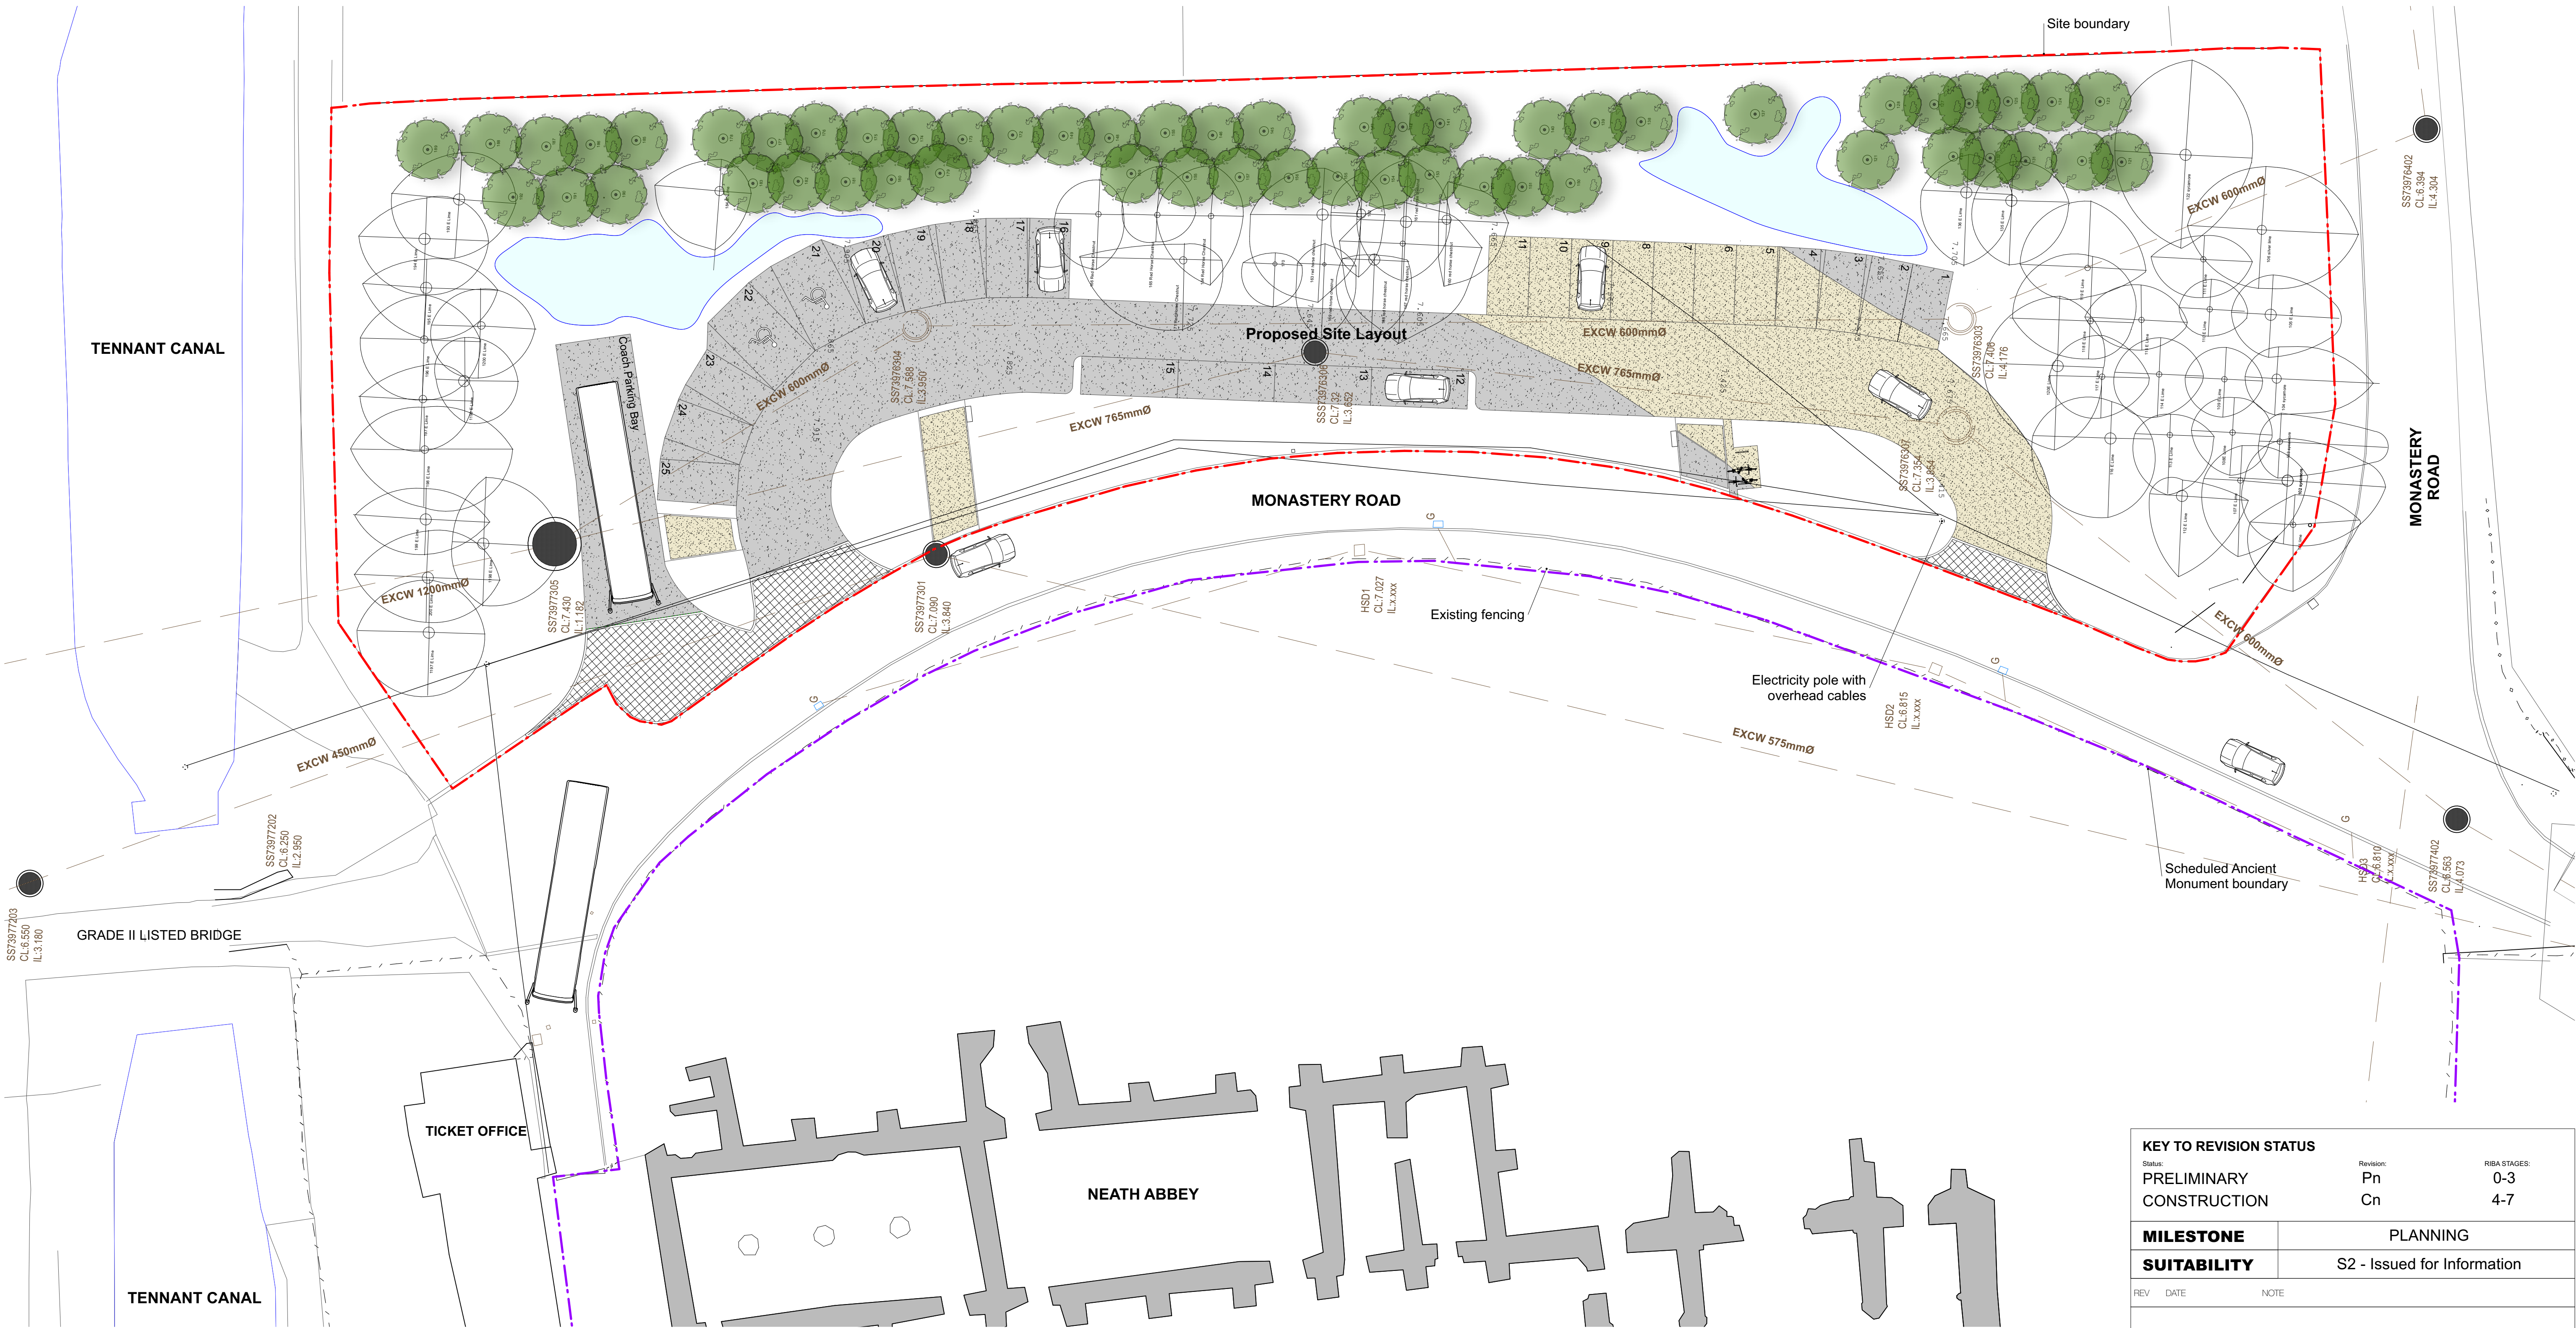


01330.01 PROPOSED GA TREE PLAN
SCALE 1:200 @ A1, 1:400 @ A3


KEY

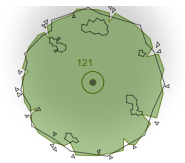

Existing Ash Trees to Have Managed Decline
(contrary to BS5837:2012)

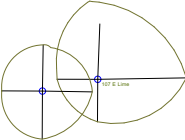

Existing Tree Planting to be protected during
works as BS5837:2012

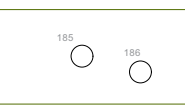

Existing Trees to be Removed

All arboricultural works to be undertaken in accordance with BS5837:2012
Tree Survey and Arboricultural Constraints Report by the ARB Team.
Contractor to make allowance to provide all necessary protection during the
works, noting that contrary to the report, no trees are to be removed

Neath Abbey is a Scheduled Ancient Monument. As a consequence of
this designation it is statutorily protected. Extreme care should
therefore be taken not to cause any unspecified damage to any fabric
or part of these structures on or within the site when undertaking any
construction works.

Notes:
Responsibility is not accepted for errors made by others scaling from this
drawing.

All construction information should be taken from figured dimensions only.
Dimensions are in millimetres unless otherwise stated.

All dimensions and conditions are to be checked on site prior to preparing
drawings or commencing any work.

Any variations or supplementary drawings are to be approved by The
Architect.

All details are to be read in strict accordance with GA drawings and
construction notes

All steelwork sizes, padstones, blockwork strengths and associated structural
design to be in accordance with structural engineers design and
requirements. Hiraeth Architecture accepts no liability to any discrepancies in
the structural design indicated on these drawings. Any structural related
queries should be directed to the project engineer immediately.

KEY TO REVISION STATUS		
Status:	Revision:	RIBA STAGES:
PRELIMINARY	Pn	0-3
CONSTRUCTION	Cn	4-7
MILESTONE	PLANNING	
SUITABILITY	S2 - Issued for Information	
REV	DATE	NOTE

Hiraeth.

2355 01

NEATH PORT TALBOT CC

NEATH ABBEY CAR PARK

PROPOSED

GA Tree Plan

job number

Zone

Scale

1:200 @ A1

Date

11/24

02920 025814 | office@hiraetharchitecture.co.uk

The Maltings | East Tyndall St | Cardiff | CF24 5EA

UFRN	Originator	Zone	Level	Type	Role	Sht number	S Code	Rev
2355	HIR	01	ZZ	DR	A	01330	S2	

do not scale from this drawing | all dimensions to be verified on site | notify architect of all discrepancies | copyright Hiraeth architecture