


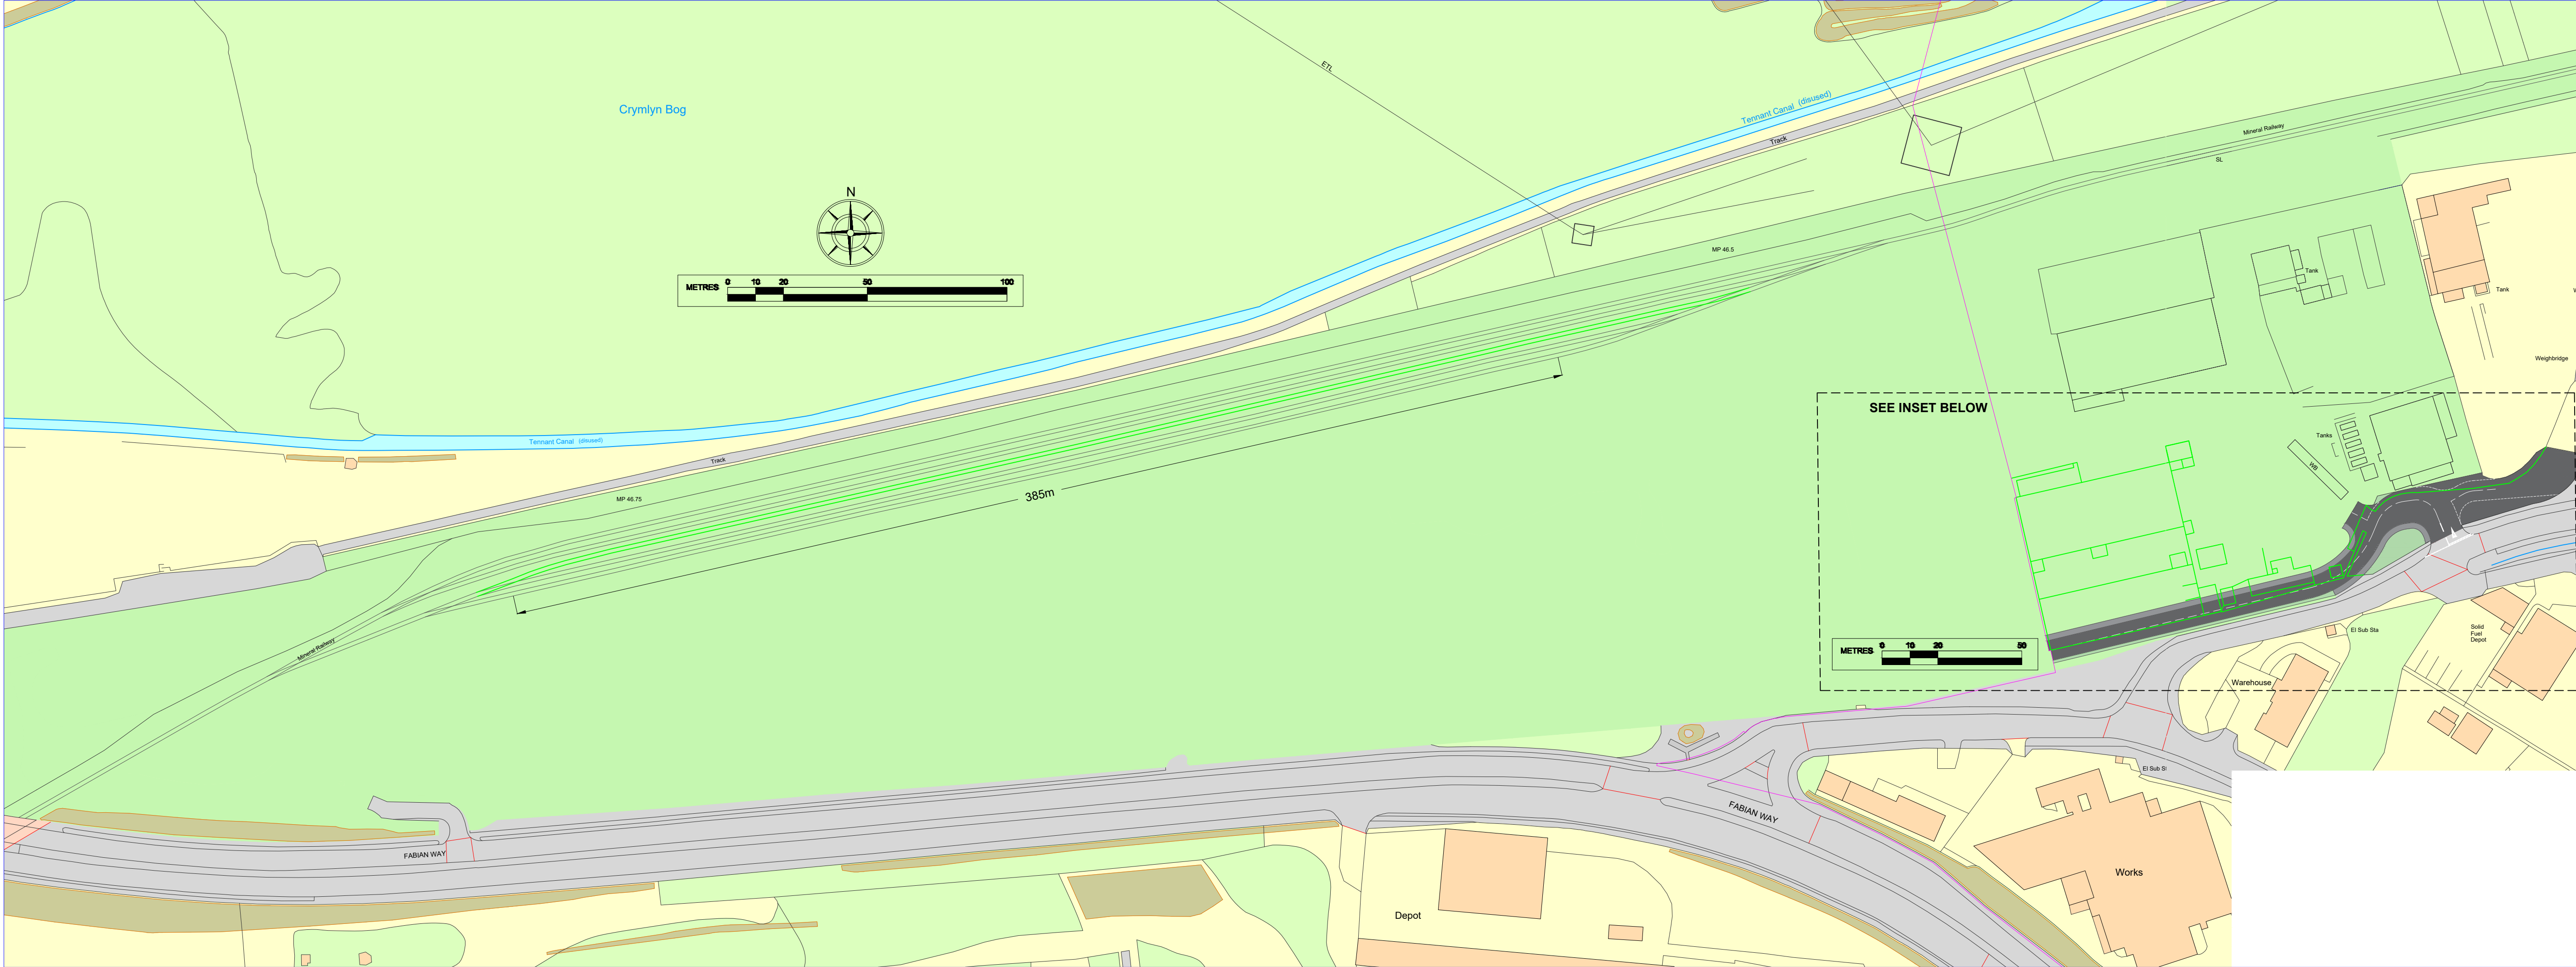

This drawing, the works and concepts depicted are the copyright of Network Rail and may not be reproduced without express written consent.

Do not scale off this drawing. All heights, levels, sizes and dimensions are subject to detailed design.

Ordnance Survey, (c) Crown Copyright 2024. All rights reserved. Licence number 100022432.

KEY TO COLOURS

- Existing or unchanged
- Modified or to be moved
- Redundant or to be removed
- New, proposed or additional
- New apron construction
- New platform construction
- New building construction
- New highway construction
- New fenceline



Project
SWANSEA BURROWS

Drawing title
Illustrative highway access layout

Drawing Number
200188-IMT-XXX-XX-DRG-TRK-410504

Date
12.10.2024

Scale
Refer to scale bar