



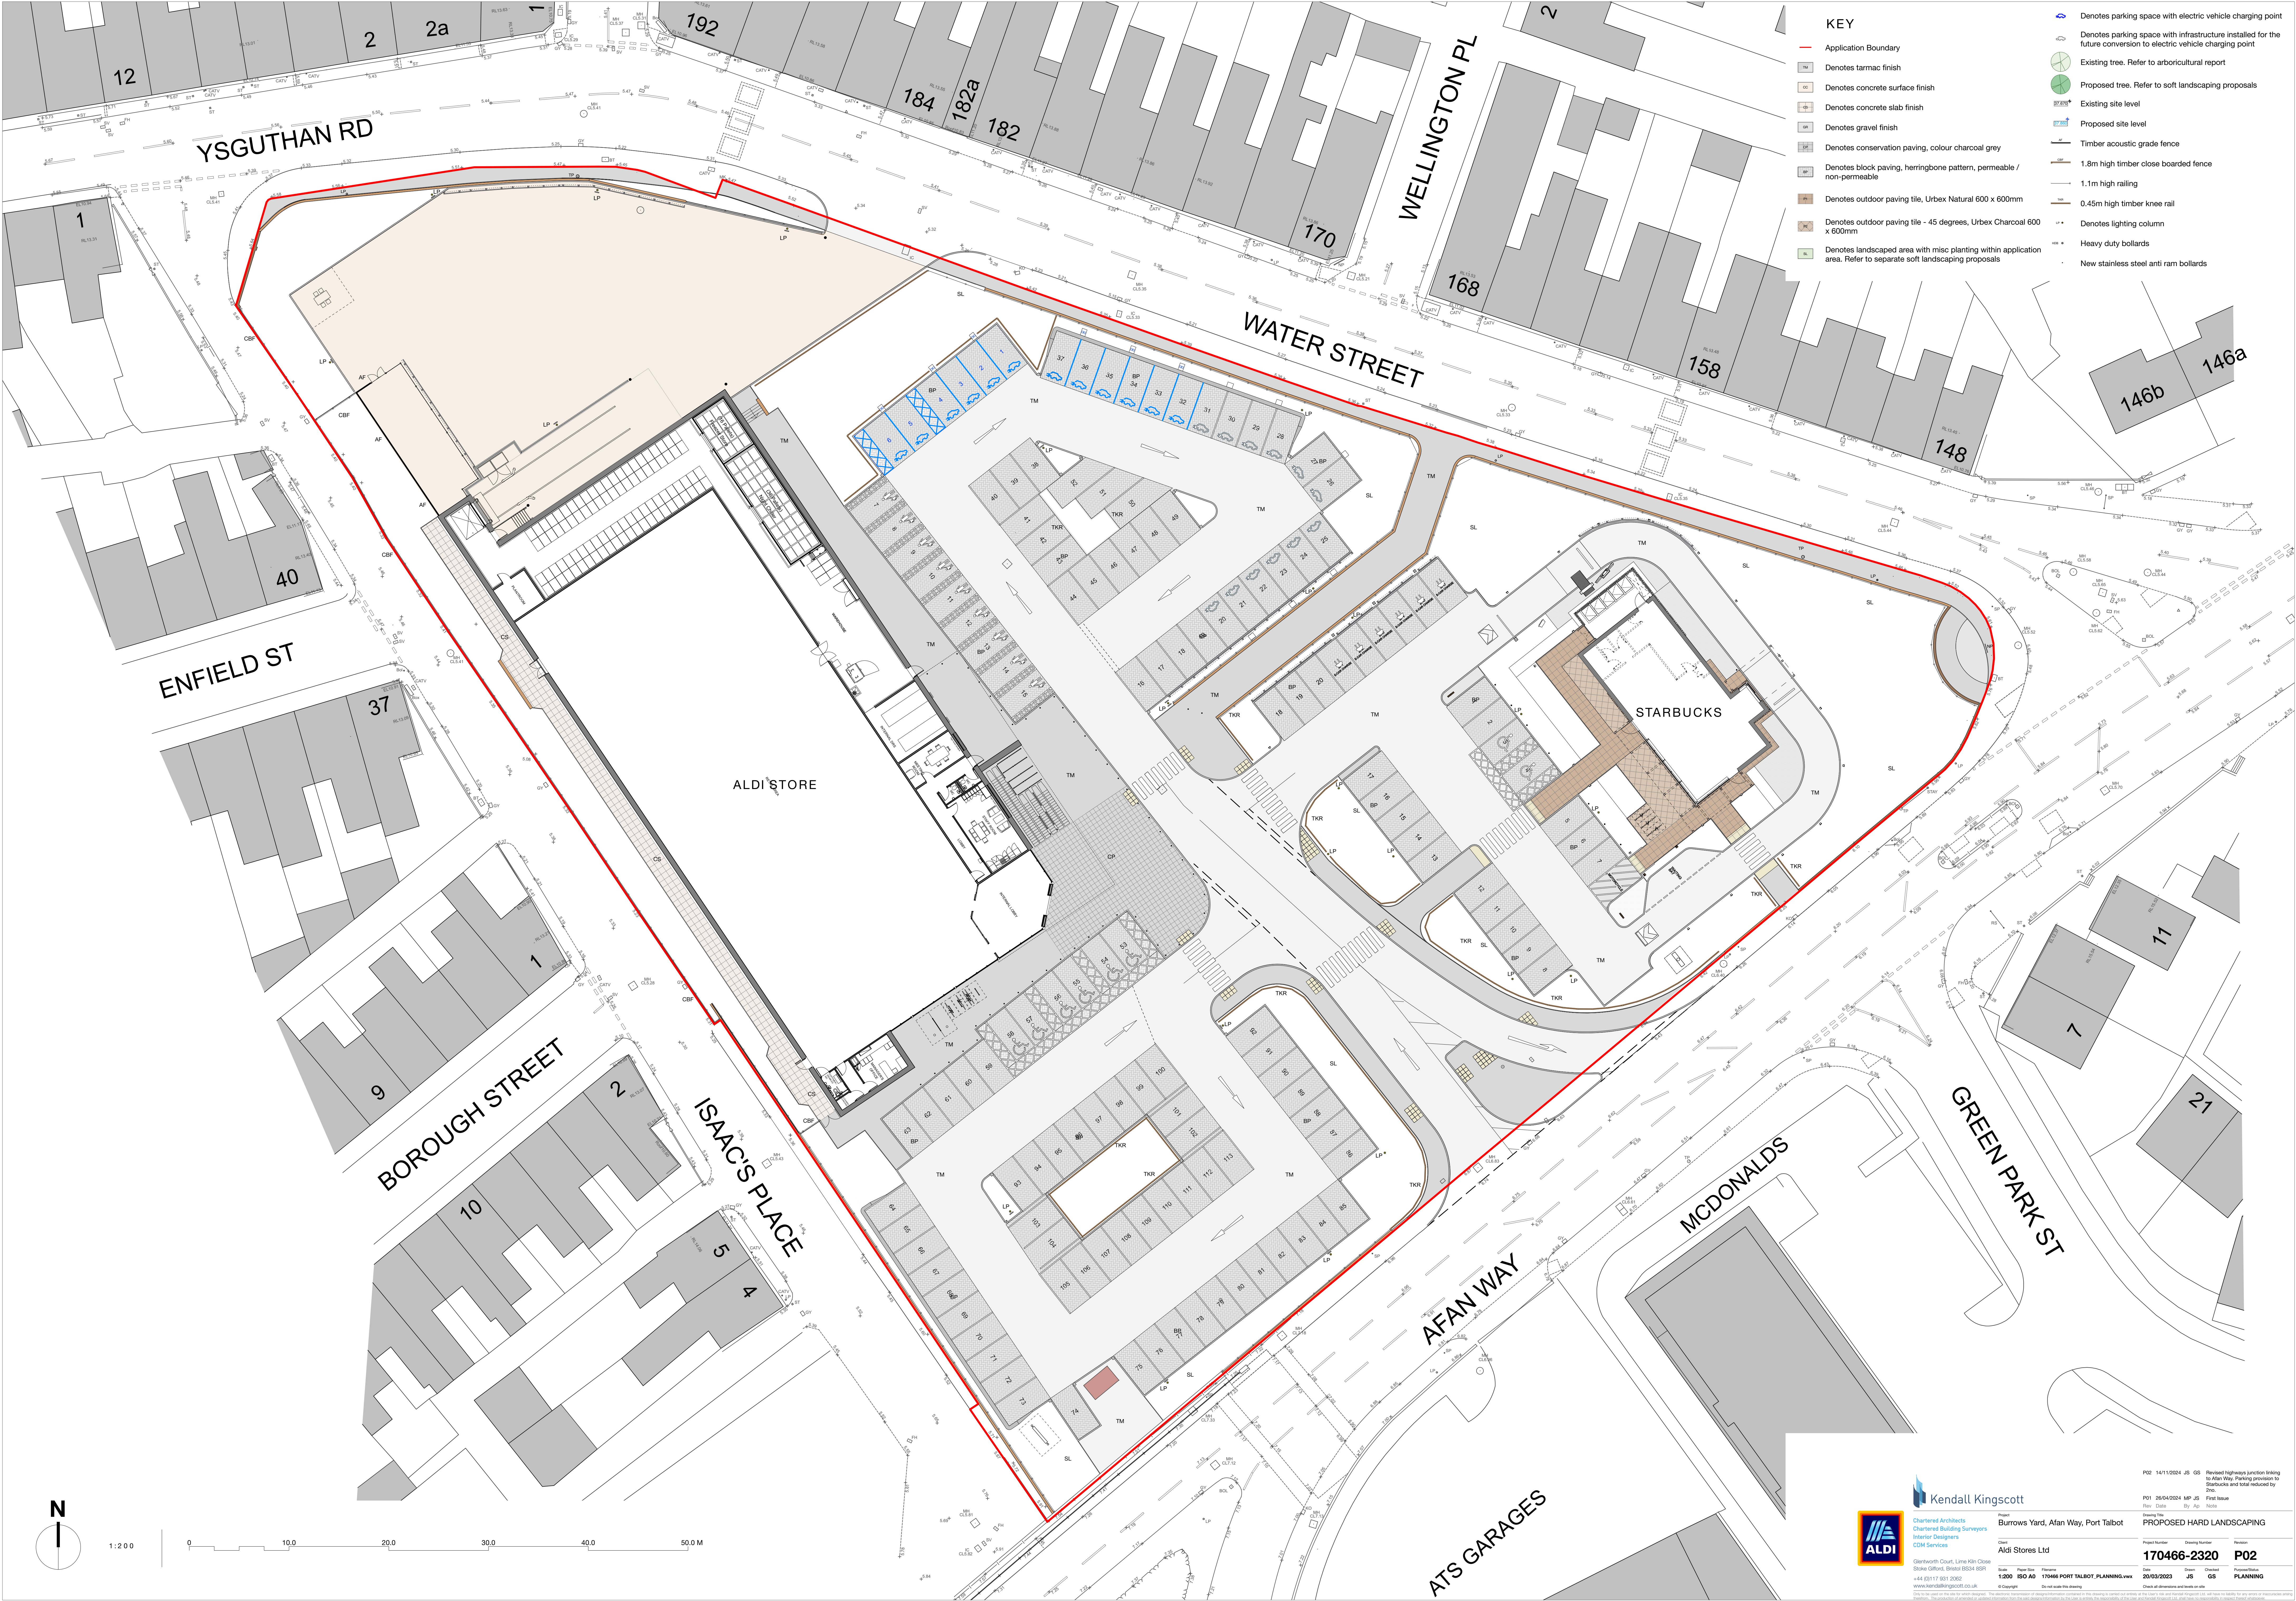

- KEY**
- Application Boundary
 - Denotes tarmac finish
 - Denotes concrete surface finish
 - Denotes concrete slab finish
 - Denotes gravel finish
 - Denotes conservation paving, colour charcoal grey
 - Denotes block paving, herringbone pattern, permeable / non-permeable
 - Denotes outdoor paving tile, Urbex Natural 600 x 600mm
 - Denotes outdoor paving tile - 45 degrees, Urbex Charcoal 600 x 600mm
 - Denotes landscaped area with misc planting within application area. Refer to separate soft landscaping proposals
 - Denotes parking space with electric vehicle charging point
 - Denotes parking space with infrastructure installed for the future conversion to electric vehicle charging point
 - Existing tree. Refer to arboricultural report
 - Proposed tree. Refer to soft landscaping proposals
 - Existing site level
 - Proposed site level
 - Timber acoustic grade fence
 - 1.8m high timber close boarded fence
 - 1.1m high railing
 - 0.45m high timber knee rail
 - Denotes lighting column
 - Heavy duty bollards
 - New stainless steel anti ram bollards

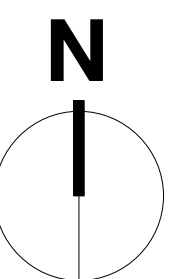

1:200 0 10.0 20.0 30.0 40.0 50.0 M

Kendall Kingscott
Burrows Yard, Afan Way, Port Talbot

ALDI
Chartered Architects
Chartered Building Surveyors
Interior Designers
CDM Services

Aldi Stores Ltd

Project Number: **170466-2320**
Drawing Number: **P02**

Client: **Aldi Stores Ltd**
Project Name: **170466-2320**
Date: **20/10/2023**
Drawn: **JS**
Checked: **GS**
Status: **PLANNING**

PO2 14/11/2024 JS GS Revised Highways junction linking to Afan Way. Parking provision to Starbucks and fuel reduced by 10%
PO1 26/04/2024 MP JS First Issue
Rev Date By App Notes

Check all dimensions and details on site

© Copyright Kendall Kingscott Ltd. All rights reserved. No part of this publication may be reproduced without prior written permission. This publication is for the use of the client only. It is not to be used for any other purpose. It is not to be used for any other purpose. It is not to be used for any other purpose.