



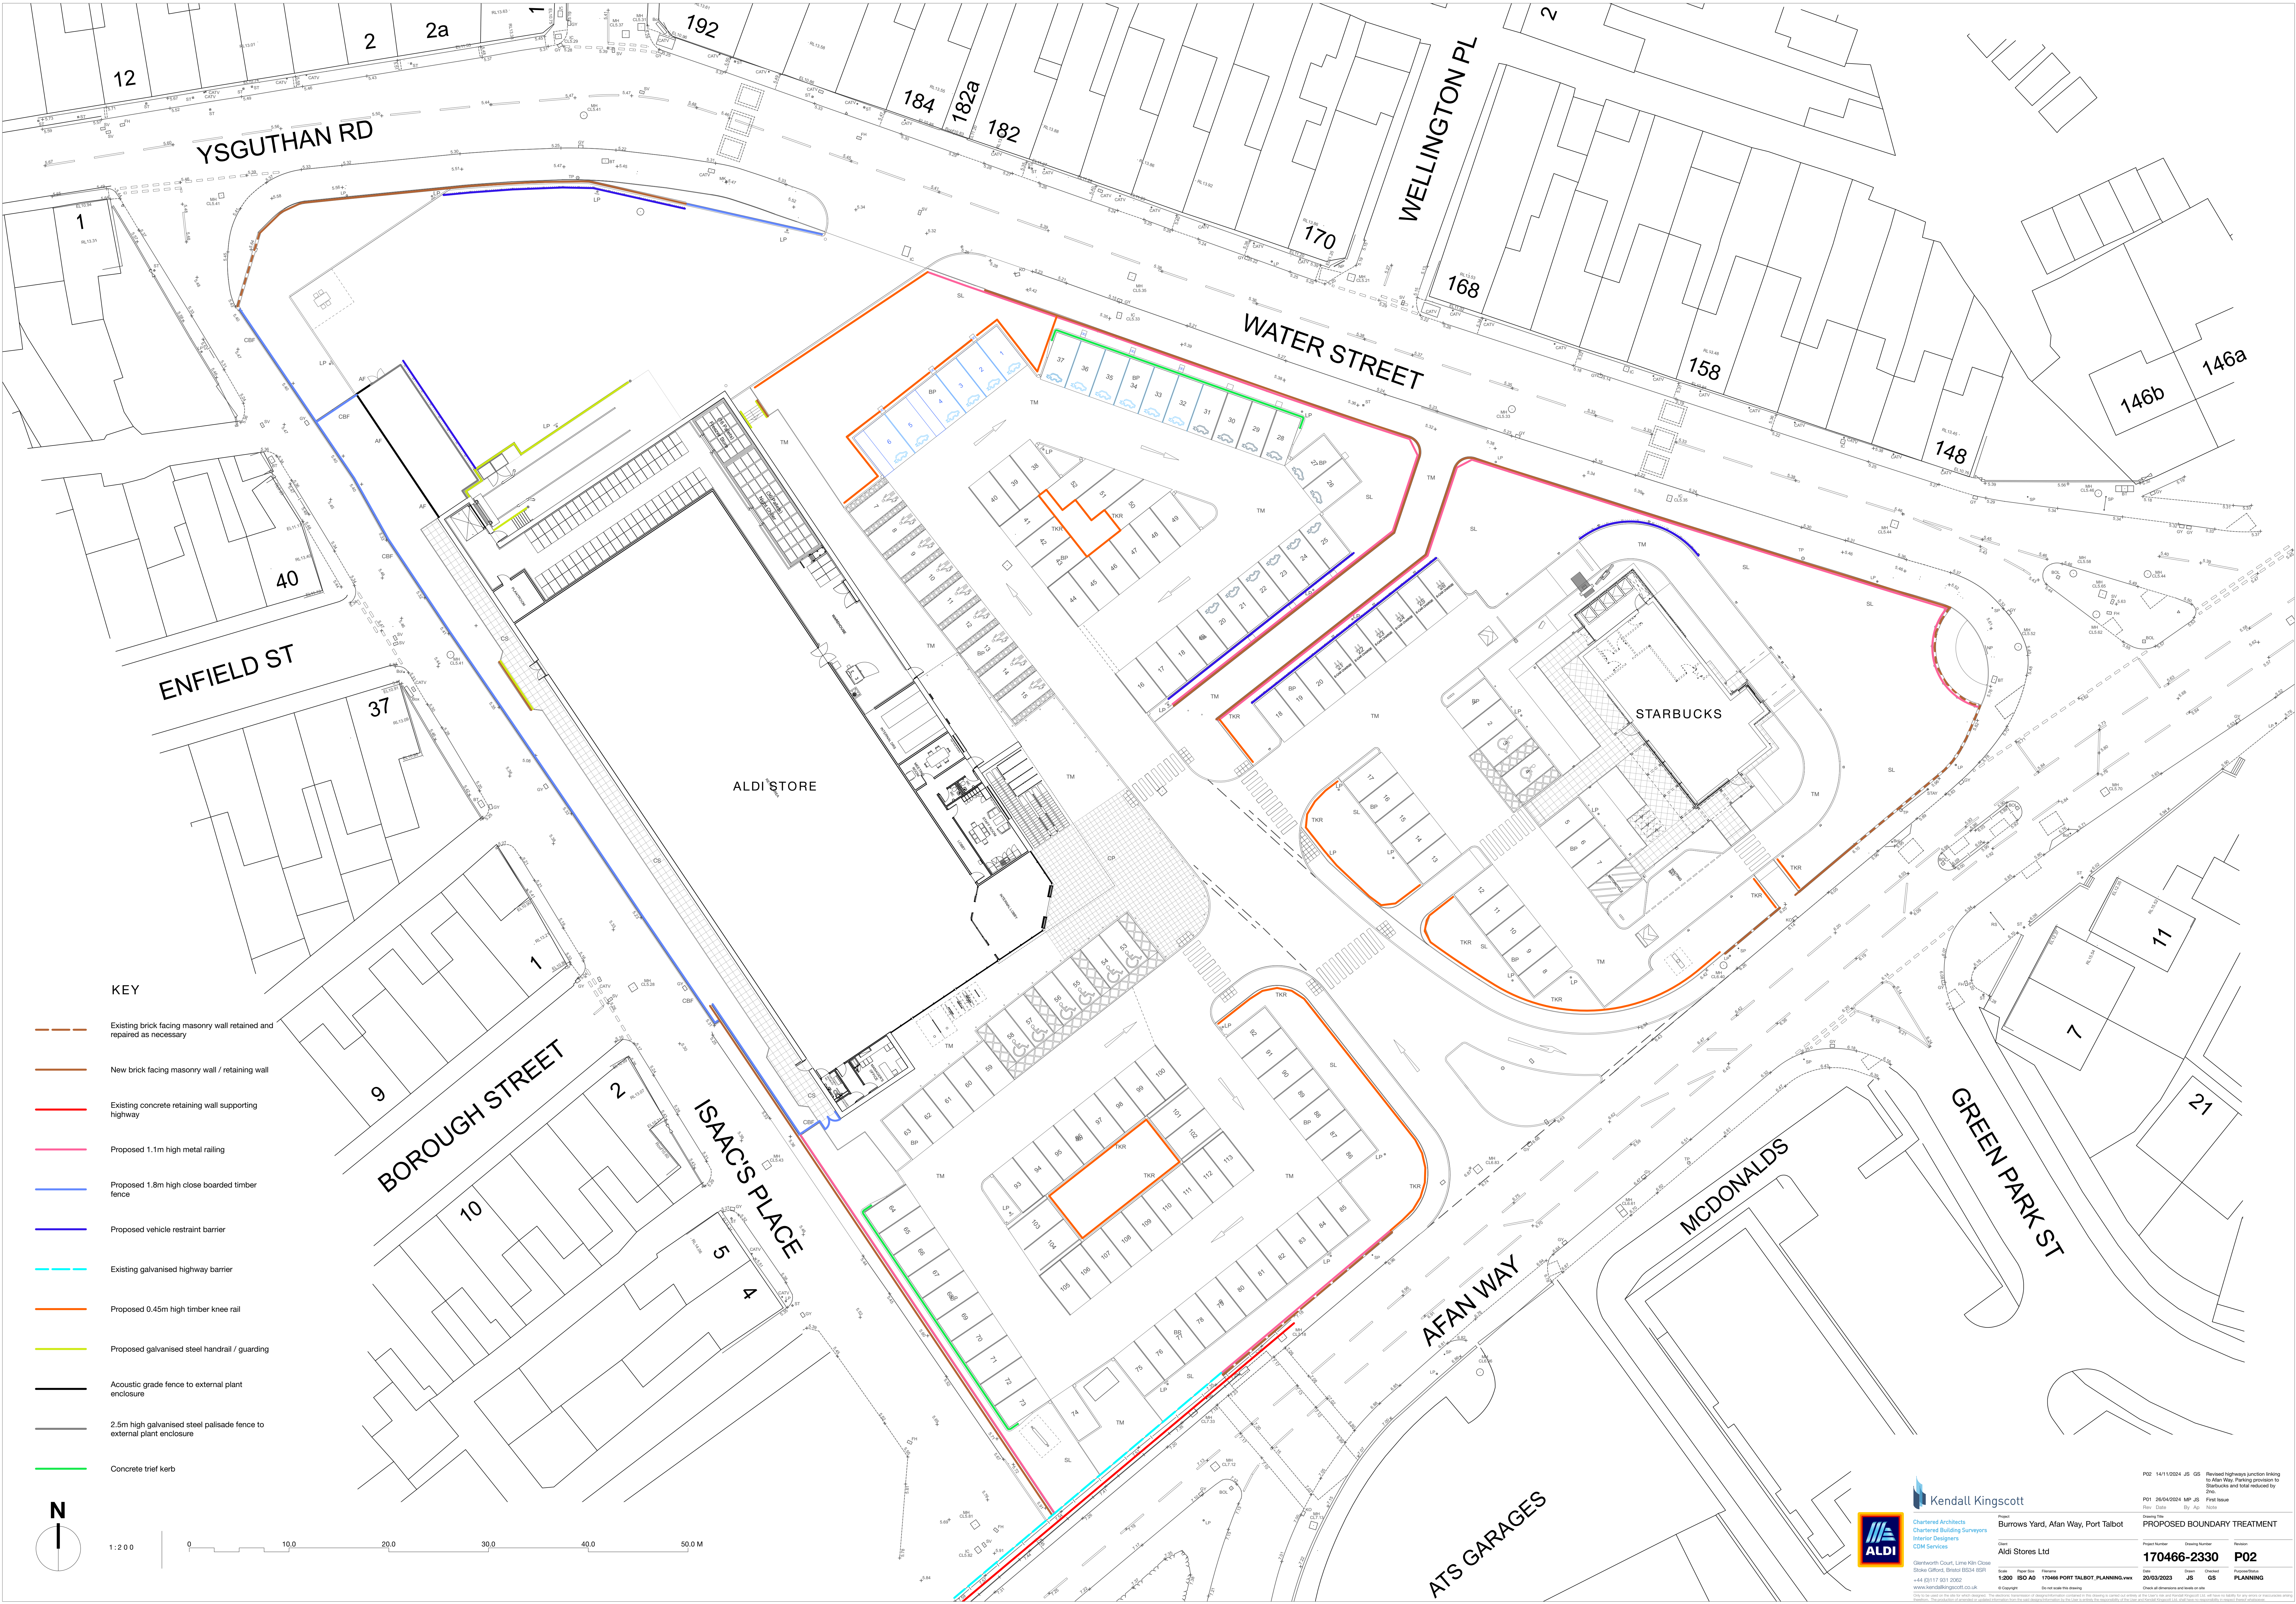

KEY

- Existing brick facing masonry wall retained and repaired as necessary
- New brick facing masonry wall / retaining wall
- Existing concrete retaining wall supporting highway
- Proposed 1.1m high metal railing
- Proposed 1.8m high close boarded timber fence
- Proposed vehicle restraint barrier
- Existing galvanised highway barrier
- Proposed 0.45m high timber knee rail
- Proposed galvanised steel handrail / guarding
- Acoustic grade fence to external plant enclosure
- 2.5m high galvanised steel palisade fence to external plant enclosure
- Concrete trief kerb

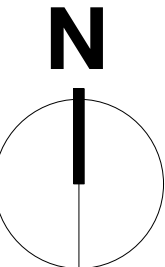

1:200 0 10.0 20.0 30.0 40.0 50.0 M

Kendall Kingscott



Chartered Architects
Chartered Building Surveyors
Interior Designers
CDM Services

Glanbedd Court, Llan Rhin Cloe
Stoke Gifford, Bristol BS34 8BP
+44 (0)117 801 2002
www.kendallkingscott.co.uk

© Copyright Do not make this drawing

Burrows Yard, Afan Way, Port Talbot

Aldi Stores Ltd

Project Number Drawing Number

170466-2330 P02

1:200 ISO A0 TMSA PORT TALBOT PLANNING PHASE 20/10/2023 JS GS PLANNING

P02 14/11/2024 JS GS Revised Highways Junction linking to Afan Way. Parking provision to Starbucks and staff reduced by 10.
P01 26/04/2024 MP JS First Issue

Revised: By Date

Drawn: By Date

Checked: By Date

Approved: By Date

Check all dimensions and levels on site