


Notes:

This drawing is copyright and must not be reproduced or disclosed to third parties without the prior written consent of C2J Architects.

Do not scale this drawing. Responsibility is not accepted by C2J Architects for errors made by others during the printing or scaling of this drawing. Use only written dimensions. It is the contractor's responsibility to verify all dimensions before commencing any work. Any discrepancies are to be notified in writing to C2J Architects immediately.

This drawing is to be read in conjunction with all other relevant project drawings, specifications and schedules prepared by C2J Architects and any other relevant consultants, specialists or subcontractors.

CDM notes are provided to assist the contractor in managing residual hazards identified during the design stage. Any such notes do not relieve the contractor of their duties under all relevant CDM Regulations.

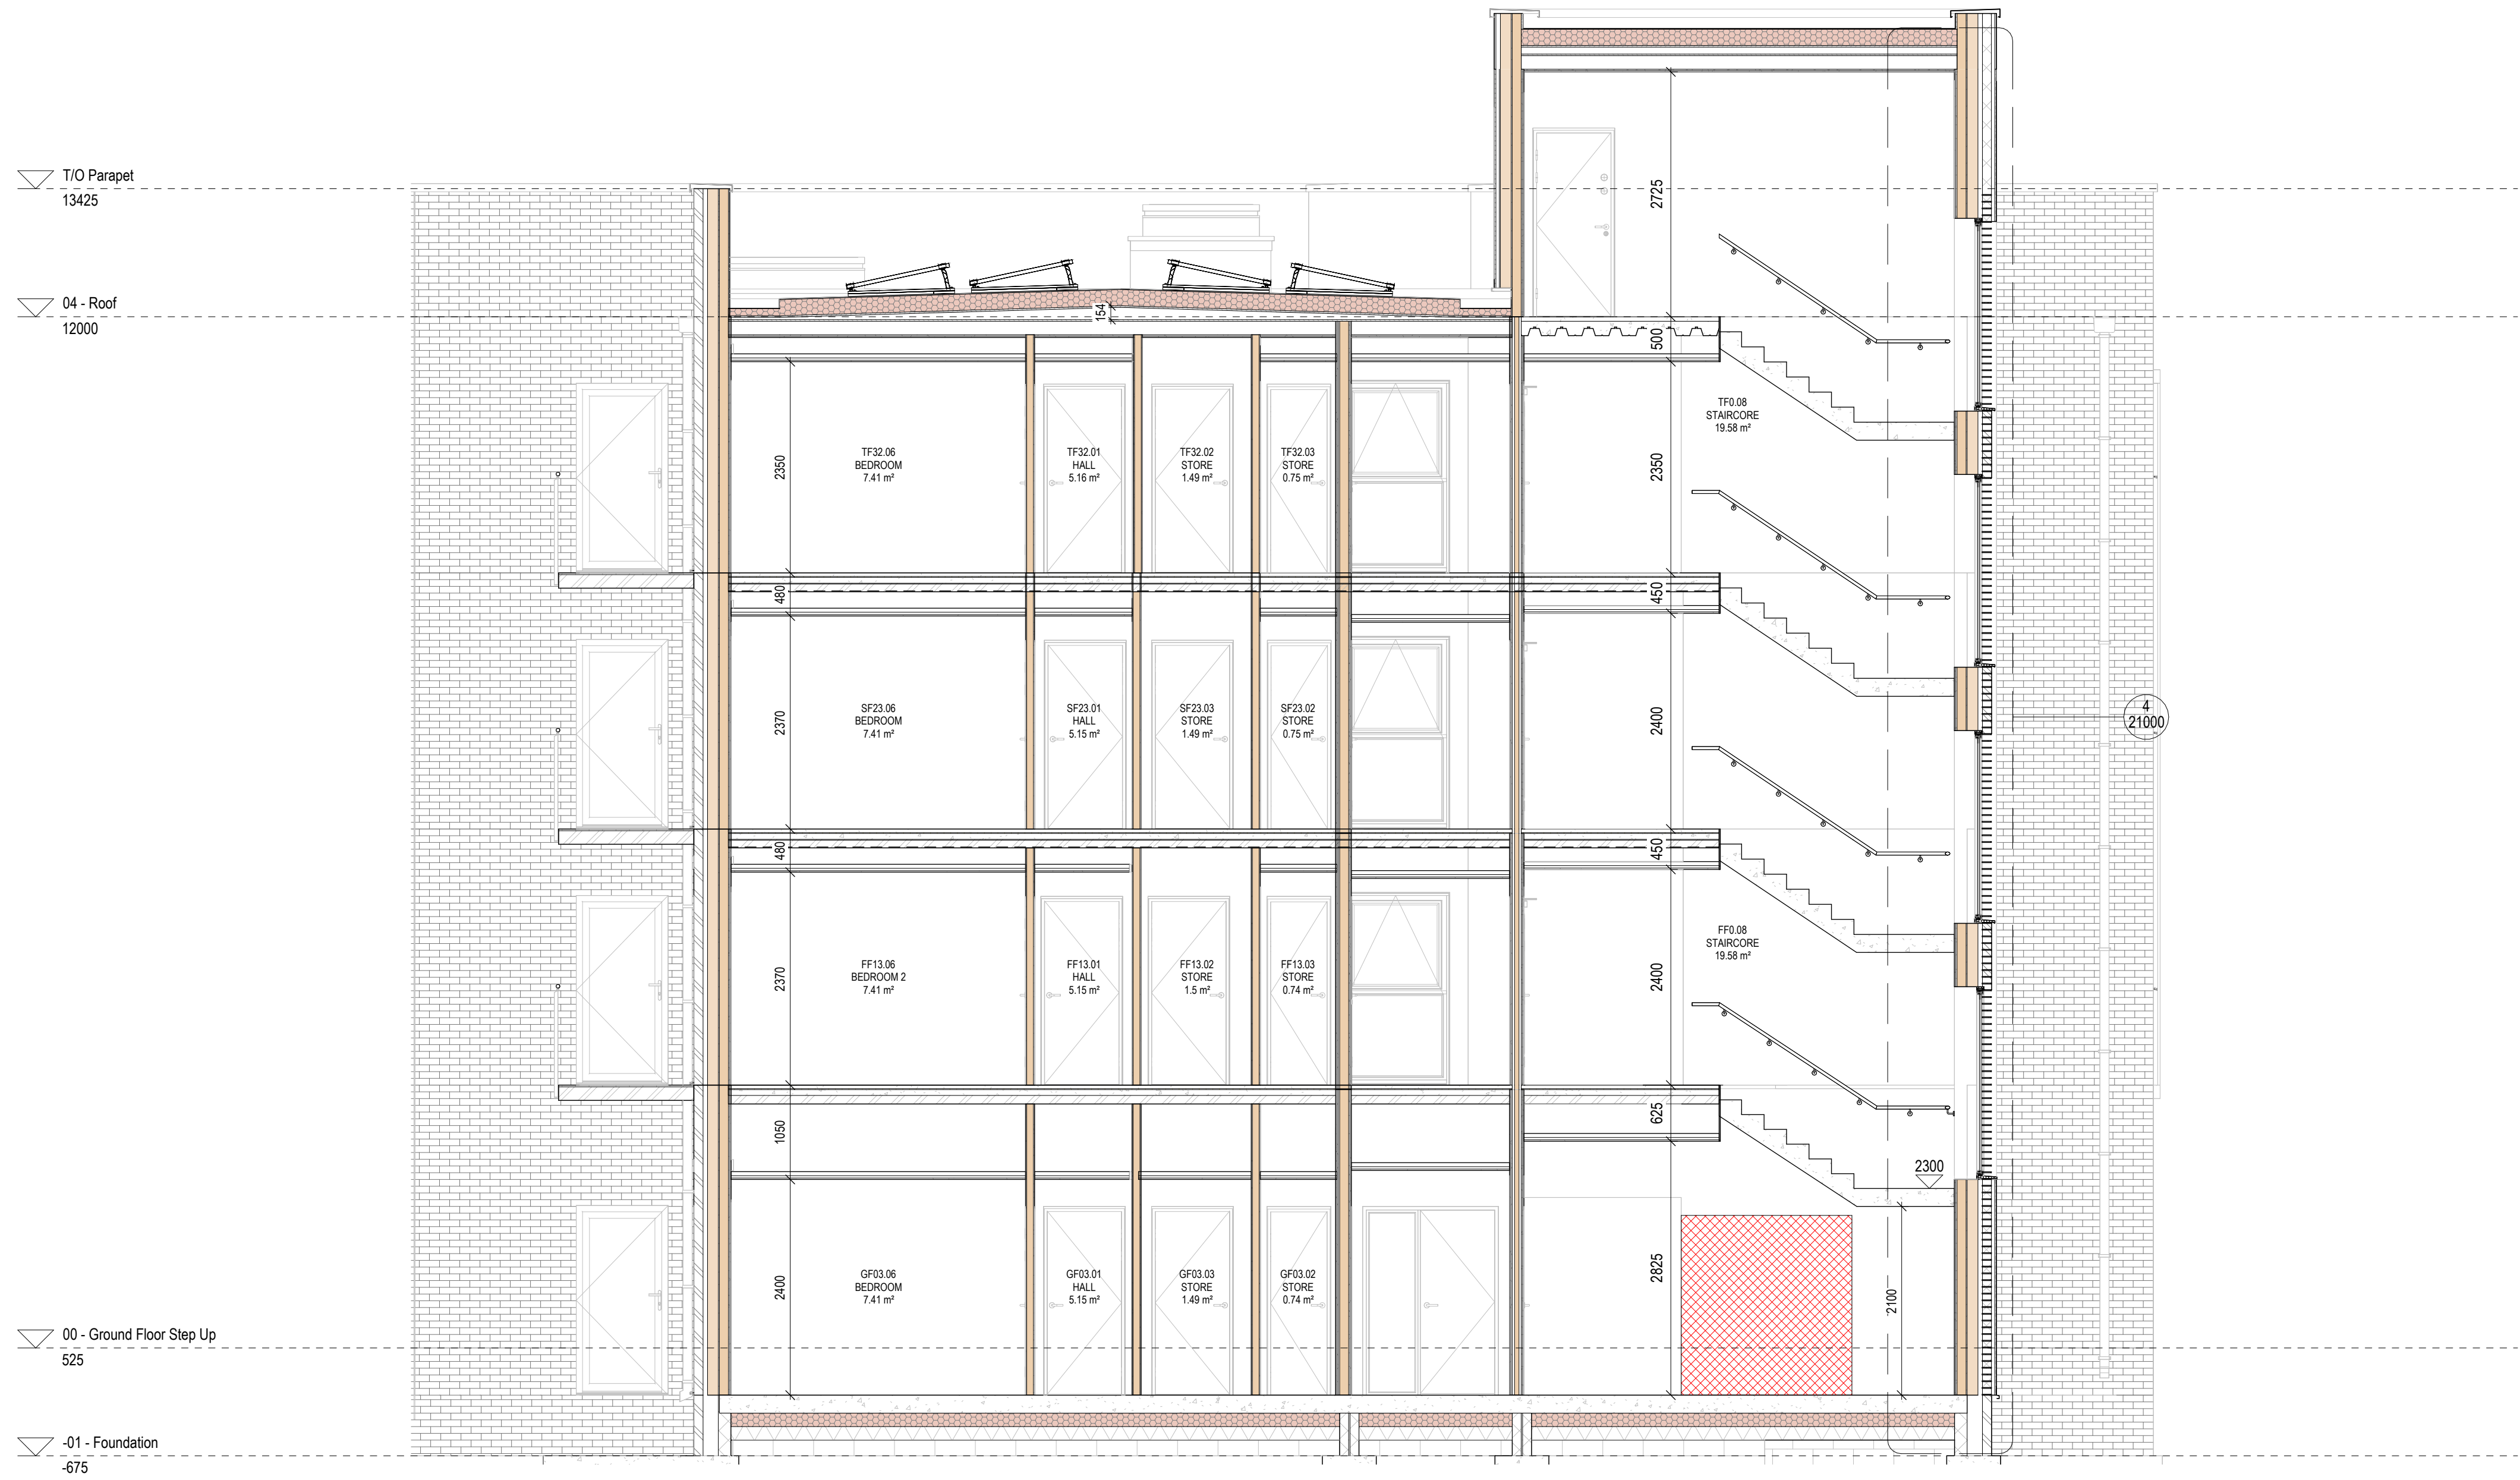

Section C
Scale: 1 : 50

P03	PVs added to section	AC		03/12/24
P02	Roof Falls amended	AC		04/07/24
P01	Parapet heights updated	AC		07/09/23
Rev	Description	Rev'd	Chk'd	Date



enquiries@c2jarchitects.co.uk
www.c2jarchitects.co.uk
@c2jarchitects

Architects Town Planners
Environmental & Urban Design

Unit 1A,
Compass Business Park,
Cardiff, CF24 5HL
029 2045 2100

19 Goodge Street,
London,
W1T 2PH
020 3409 1342



CASTELL GROUP
Property Development Specialists

PROJECT TITLE :
Neath Working Mens Club

DRAWING TITLE :
General Arrangement Section C

STATUS: **CONSTRUCTION**

DRAWN BY : CHECKED BY : APPROVED BY :

JOB NO : 22_001 SCALE : 1 : 50 @ A1

DATE : 11/08/2023	SUITABILITY : S4	REVISION: P03
PROJECT 22001	ORIGIN C2J	VOLUME XX
LEVEL ZZ	TYPE DR	DISCIP. A
NUMBER 03001		