


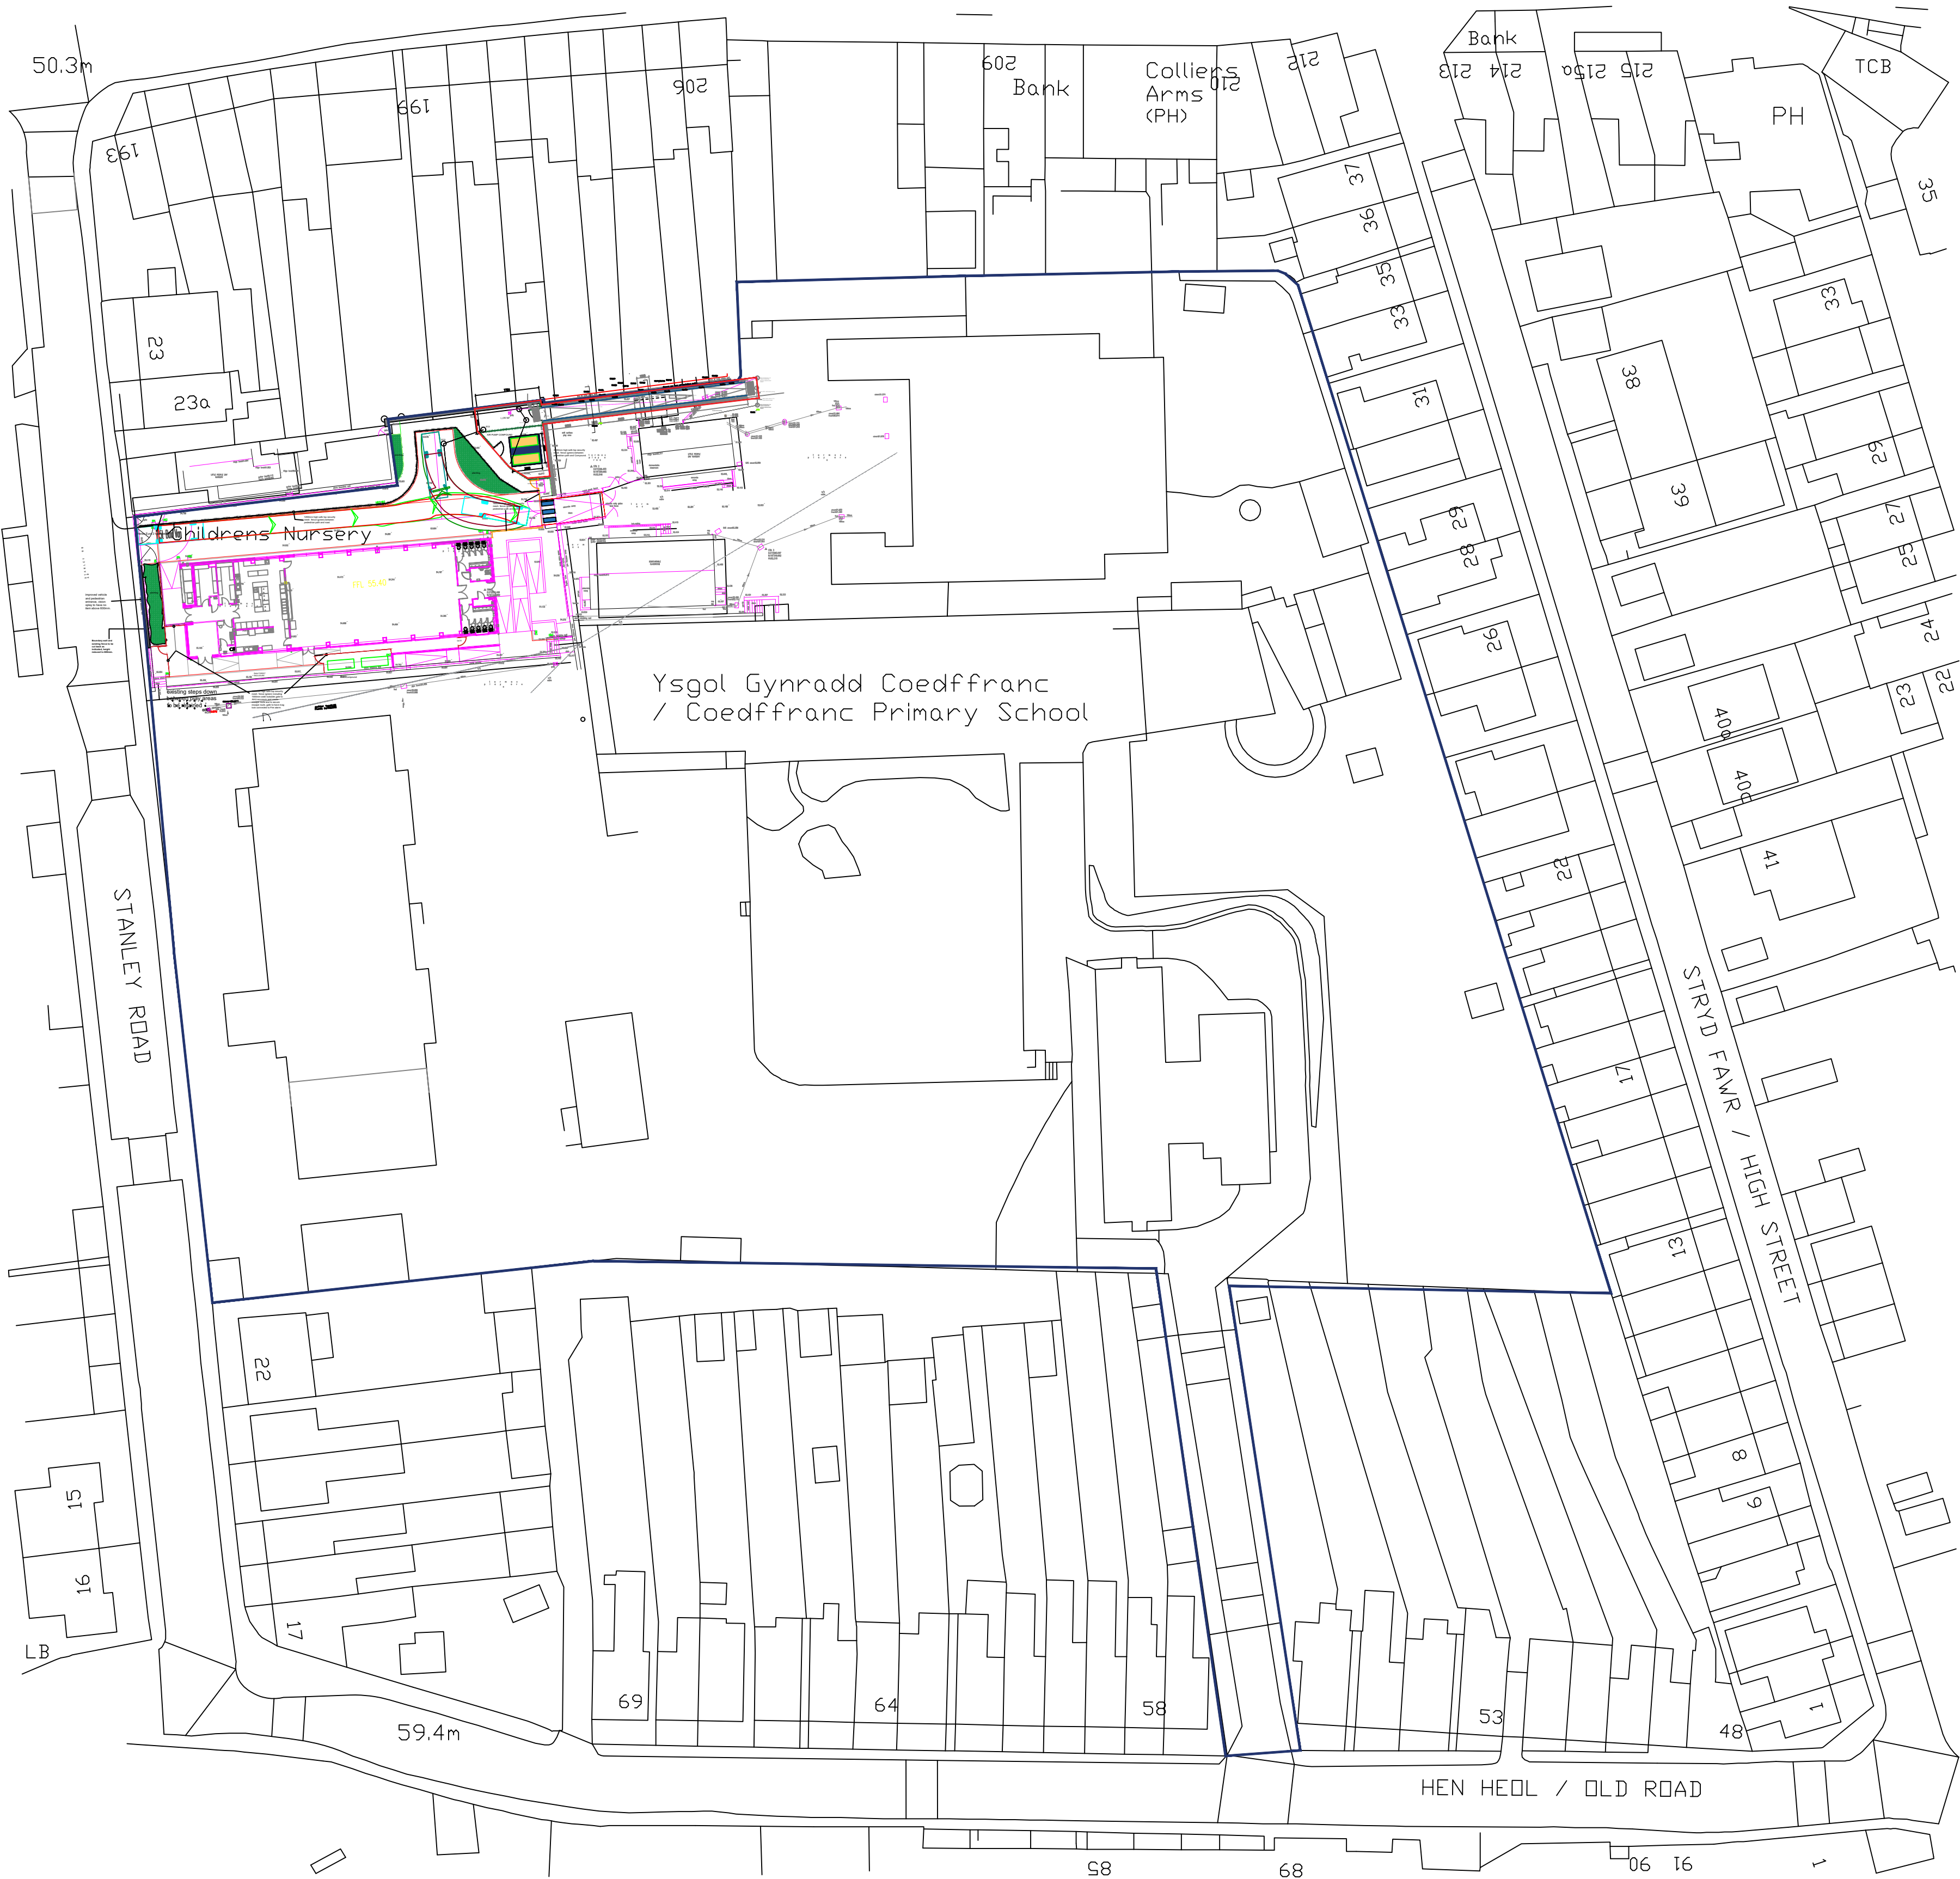

NOTES

1. All dimensions in millimetres unless otherwise stated.

Rev	Details	Dr	Ch	Apr	Date



PROPERTY & REGENERATION
Nicola Pearce BSc(Hons) DipTP MRTPI
DIRECTOR OF ENVIRONMENT AND REGENERATION
THE QUAYS, BRUNEL WAY
BAGLAN ENERGY PARK SA11 2GG
www.npt.gov.uk

Project
COEDFFRANC PRIMARY SCHOOL
PROPOSED NEW KITCHEN
AND DINING BLOCK

Drawing Title
ALTERNATIVE RAMP
PROPOSED LOCATION PLAN

File No.		Property Ref. No.			
Drawn	WGH	Checked		Approved	
Date	Oct 2024	Date		Date	
Scales	1:500@A1				
Drawing No.					Rev.
A1188 - 126					