


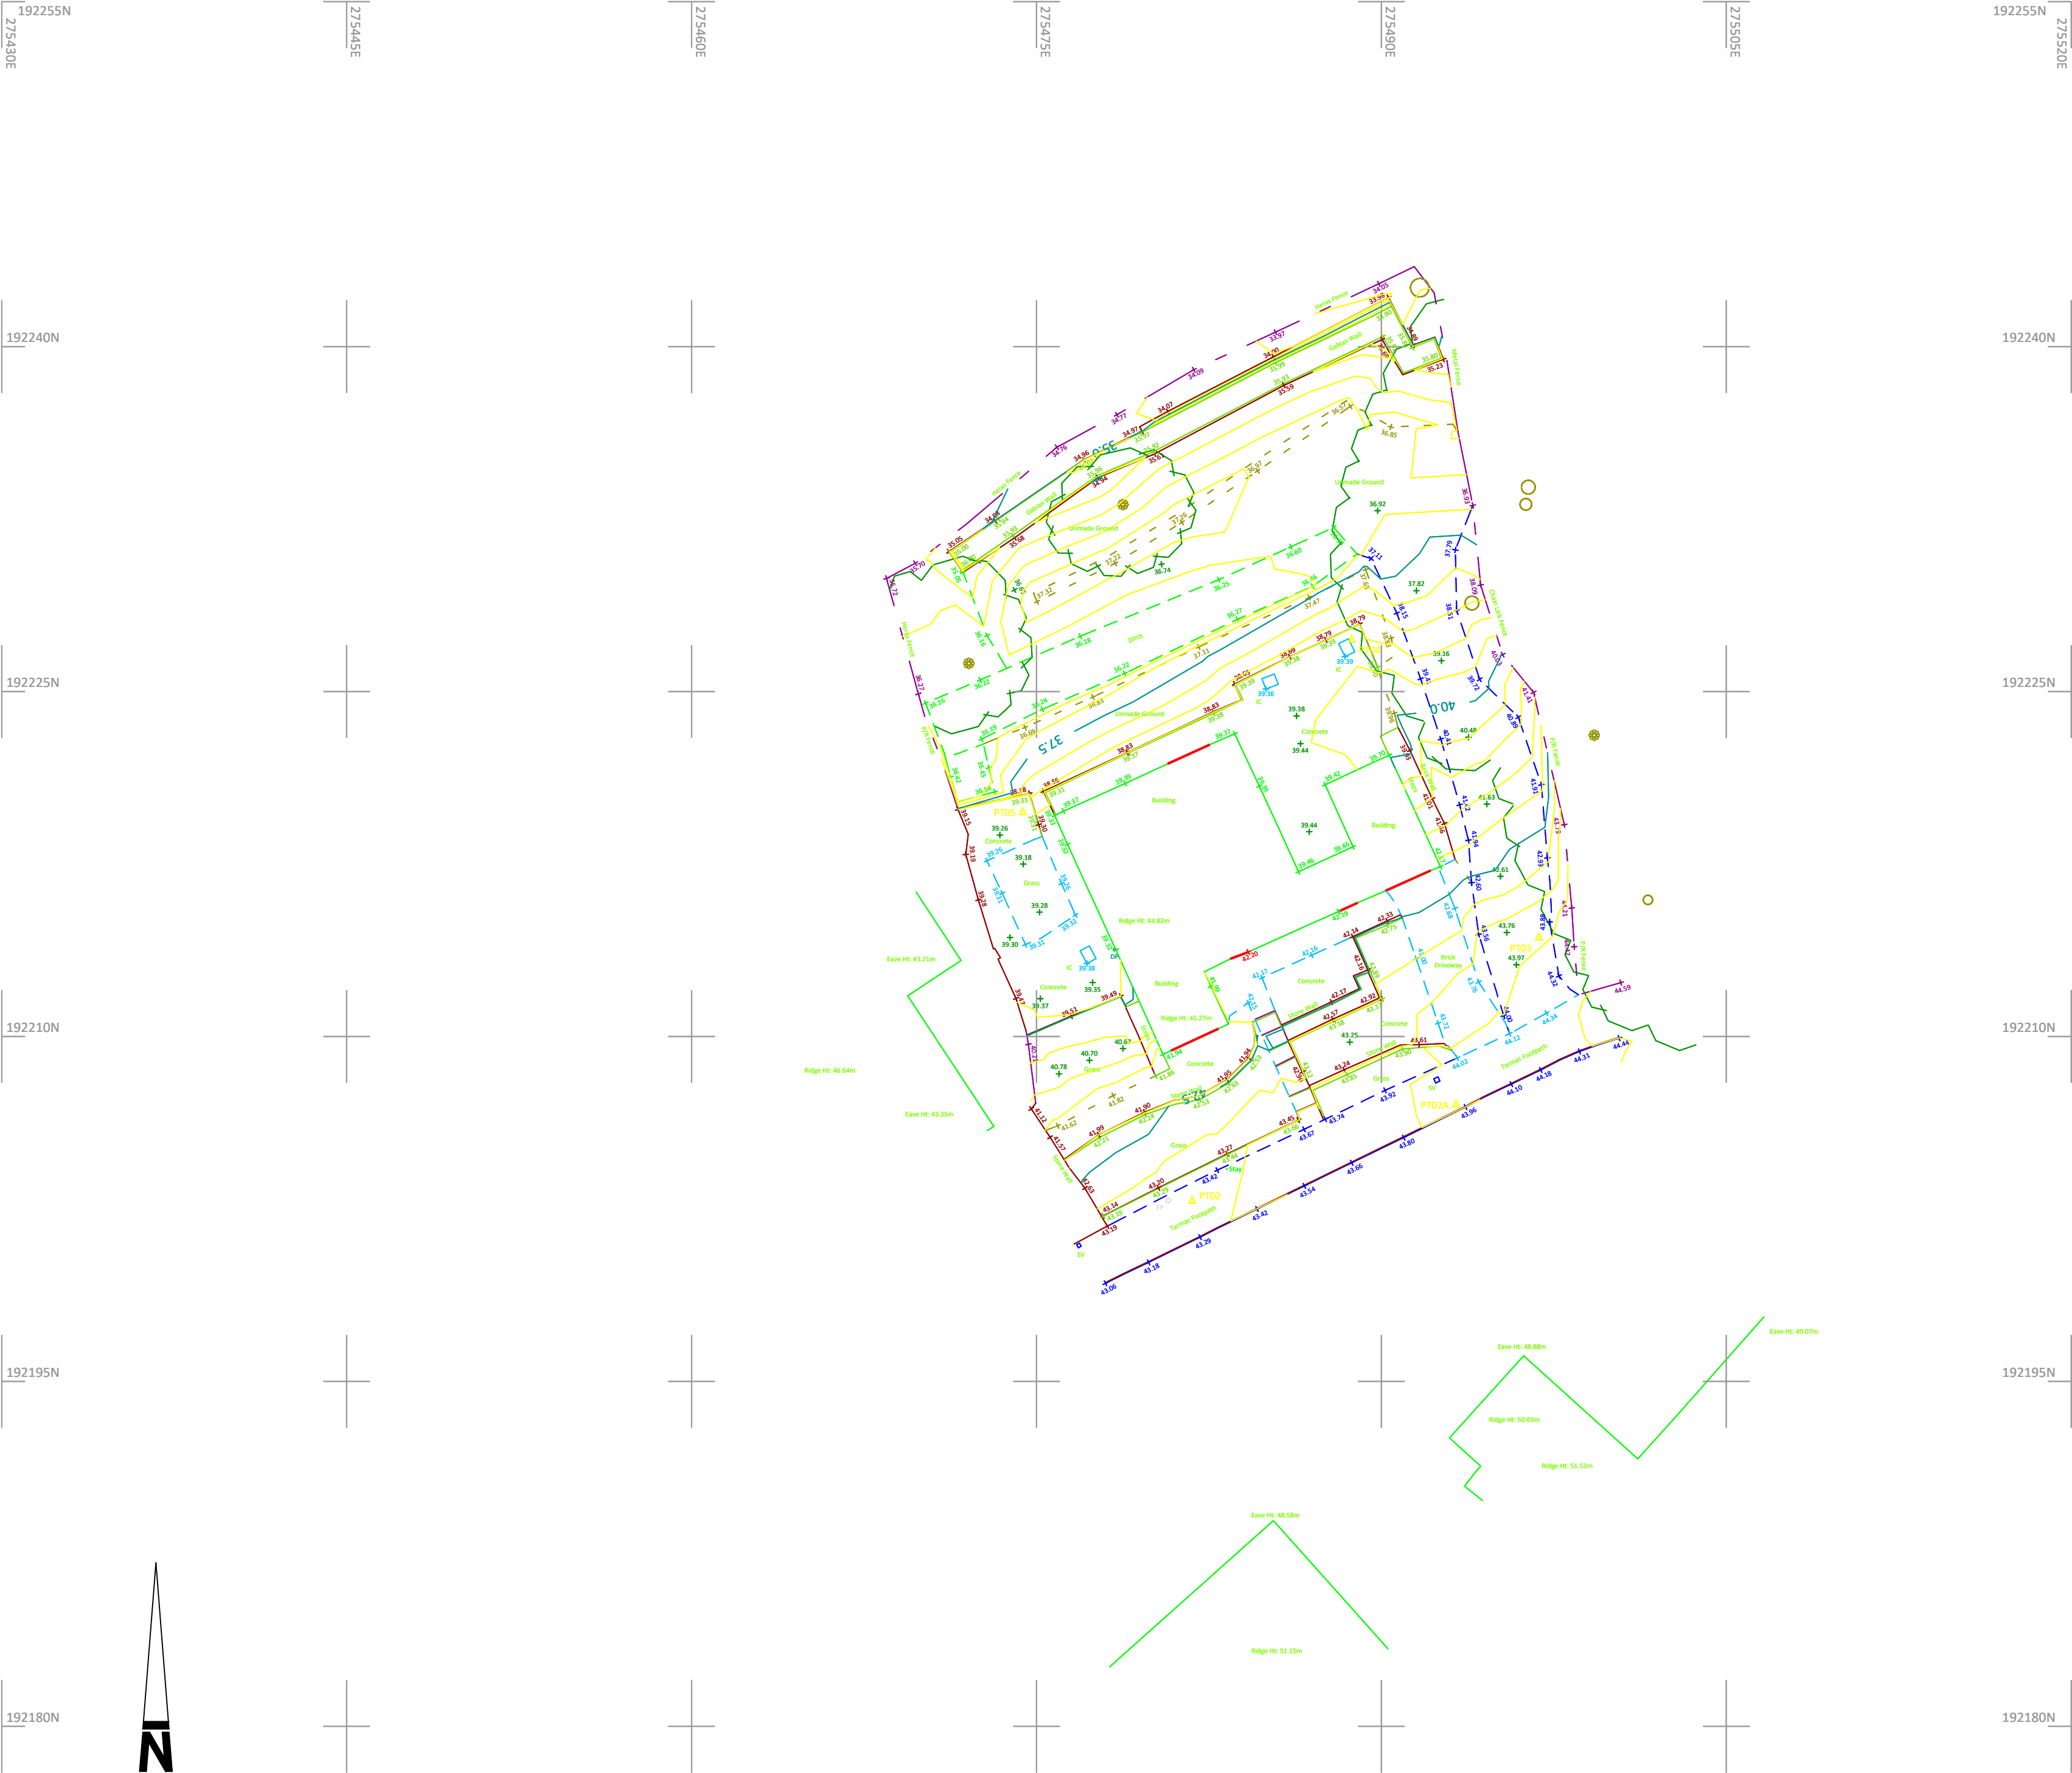

Topographical Survey

Station Coordinate List

Station	Easting	Northing	Level
PT01	275445.553	192174.111	40.903
PT02	275481.774	192202.847	43.391
PT03	275496.850	192214.301	44.019
PT04	275488.713	192227.249	39.401
PT05	275474.403	192219.753	39.391
PT02A	275493.242	192207.035	44.139

Drawing Key

Bin	Bin	Bottom of Bank
BH	Borehole	Bottom of Kerb
BM	Benchmark	Building Line
B	Bollard	Boundary
CCTV	Camera / CCTV	Edge of Path/ Back of Pavement
Col	Column	Centre Line of Road
Tree Trunk (Varying Sizes)	Tree Trunk (Varying Sizes)	Telephone Call Box
DP	Downpipe	Canopy Line
DP/G	Downpipe / Gully	Change of Surface
EP	Electric Post	Door
ER	Earthing Rod	Overhead Electric Cable
Gas	Gas Cover	Fence
G	Small Gully	Gabian Wall
IC	Inspection Cover (Round)	Gate
JB	Junction Box	Gutter / Drain
LB	Letter Box	Hedge / Vegetation
LP	Lamp Post	Metal Railings
Mkr	Marker	Open Sided Building
MS	Milestone	Quarry Face
P	Post	Retaining Wall
RE	Rodding Eye	French Drain
RS	Road Sign	Sign
SC	Stop Cock	Step
SP	Sign Post	Style
Stay	Stay	Top of Bank
S	Tree Stump	Top of Kerb
Tap	Water Tap	Watercourse Bottom
TL	Traffic Light	Watercourse Top
TP	Telegraph Post	White Line
Tree (Varying Sizes)	Tree (Varying Sizes)	Wall
TV Point	TV Point	
VP	Vent Pipe	
Wet Area	Wet Area	
AV	Air Valve	
BT	British Telecom Cover	
CATV	Cable TV Cover	
FH	Fire Hydrant	
Gas	Gas Valve	
IC	Inspection Cover	
JB	Junction Box	
KO	Kerb Outlet	
G	Gully	
IC	Inspection Cover (Triangle)	

REVISIONS/UPDATES & ASSOCIATED DETAILS

Dwg No	Details	By	Date
-	-	-	-



LANDMARK
SURVEYS WALES

THE SURVEY PEOPLE

~ www.lmswalesltd.co.uk ~ enquiries@lmswales.co.uk ~ Tel: 01554 821590

JOB TITLE

37 St Catherines Road, SA12 8AT
(Rev A)

SHEET SIZE & SCALE

A2 @ 1:200

DATE SURVEYED

Updated July 24

DRAWING NUMBER

7018

DRAWN BY

KP

CLIENT

ASR Projects