
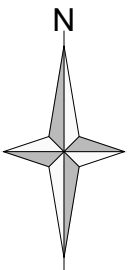


18/12/2024

H:\Projects\W240000407\064719.00001 - Land at Former Tudor Inn, Cmla\Transport Planning\TechnicalA - Transport Statement\Drawings\Aucad\407.064719.00001_SK10 - PROPOSED PEDESTRIAN STRATEGY.dwg

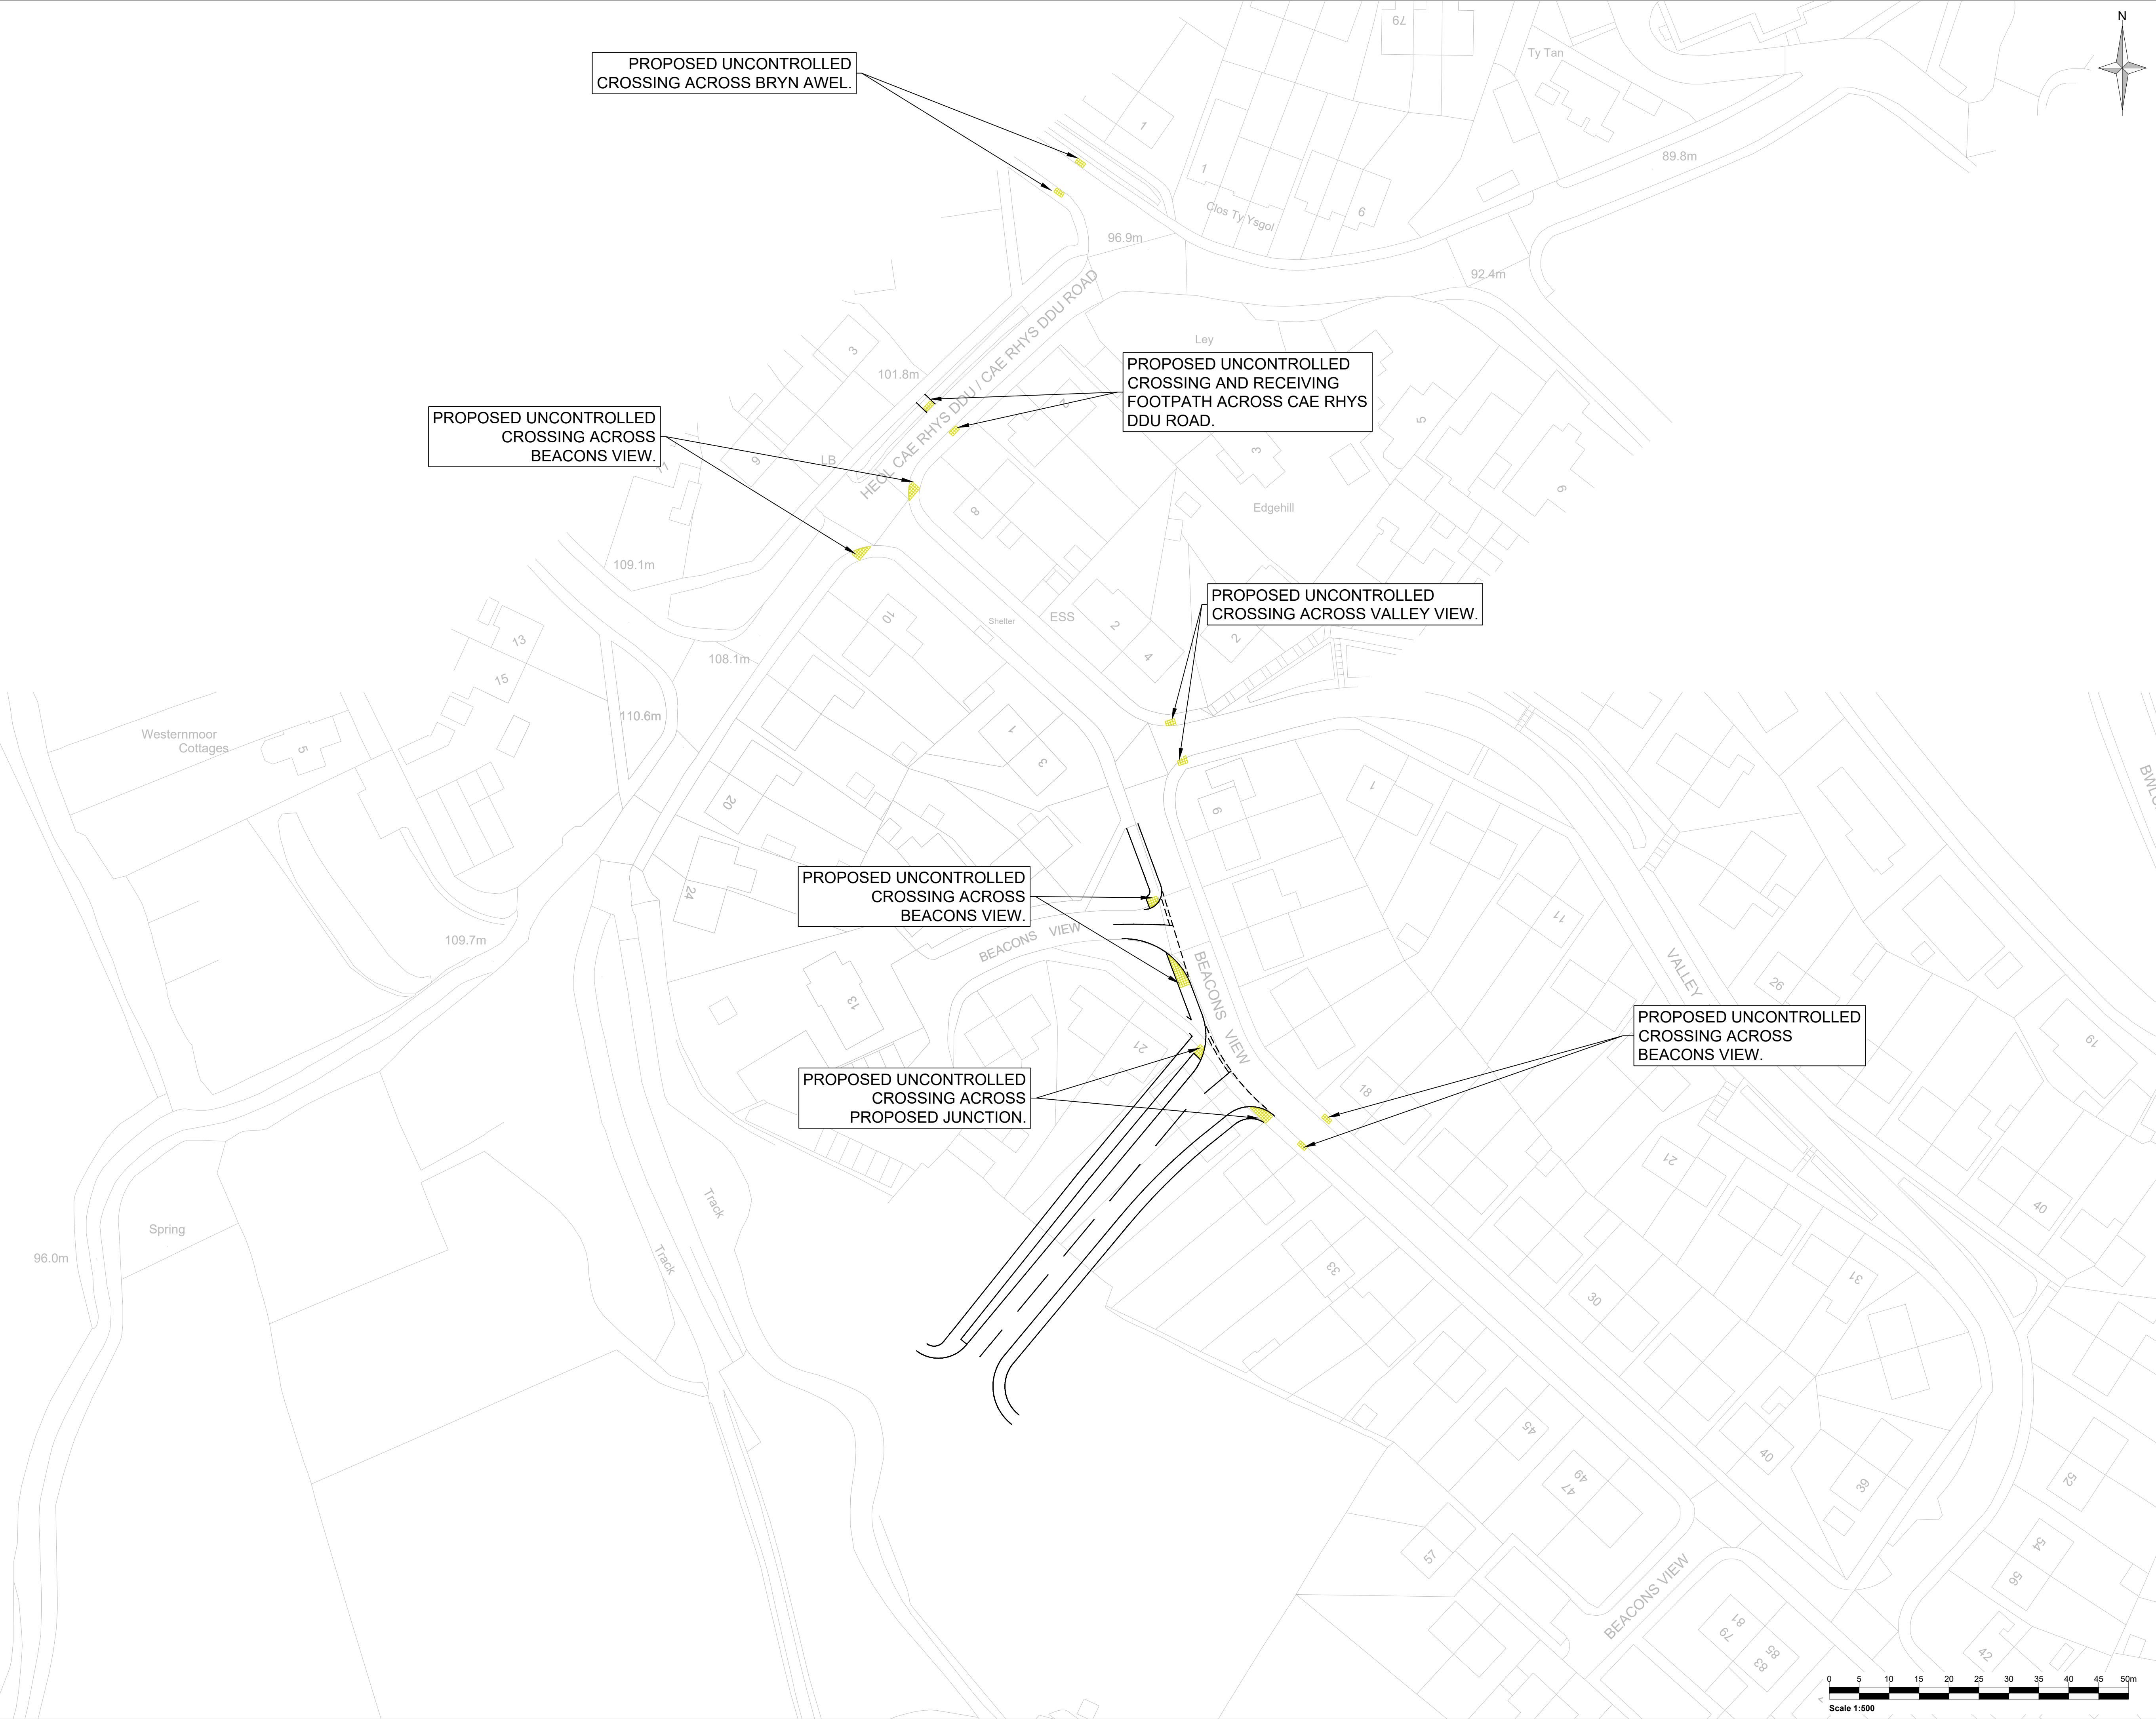

- Notes:
1. WHITE LINING IS INDICATIVE ONLY.
 2. THIS IS NOT A CONSTRUCTION DRAWING AND IS INTENDED FOR ILLUSTRATIVE PURPOSES ONLY.

Legend:

Rev	Amendments	Date	By	Chk	Auth
-----	------------	------	----	-----	------



www.slrconsulting.com

Drawing Status & Suitability Code

Client
TAI TARIAN

Project
TUDOR INN, NEATH

Drawing Title
PROPOSED PEDESTRIAN ACTIVE TRAVEL IMPROVEMENTS

Scale 1:500		@ A1		SLR Project No. 407.064719.00001	
Designed KR	Drawn KR	Checked MT	Authorised MT		
Date 16.12.24	Date 16.12.24	Date 16.12.24	Date 16.12.24		

Drawing Number
SK10

Rev	-
-----	---

