




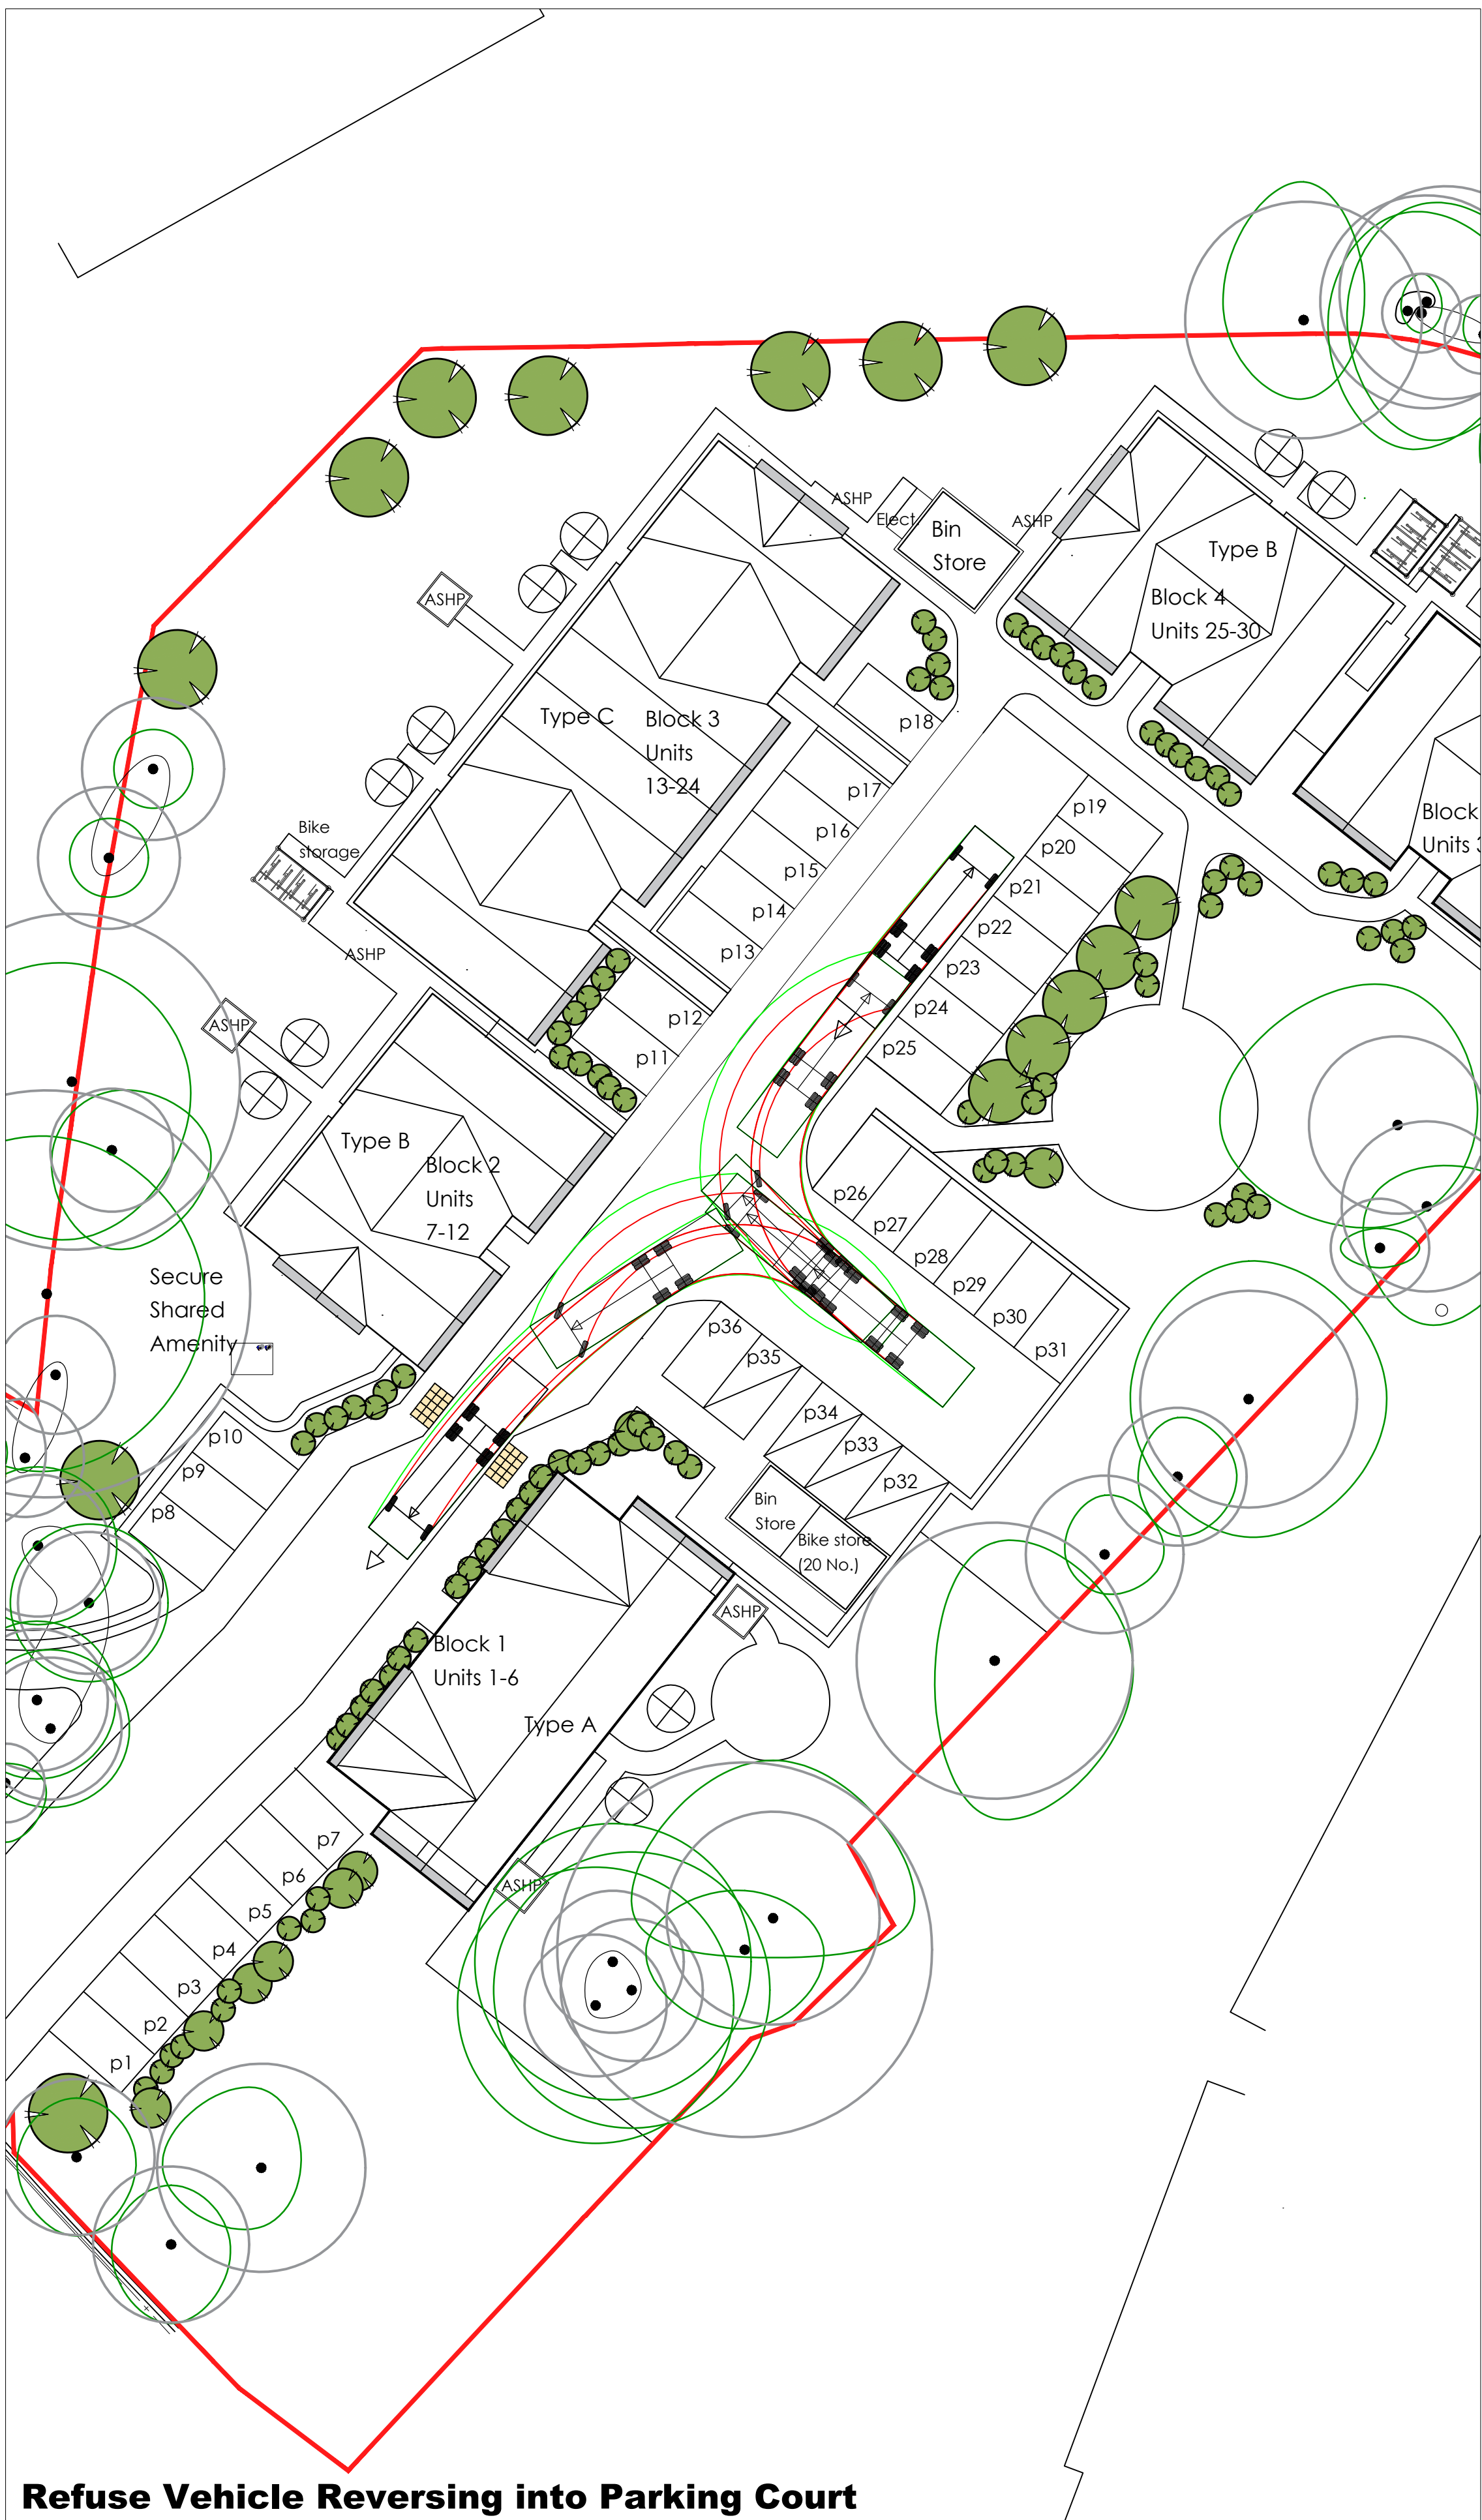

Refuse Vehicle Reversing into Parking Court

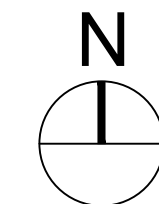

Refuse Vehicle Reversing from Parking Court

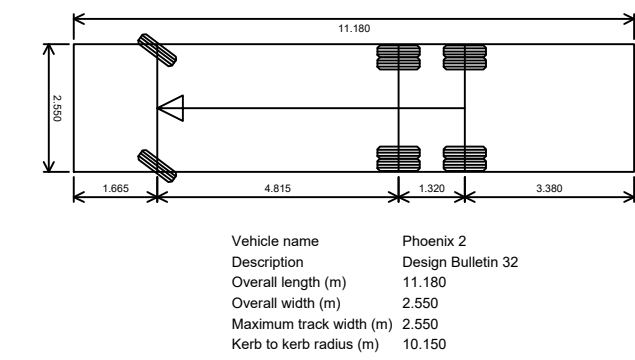

This drawing is copyright and its use or reproduction without the permission of Spring Design Consultancy Limited. All rights are reserved until invoices are paid in full. No responsibility will be taken for any design used for construction prior to receipt of relevant approvals.

rev	date	description	by
A	06.09.24	Site Layout updated.	MCC
B	20.12.24	Site Layout updated.	MCC

Status:
PLANNING

Drawn: MCC
Checked: MCC
Date: March 2024
Scale: NTS (A1)

Client: Linc Cymru
Project: Caewern House, Neath
Title: Refuse Vehicle Swept Path Assessment
Ref: 2609-555
Rev: B

spring design
Unit 2 Chapel Barns | Merthyr Mawr
Bridgend | CF32 0LS | 01656 656267
mail@spring-consultancy.co.uk