



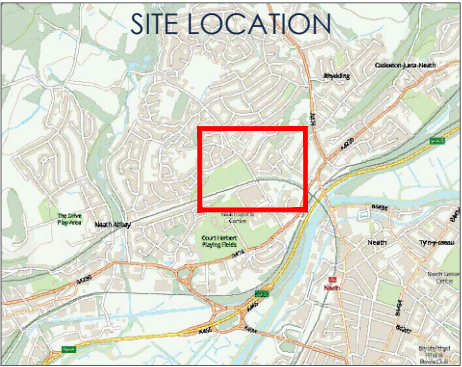

INTERVISIBILITY


FORWARDS

REVERSE

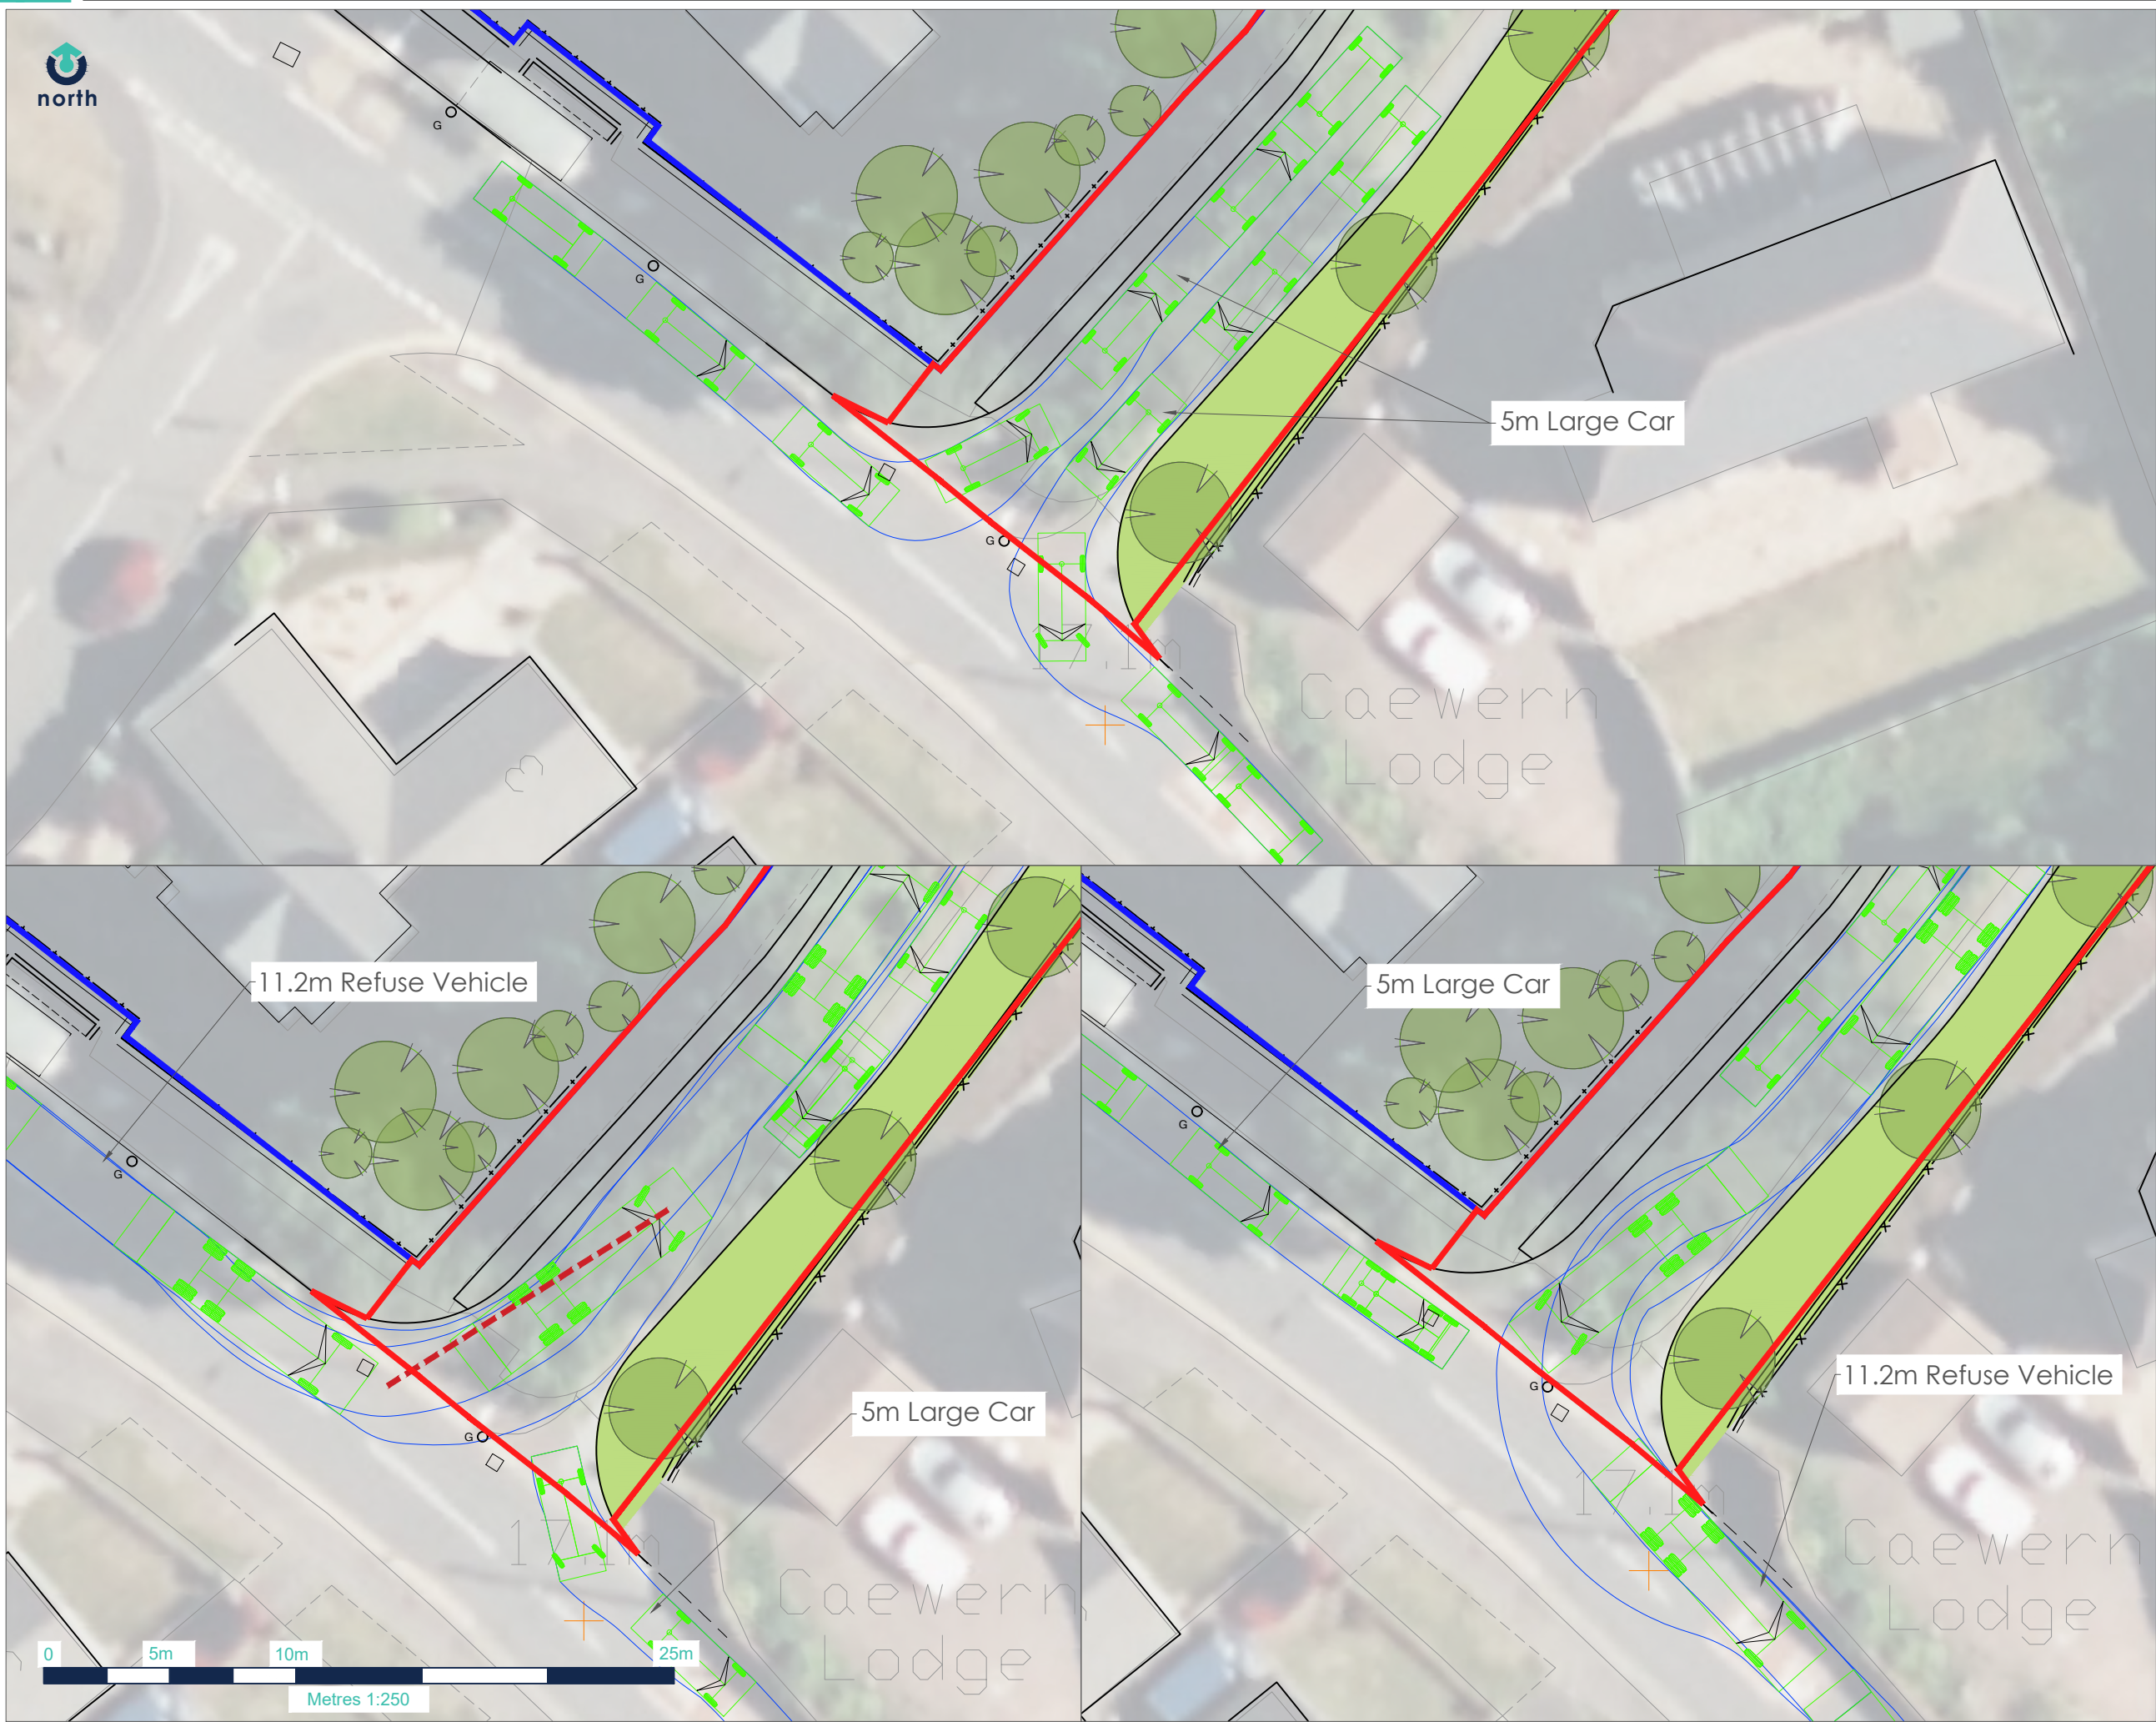

Large Car (2006)
Overall Length
Overall Width
Overall Body Height
Min Body Ground Clearance
Max Track Width
Lock to lock time
Kerb to Kerb Turning Radius

5.075m
1.82m
1.525m
0.510m
1.831m
4.00s
5.900m

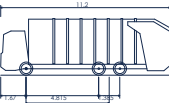

Phoenix 2 Duo [P2-15W with Elite 6x4 chassis]
Overall Length
Overall Width
Overall Body Height
Min Body Ground Clearance
Track Width
Lock to lock time
Kerb to Kerb Turning Radius

11.200m
2.530m
3.751m
0.304m
2.500m
4.00s
9.500m

E	RED LINE UPDATED	IF	11.09.24
D	VEHICLE SWEEP PATHS UPDATED	IF	09.05.24
C	INTERNAL LAYOUT UPDATED	WW	25.04.24
B	ACCESS UPDATED	AF	11/08/23
A	ACCESS UPDATED	MK	13/01/23
-	FIRST ISSUE	BT	14/11/22
REV:	DESCRIPTION:	BY:	DATE:

STATUS: FOR INFORMATION

CLIENT:
LINC CYMRU

SITE:
CAEWRN HOUSE,
HEOL LLTYD, NEATH

TITLE:
PROPOSED SITE ACCESS
SWEEP PATH ANALYSIS



SCALE AT A3: 1:250	DATE: 14/11/22	DRAWN: BT	CHECKED: AF
PROJECT NO: 22-379	DRAWING NO: 20-103	REVISION: E	