



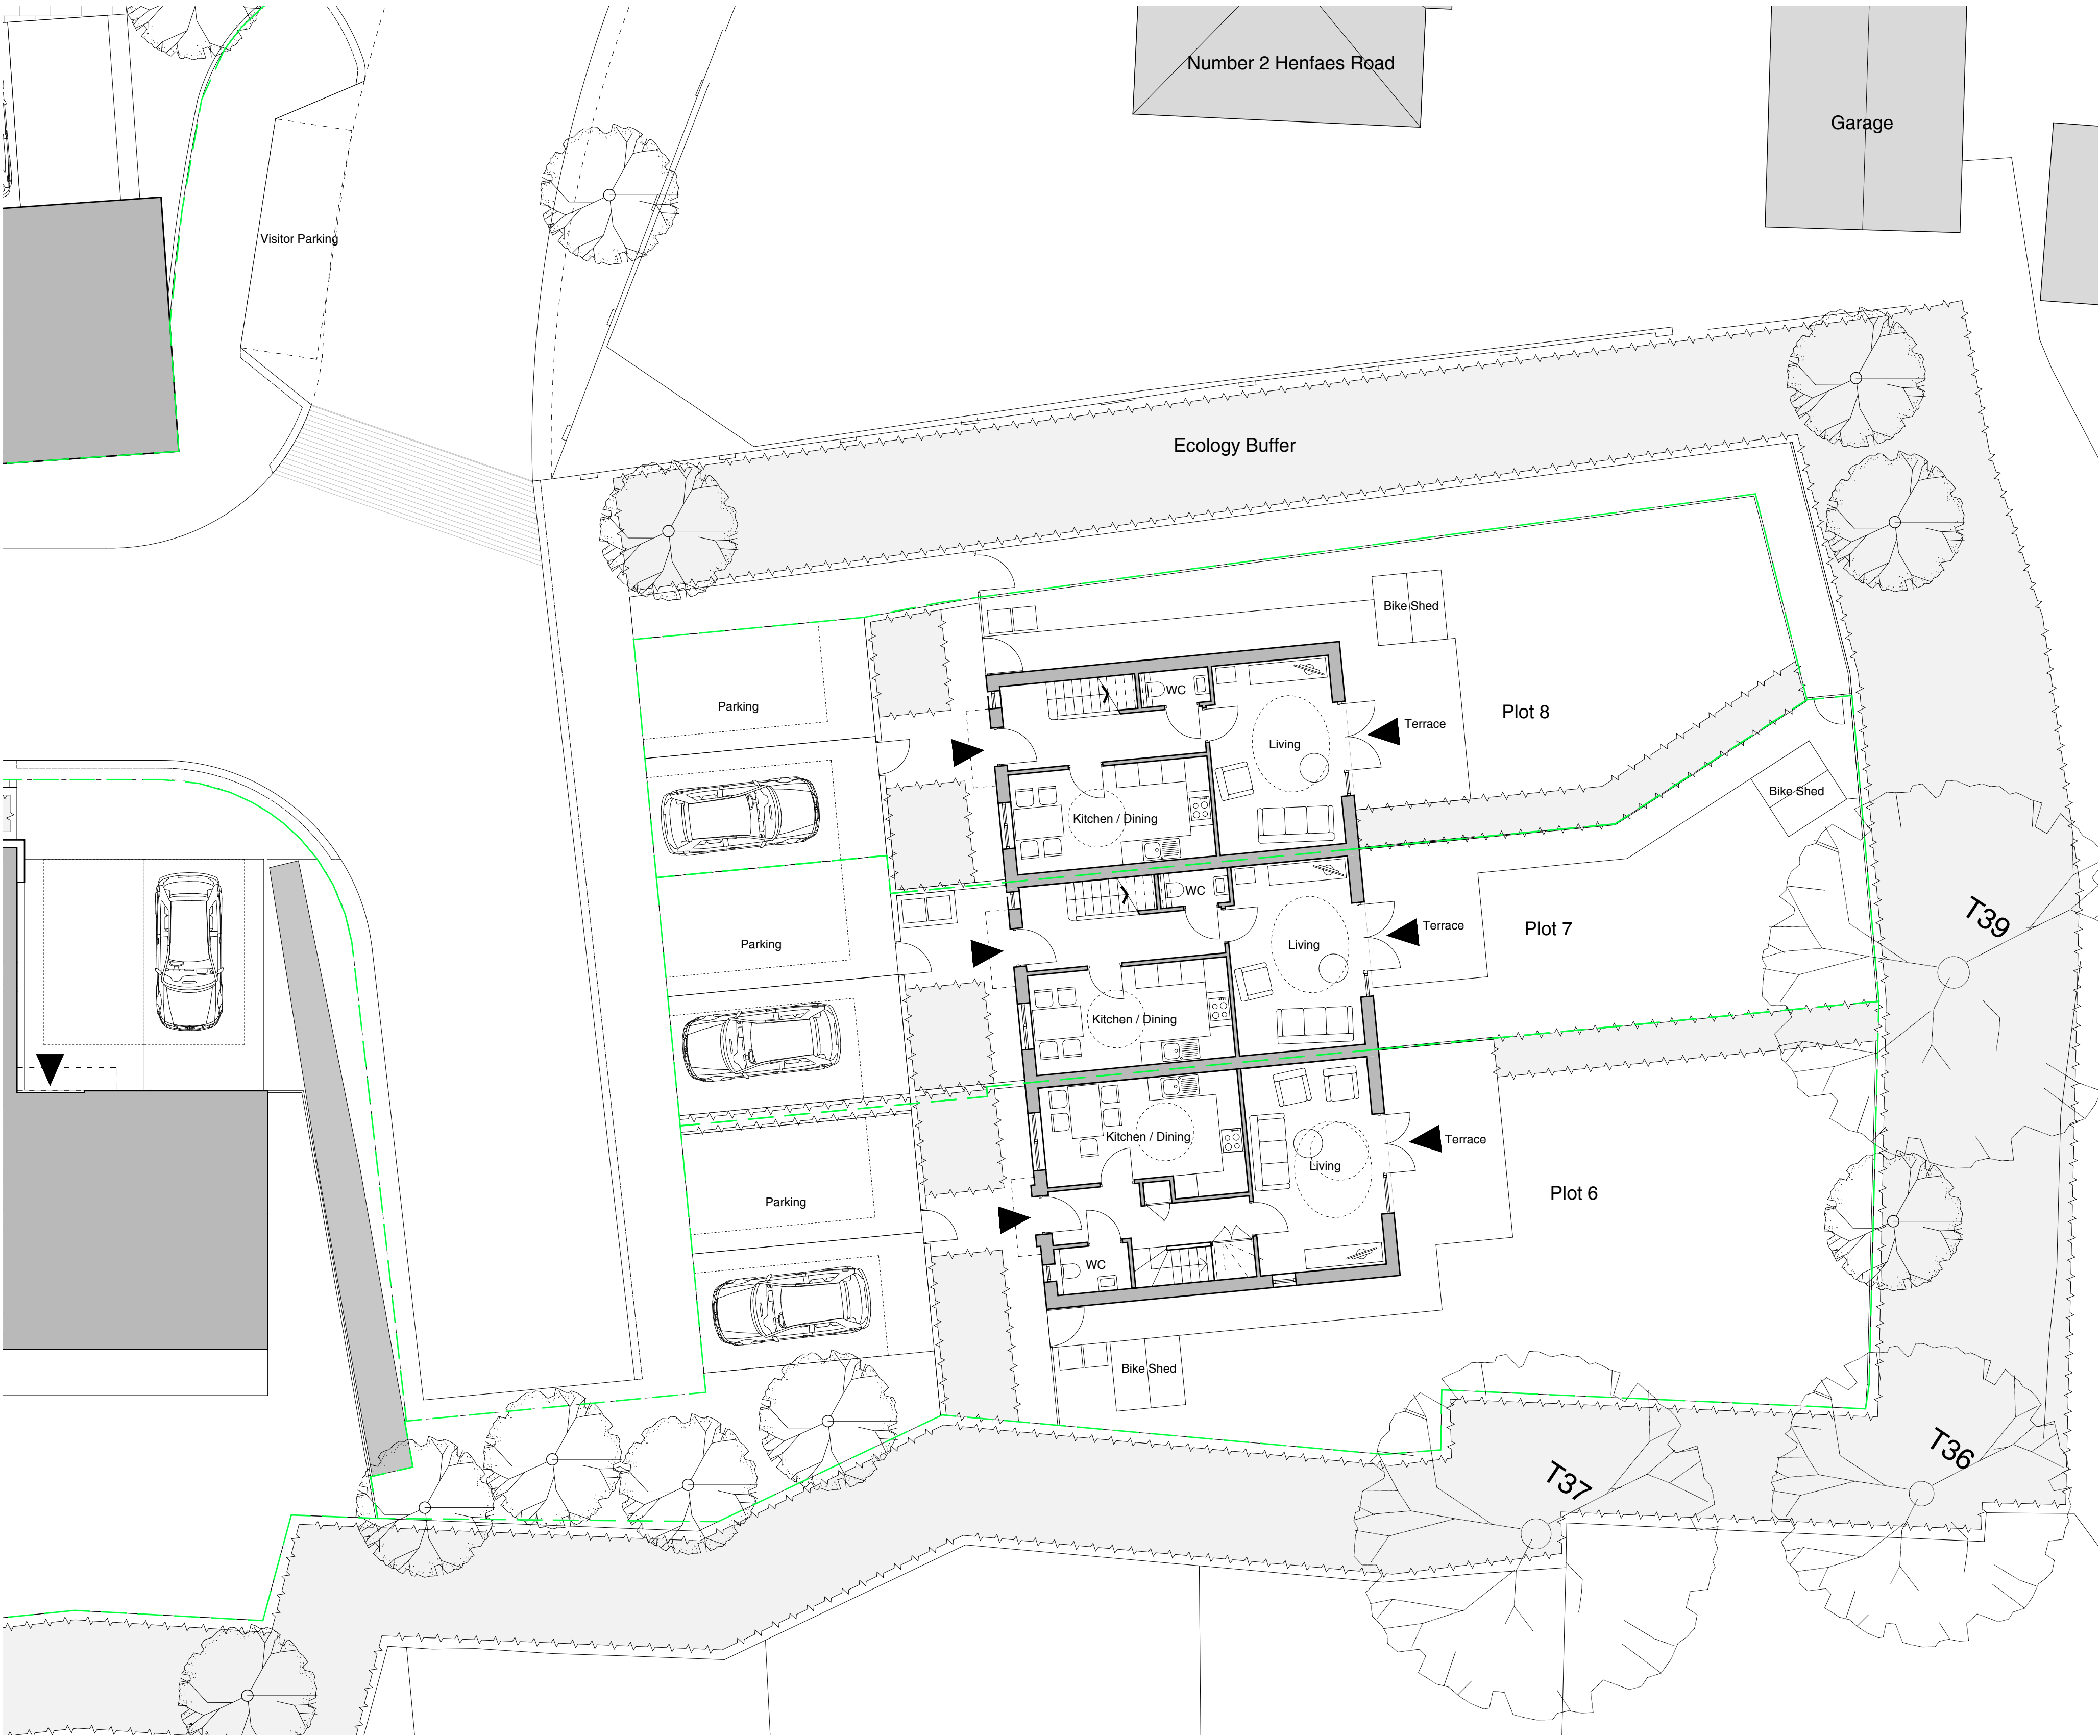

Ground Floor Plan



First Floor Plan

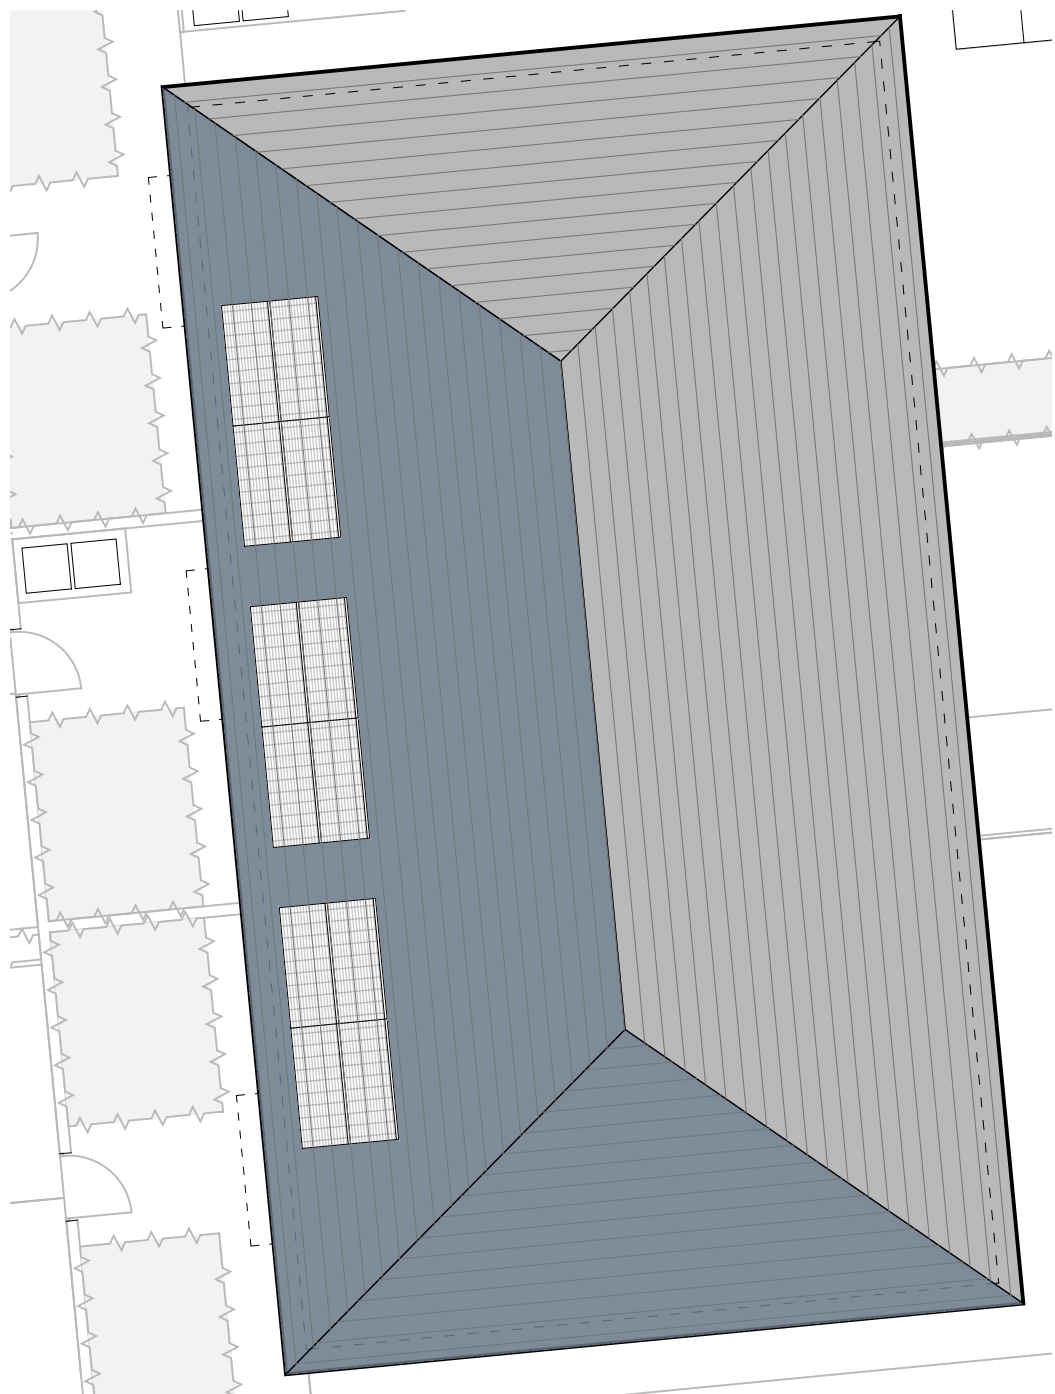

Roof Plan

Plot 6 Areas (GIA) 3 Bed Market Unit	Plot 7 Areas (GIA) 2 Bed Affordable Unit	Plot 8 Areas (GIA) 2 Bed Affordable Unit
Ground Floor: 47 m ² First Floor: 46 m ²	Ground Floor: 42 m ² First Floor: 42 m ²	Ground Floor: 42 m ² First Floor: 42 m ²
Total GIA: 93 m ²	Total GIA: 84 m ²	Total GIA: 84 m ²

