



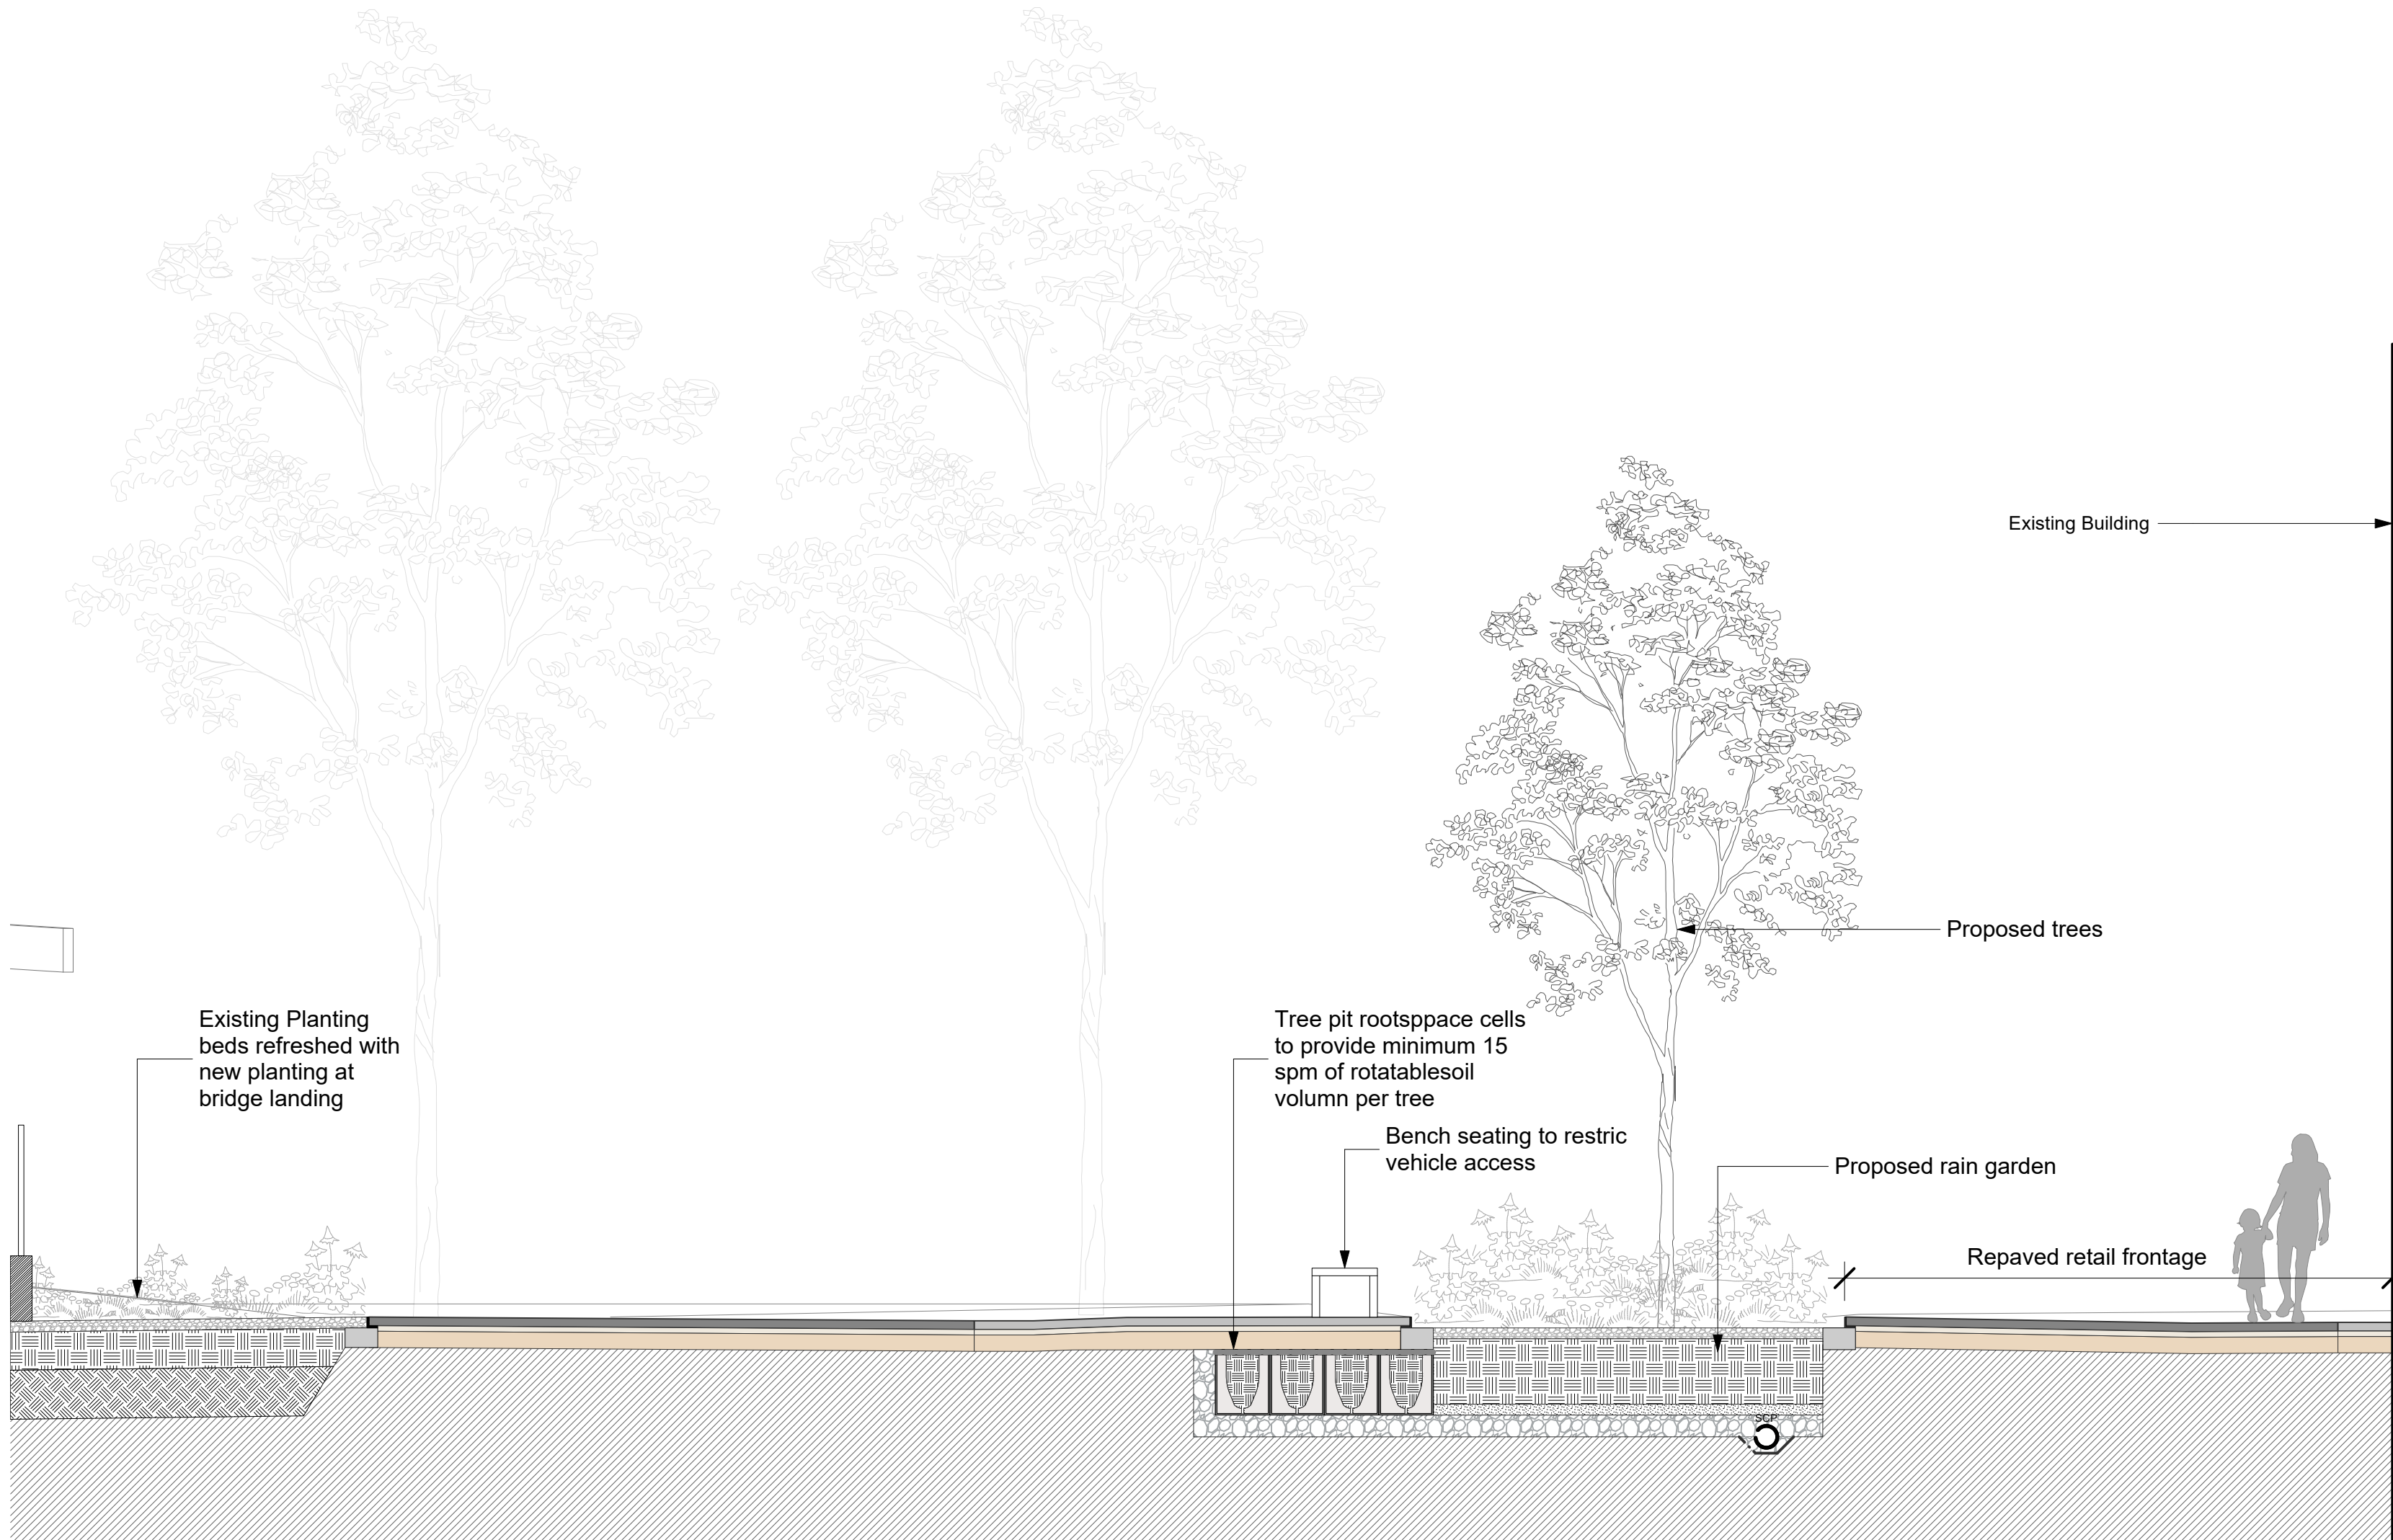

2 Section GG
Scale: 1:50

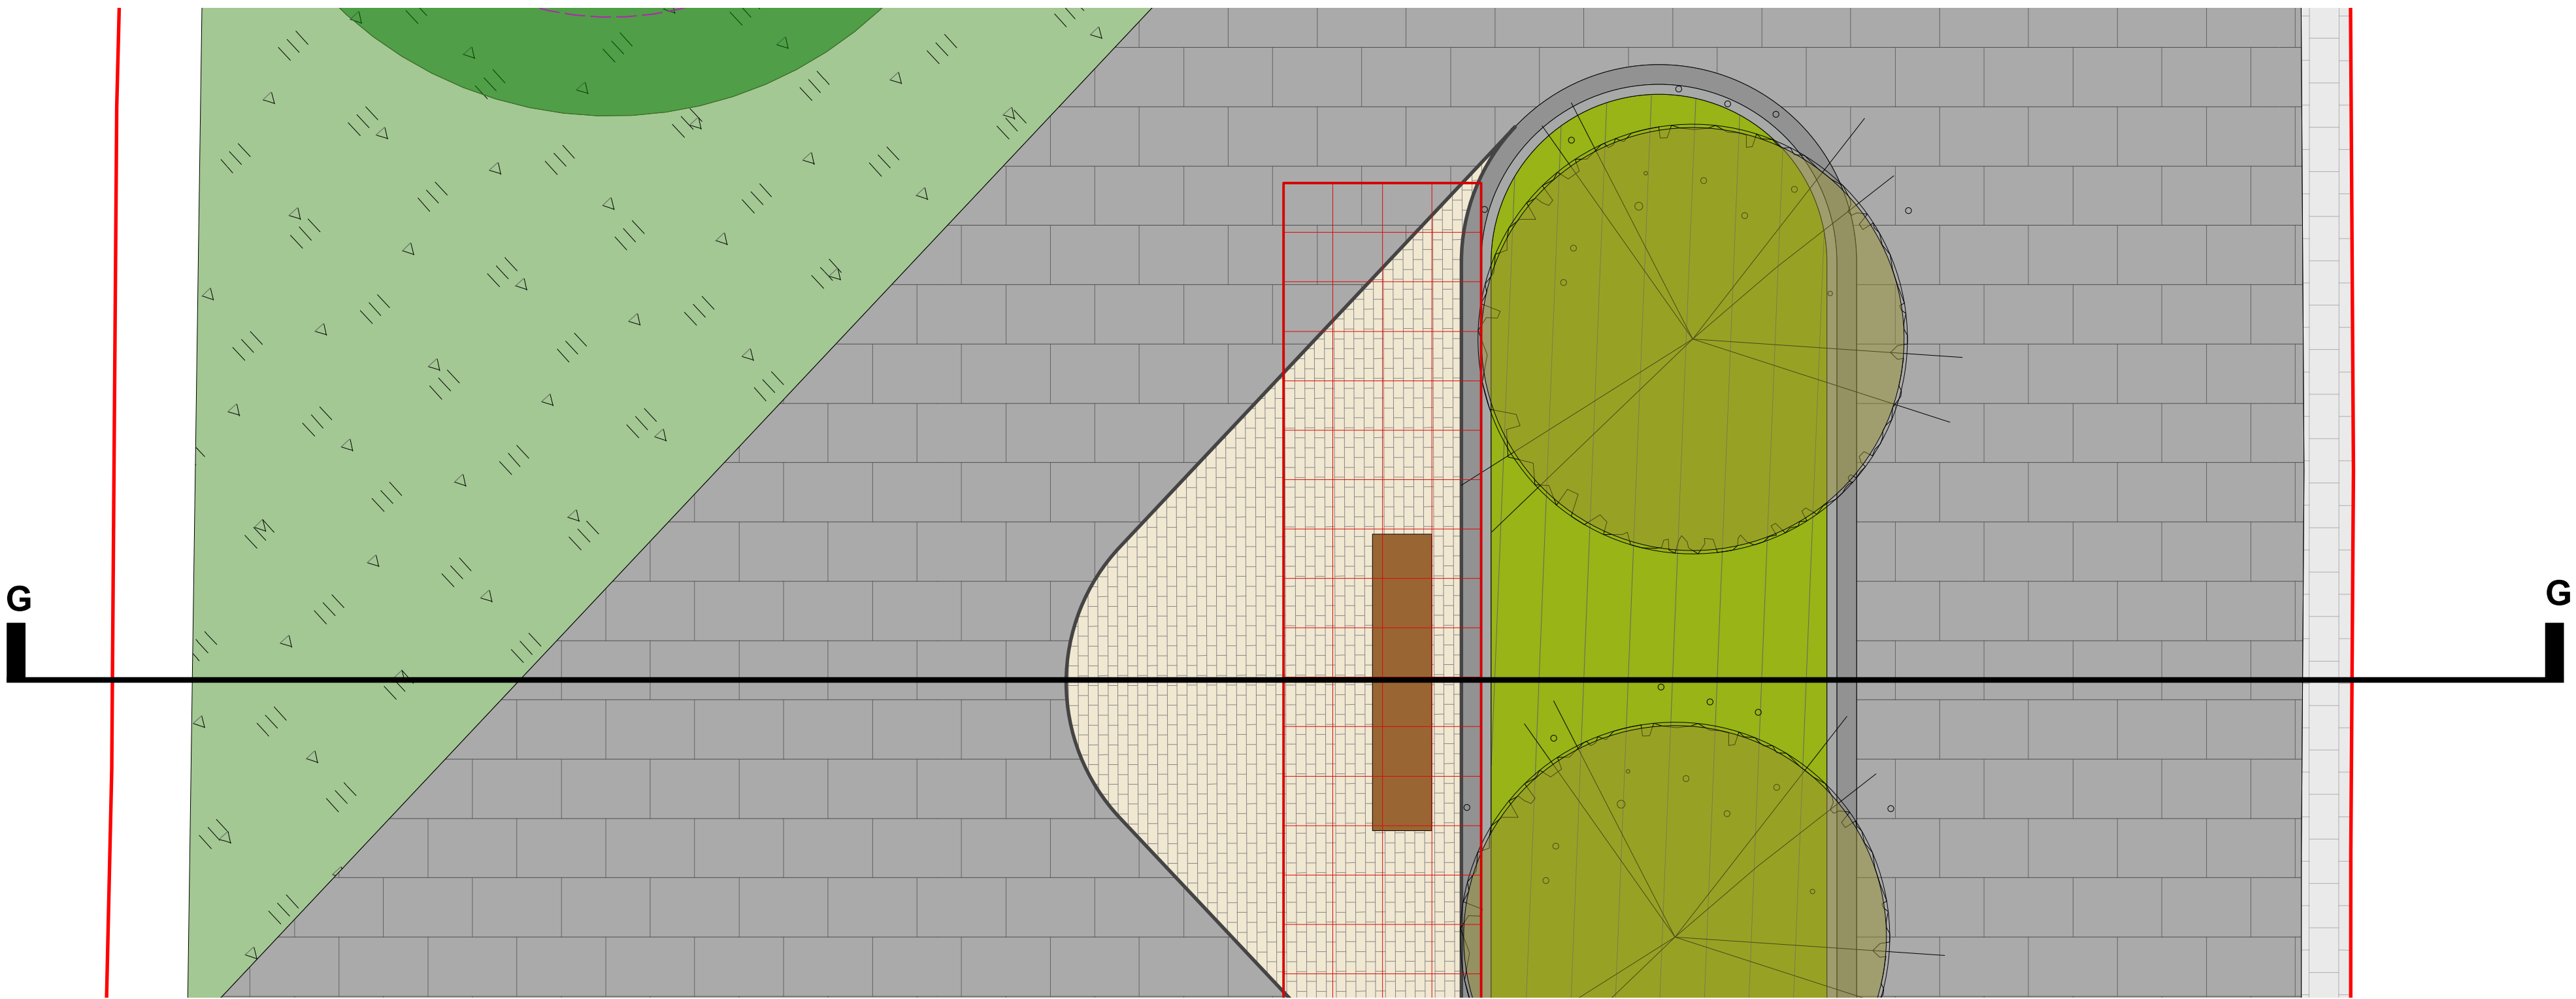

3 Section GG Plan
Scale: 1:50



NOTES:

NOT FOR SITE PURPOSES: This drawing is a general arrangement plan only and is not intended for site purposes.

SCALE: Do not scale from this drawing.

SETTING OUT: All setting out, levels, dimensions to be agreed on site. Do not use the information on this drawing without checking all dimensions on site. Any discrepancies between drawings, specifications and site works are to be reported to The Urbanists. Order of construction and setting out is to be agreed on site.

CHECK: This drawing must be the latest revision, read in conjunction with all other drawings, details, specifications and schedules. All dimensions are in millimetres unless otherwise stated. Where and contradiction or uncertainty arises between the drawings and/or the schedule of works, it is the contractor's responsibility to seek verification from The Urbanists before proceeding. No claims will be met by The Urbanists, where the contractor continues work in absence of such confirmation.

No.	Date	By	Revision Notes
P01	06/12/2024	WA	Planning Issue

PROJECT STATUS:

S4 (SUITABLE FOR APPROVAL)

theurbanists

Client Morgan Sindall

Project Port Talbot LUF - Princess Theatre & Riverside

Title Riverside Cross Sections GG

Project code	Originator	Functional Breakdown	Spatial Breakdown	Form	Role	Number	Rev.	Status
26CC03	URB	30	RXX	D	L	00652	P01	S4

Drawn WA Date 06/12/2024 Checked MJ Scale 1:50@A1

The Urbanists - The Creative Quarter - 8A Morgan Arcade - Cardiff - CF10 1AF
T: 029 2023 6133 E: info@theurbanists.net W: www.theurbanists.net
© This drawing is copyright and may not be reproduced in whole or part without written authority.