


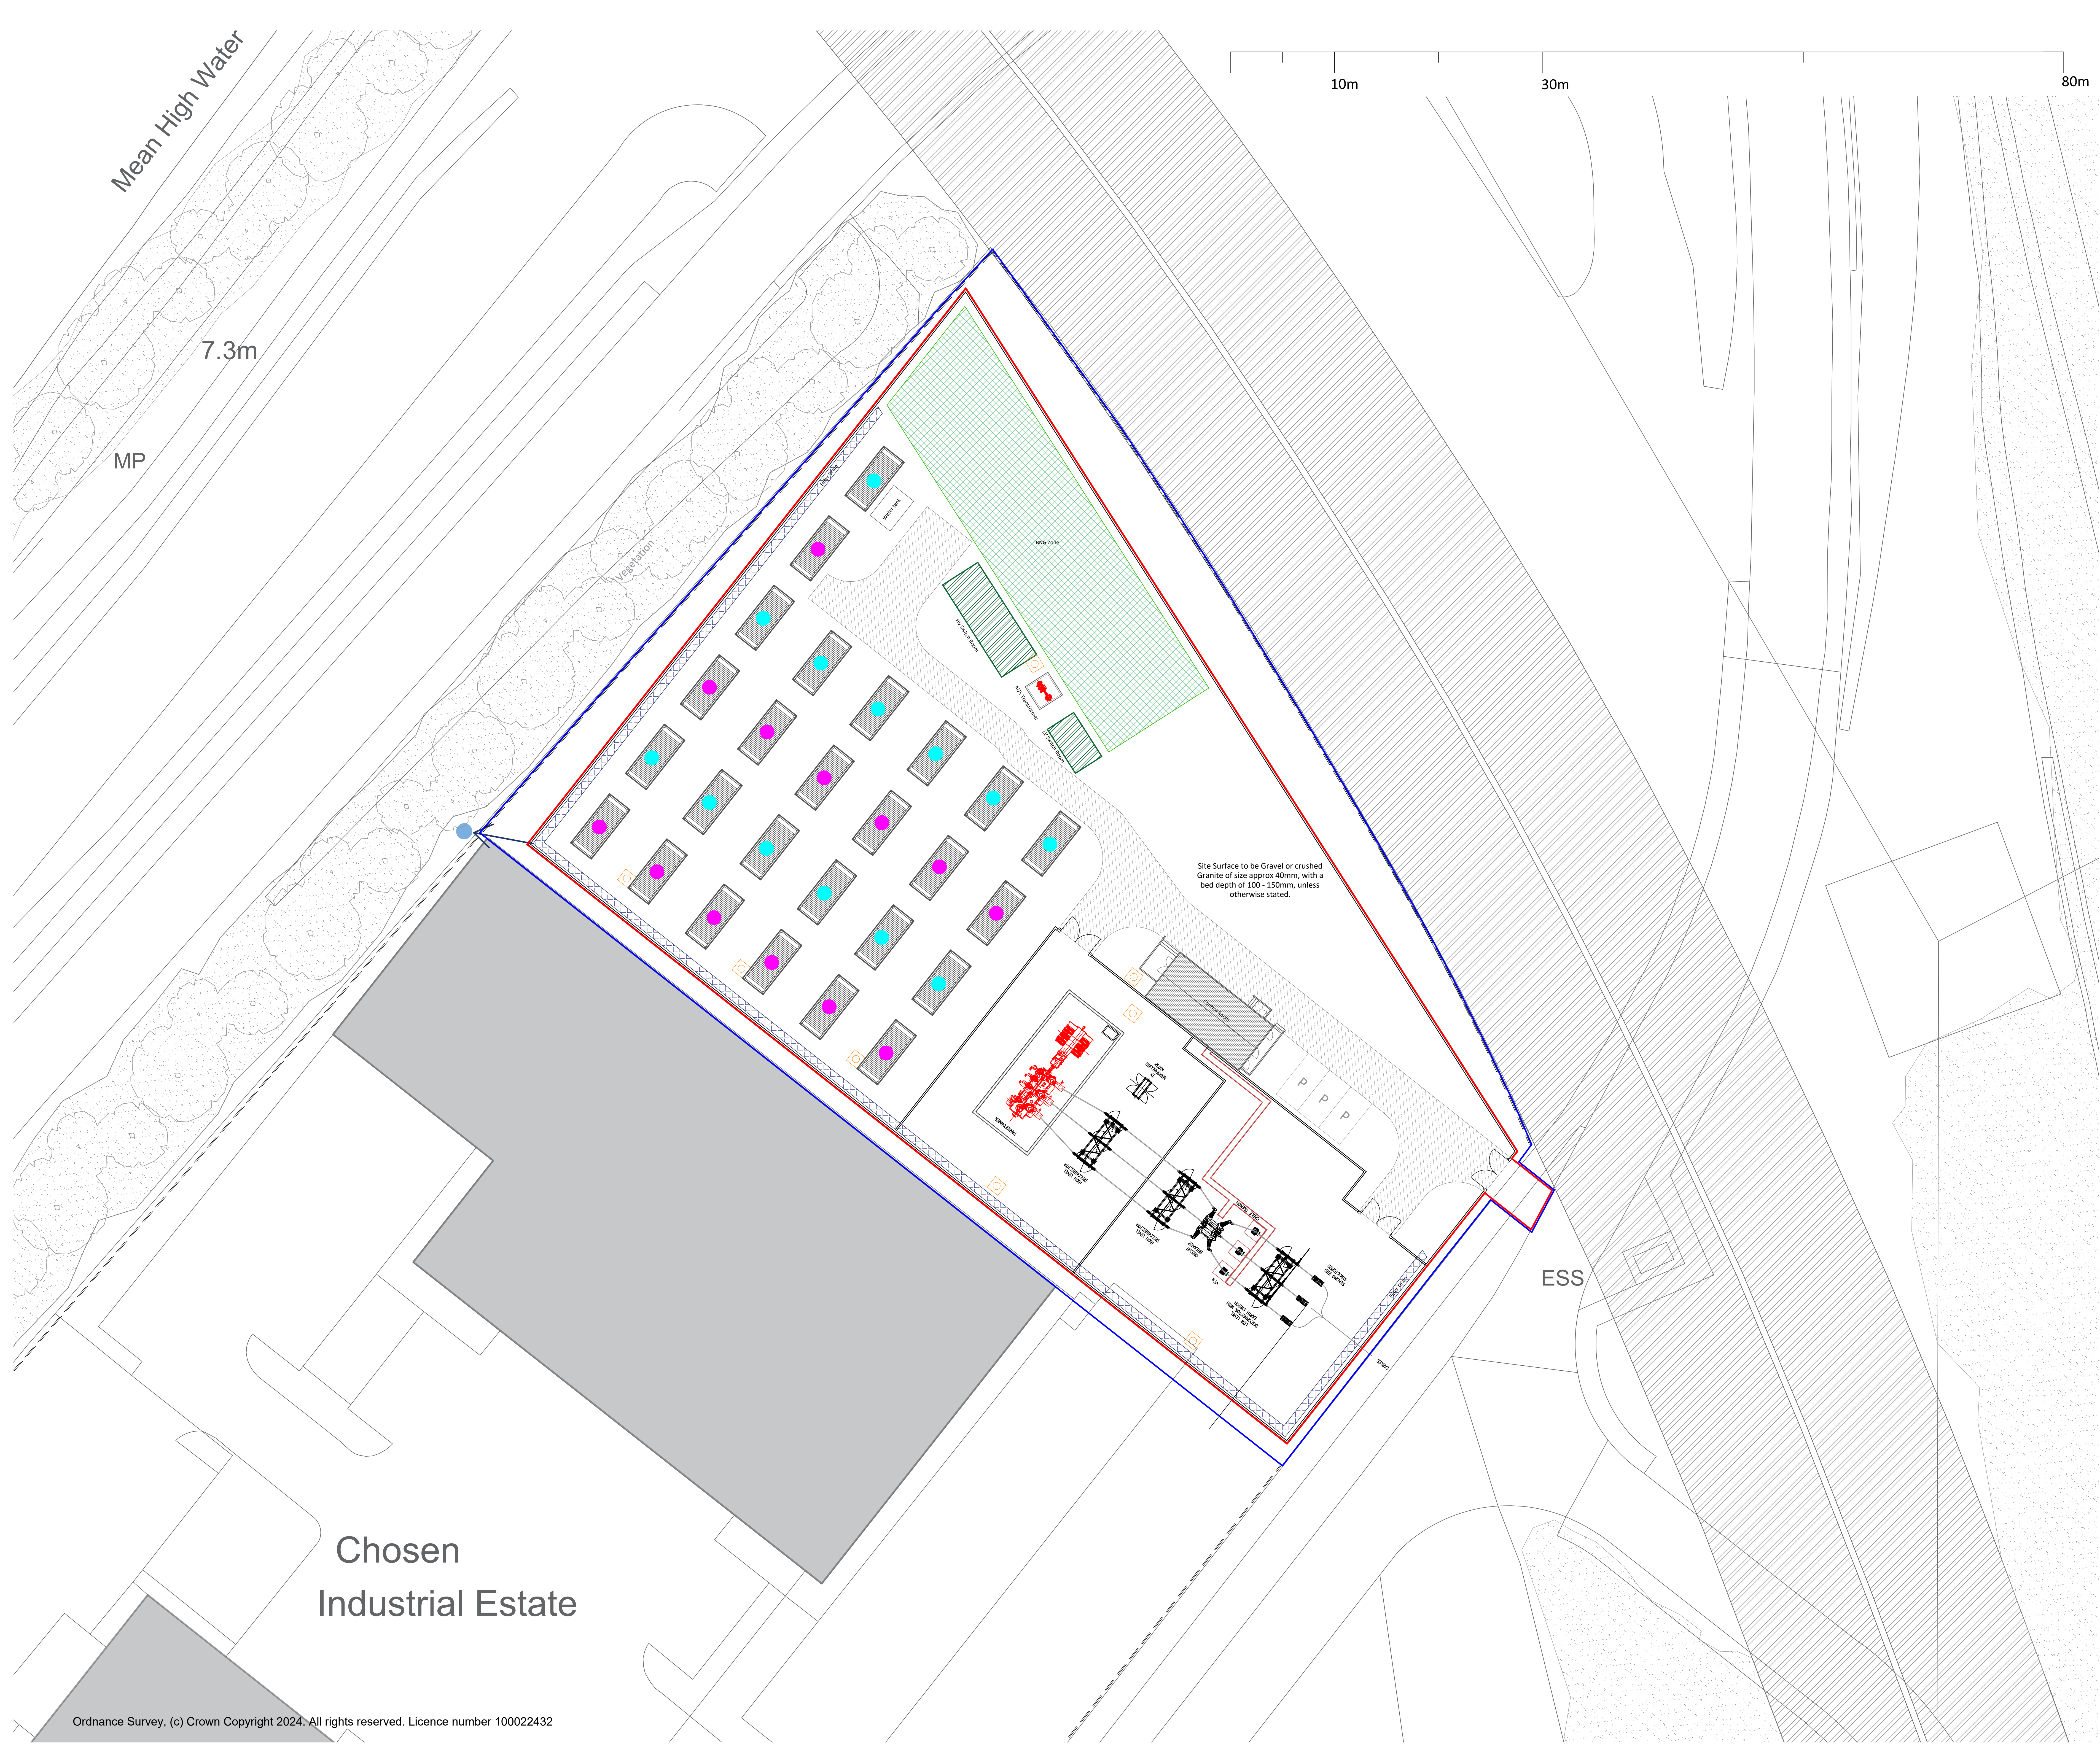

- LEGEND:
- 2.4m galvanised steel palisade fence
 - Galvanised steel Lamppost / CCTV totem
 - Steel Frame Communication Tower
 - Transformer in concrete bund
 - BNG Zone
 - GRP Enclosure
 - Gravel Filter Drain
 - Battery Location
 - MV Skid (Transformer) Location
 - Land Ownership Boundary
 - Drainage Outfall
 - Private Drain
 - Adjacent Buildings
 - Motorway (M4)
 - Existing Timber Fence
 - Asphalt Internal Access Road
 - Asphalt Parking Space



PROJECT TITLE:
Aldustria Baglan Site - SA11 2HZ
30.6MW / 65.207MWh BESS Project
With 132kV Grid Connection

P3	30.01.25	Updated Issue for Planning	JK / KB
P2	29.01.25	Issue for Planning	JK / KB
P1	10.01.25	Issue for Information	JK / GD
REV	DATE	COMMENTS	AUTHOR / CHECKED

PROJECT TITLE
Aldustria Baglan Site

DETAIL
Site Layout Diagram

DRAWING NUMBER
(PROJECT-ORIGINATOR-ZONE-LEVEL-TYPE-ROLE-NUMBER)
24142BAG-LHC - 00 - 00 - DR - AR - 0103

STATUS	STATUS DESCRIPTION	
D0	FOR PLANNING	

REVISION	DATE	SCALE
P3	19/12/24	1:200 @ A0

CONTRACTORS MUST CHECK ALL DIMENSIONS ON SITE - ONLY FIGURED DIMENSIONS ARE TO BE WORKED FROM - DISCREPANCIES MUST BE REPORTED TO THE ARCHITECT BEFORE PROCEEDING © THIS DRAWING IS COPYRIGHT

☐ EXETER
01392 444334

☐ PLYMOUTH
01752 660368

☐ LISKEARD
01579 212102

lhc.net