


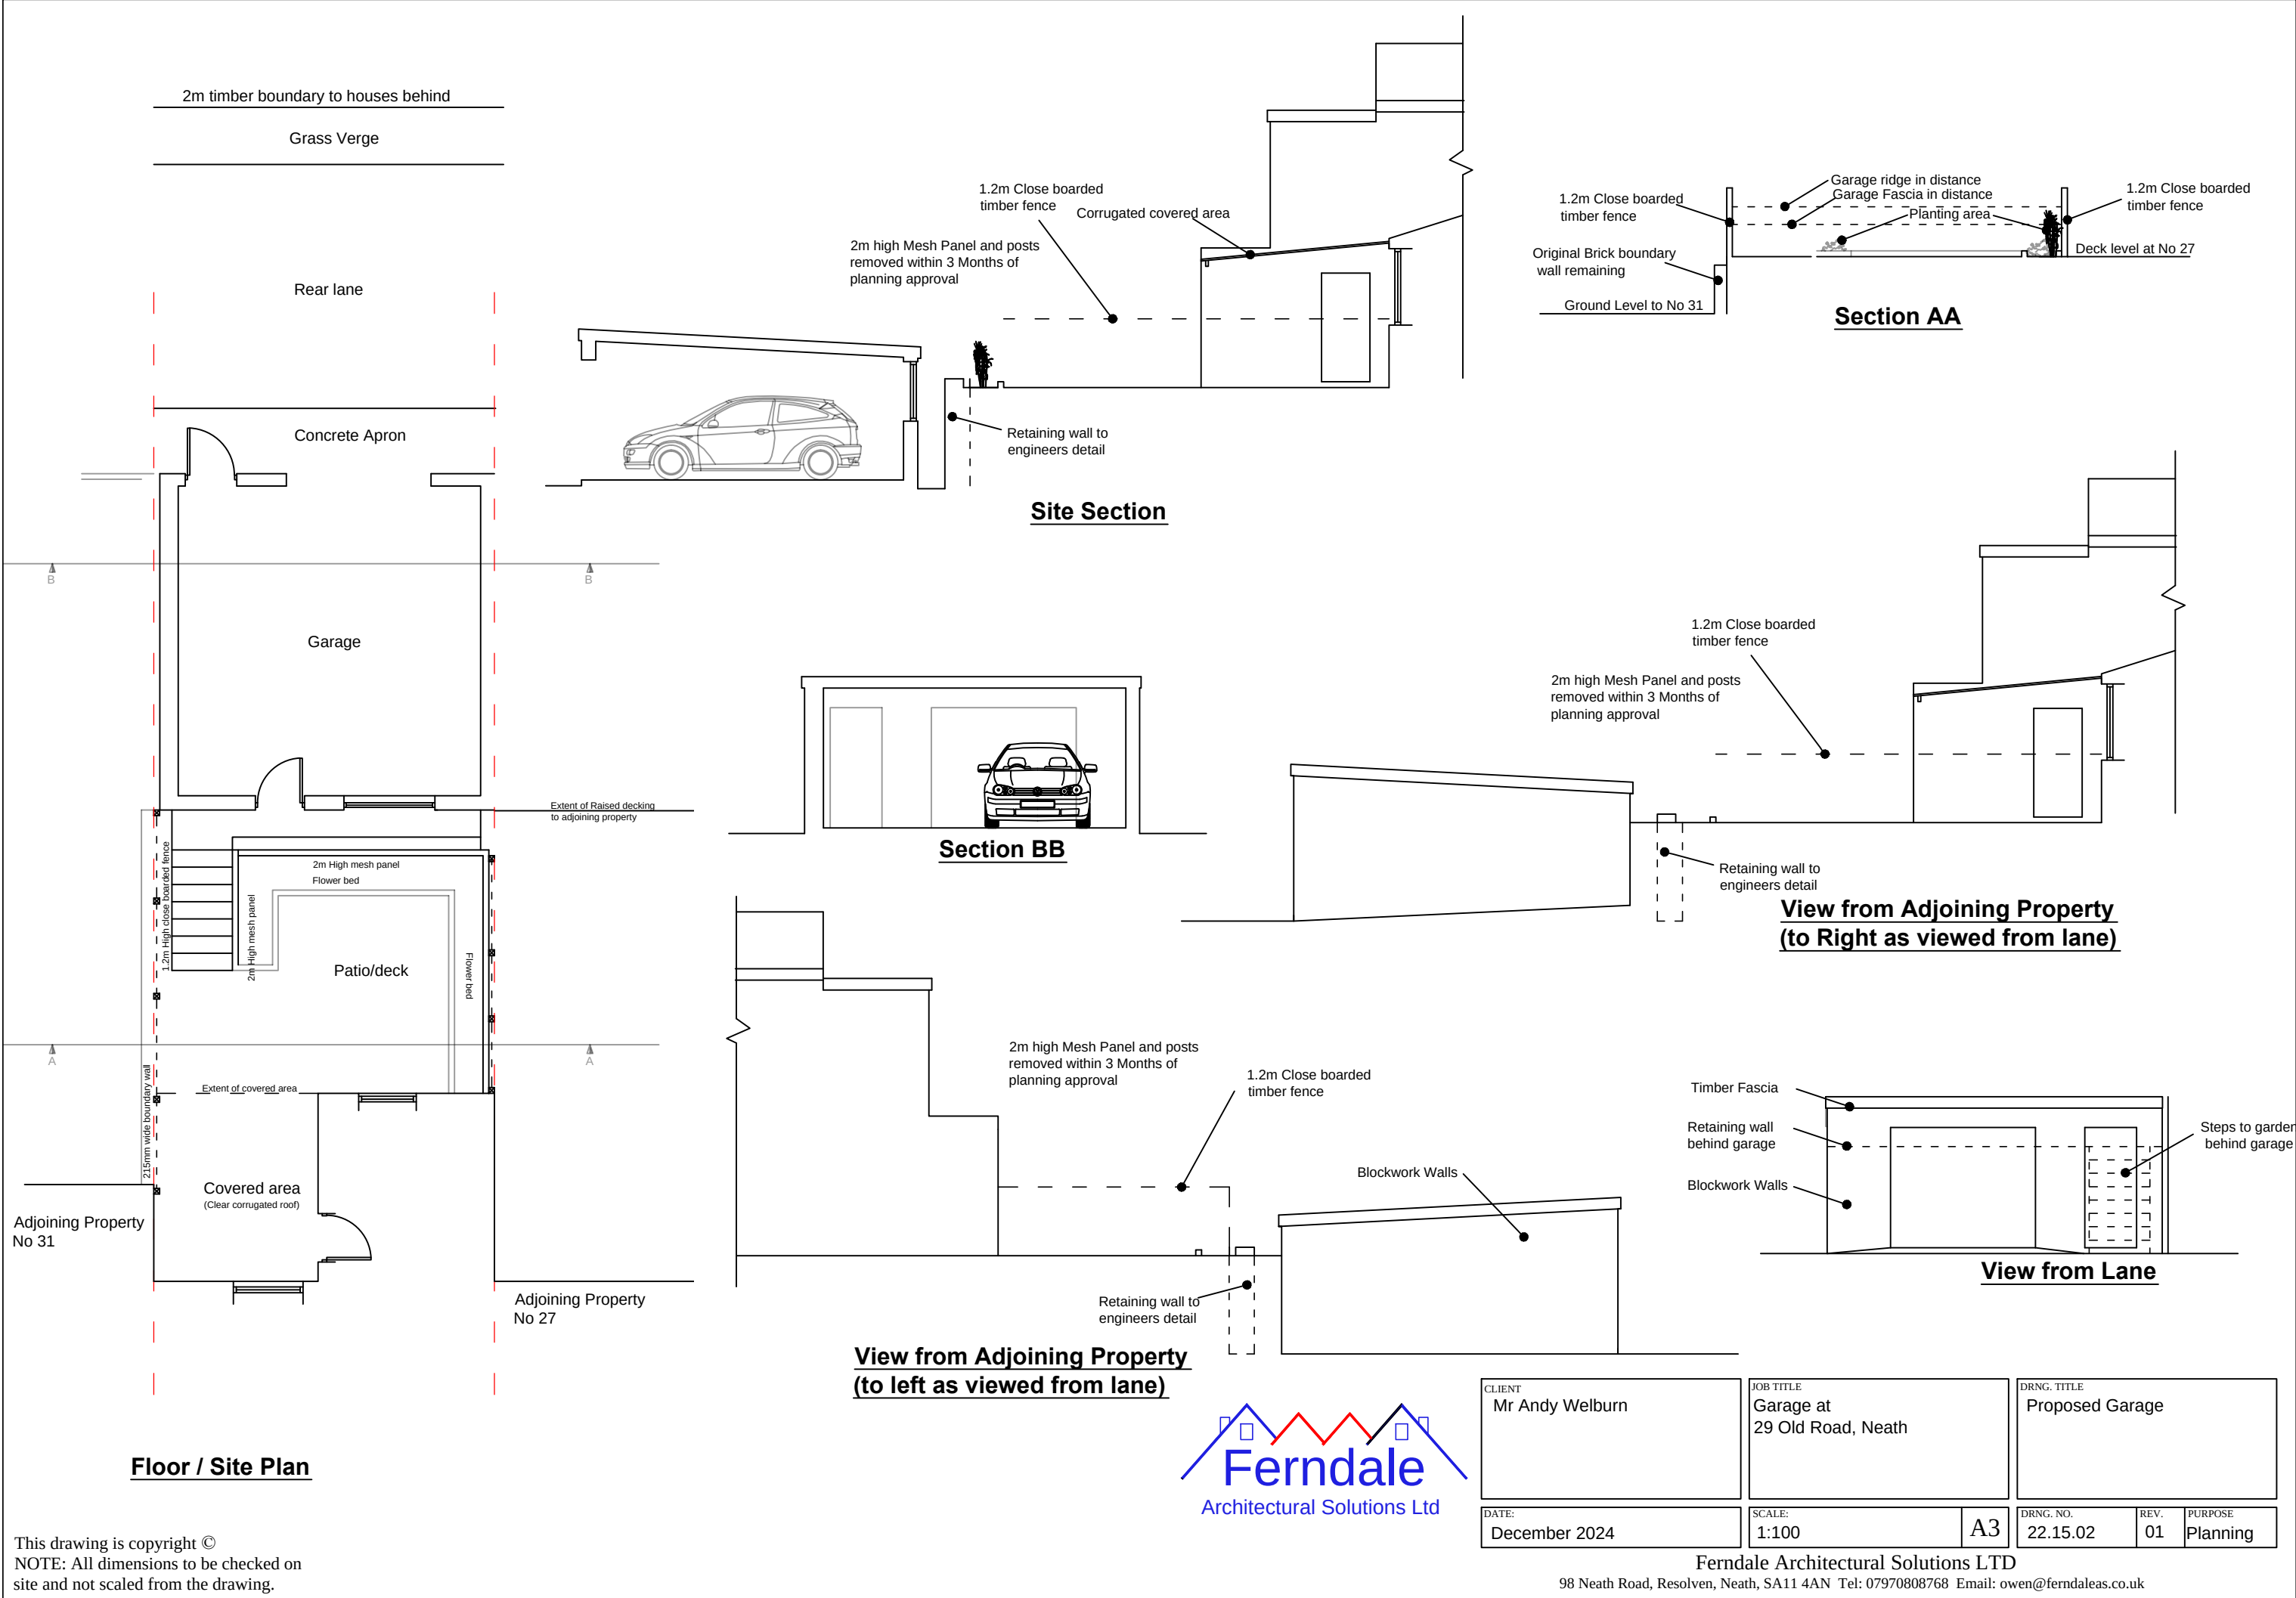

This drawing is copyright ©
NOTE: All dimensions to be checked on
site and not scaled from the drawing.



CLIENT Mr Andy Welburn		JOB TITLE Garage at 29 Old Road, Neath		DRNG. TITLE Proposed Garage		
DATE: December 2024	SCALE: 1:100	A3	DRNG. NO. 22.15.02	REV. 01	PURPOSE Planning	