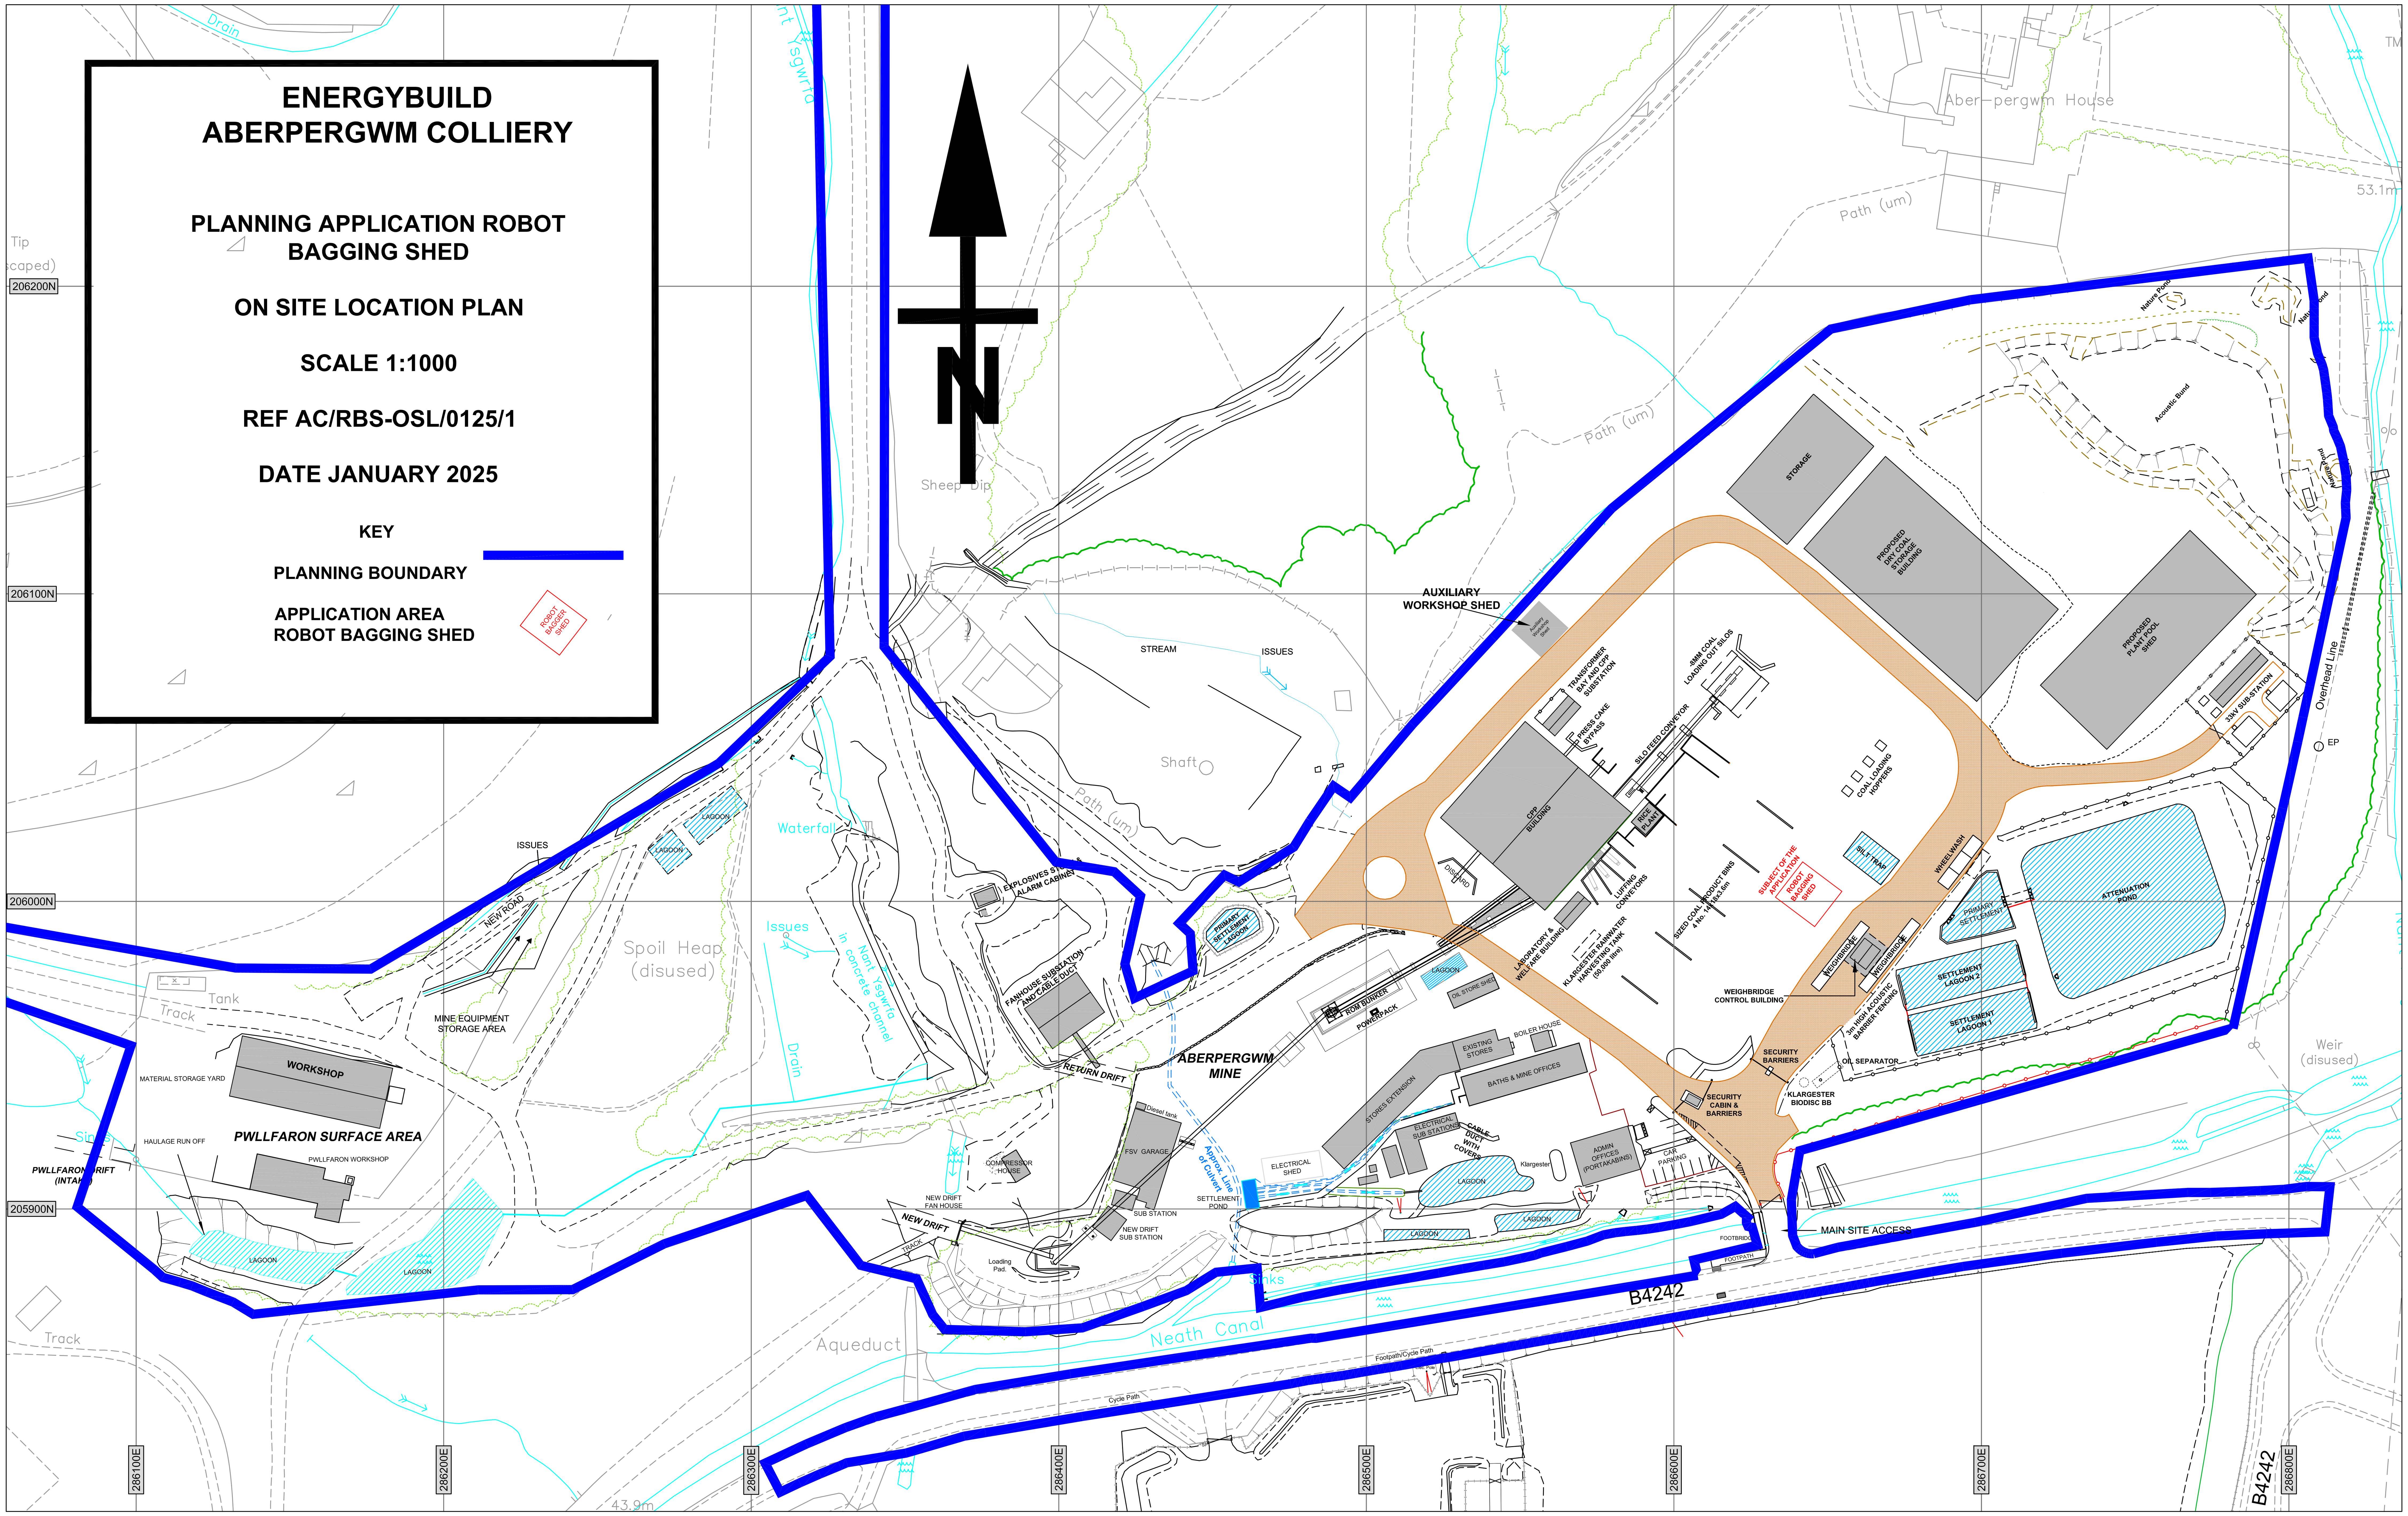

ENERGYBUILD
ABERPERGWM COLLIERY
PLANNING APPLICATION ROBOT BAGGING SHED
ON SITE LOCATION PLAN
SCALE 1:1000
REF AC/RBS-OSL/0125/1
DATE JANUARY 2025
KEY
PLANNING BOUNDARY
APPLICATION AREA ROBOT BAGGING SHED
N
AUXILIARY WORKSHOP SHED
STORAGE
PROPOSED DRY COAL STORAGE BUILDING
PROPOSED PLANT POOL SHED
CPP BUILDING
ATTENUATION POND
SETTLEMENT LAGOON 2
SETTLEMENT LAGOON 1
WHEELWASH
WEIGHBRIDGE CONTROL BUILDING
SECURITY BARRIERS
OIL SEPARATOR
KLARGESTER BIODISC BB
SECURITY CABIN & BARRIERS
MAIN SITE ACCESS
ABERPERGWM MINE
RETURN DRIFT
NEW DRIFT
PWLLFARON SURFACE AREA
WORKSHOP
MATERIAL STORAGE YARD
HAULAGE RUN OFF
PWLLFARON WORKSHOP
MINE EQUIPMENT STORAGE AREA
NEW ROAD
ISSUES
LAGOON
STREAM
Shaft
Spoil Heap (disused)
Waterfall
Drain
Aqueduct
Neath Canal
B4242
Track
Tank
Sheep Dip
Path (um)
Aber-pergwm House
Weir (disused)
Overhead Line
EP
53.1m
43.9m
STORES EXTENSION
EXISTING STORES
BATHS & MINE OFFICES
BOILER HOUSE
ADMIN OFFICES (PORTAKABINS)
ELECTRICAL SHED
SETTLEMENT POND
FSV GARAGE
COMPRESSOR HOUSE
SUB STATION
NEW DRIFT SUB STATION
NEW DRIFT FAN HOUSE
EXPLOSIVES STORE ALARM CABINET
FANHOUSE SUBSTATION AND CABLE DUCT
PRIMARY SETTLEMENT LAGOON
ROM BUNKER
POWERPACK
OIL STORE SHED
TRANSFORMER BAY AND CPP SUBSTATION
PRESS CAKE BYPASS
SILO FEED CONVEYOR
3MM COAL LOADING OUT SILOS
COAL LOADING HOPPERS
LUFFING CONVEYORS
LABORATORY & WELFARE BUILDING
KLARGESTER RAINWATER HARVESTER TANK
SIZED COAL PRODUCT BINS
SUBJECT OF THE APPLICATION ROBOT BAGGING SHED
33kV SUB-STATION
Acoustic Bund
206200N
206100N
206000N
205900N
286100E
286200E
286300E
286400E
286500E
286600E
286700E
286800E