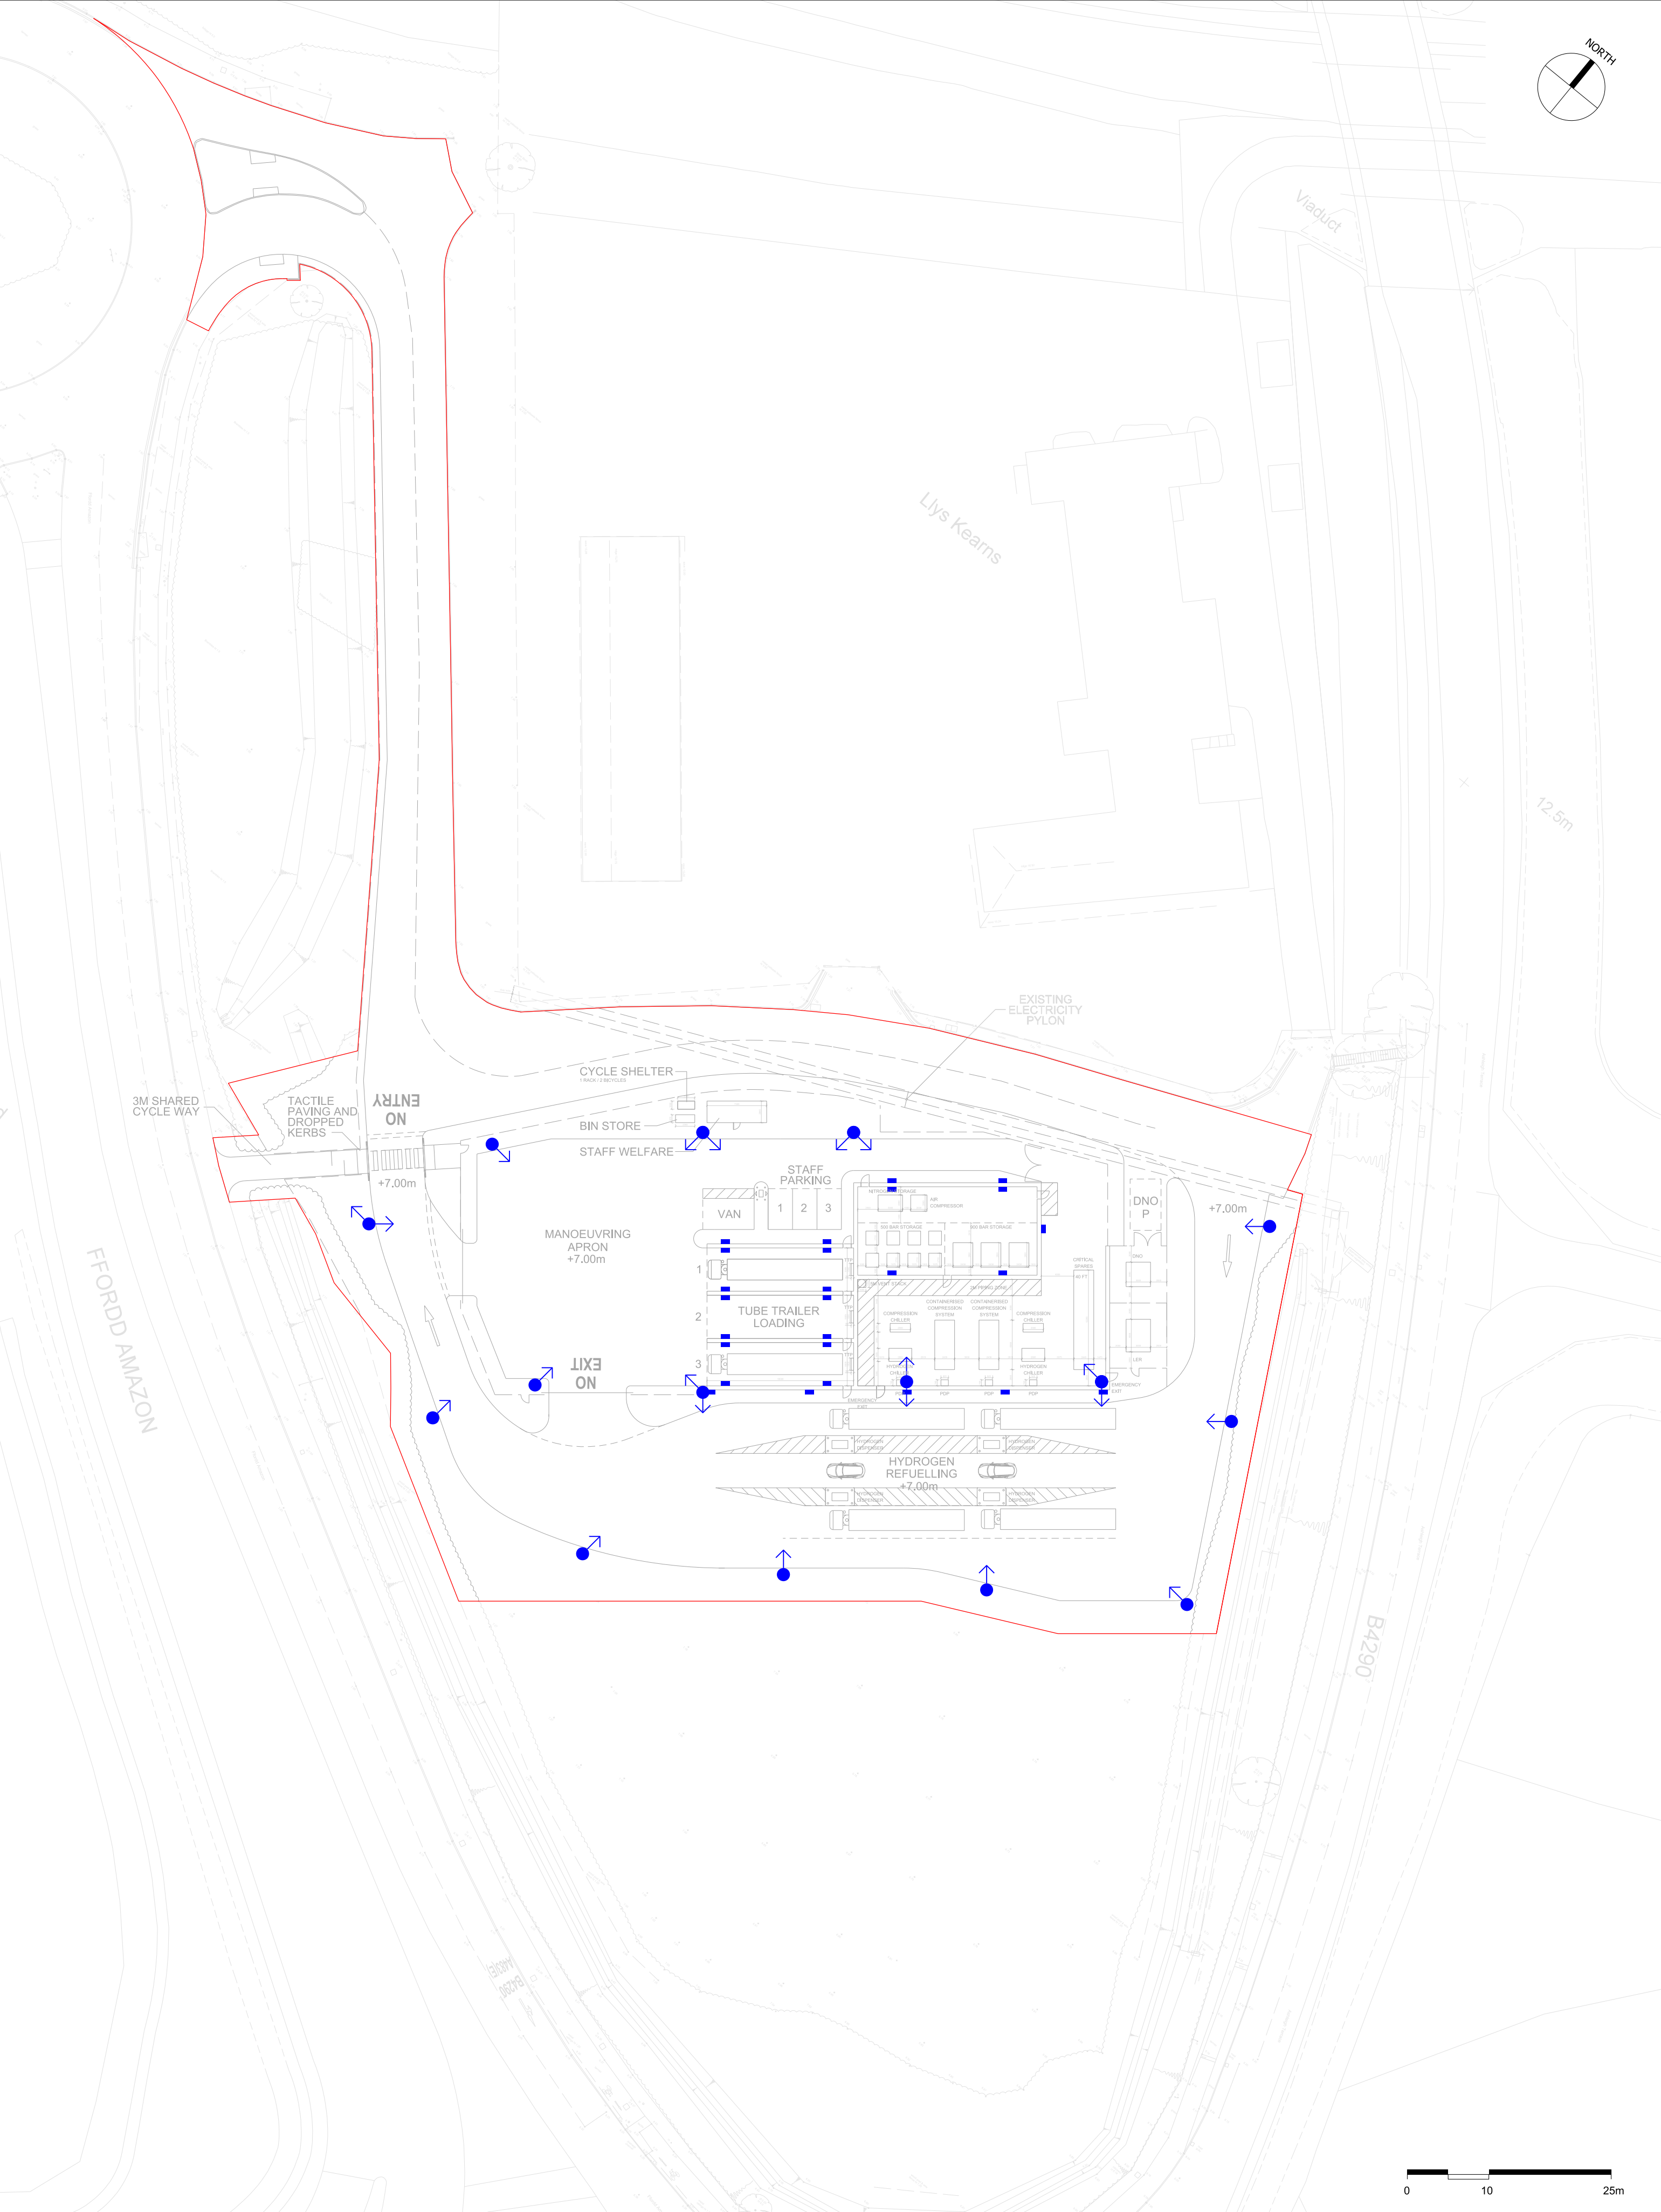


NOTE

1. THIS DRAWING IS COPYRIGHT GSDA LTD.

2. THE CONTRACTOR MUST NOT SCALE FROM THE DRAWING ALL DIMENSIONS TO BE TAKEN FROM DIMENSION STRINGS.

3. WHERE ANY DISCREPANCIES ARE FOUND BETWEEN DIMENSIONS THESE MUST BE BROUGHT TO THE ATTENTION OF THE ARCHITECTS FOR RESOLUTION.

4. WHERE DISCREPANCIES EXIST BETWEEN REFERENCE OR ASSEMBLY DRAWINGS & DETAIL DRAWINGS, THE LATTER TAKE PREFERENCE.

- LEGEND
- RED LINE APPLICATION BOUNDARY
 - COLUMN MOUNTED LIGHTING
 - WALL / FENCE MOUNTED LIGHTING

PROJECT		SWANSEA HYDROGEN			
DRAWING		Lighting Design			
FOR PLANNING		-	25/01/30	Issued for Planning	
SCALE	1:250@A0 1:500@A2	DATE	25/01/30		
DWG. NO.	1463 IL002	REVISION	-		

GSDA

GARRY STEWART DESIGN ASSOCIATES

01 Meadlake Place, Thorpe Lea Rd, Egham,
Surrey TW20 8HE, United Kingdom
T: +44 (0)1391 285231

Marubeni

95 Gresham Street
London
EC2V 7AB
+44 (0)20 7526 8811
www.marubeni-europe.com