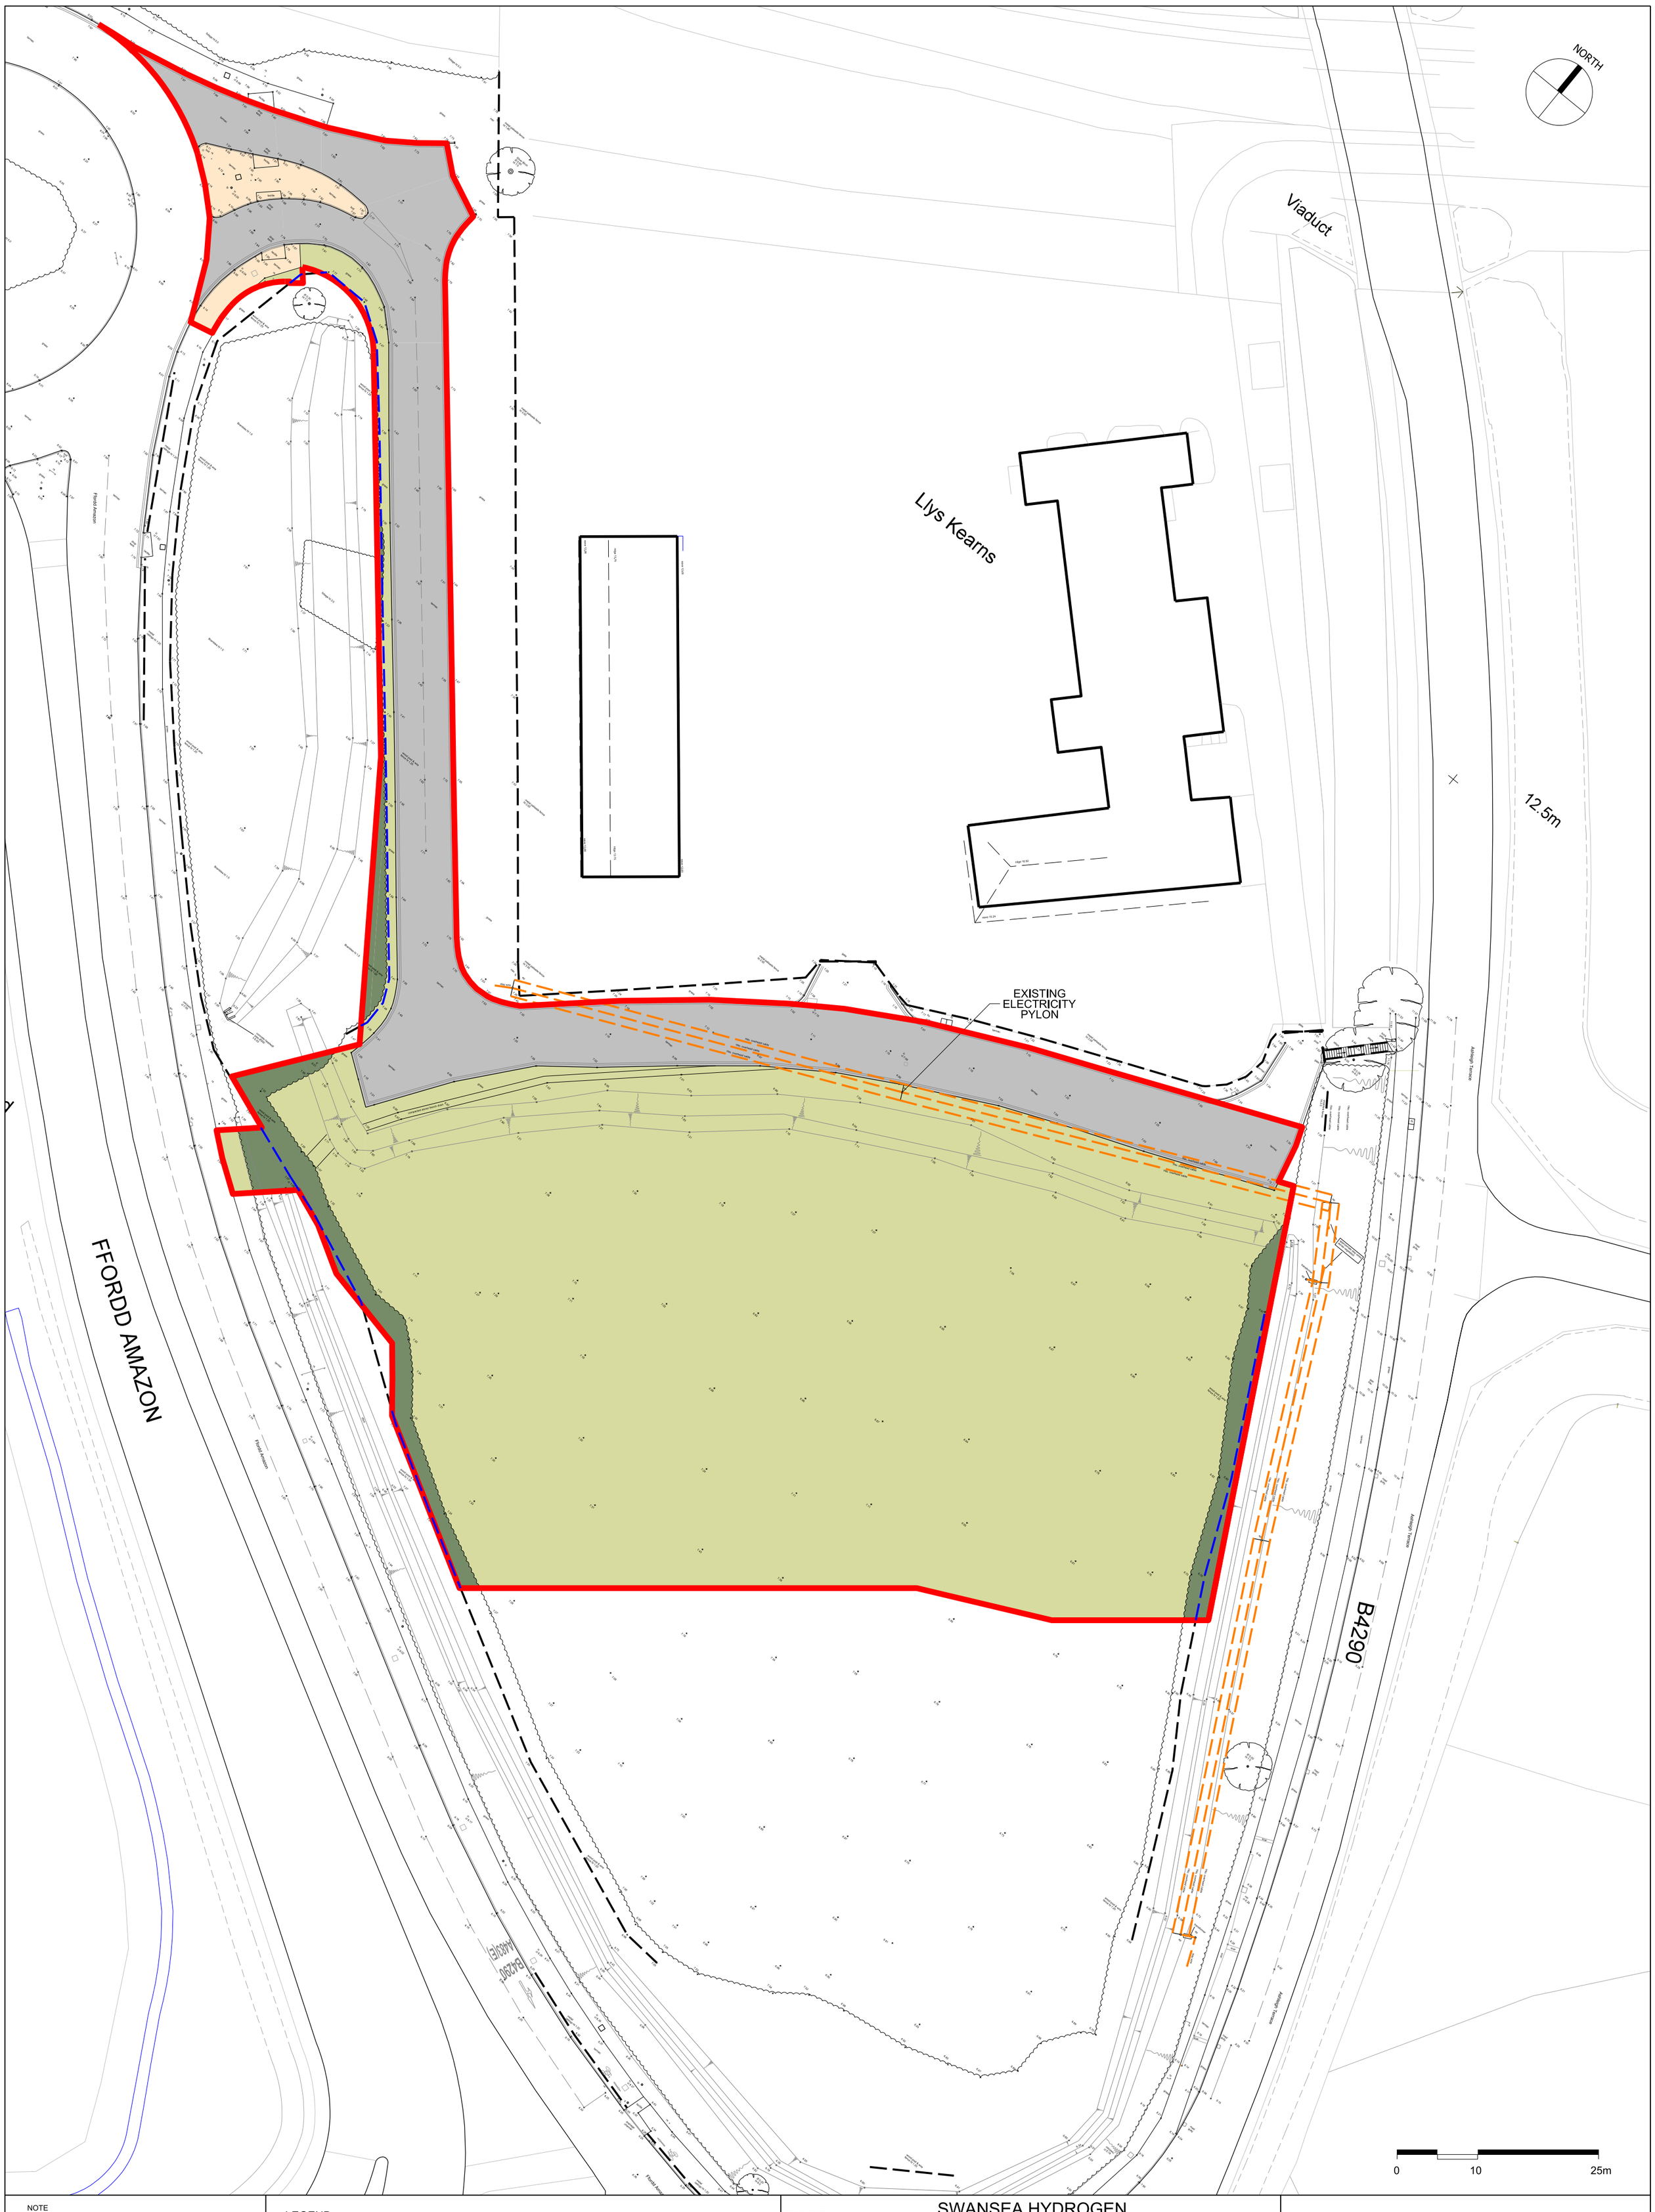

NOTE

1. THIS DRAWING IS COPYRIGHT GSDA LTD.
2. THE CONTRACTOR MUST NOT SCALE FROM THE DRAWING ALL DIMENSIONS TO BE TAKEN FROM DIMENSION STRINGS.
3. WHERE ANY DISCREPANCIES ARE FOUND BETWEEN DIMENSIONS THESE MUST BE BROUGHT TO THE ATTENTION OF THE ARCHITECTS FOR RESOLUTION.
4. WHERE DISCREPANCIES EXIST BETWEEN REFERENCE OR ASSEMBLY DRAWINGS & DETAIL DRAWINGS, THE LATTER TAKE PREFERENCE.

LEGEND

- RED LINE APPLICATION BOUNDARY
- FENCES
- GRASSLAND
- PEDESTRIAN WALKWAY
- FOLIAGE AND TREES
- ROADS
- OVERHEAD ELECTRICITY CABLES

PROJECT	SWANSEA HYDROGEN						
DRAWING	Existing Site Plan						
FOR PLANNING		-	25/01/30	Issued for Planning			
SCALE 1:250@A0 1:500@A2	25/01/30 DATE						
1463 PL010 DWG. NO.	- REVISION						

GSDA
GARRY STEWART DESIGN ASSOCIATES
01 Meadlake Place, Thorpe Lea Rd, Egham, Surrey TW20 8HE, United KIngdom
T: +44 (0)7391 285231

Marubeni
95 Gresham Street
London
EC2V 7AB
+44 (0)20 7826 8811
www.marubeni-europower.com