


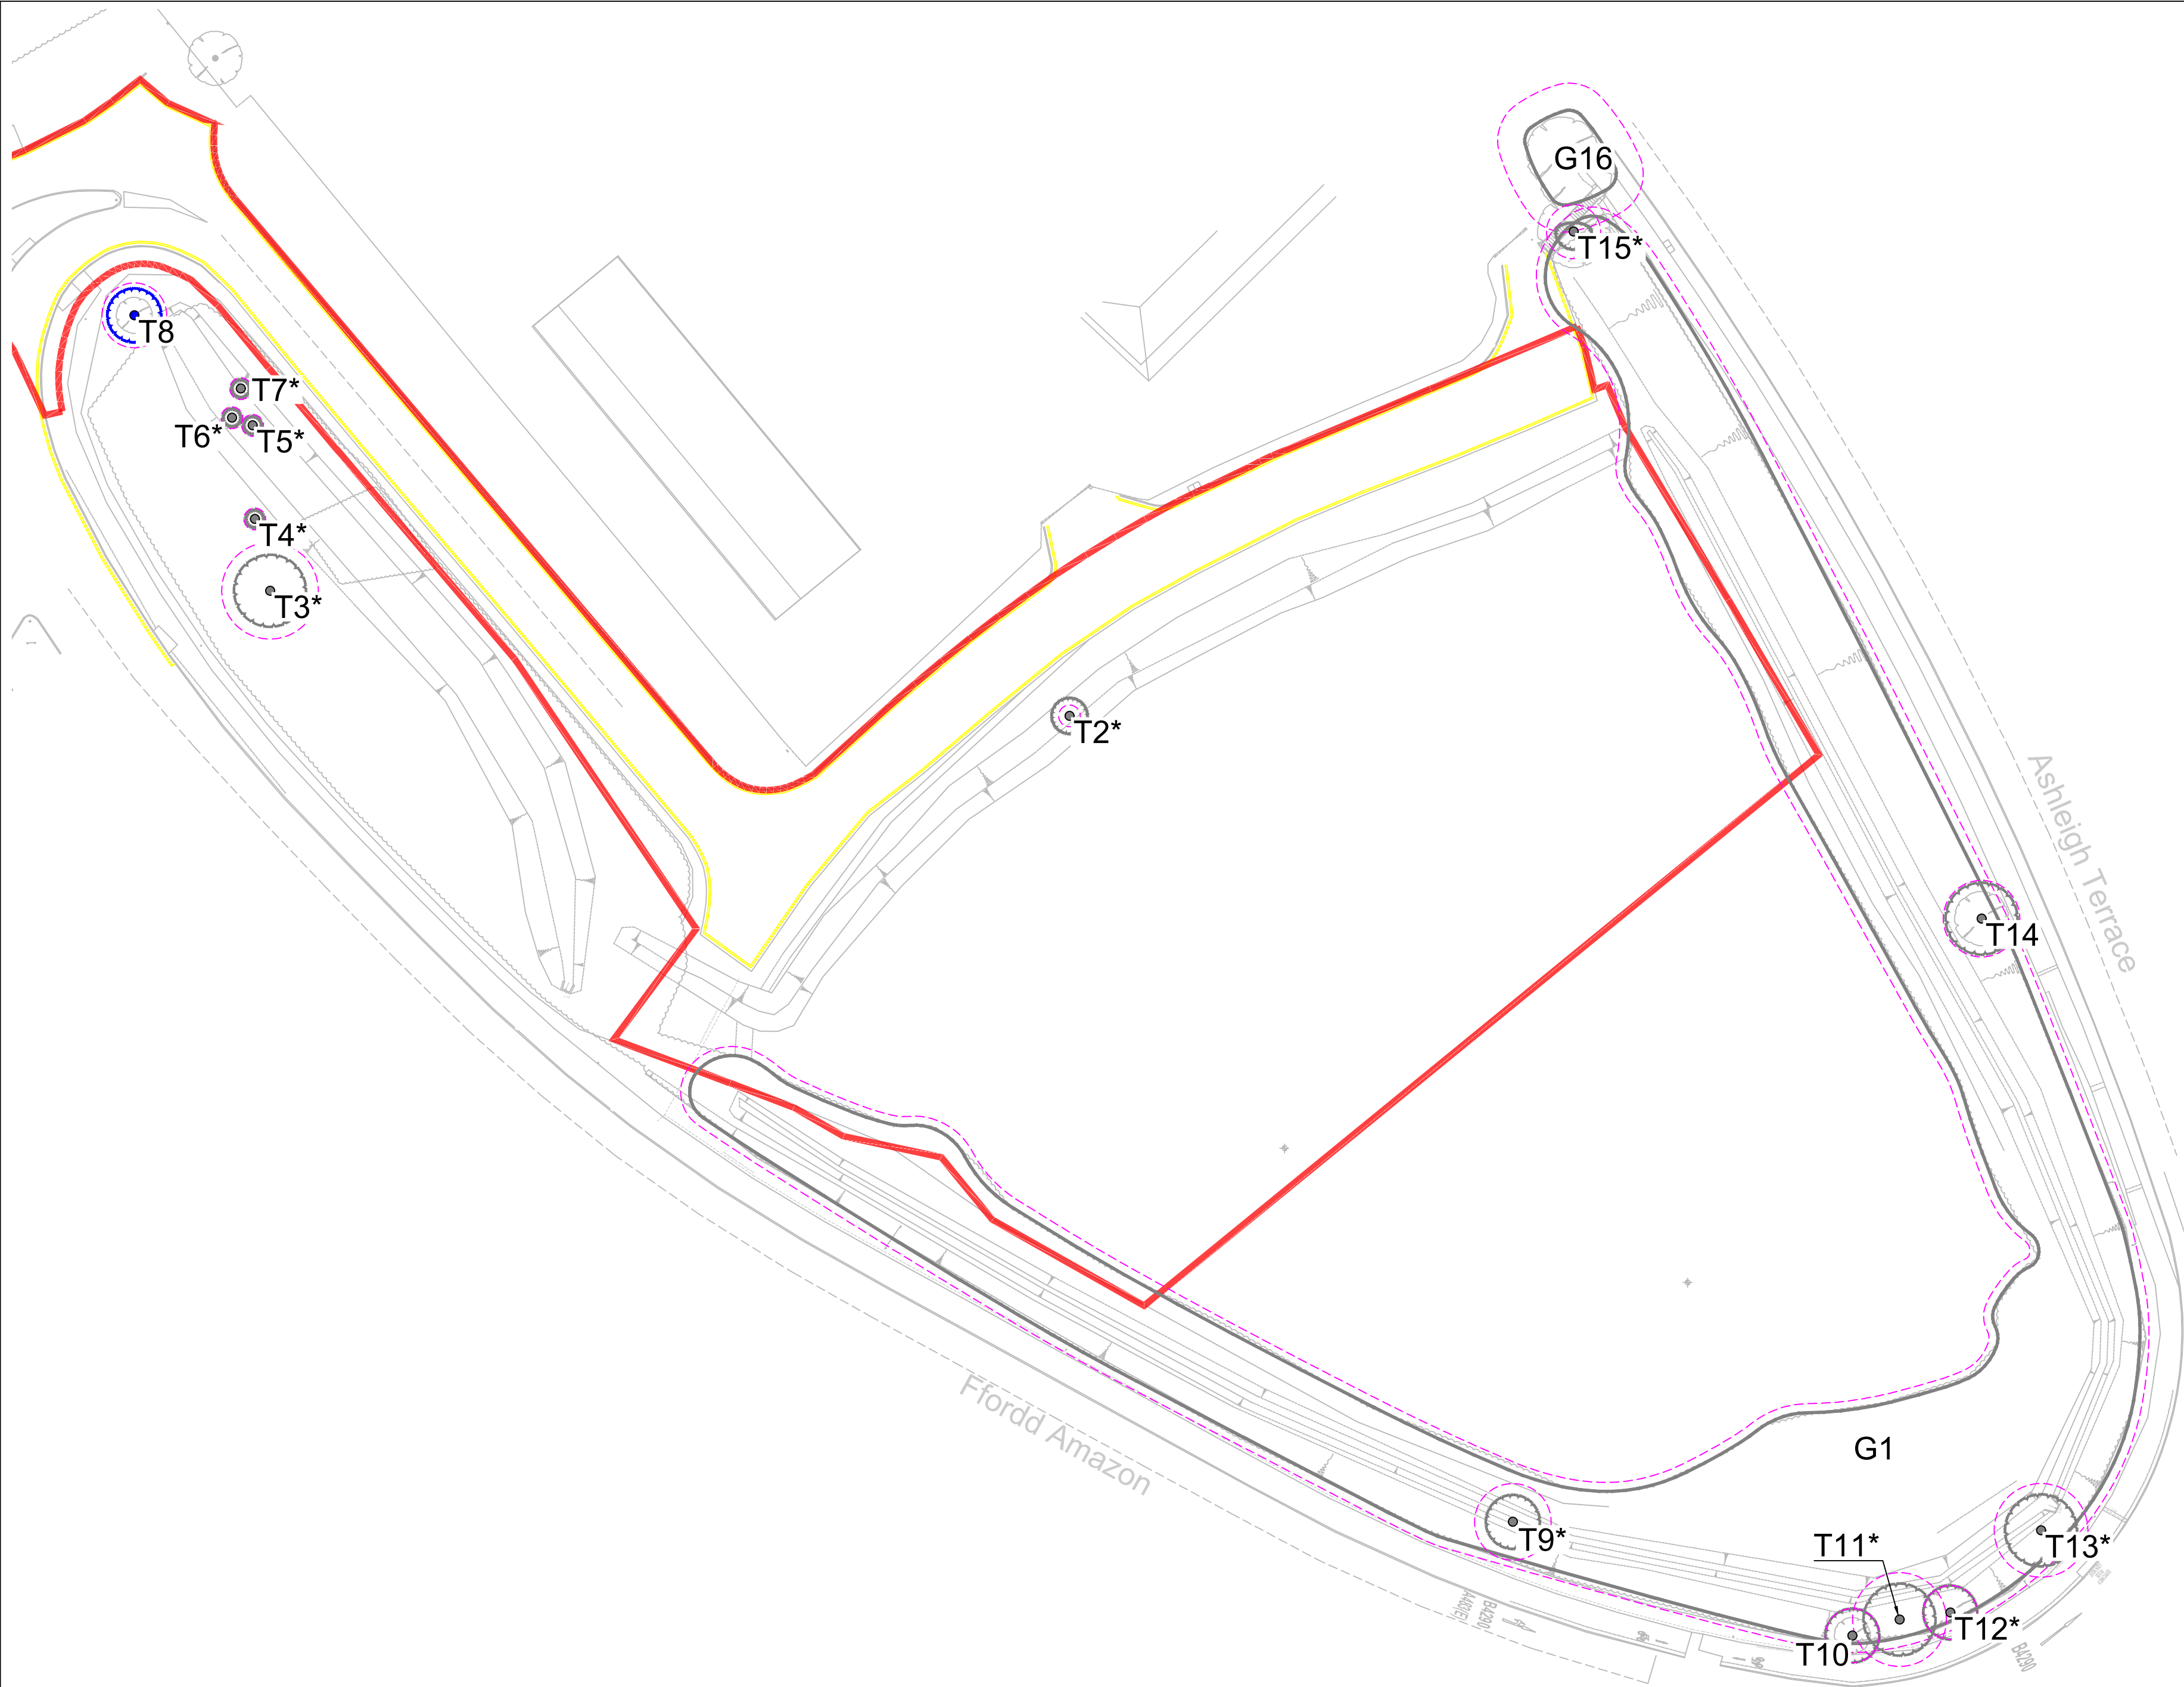

© 2024 RPS Group

Notes

1. This drawing has been prepared in accordance with the scope of RPS's appointment with its client and is subject to the terms and conditions of that appointment. RPS accepts no liability for any use of this document other than by its client and only for the purposes for which it was prepared and provided. Only written dimensions should be used.
2. If received electronically it is the recipient's responsibility to print to correct scale.
3. Where applicable Ordnance Survey (c) Crown Copyright 2024
All rights reserved. Licence number 0100031673

Key

Survey boundary.

Tree with numbered reference.
Canopy spread and coloured BS5837:2012 tree quality category as shown below.
* = Tree location estimated

Vegetation group with numbered reference.
Canopy extents and coloured BS5837:2012 tree quality category as shown below.

Category A - High quality

Category B - Moderate quality

Category C - Low quality

Category U - Unsuitable for retention

Root protection area (RPA)
Calculated in accordance with Section 4.6 - BS5837:2012

NOTES:

- Refer to RPS Tree Survey Report & Schedule for further details.
- Survey based on a visual inspection from the ground and is not intended as a full arboricultural inspection.
- Plan produced in accordance with recommendations set out in BS 5837:2012 - 'Trees in Relation to design, demolition and construction'.
- Due to the legal protection afforded to breeding birds vegetation removal should not take place during the bird nesting period; generally, although not restricted to, March - August inclusive.
- Survey based upon topographic survey produced by Clifton Surveys Ltd in August, 2021

Rev	Description	By	CB	Date
-----	-------------	----	----	------

rps MAKING COMPLEX EASY
A TETRA TECH COMPANY

Lakesbury House, Hiltingbury Road, Chandlers Ford, Hampshire SO53 5SS
T: 02380 810 440 E: rpssso@rpsgroup.com

Client **HyHaul Mobility Ltd**

Project **HyHaul, Swansea**

Title **Tree Constraint Plan**

Status	Drawn By	PM/Checked by
For Planning	SK	DC
Job Ref	Scale @ A2	Date Created
JSL5292	1:500	Oct 2024
RPS Drawing / Figure Number	Rev	
700	-	

rpsgroup.com