


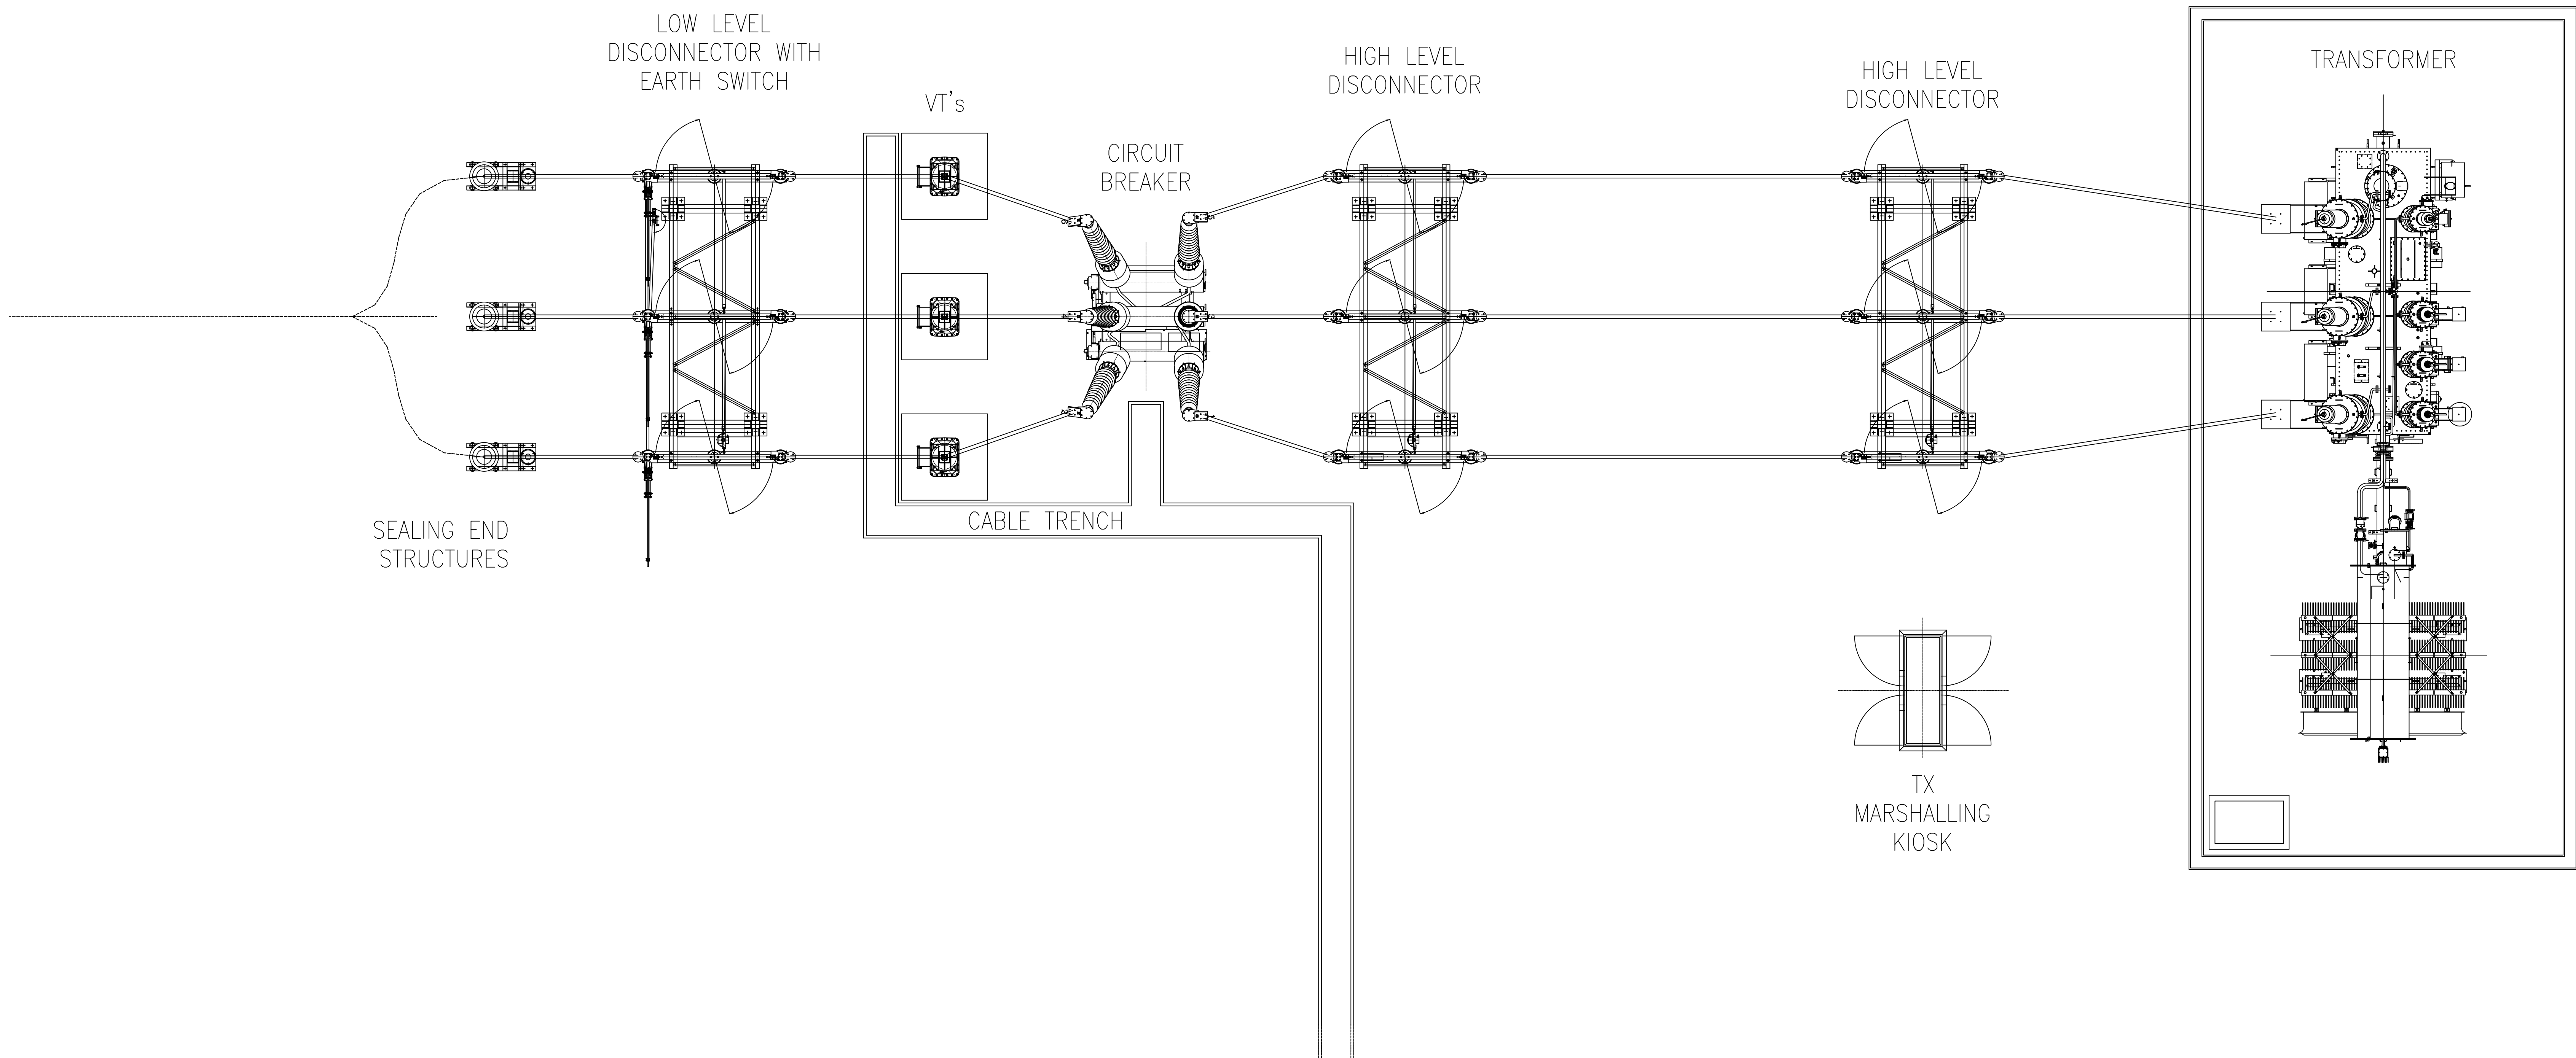

P1	REV	17.02.25	DATE	Updated Issue for Planning	J.K

PROJECT TITLE
Aldustria Baglan Site

DETAIL
Grid Connection Equipment Plans

DRAWING NUMBER
(DRAWING FORMATTER (ZONE LEVEL TYPE ROLE NUMBER))
24142BAG-LHC-00-00-DR-AR-0006

STATUS	STATUS DESCRIPTION
D0	FOR PLANNING

REVISION	DATE	SCALE
P1	19/12/24	1:50 @ A0

CONTRACTORS MUST CHECK ALL DIMENSIONS ON SITE. ONLY FIXED DIMENSIONS ARE TO BE WORKED FROM - DISCREPANCIES MUST BE REPORTED TO THE ARCHITECT BEFORE PROCEEDING. © THIS DRAWING IS COPYRIGHT	LHC PROJECT NUMBER 24142BAG
---	--------------------------------