


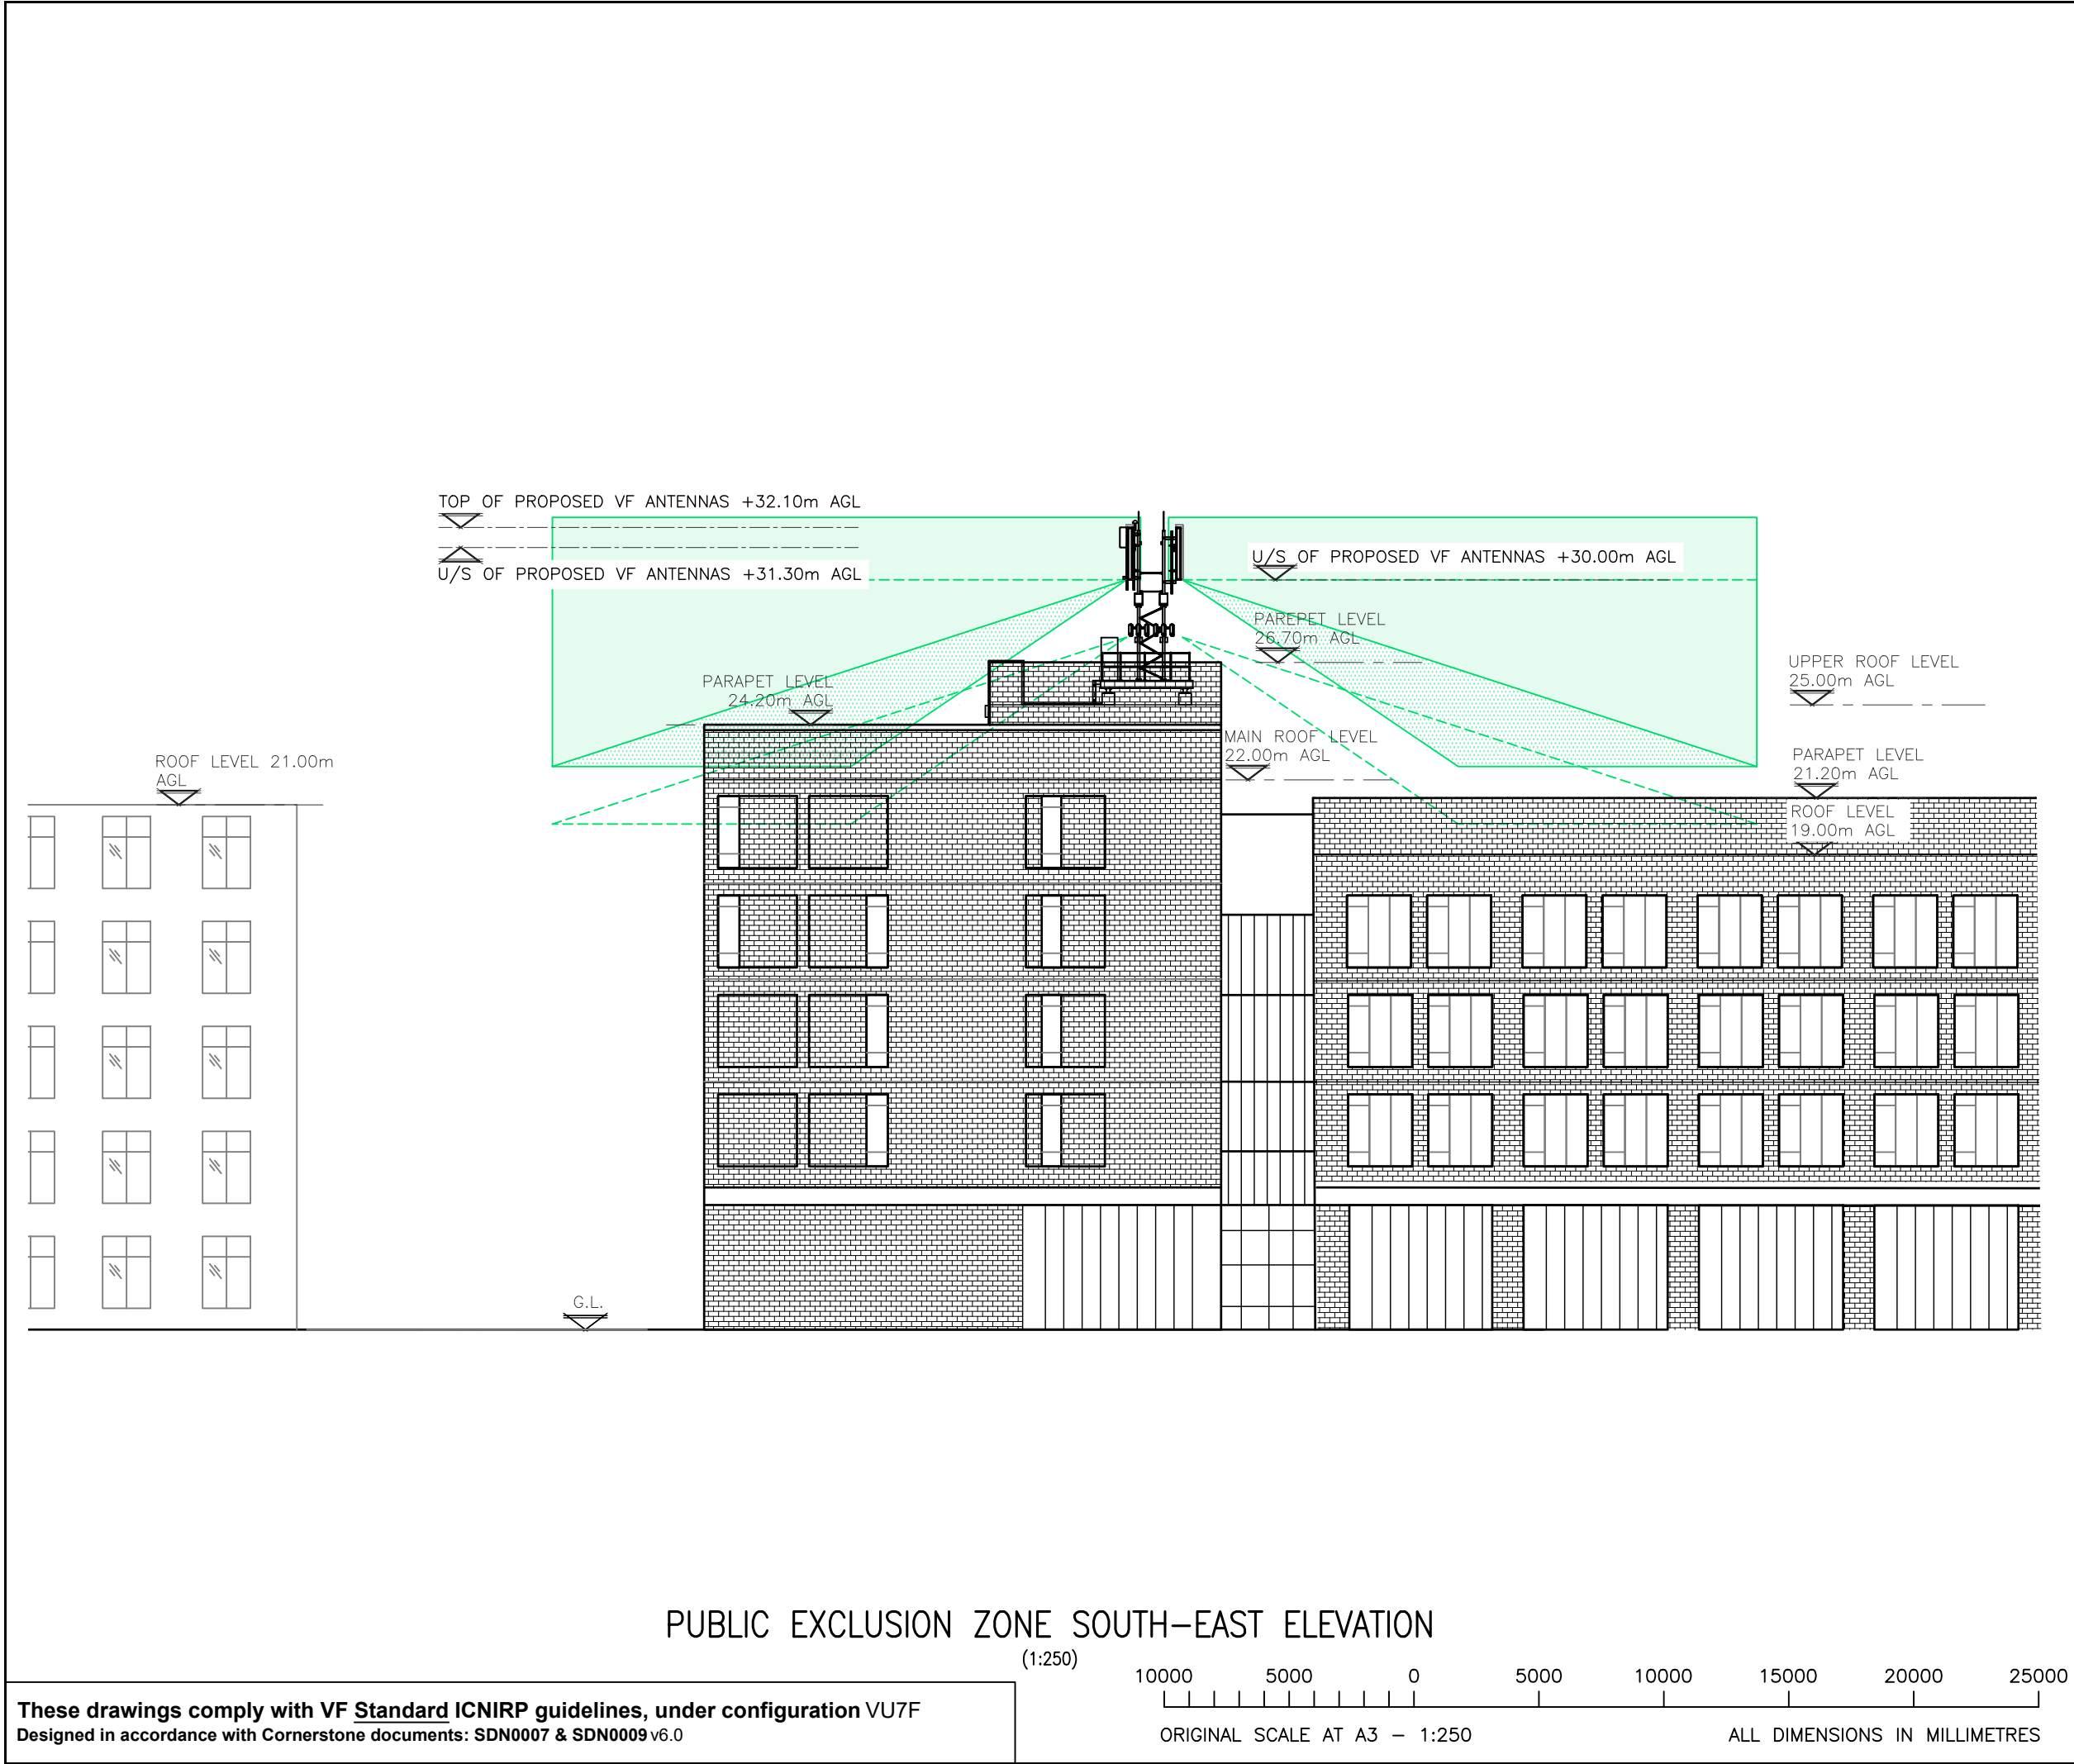

ALL DIMENSIONS ARE IN mm UNLESS NOTED OTHERWISE				
N.G.R.	E: 270021		N: 192864	
ICNIRP ZONE INFORMATION				
DOCUMENT REF.		SDN0009 (VF)		v6.0
ICNIRP DOCUMENT SECTION			v4.1	
ICNIRP CONFIG CAPACITY			VU7F	
800-3800				
UNILATERAL		SECTOR(S)	ALL	
PUBLIC ICNIRP ZONE				
PUBLIC EXCL. ZONE (C)			22.98m	
PUBLIC BUILD HGT. (D)			9.77m	
ANGLE (L)			18°	
C D STANDING HGT.				
A	Issued for Approval		MZ	FC 23.02.24
REV	MODIFICATION		BY	CH DATE
telelink INFRA SERVICES vodafone				
Cell Name				Opt.
COMPUTATIONAL FOUNDRY				A
Cell ID No				
CTIL	VF		VMO2	
N/A	27956		N/A	
Site Address / Contact Details				
SWANSEA UNIVERSITY BUY CAMPUS CRYMLYN BURROWS SKEWEN SWANSEA SA1 8DD				
Drawing Title: PUBLIC ICNIRP ZONE S-E ELEVATION				
Purpose of issue: PLANNING				Dwg Rev:
Drawing Number: 458				A
Surveyed By: Telelink		Original Sheet Size: A3		Pack Issue:
Drawn: MZ	Date: 23.02.24	Checked: SD	Date: 23.02.24	C