Topographical Survey

Station Coordinate List

Station	Easting	Northing	Level

Drawing Key

- Bin
- Borehole
- Benchmark
- Bollard
- Camera / CCTV
- Column
- Tree Trunk (Varying Sizes)
- Downpipe
- Downpipe / Gulley
- Electic Post
- Earthing Rod
- Gas Cover
- Small Gully
- Inspection Cover (Round)
- Junction Box
- Letter Box
- Lamp Post
- Marker
- Milestone
- Post
- Rodding Eye
- Road Sign
- Stop Cock
- Sign Post
- Stay
- Tree Stump
- Water Tap
- Traffic Light
- Telegraph Post
- Tree (Varying Sizes)
- TV Point
- Vent Pipe
- Wet Area
- Bottom of Bank
- Bin
- Bottom of Kerb
- Building Line
- Boundary
- Edge of Path/ Back of Pavement
- Centre Line of Road
- Telephone Call Box
- Canopy Line
- Change of Surface
- Door
- Overhead Electric Cable
- Fence
- Gabion Wall
- Gate
- Gutter / Drain
- Hedge / Vegetation
- Metal Railings
- Open Sided Building
- Quarry Face
- Retaining Wall
- French Drain
- Sign
- Stop
- Style
- Top of Bank
- Top of Kerb
- Watercourse Bottom
- Watercourse Top
- White Line
- Wall
- AV Air Valve
- BT British Telecom Cover
- CATV Cable TV Cover
- FH Fire Hydrant
- Gas Gas Valve
- IC Inspection Cover
- JB Junction Box
- KO Kerb Outlet
- G Gully
- IC Inspection Cover (Triangle)

N

REVISIONS/UPDATES & ASSOCIATED DETAILS			
Dwg No	Details	By	Date
-	-	-	-

LANDMARK SURVEYS WALES
THE SURVEY PEOPLE
~ www.lmswalesltd.co.uk ~ enquiries@lmswales.co.uk ~ Tel: 01554 821590

JOB TITLE
Cefn Farm BESS

SHEET SIZE & SCALE	*DATE SURVEYED*
A0 @ NTS	October 2024
DRAWING NUMBER 7148	*DRAWN BY* JP

CLIENT
Lighthouse Development Consulting

Topographical Survey

Station Coordinate List

Station	Easting	Northing	Level

Drawing Key

- Bin
- Borehole
- Benchmark
- Bollard
- Camera / CCTV
- Column
- Tree Trunk (Varying Sizes)
- Downpipe
- Downpipe / Gulley
- Electic Post
- Earthing Rod
- Gas Cover
- Small Gully
- Inspection Cover (Round)
- Junction Box
- Letter Box
- Lamp Post
- Marker
- Milestone
- Post
- Rodding Eye
- Road Sign
- Stop Cock
- Sign Post
- Stay
- Tree Stump
- Water Tap
- Traffic Light
- Telegraph Post
- Tree (Varying Sizes)
- TV Point
- Vent Pipe
- Wet Area

- Bottom of Bank
- Bin
- Bottom of Kerb
- Building Line
- Boundary
- Edge of Path/ Back of Pavement
- Centre Line of Road
- Telephone Call Box
- Canopy Line
- Change of Surface
- Door
- Overhead Electric Cable
- Fence
- Gabion Wall
- Gate
- Gutter / Drain
- Hedge / Vegetation
- Metal Railings
- Open Sided Building
- Quarry Face
- Retaining Wall
- French Drain
- Sign
- Stop
- Style
- Top of Bank
- Top of Kerb
- Watercourse Bottom
- Watercourse Top
- White Line
- Wall

- Air Valve
- British Telecom Cover
- Cable TV Cover
- Fire Hydrant
- Gas Valve
- Inspection Cover
- Junction Box
- Kerb Outlet
- Gully
- Inspection Cover (Triangle)

N

REVISIONS/UPDATES & ASSOCIATED DETAILS

Dwg No.	Details	By	Date
-	-	-	-

LANDMARK SURVEYS WALES
THE SURVEY PEOPLE
– www.lmswalesltd.co.uk – enquiries@lmswales.co.uk – Tel: 01554 821590

JOB TITLE

Cefn Farm BESS

SHEET SIZE & SCALE	DATE SURVEYED
A0 @ 1:200	October 2024
DRAWING NUMBER: 7148	DRAWN BY: JP

CLIENT

Lighthouse Development Consulting

Topographical Survey

Station Coordinate List

Station	Easting	Northing	Level

Drawing Key

- Bin
- Borehole
- Benchmark
- Bollard
- Camera / CCTV
- Column
- Tree Trunk (Varying Sizes)
- Downpipe
- Downpipe / Gulley
- Electic Post
- Earthing Rod
- Gas Cover
- Small Gully
- Inspection Cover (Round)
- Junction Box
- Letter Box
- Lamp Post
- Marker
- Milestone
- Post
- Rodding Eye
- Road Sign
- Stop Cock
- Sign Post
- Stay
- Tree Stump
- Water Tap
- Traffic Light
- Telegraph Post
- Tree (Varying Sizes)
- TV Point
- Vent Pipe
- Wet Area

- Bottom of Bank
- Bin
- Bottom of Kerb
- Building Line
- Boundary
- Edge of Path/ Back of Pavement
- Centre Line of Road
- Telephone Call Box
- Canopy Line
- Change of Surface
- Door
- Overhead Electric Cable
- Fence
- Gabion Wall
- Gate
- Gutter / Drain
- Hedge / Vegetation
- Metal Railings
- Open Sided Building
- Quarry Face
- Retaining Wall
- French Drain
- Sign
- Step
- Style
- Top of Bank
- Top of Kerb
- Watercourse Bottom
- Watercourse Top
- White Line
- Wall
- Air Valve
- British Telecom Cover
- Cable TV Cover
- Fire Hydrant
- Gas Valve
- Inspection Cover
- Junction Box
- Kerb Outlet
- Gully
- Inspection Cover (Triangle)

N

REVISIONS/UPDATES & ASSOCIATED DETAILS			
Dwg No	Details	By	Date
-	-	-	-

LANDMARK SURVEYS WALES
THE SURVEY PEOPLE
– www.lmswalesltd.co.uk – enquiries@lmswales.co.uk – Tel: 01554 821590

JOB TITLE
Cefn Farm BESS

SHEET SIZE & SCALE	*DATE SURVEYED*
A0 @ 1:200	October 2024
DRAWING NUMBER	*DRAWN BY*
7148	JP

CLIENT
Lighthouse Development Consulting

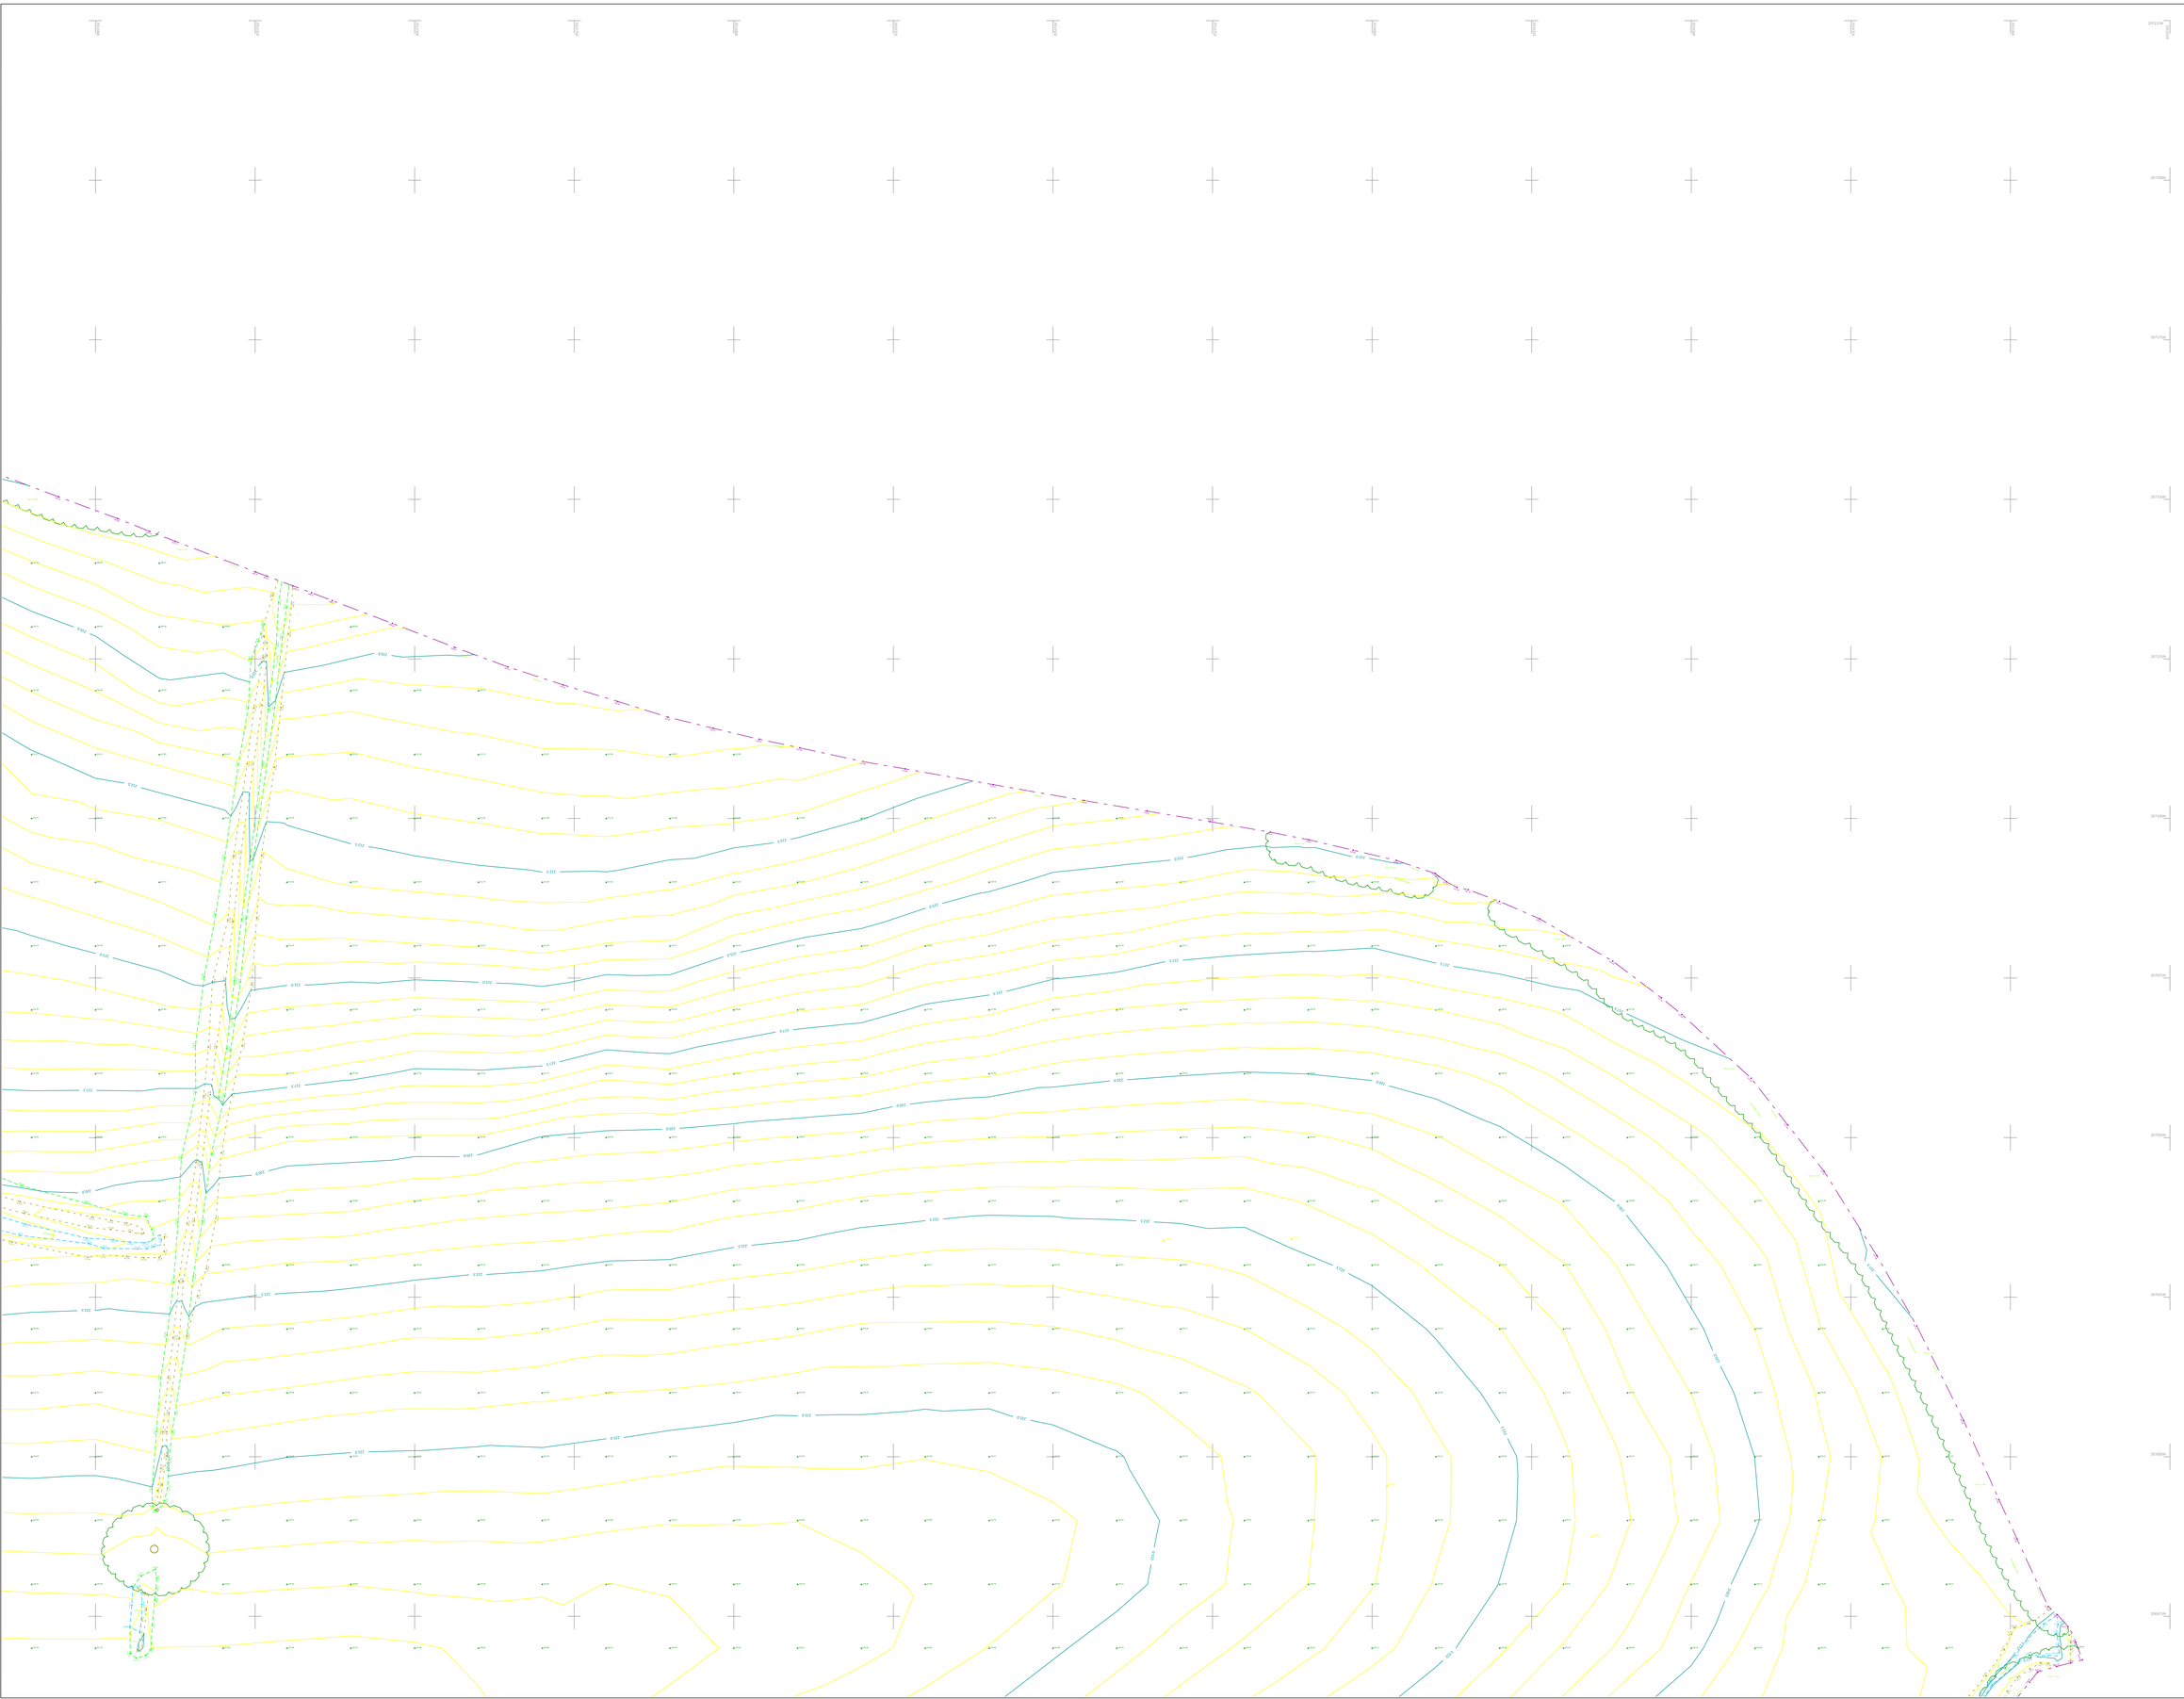

Topographical Survey

Station Coordinate List

Station	Easting	Northing	Level

Drawing Key

N

REVISIONS/UPDATES & ASSOCIATED DETAILS

Dwg No	Details	By	Date
-	-	-	-

LANDMARK SURVEYS WALES
THE SURVEY PEOPLE
– www.lmswalesltd.co.uk – enquiries@lmswales.co.uk – Tel: 01554 821590

JOB TITLE

Cefn Farm BESS

SHEET SIZE & SCALE	DATE SURVEYED
A0 @ 1:200	October 2024
DRAWING NUMBER	**DRAWN BY**
7148	JP

CLIENT

Lighthouse Development Consulting

Topographical Survey

Station Coordinate List

Station	Easting	Northing	Level

Drawing Key

- Bin
- Borehole
- Benchmark
- Bollard
- Camera / CCTV
- Column
- Tree Trunk (Varying Sizes)
- Downpipe
- Downpipe / Gulley
- Electic Post
- Earthing Rod
- Gas Cover
- Small Gully
- Inspection Cover (Round)
- Junction Box
- Letter Box
- Lamp Post
- Marker
- Milestone
- Post
- Rodding Eye
- Road Sign
- Stop Cock
- Sign Post
- Stay
- Tree Stump
- Water Tap
- Traffic Light
- Telegraph Post
- Tree (Varying Sizes)
- TV Point
- Vent Pipe
- Wet Area

- Bottom of Bank
- Bin
- Bottom of Kerb
- Building Line
- Boundary
- Edge of Path/ Back of Pavement
- Centre Line of Road
- Telephone Call Box
- Canopy Line
- Change of Surface
- Door
- Overhead Electric Cable
- Fence
- Gabion Wall
- Gate
- Gutter / Drain
- Hedge / Vegetation
- Metal Railings
- Open Sided Building
- Quarry Face
- Retaining Wall
- French Drain
- Sign
- Step
- Style
- Top of Bank
- Top of Kerb
- Watercourse Bottom
- Watercourse Top
- White Line
- Wall

- Air Valve
- British Telecom Cover
- Cable TV Cover
- Fire Hydrant
- Gas Valve
- Inspection Cover
- Junction Box
- Kerb Outlet
- Gully
- Inspection Cover (Triangle)

N

REVISIONS/UPDATES & ASSOCIATED DETAILS

Dwg No	Details	By	Date
-	-	-	-

LANDMARK SURVEYS WALES
THE SURVEY PEOPLE
– www.lmswalesltd.co.uk – enquiries@lmswales.co.uk – Tel: 01554 821590

JOB TITLE

Cefn Farm BESS

SHEET SIZE & SCALE	DATE SURVEYED
A0 @ 1:200	October 2024
DRAWING NUMBER: 7148	DRAWN BY: JP

CLIENT

Lighthouse Development Consulting

Topographical Survey

Station Coordinate List

Station	Easting	Northing	Level

Drawing Key

- Bin
- Borehole
- Benchmark
- Bollard
- Camera / CCTV
- Column
- Tree Trunk (Varying Sizes)
- Downpipe
- Downpipe / Gulley
- Electic Post
- Earthing Rod
- Gas Cover
- Small Gully
- Inspection Cover (Round)
- Junction Box
- Letter Box
- Lamp Post
- Marker
- Milestone
- Post
- Rodding Eye
- Road Sign
- Stop Cock
- Sign Post
- Stay
- Tree Stump
- Water Tap
- Traffic Light
- Telegraph Post
- Tree (Varying Sizes)
- TV Point
- Vent Pipe
- Wet Area

- Bottom of Bank
- Bin
- Bottom of Kerb
- Building Line
- Boundary
- Edge of Path/ Back of Pavement
- Centre Line of Road
- Telephone Call Box
- Canopy Line
- Change of Surface
- Door
- Overhead Electric Cable
- Fence
- Gabian Wall
- Gate
- Gutter / Drain
- Hedge / Vegetation
- Metal Railings
- Open Sided Building
- Quarry Face
- Retaining Wall
- French Drain
- Sign
- Step
- Style
- Top of Bank
- Top of Kerb
- Watercourse Bottom
- Watercourse Top
- White Line
- Wall

- Air Valve
- British Telecom Cover
- Cable TV Cover
- Fire Hydrant
- Gas Valve
- Inspection Cover
- Junction Box
- Kerb Outlet
- Gully
- Inspection Cover (Triangle)

N

REVISIONS/UPDATES & ASSOCIATED DETAILS			
Dwg No	Details	By	Date
-	-	-	-

LANDMARK SURVEYS WALES
THE SURVEY PEOPLE
~ www.lmswalesltd.co.uk ~ enquiries@lmswales.co.uk ~ Tel: 01554 821590

JOB TITLE

Cefn Farm BESS

SHEET SIZE & SCALE	*DATE SURVEYED*
A0 @ 1:200	October 2024
DRAWING NUMBER	*DRAWN BY*
7148	JP

CLIENT

Lighthouse Development Consulting

Topographical Survey

Station Coordinate List

Station	Easting	Northing	Level

Drawing Key

- Bin
- Borehole
- Benchmark
- Bollard
- Camera / CCTV
- Column
- Tree Trunk (Varying Sizes)
- Downpipe
- Downpipe / Gulley
- Electric Post
- Earthing Rod
- Gas Cover
- Small Gully
- Inspection Cover (Round)
- Junction Box
- Letter Box
- Lamp Post
- Marker
- Milestone
- Post
- Rodding Eye
- Road Sign
- Stop Cock
- Sign Post
- Stay
- Tree Stump
- Water Tap
- Traffic Light
- Telegraph Post
- Tree (Varying Sizes)
- TV Point
- Vent Pipe
- Wet Area

- Bottom of Bank
- Bin
- Bottom of Kerb
- Building Line
- Boundary
- Edge of Path/ Back of Pavement
- Centre Line of Road
- Telephone Call Box
- Canopy Line
- Change of Surface
- Door
- Overhead Electric Cable
- Fence
- Gabion Wall
- Gate
- Gutter / Drain
- Hedge / Vegetation
- Metal Railings
- Open Sided Building
- Quarry Face
- Retaining Wall
- French Drain
- Sign
- Stop
- Style
- Top of Bank
- Top of Kerb
- Watercourse Bottom
- Watercourse Top
- White Line
- Wall

- Air Valve
- British Telecom Cover
- Cable TV Cover
- Fire Hydrant
- Gas Valve
- Inspection Cover
- Junction Box
- Kerb Outlet
- Gully
- Inspection Cover (Triangle)

N

REVISIONS/UPDATES & ASSOCIATED DETAILS

Dwg No	Details	By	Date
-	-	-	-

LANDMARK SURVEYS WALES
THE SURVEY PEOPLE
~ www.lrmswalesltd.co.uk ~ enquiries@lrmswales.co.uk ~ Tel: 01554 821590

JOB TITLE

Cefn Farm BESS

SHEET SIZE & SCALE	DATE SURVEYED
A0 @ 1:200	October 2024
DRAWING NUMBER: 7148	DRAWN BY: JP

CLIENT

Lighthouse Development Consulting

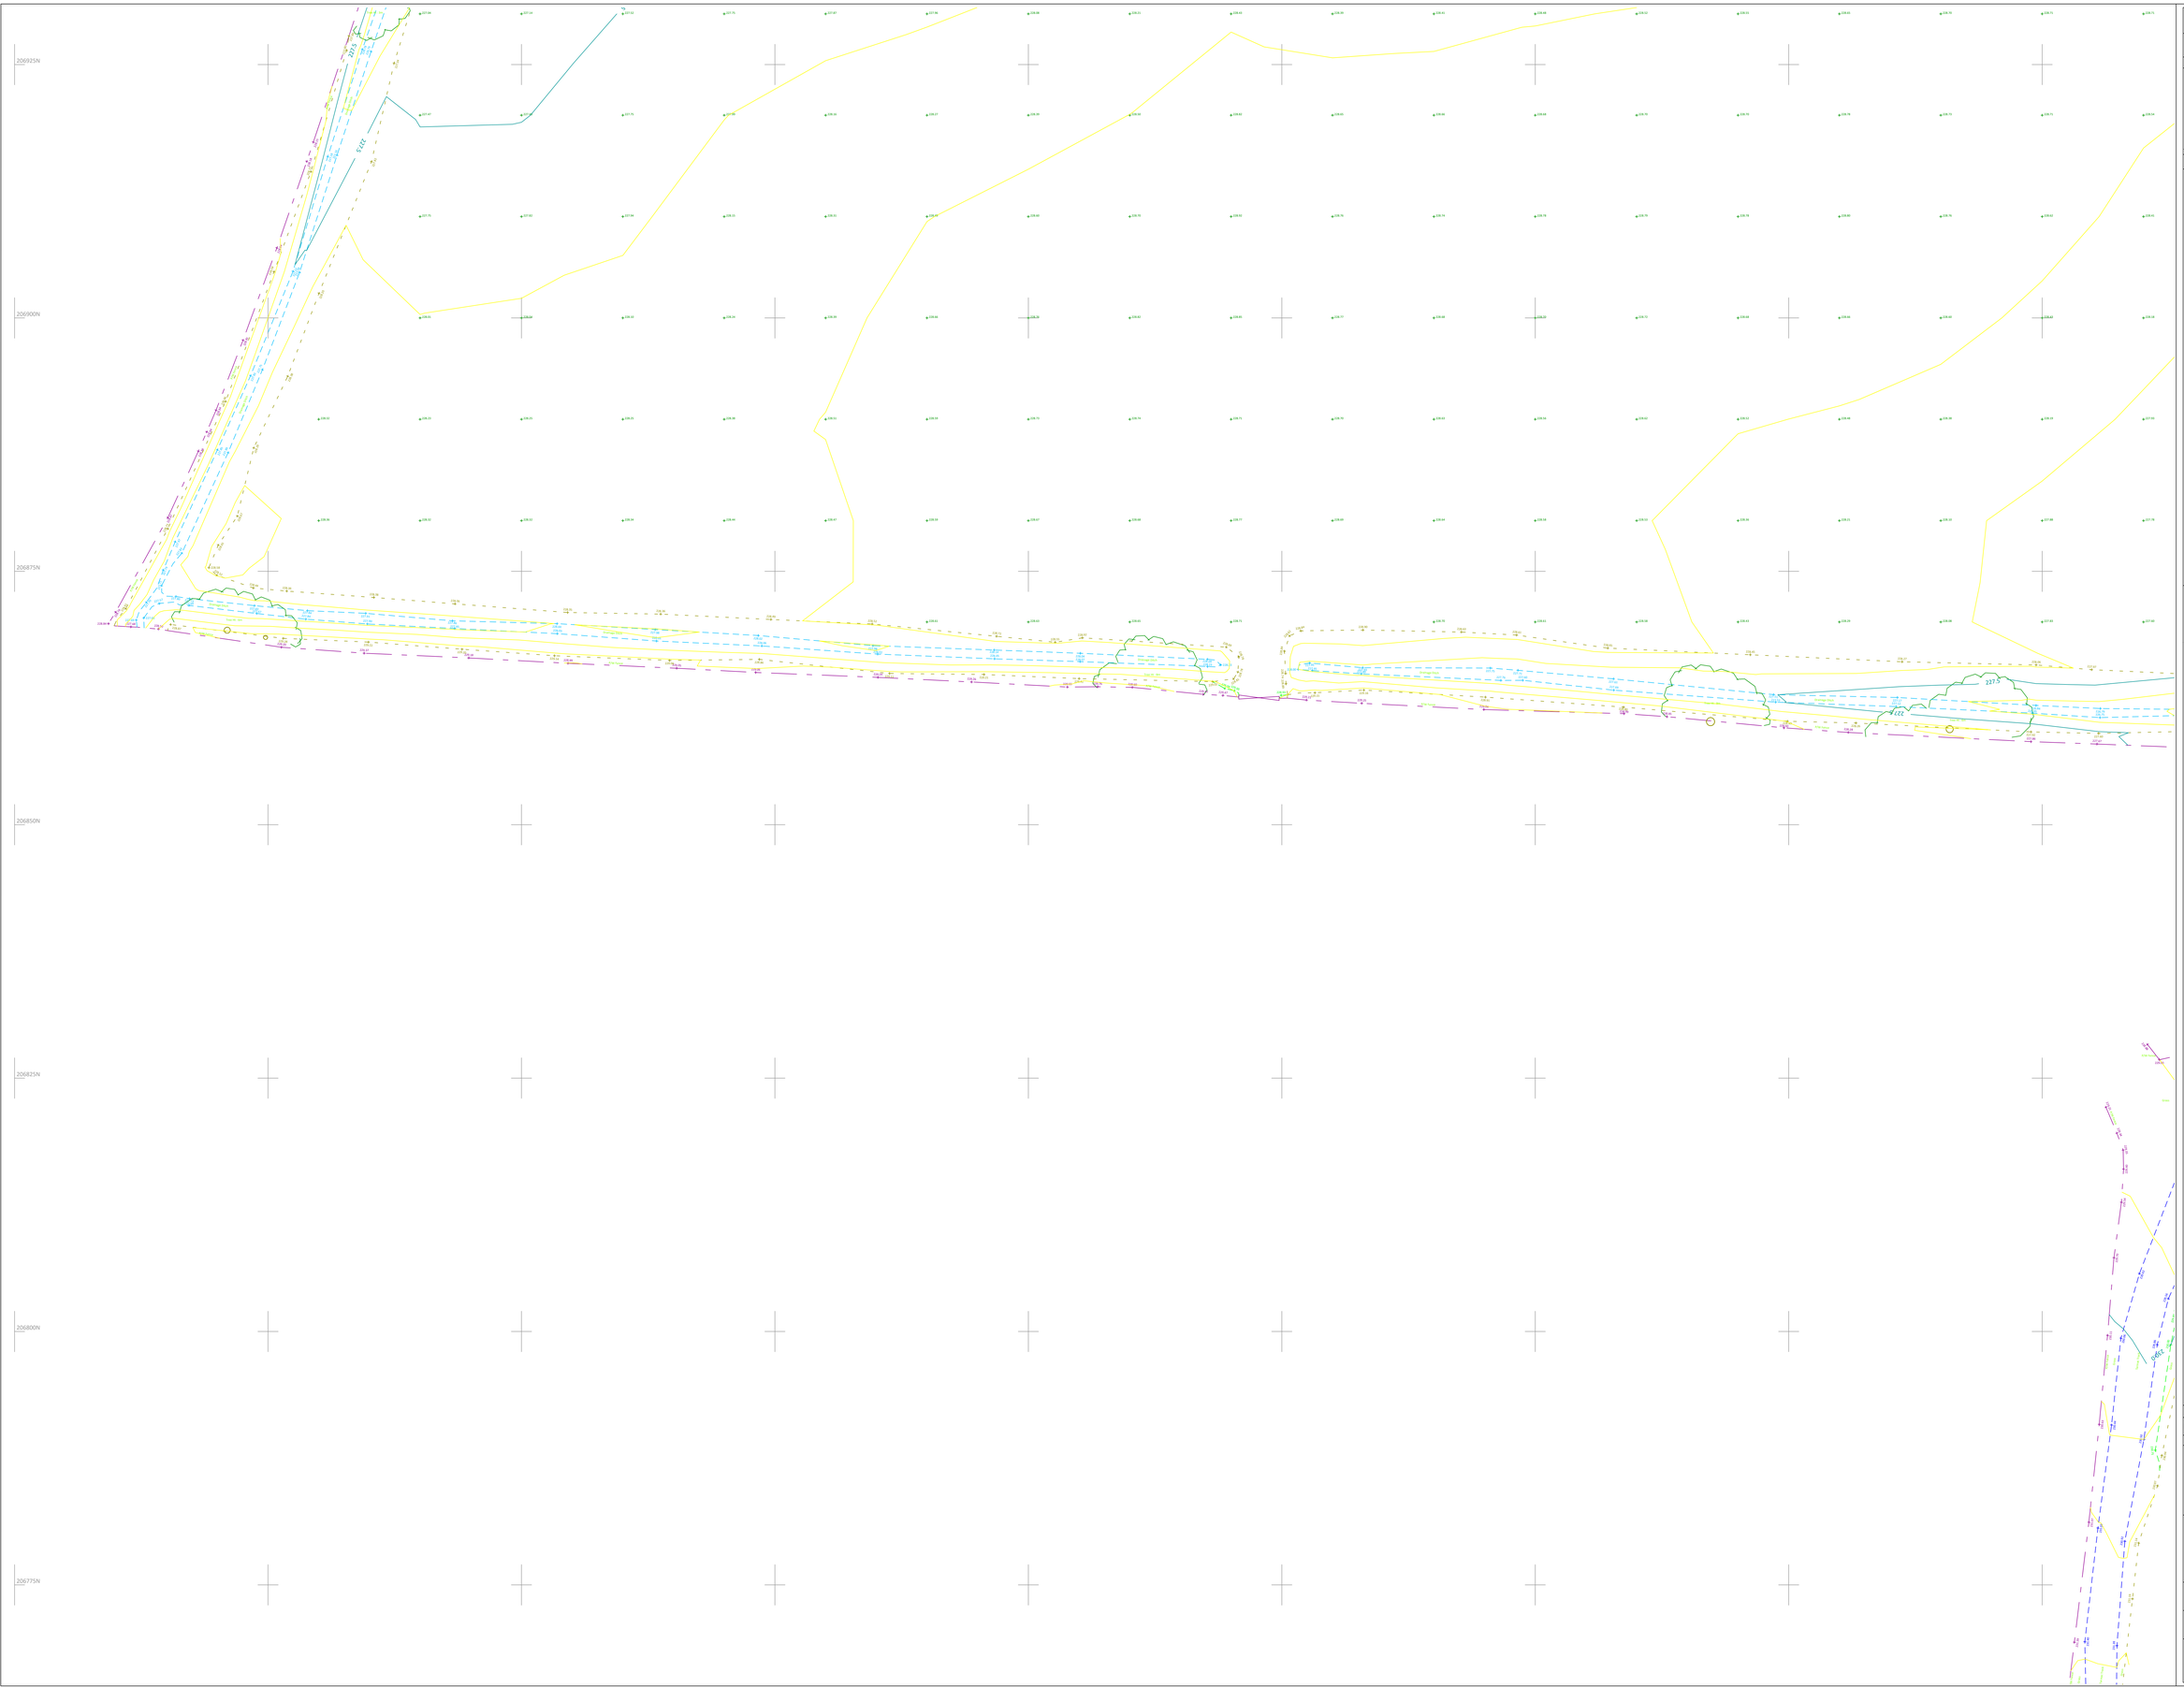

Topographical Survey

Station Coordinate List

Station	Easting	Northing	Level

Drawing Key

- Bin
- Borehole
- Benchmark
- Bollard
- Camera / CCTV
- Column
- Tree Trunk (Varying Sizes)
- Downpipe
- Downpipe / Gulley
- Electic Post
- Earthing Rod
- Gas Cover
- Small Gully
- Inspection Cover (Round)
- Junction Box
- Letter Box
- Lamp Post
- Marker
- Milestone
- Post
- Rodding Eye
- Road Sign
- Stop Cock
- Sign Post
- Stay
- Tree Stump
- Water Tap
- Traffic Light
- Telegraph Post
- Tree (Varying Sizes)
- TV Point
- Vent Pipe
- Wet Area

- Bottom of Bank
- Bin
- Bottom of Kerb
- Building Line
- Boundary
- Edge of Path/ Back of Pavement
- Centre Line of Road
- Telephone Call Box
- Canopy Line
- Change of Surface
- Door
- Overhead Electric Cable
- Fence
- Gabion Wall
- Gate
- Gutter / Drain
- Hedge / Vegetation
- Metal Railings
- Open Sided Building
- Quarry Face
- Retaining Wall
- French Drain
- Sign
- Stop
- Style
- Top of Bank
- Top of Kerb
- Watercourse Bottom
- Watercourse Top
- White Line
- Wall
- Air Valve
- British Telecom Cover
- Cable TV Cover
- Fire Hydrant
- Gas Valve
- Inspection Cover
- Junction Box
- Kerb Outlet
- Gully
- Inspection Cover (Triangle)

N

REVISIONS/UPDATES & ASSOCIATED DETAILS

Dwg No	Details	By	Date
-	-	-	-

LANDMARK SURVEYS WALES
THE SURVEY PEOPLE
www.lmswalesltd.co.uk -- enquiries@lmswales.co.uk -- Tel: 01554 821590

JOB TITLE

Cefn Farm BESS

SHEET SIZE & SCALE	*DATE SURVEYED*
A0 @ 1:200	October 2024

DRAWING NUMBER	*DRAWN BY*
7148	JP

CLIENT

Lighthouse Development Consulting

Topographical Survey

Station Coordinate List

Station	Easting	Northing	Level

Drawing Key

- Bin
- Borehole
- Benchmark
- Bollard
- Camera / CCTV
- Column
- Tree Trunk (Varying Sizes)
- Downpipe
- Downpipe / Gulley
- Electric Post
- Earthing Rod
- Gas Cover
- Small Gully
- Inspection Cover (Round)
- Junction Box
- Letter Box
- Lamp Post
- Marker
- Milestone
- Post
- Rodding Eye
- Road Sign
- Stop Cock
- Sign Post
- Stay
- Tree Stump
- Water Tap
- Traffic Light
- Telegraph Post
- Tree (Varying Sizes)
- TV Point
- Vent Pipe
- Wet Area

- Bottom of Bank
- Bin
- Bottom of Kerb
- Building Line
- Boundary
- Edge of Path/ Back of Pavement
- Centre Line of Road
- Telephone Call Box
- Canopy Line
- Change of Surface
- Door
- Overhead Electric Cable
- Fence
- Gabion Wall
- Gate
- Gutter / Drain
- Hedge / Vegetation
- Metal Railings
- Open Sided Building
- Quarry Face
- Retaining Wall
- French Drain
- Sign
- Stop
- Style
- Top of Bank
- Top of Kerb
- Watercourse Bottom
- Watercourse Top
- White Line
- Wall
- Air Valve
- British Telecom Cover
- Cable TV Cover
- Fire Hydrant
- Gas Valve
- Inspection Cover
- Junction Box
- Kerb Outlet
- Gully
- Inspection Cover (Triangle)

N

REVISIONS/UPDATES & ASSOCIATED DETAILS

Dwg No	Details	By	Date
-	-	-	-

LANDMARK SURVEYS WALES
THE SURVEY PEOPLE
-- www.lmswalesltd.co.uk -- enquiries@lmswales.co.uk -- Tel: 01554 821590

JOB TITLE
Cefn Farm BESS

SHEET SIZE & SCALE
A0 @ 1:200

DATE SURVEYED
October 2024

DRAWING NUMBER
7148

DRAWN BY
JP

CLIENT
Lighthouse Development Consulting

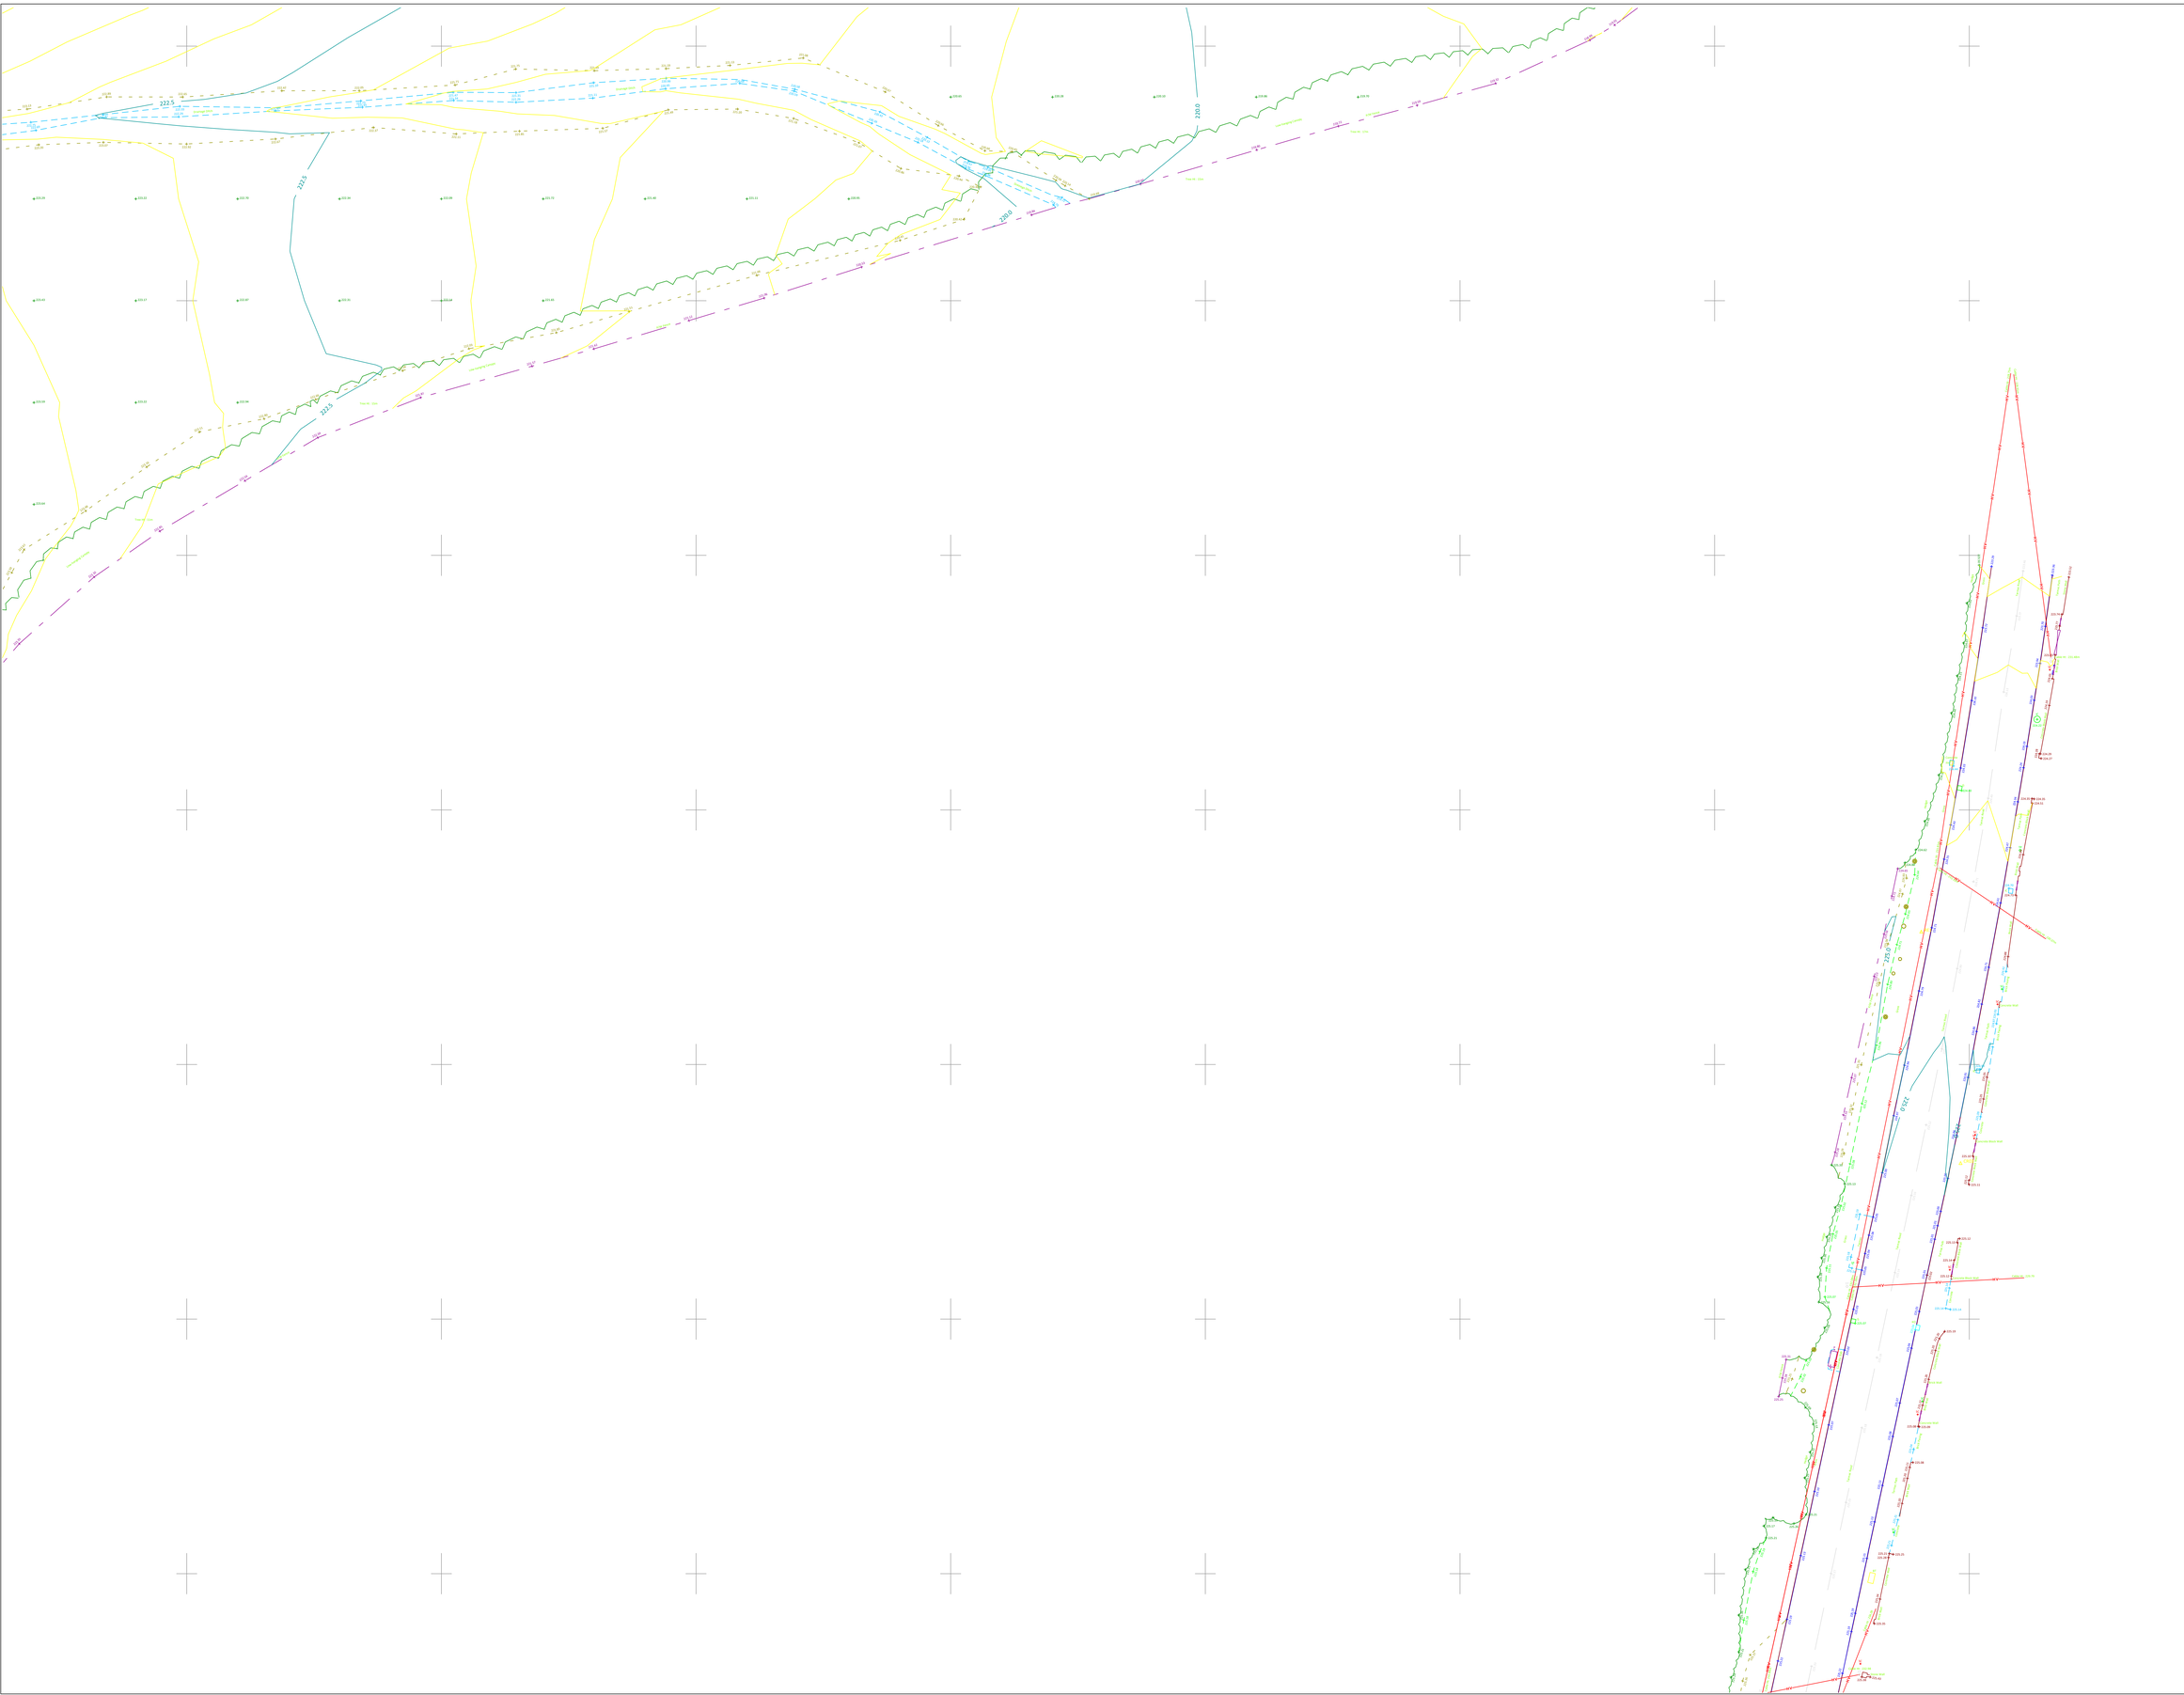

Topographical Survey

Station Coordinate List

Station	Easting	Northing	Level

Drawing Key

- Bin
- Borehole
- Benchmark
- Bollard
- Camera / CCTV
- Column
- Tree Trunk (Varying Sizes)
- Downpipe
- Downpipe / Gulley
- Electic Post
- Earthing Rod
- Gas Cover
- Small Gully
- Inspection Cover (Round)
- Junction Box
- Letter Box
- Lamp Post
- Marker
- Milestone
- Post
- Rodding Eye
- Road Sign
- Stop Cock
- Sign Post
- Stay
- Tree Stump
- Water Tap
- Traffic Light
- Telegraph Post
- Tree (Varying Sizes)
- TV Point
- Vent Pipe
- Wet Area

- Bottom of Bank
- Bin
- Bottom of Kerb
- Building Line
- Boundary
- Edge of Path/ Back of Pavement
- Centre Line of Road
- Telephone Call Box
- Canopy Line
- Change of Surface
- Door
- Overhead Electric Cable
- Fence
- Gabion Wall
- Gate
- Gutter / Drain
- Hedge / Vegetation
- Metal Railings
- Open Sided Building
- Quarry Face
- Retaining Wall
- French Drain
- Sign
- Stop
- Style
- Top of Bank
- Top of Kerb
- Watercourse Bottom
- Watercourse Top
- White Line
- Wall
- Air Valve
- British Telecom Cover
- Cable TV Cover
- Fire Hydrant
- Gas Valve
- Inspection Cover
- Junction Box
- Kerb Outlet
- Gully
- Inspection Cover (Triangle)

N

REVISIONS/UPDATES & ASSOCIATED DETAILS

Dwg No	Details	By	Date
-	-	-	-

LANDMARK SURVEYS WALES
THE SURVEY PEOPLE
www.lmsswalesltd.co.uk – enquiries@lmswales.co.uk – Tel: 01554 821590

JOB TITLE

Cefn Farm BESS

SHEET SIZE & SCALE	*DATE SURVEYED*
A0 @ 1:200	October 2024

DRAWING NUMBER	*DRAWN BY*
7148	JP

CLIENT

Lighthouse Development Consulting

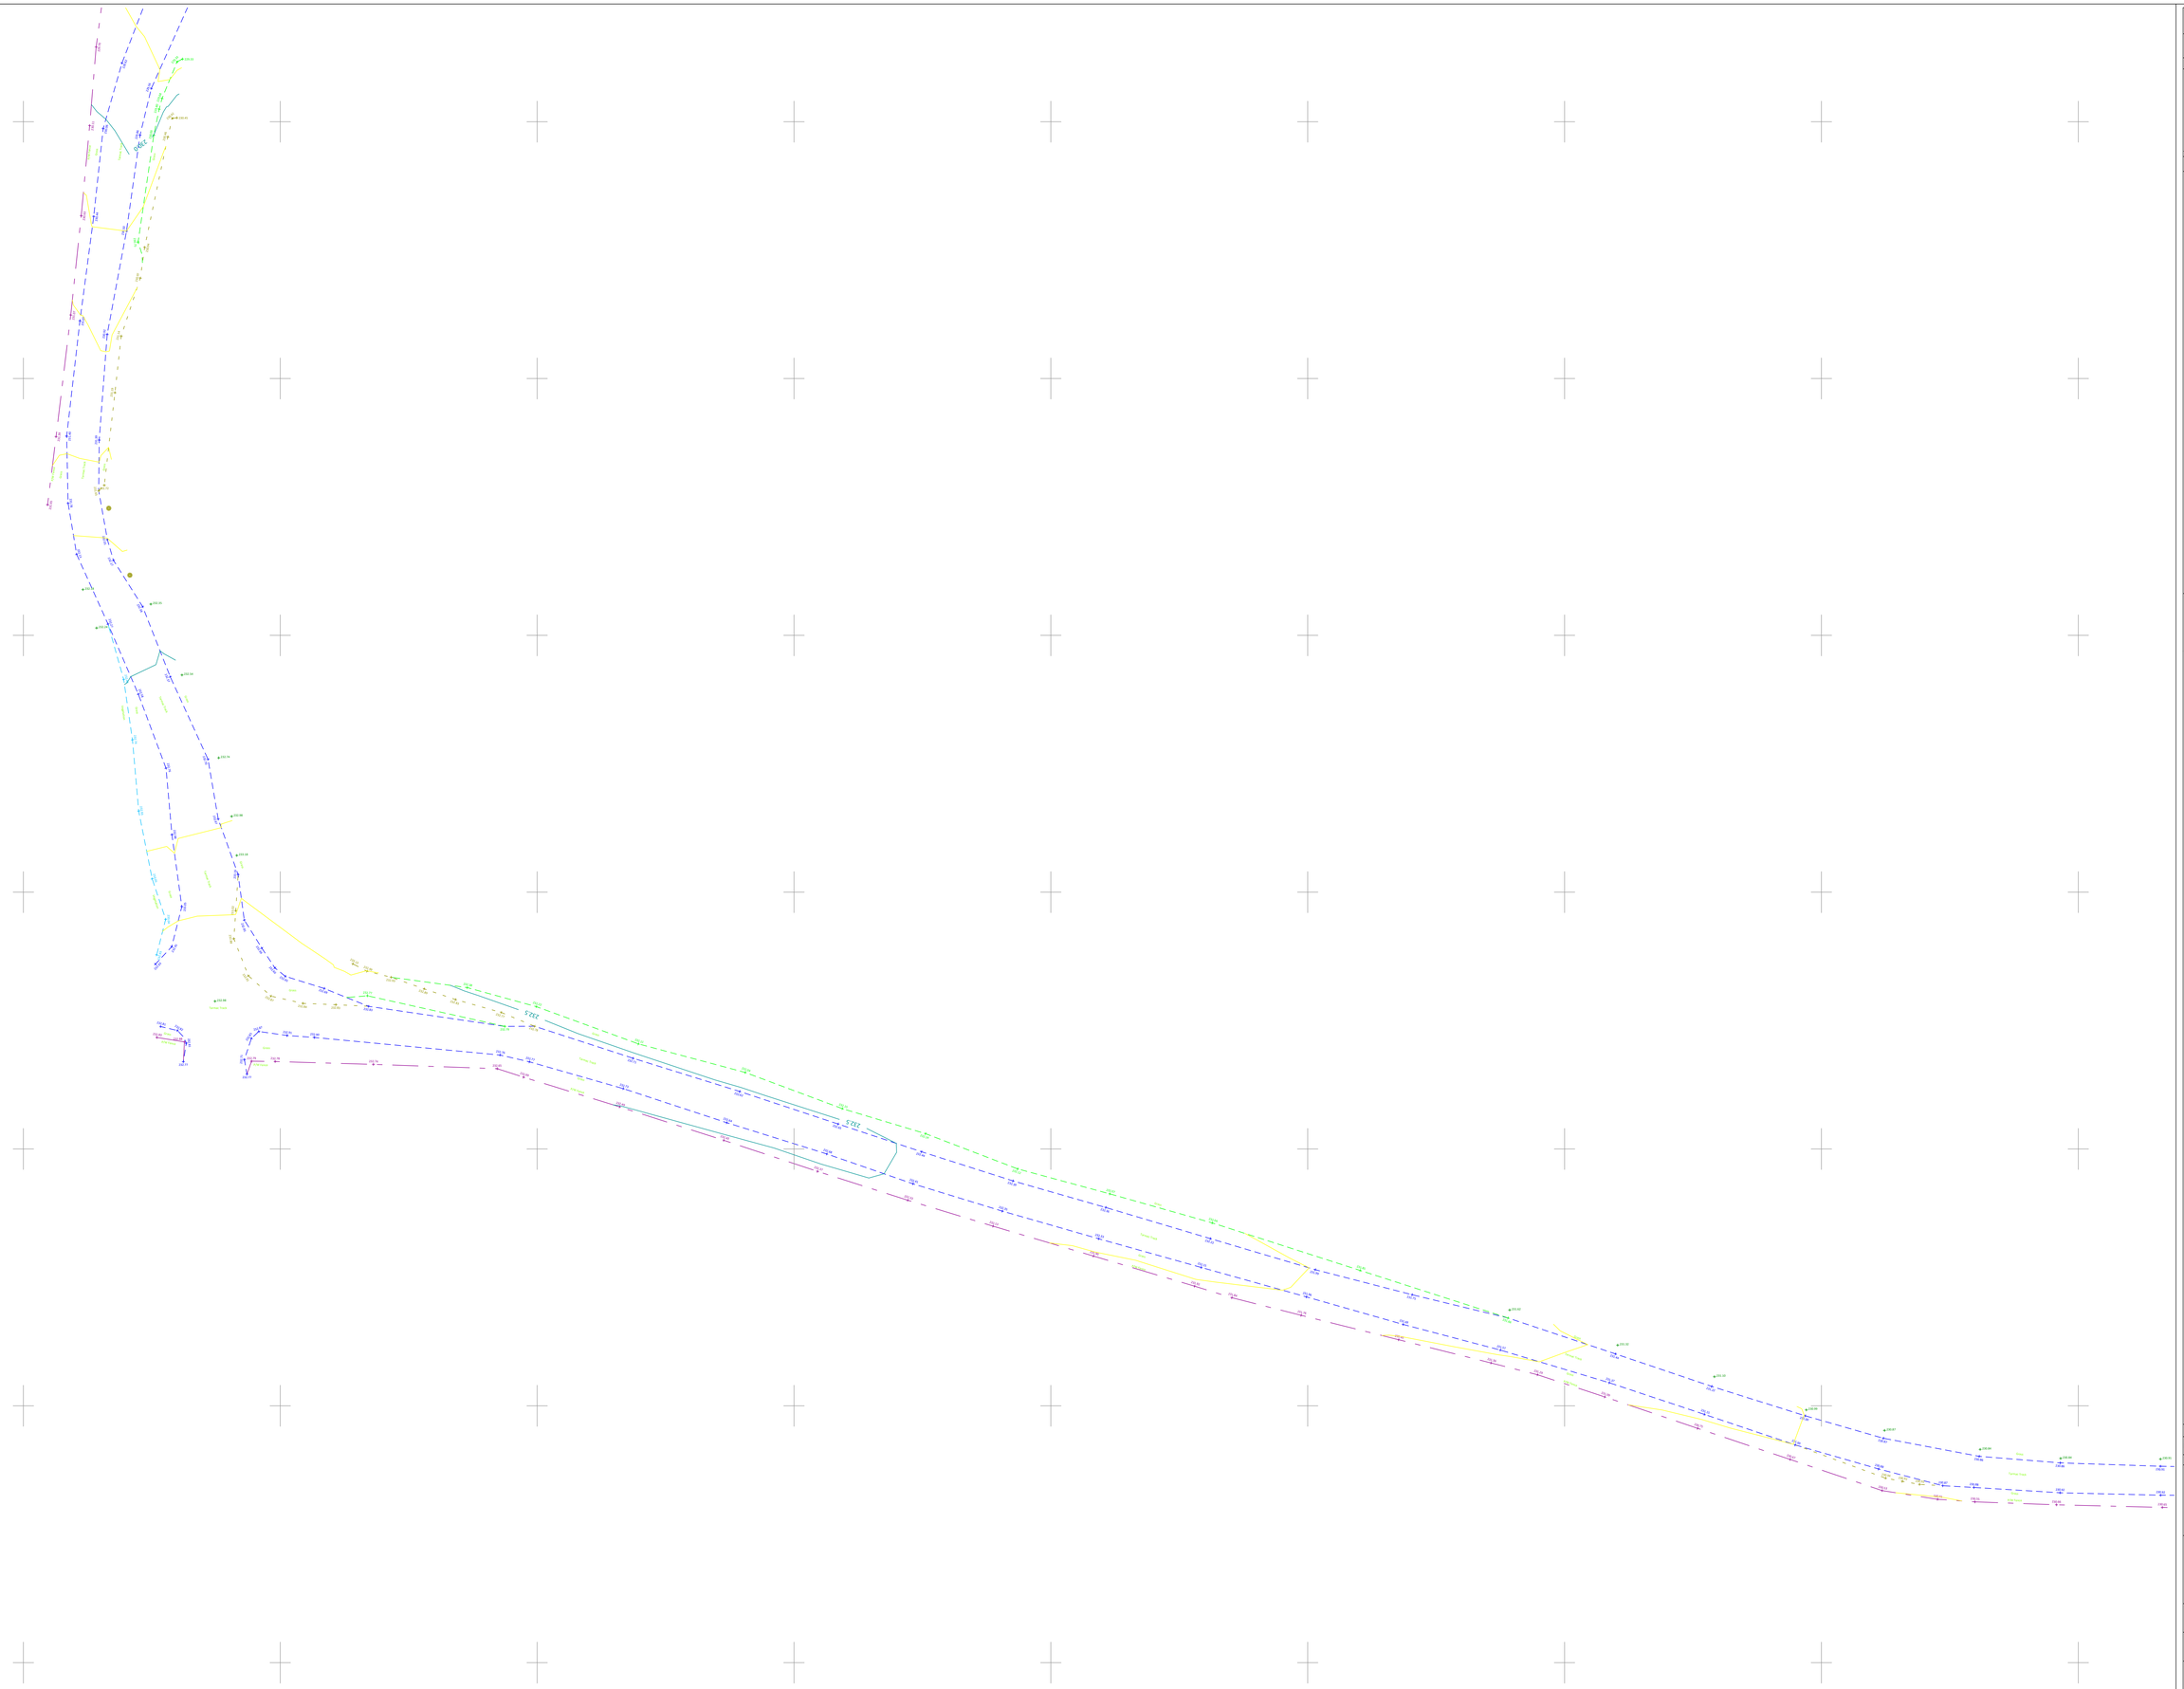

Topographical Survey

Station Coordinate List

Station	Easting	Northing	Level

Drawing Key

- Bin
- Borehole
- Benchmark
- Bollard
- Camera / CCTV
- Column
- Tree Trunk (Varying Sizes)
- Downpipe
- Downpipe / Gulley
- Electic Post
- Earthing Rod
- Gas Cover
- Small Gully
- Inspection Cover (Round)
- Junction Box
- Letter Box
- Lamp Post
- Marker
- Milestone
- Post
- Rodding Eye
- Road Sign
- Stop Cock
- Sign Post
- Stay
- Tree Stump
- Water Tap
- Traffic Light
- Telegraph Post
- Tree (Varying Sizes)
- TV Point
- Vent Pipe
- Wet Area
- Bottom of Bank
- Bin
- Bottom of Kerb
- Building Line
- Boundary
- Edge of Path/ Back of Pavement
- Centre Line of Road
- Telephone Call Box
- Canopy Line
- Change of Surface
- Door
- Overhead Electric Cable
- Fence
- Gabion Wall
- Gate
- Gutter / Drain
- Hedge / Vegetation
- Metal Railings
- Open Sided Building
- Quarry Face
- Retaining Wall
- French Drain
- Sign
- Stop
- Style
- Top of Bank
- Top of Kerb
- Watercourse Bottom
- Watercourse Top
- White Line
- Wall
- Air Valve
- British Telecom Cover
- Cable TV Cover
- Fire Hydrant
- Gas Valve
- Inspection Cover
- Junction Box
- Kerb Outlet
- Gully
- Inspection Cover (Triangle)

N

REVISIONS/UPDATES & ASSOCIATED DETAILS

Dwg No	Details	By	Date
-	-	-	-

LANDMARK SURVEYS WALES
THE SURVEY PEOPLE
~ www.lmswalesltd.co.uk ~ enquiries@lmswales.co.uk ~ Tel: 01554 821590

JOB TITLE

Cefn Farm BESS

SHEET SIZE & SCALE	DATE SURVEYED
A0 @ 1:200	October 2024

DRAWING NUMBER	DRAWN BY
7148	JP

CLIENT

Lighthouse Development Consulting

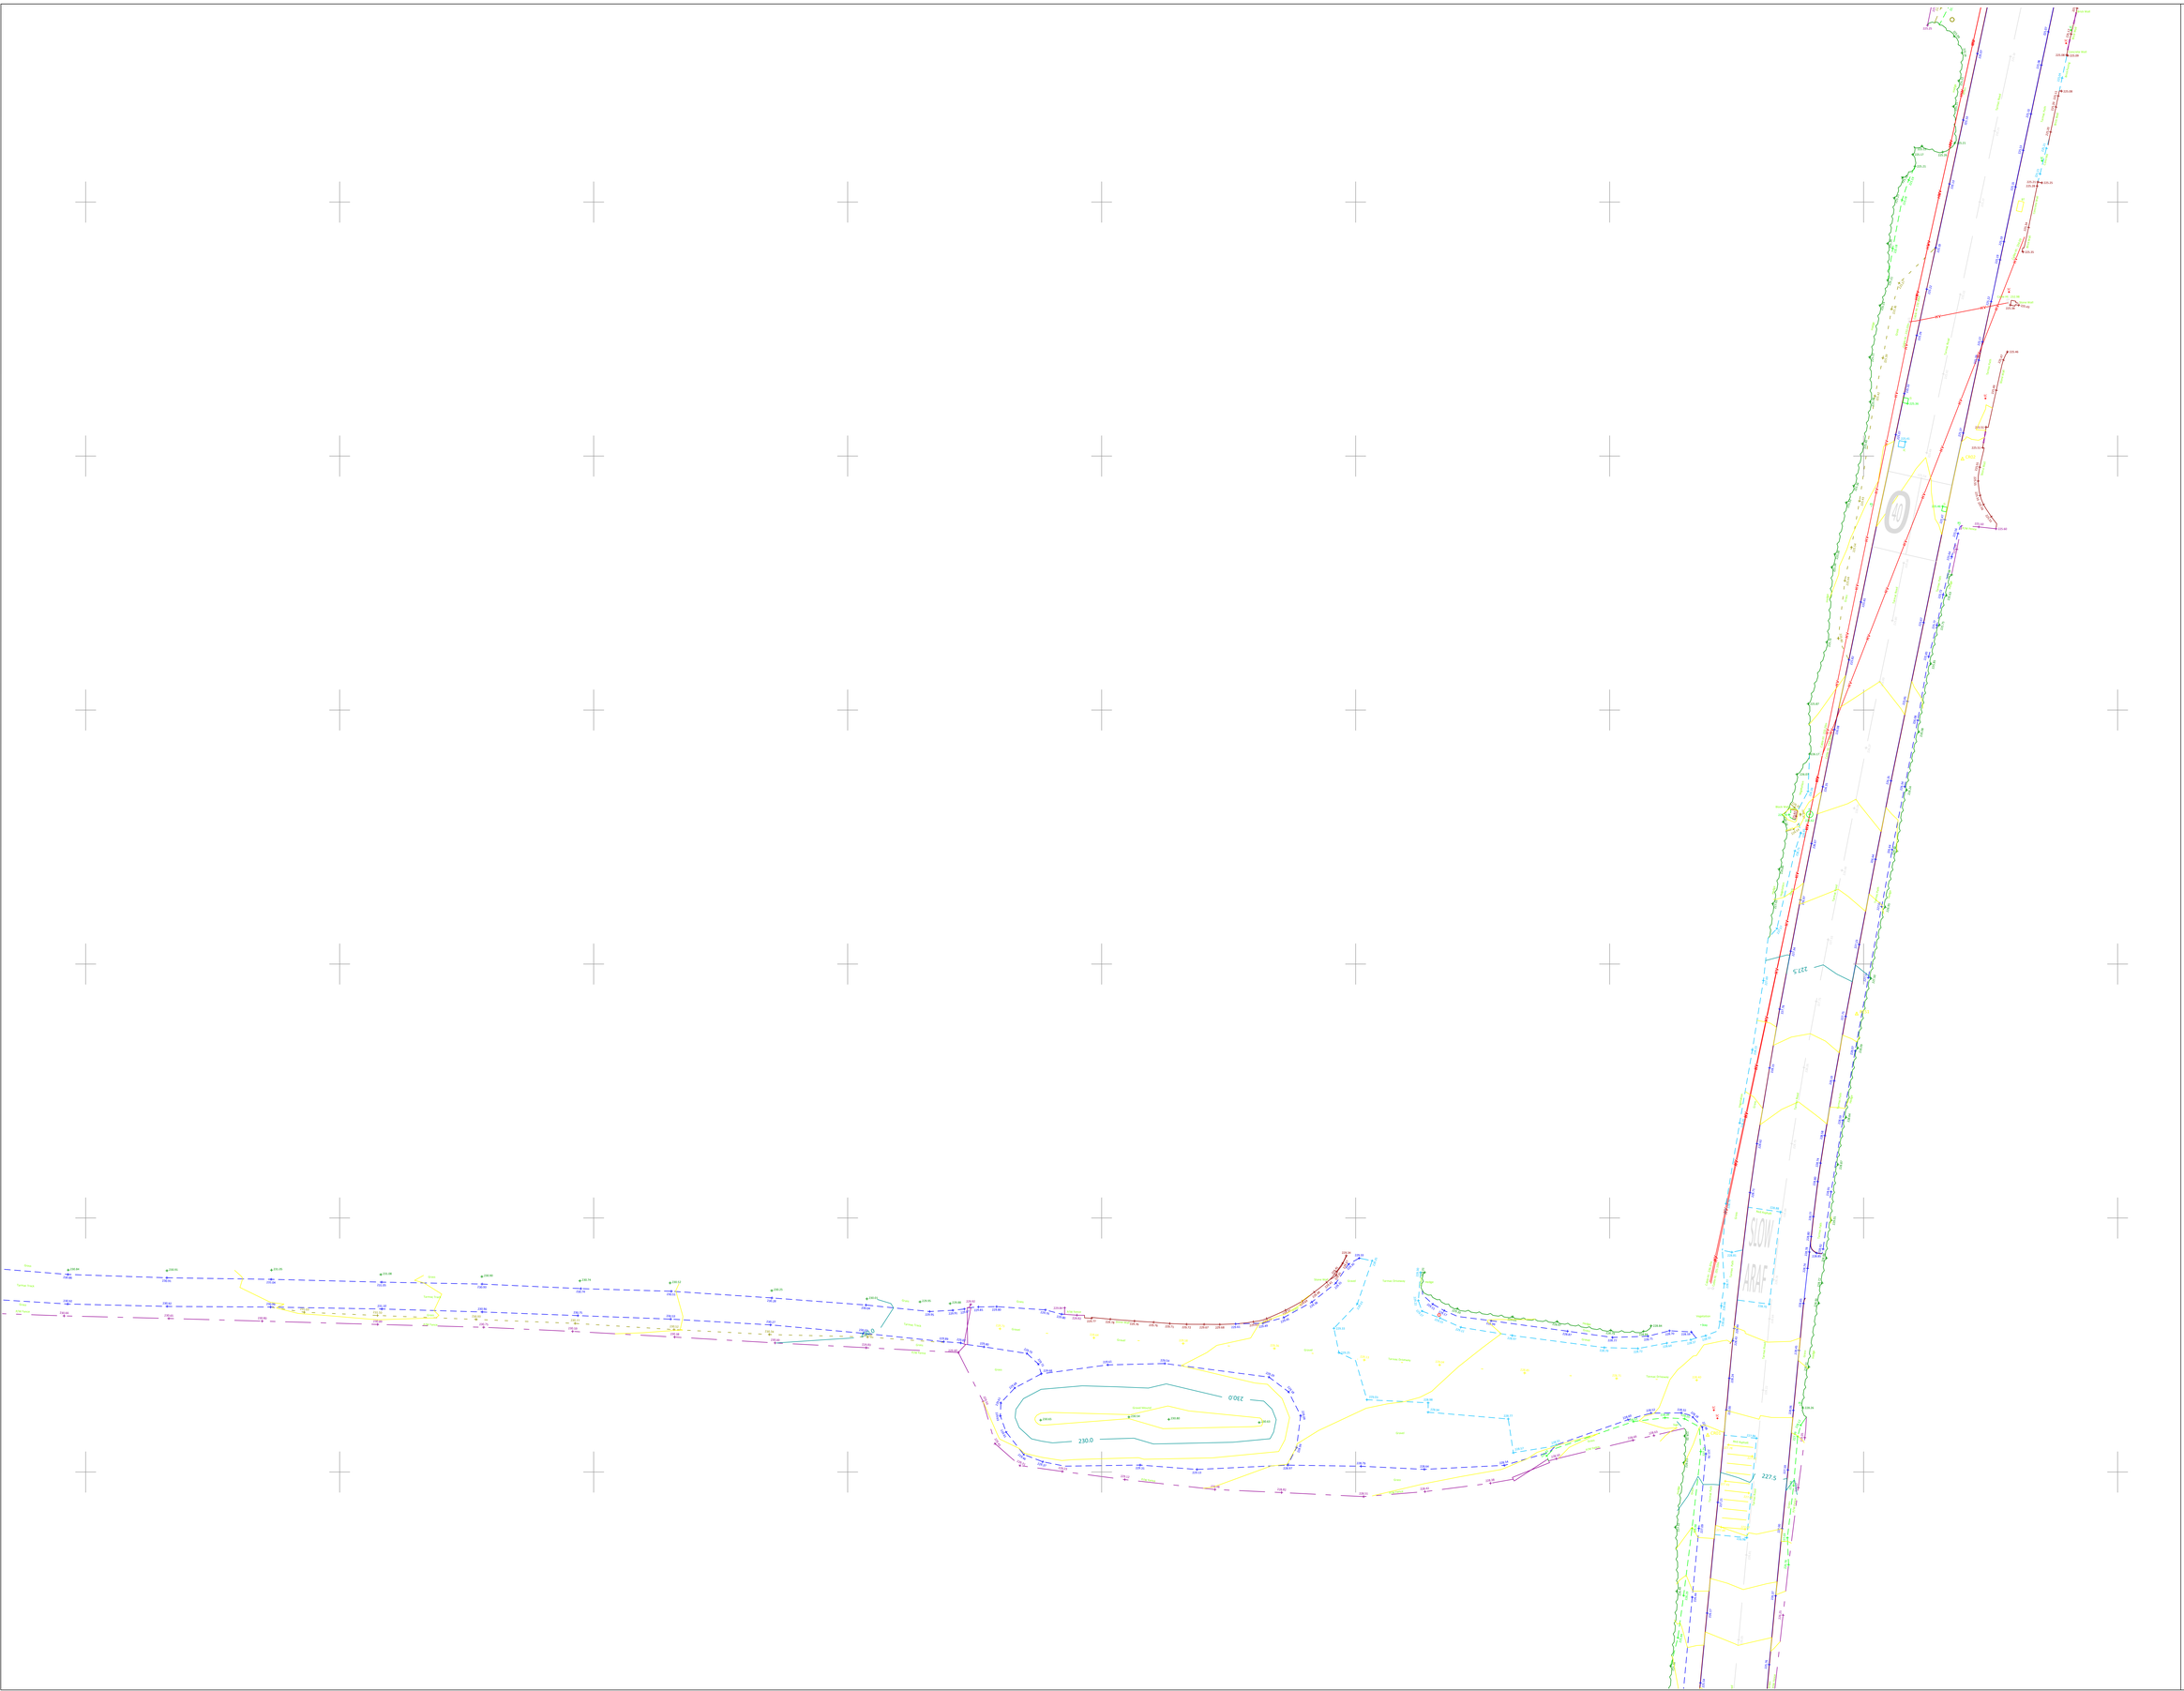

Topographical Survey

Station Coordinate List

Station	Easting	Northing	Level

Drawing Key

- Bin
- Borehole
- Benchmark
- Bollard
- Camera / CCTV
- Column
- Tree Trunk (Varying Sizes)
- Downpipe
- Downpipe / Gulley
- Electic Post
- Earthing Rod
- Gas Cover
- Small Gully
- Inspection Cover (Round)
- Junction Box
- Letter Box
- Lamp Post
- Marker
- Milestone
- Post
- Rodding Eye
- Road Sign
- Stop Cock
- Sign Post
- Stay
- Tree Stump
- Water Tap
- Traffic Light
- Telegraph Post
- Tree (Varying Sizes)
- TV Point
- Vent Pipe
- Wet Area

- Bottom of Bank
- Bin
- Bottom of Kerb
- Building Line
- Boundary
- Edge of Path/ Back of Pavement
- Centre Line of Road
- Telephone Call Box
- Canopy Line
- Change of Surface
- Door
- Overhead Electric Cable
- Fence
- Gabion Wall
- Gate
- Gutter / Drain
- Hedge / Vegetation
- Metal Railings
- Open Sided Building
- Quarry Face
- Retaining Wall
- French Drain
- Sign
- Step
- Style
- Top of Bank
- Top of Kerb
- Watercourse Bottom
- Watercourse Top
- White Line
- Wall
- Air Valve
- British Telecom Cover
- Cable TV Cover
- Fire Hydrant
- Gas Valve
- Inspection Cover
- Junction Box
- Kerb Outlet
- Gully
- Inspection Cover (Triangle)

N

REVISIONS/UPDATES & ASSOCIATED DETAILS

Dwg No	Details	By	Date
-	-	-	-

LANDMARK SURVEYS WALES
THE SURVEY PEOPLE
~ www.lmswalesltd.co.uk ~ enquiries@lmswales.co.uk ~ Tel: 01554 821590

JOB TITLE
Cefn Farm BESS

SHEET SIZE & SCALE	DATE SURVEYED
A0 @ 1:200	October 2024

DRAWING NUMBER	DRAWN BY
7148	JP

CLIENT
Lighthouse Development Consulting

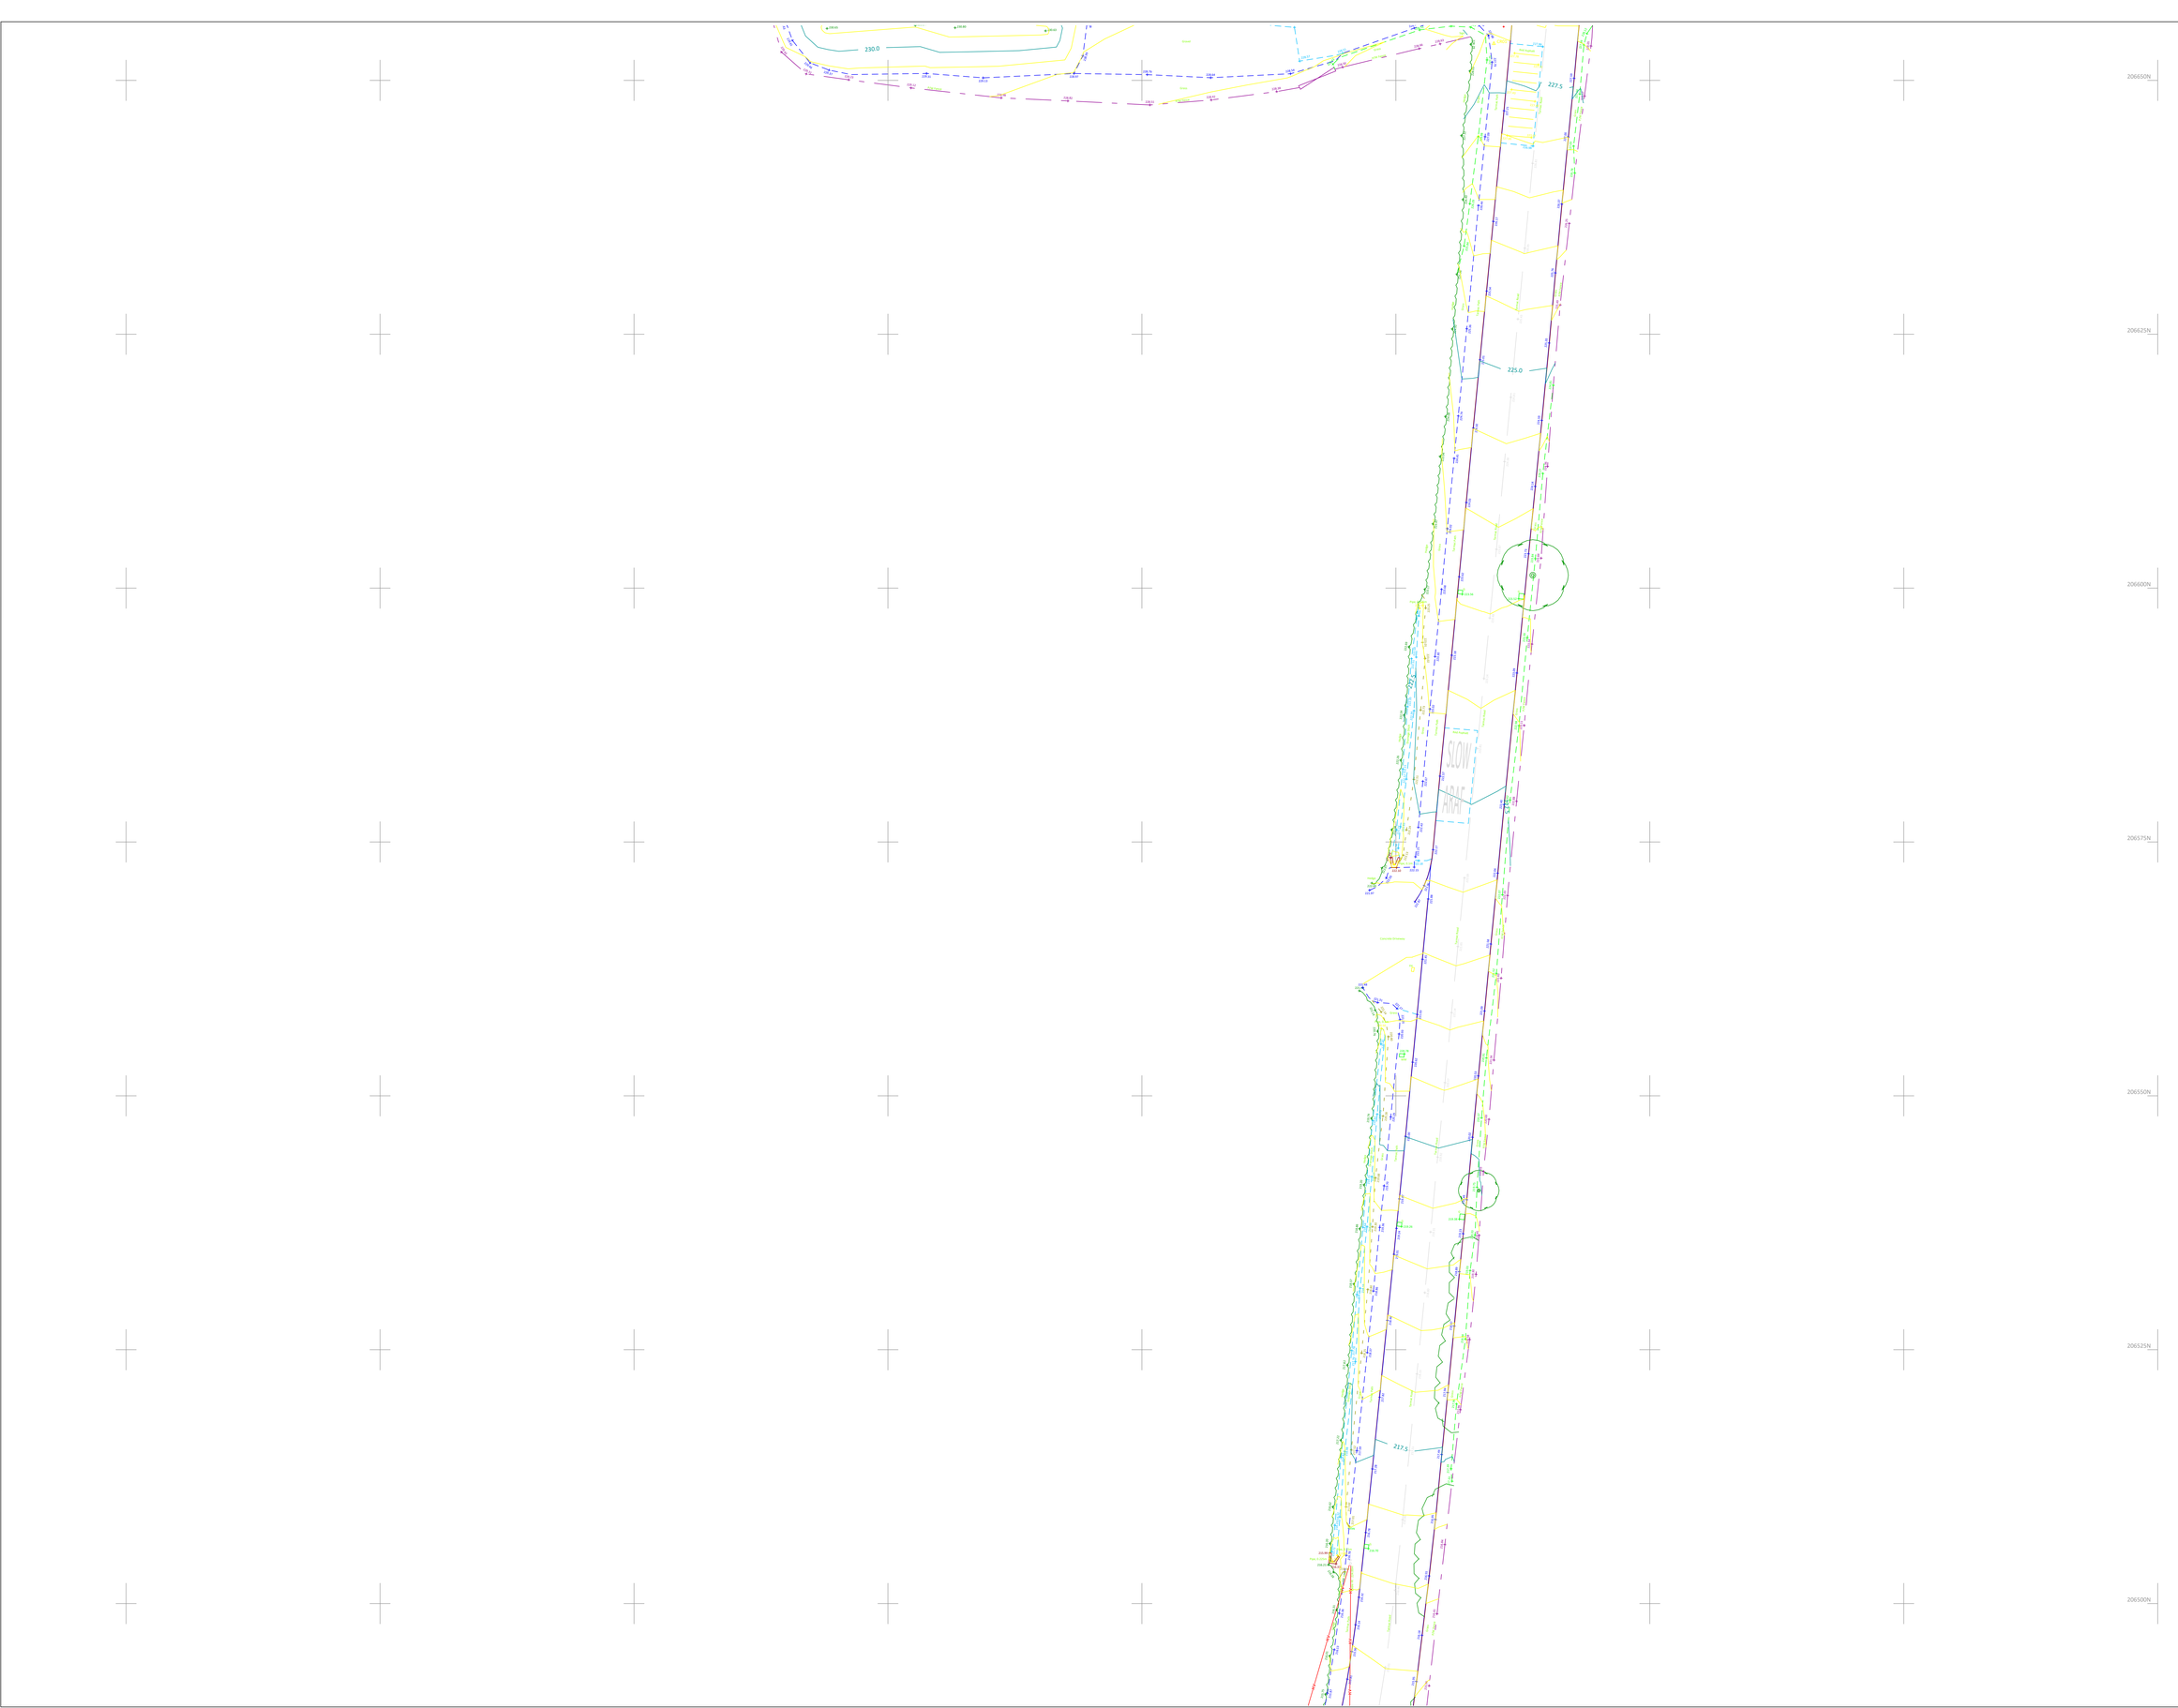

Topographical Survey

Station Coordinate List

Station	Easting	Northing	Level

Drawing Key

- Bin
- Borehole
- Benchmark
- Bollard
- Camera / CCTV
- Column
- Tree Trunk (Varying Sizes)
- Downpipe
- Downpipe / Gulley
- Electric Post
- Earthing Rod
- Gas Cover
- Small Gully
- Inspection Cover (Round)
- Junction Box
- Letter Box
- Lamp Post
- Marker
- Milestone
- Post
- Rodding Eye
- Road Sign
- Stop Cock
- Sign Post
- Stay
- Tree Stump
- Water Tap
- Traffic Light
- Telegraph Post
- Tree (Varying Sizes)
- TV Point
- Vent Pipe
- Wet Area

- Bottom of Bank
- Bin
- Bottom of Kerb
- Building Line
- Boundary
- Edge of Path/ Back of Pavement
- Centre Line of Road
- Telephone Call Box
- Canopy Line
- Change of Surface
- Door
- Overhead Electric Cable
- Fence
- Gabion Wall
- Gate
- Gutter / Drain
- Hedge / Vegetation
- Metal Railings
- Open Sided Building
- Quarry Face
- Retaining Wall
- French Drain
- Sign
- Step
- Style
- Top of Bank
- Top of Kerb
- Watercourse Bottom
- Watercourse Top
- White Line
- Wall
- Air Valve
- British Telecom Cover
- Cable TV Cover
- Fire Hydrant
- Gas Valve
- Inspection Cover
- Junction Box
- Kerb Outlet
- Gully
- Inspection Cover (Triangle)

N

REVISIONS/UPDATES & ASSOCIATED DETAILS

Dwg No	Details	By	Date
-	-	-	-

LANDMARK SURVEYS WALES
THE SURVEY PEOPLE
– www.lmswalesltd.co.uk – enquiries@lmswales.co.uk – Tel: 01554 821590

JOB TITLE

Cefn Farm BESS

SHEET SIZE & SCALE	DATE SURVEYED
A0 @ 1:200	October 2024
DRAWING NUMBER	**DRAWN BY**
7148	JP

CLIENT

Lighthouse Development Consulting

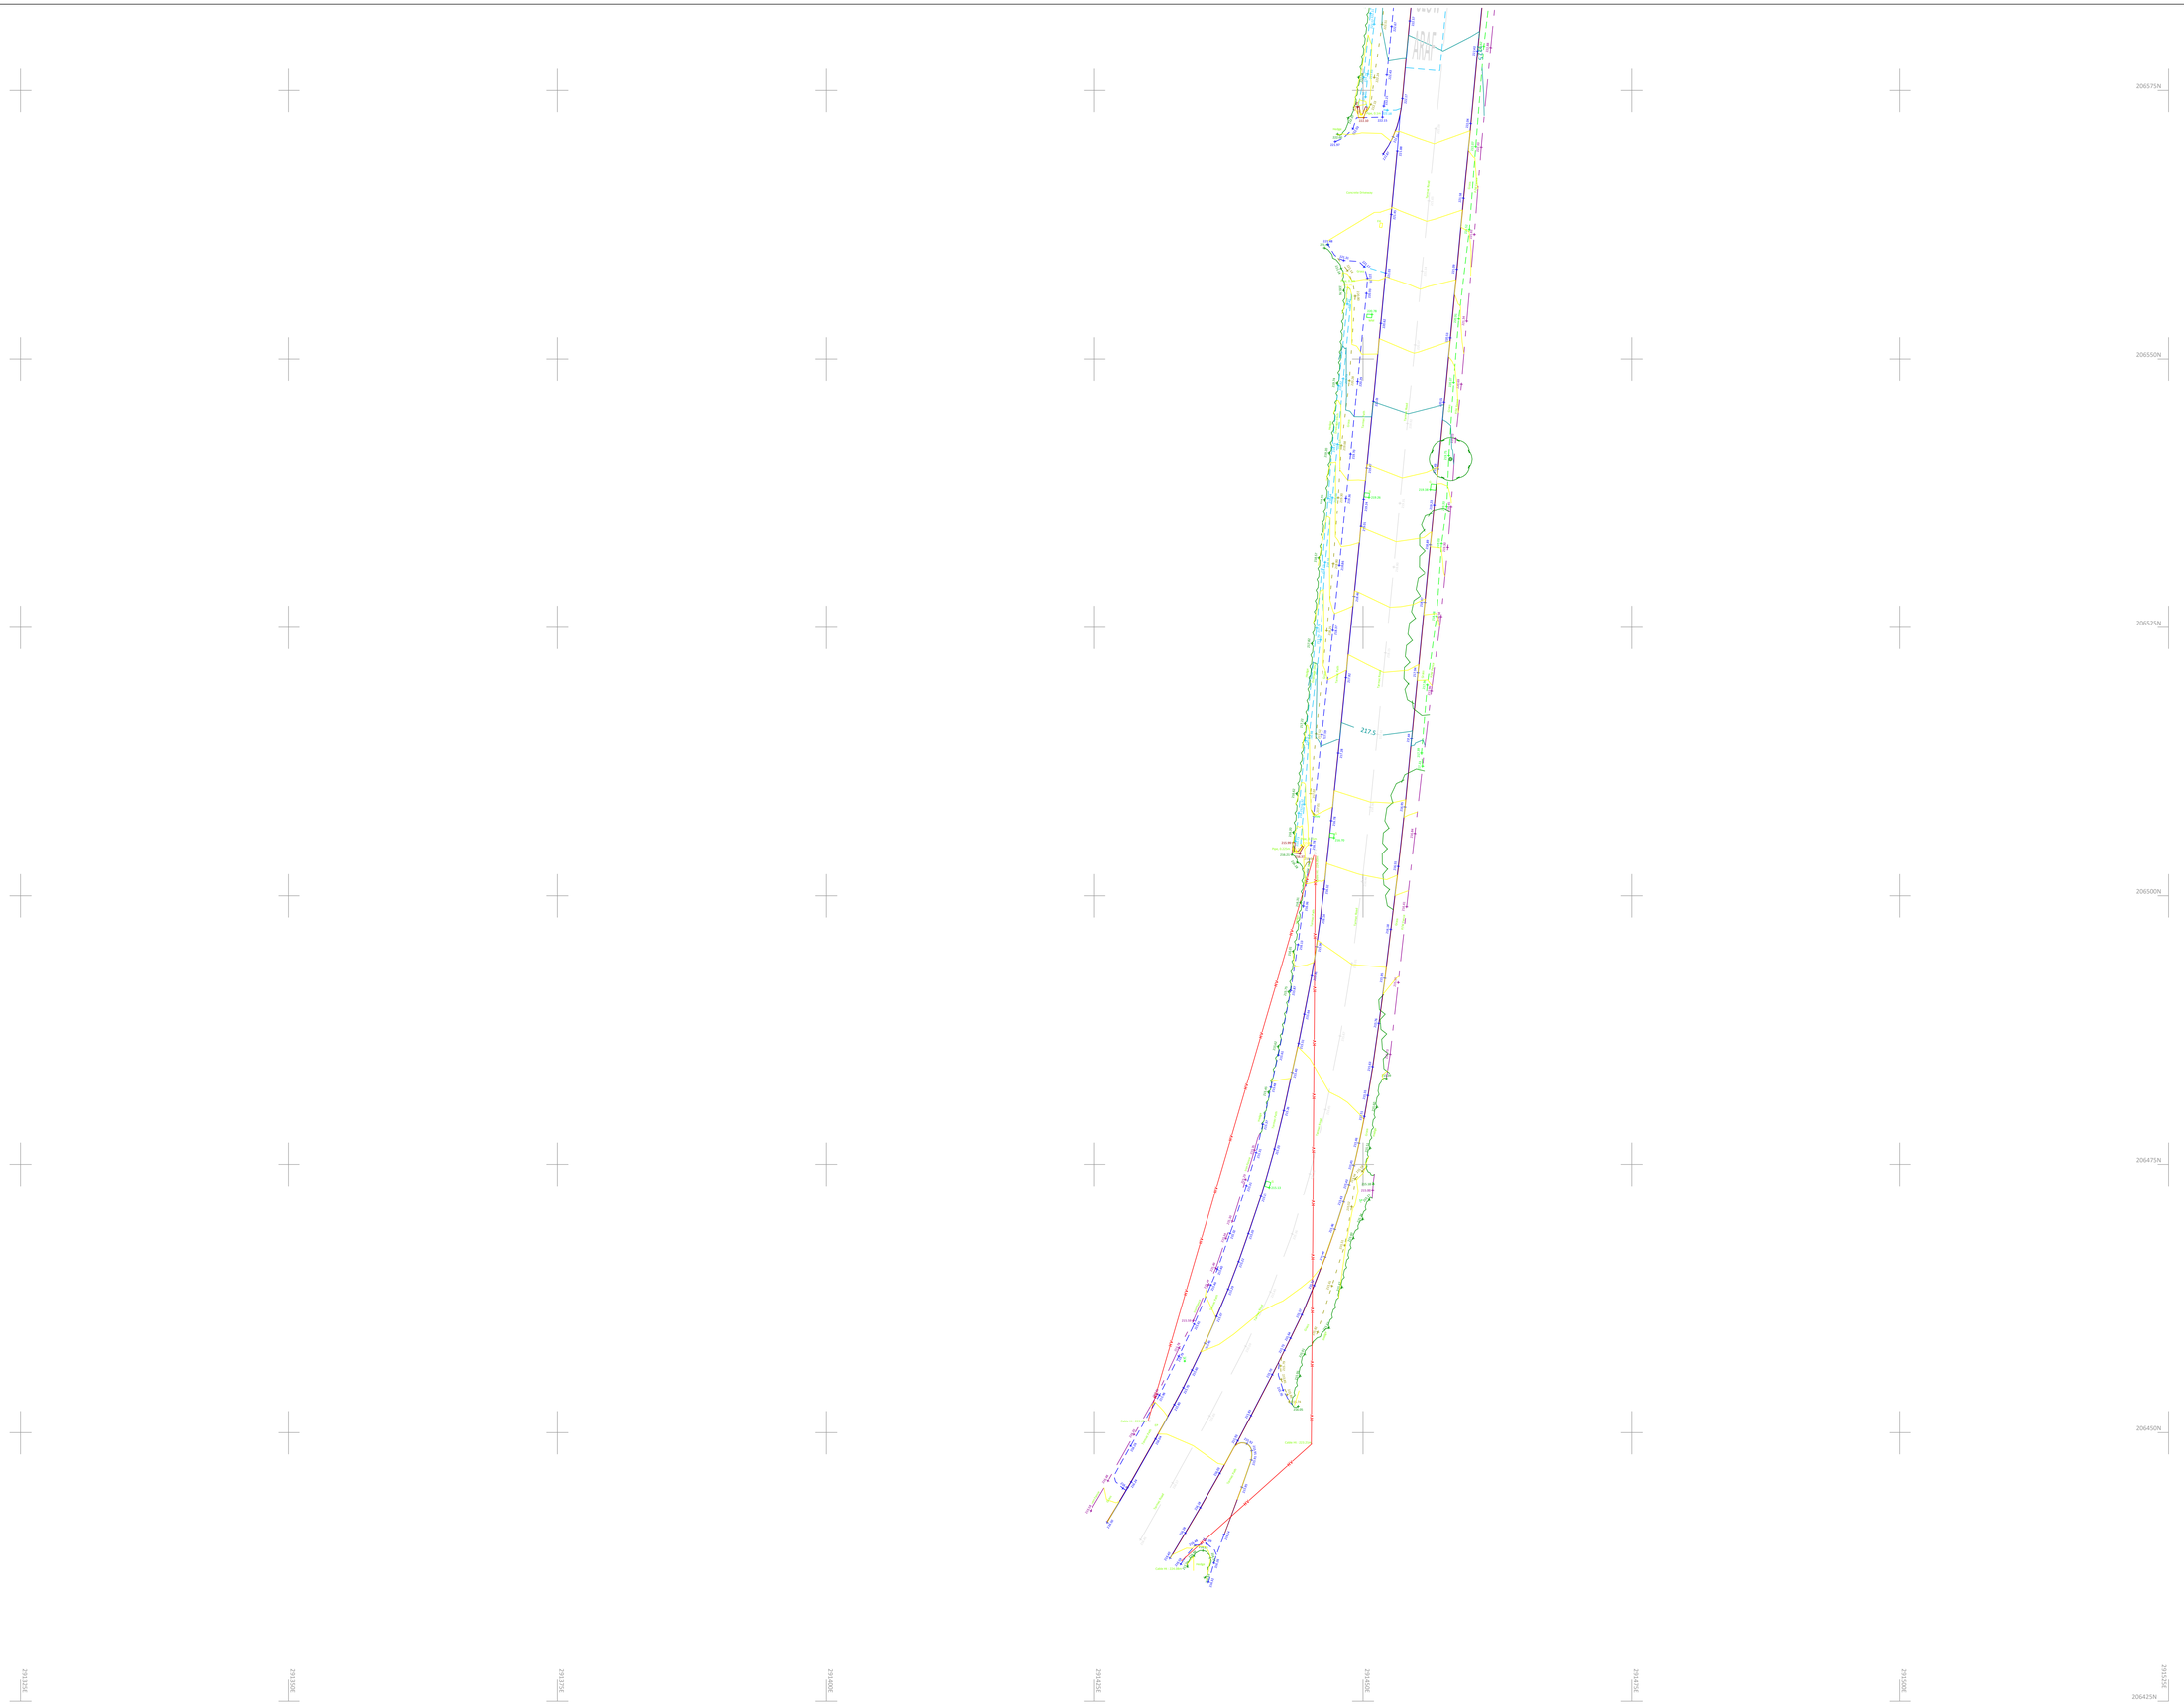

Topographical Survey

Station Coordinate List

Station	Easting	Northing	Level

Drawing Key

- Bin
- Borehole
- Benchmark
- Bollard
- Camera / CCTV
- Column
- Tree Trunk (Varying Sizes)
- Downpipe
- Downpipe / Gulley
- Electic Post
- Earthing Rod
- Gas Cover
- Small Gully
- Inspection Cover (Round)
- Junction Box
- Letter Box
- Lamp Post
- Marker
- Milestone
- Post
- Rodding Eye
- Road Sign
- Stop Cock
- Sign Post
- Stay
- Tree Stump
- Water Tap
- Traffic Light
- Telegraph Post
- Tree (Varying Sizes)
- TV Point
- Vent Pipe
- Wet Area

- Bottom of Bank
- Bin
- Bottom of Kerb
- Building Line
- Boundary
- Edge of Path/ Back of Pavement
- Centre Line of Road
- Telephone Call Box
- Canopy Line
- Change of Surface
- Door
- Overhead Electric Cable
- Fence
- Gabion Wall
- Gate
- Gutter / Drain
- Hedge / Vegetation
- Metal Railings
- Open Sided Building
- Quarry Face
- Retaining Wall
- French Drain
- Sign
- Stop
- Style
- Top of Bank
- Top of Kerb
- Watercourse Bottom
- Watercourse Top
- White Line
- Wall
- Air Valve
- British Telecom Cover
- Cable TV Cover
- Fire Hydrant
- Gas Valve
- Inspection Cover
- Junction Box
- Kerb Outlet
- Gully
- Inspection Cover (Triangle)

N

REVISIONS/UPDATES & ASSOCIATED DETAILS			
Dwg No	Details	By	Date
-	-	-	-

LANDMARK SURVEYS WALES
THE SURVEY PEOPLE
~ www.lmswalesltd.co.uk ~ enquiries@lmswales.co.uk ~ Tel: 01554 821590

JOB TITLE
Cefn Farm BESS

SHEET SIZE & SCALE	*DATE SURVEYED*
A0 @ 1:200	October 2024

DRAWING NUMBER	*DRAWN BY*
7148	JP

CLIENT
Lighthouse Development Consulting