



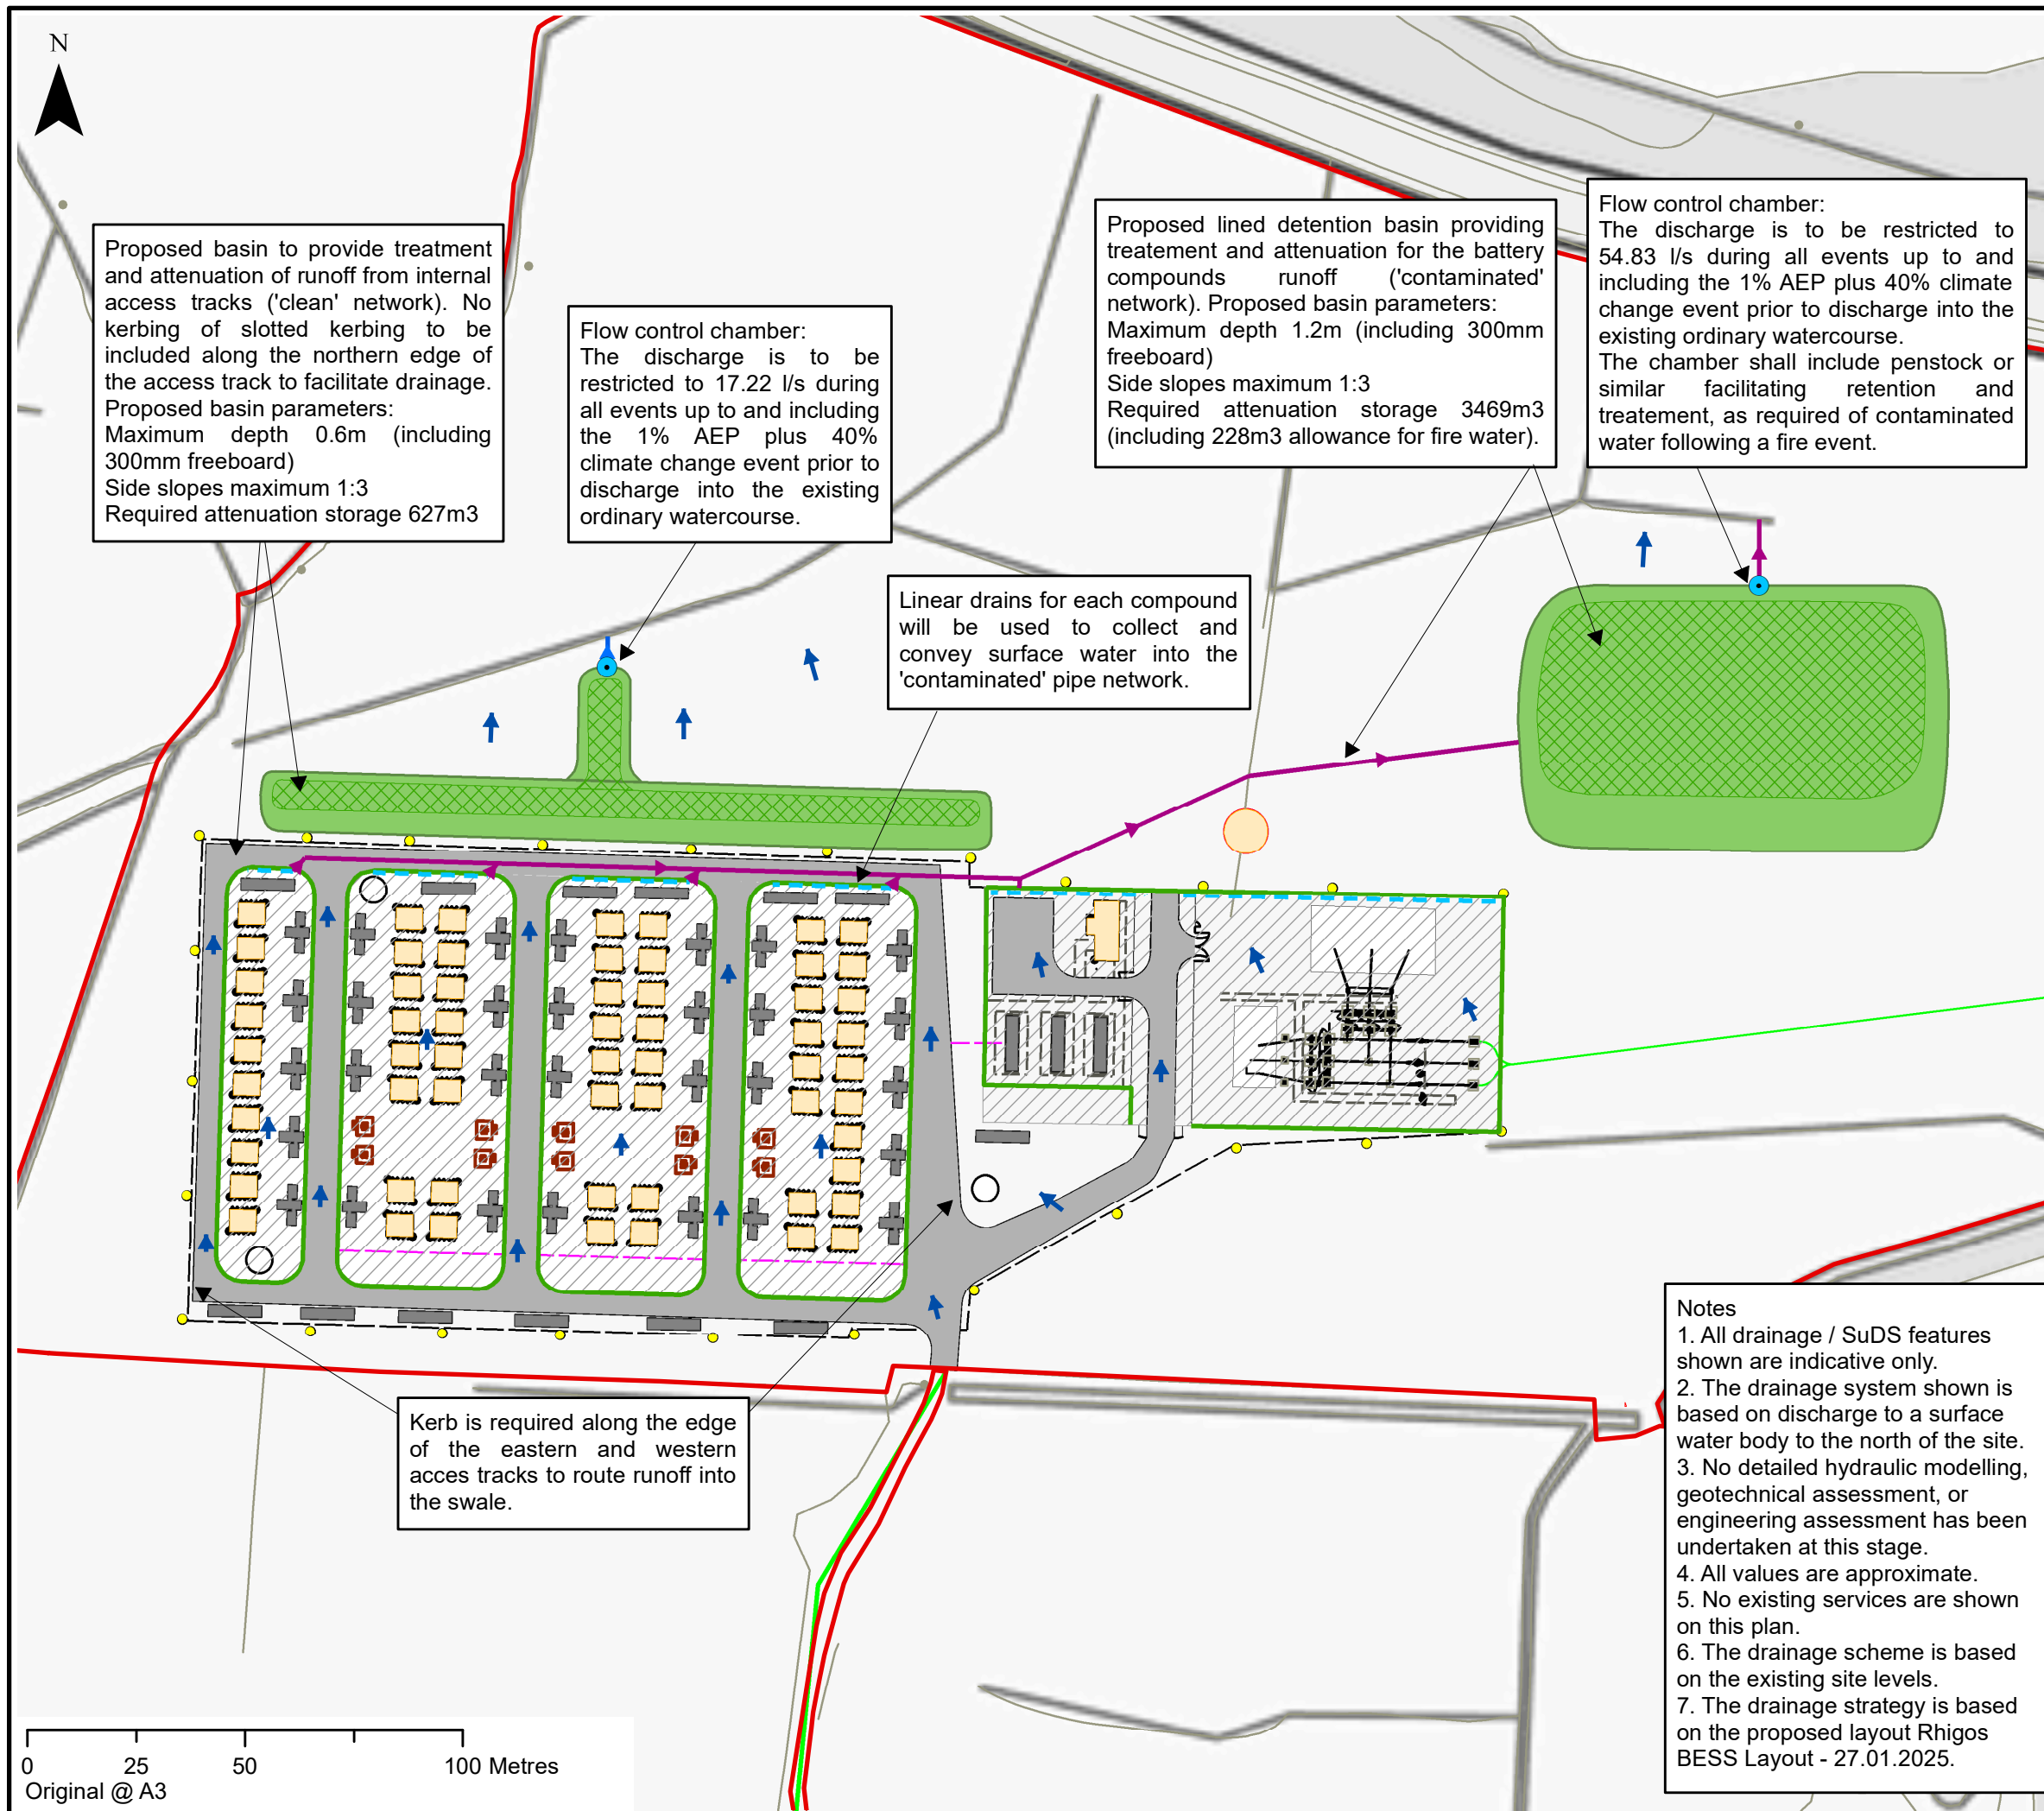

KEYPLAN

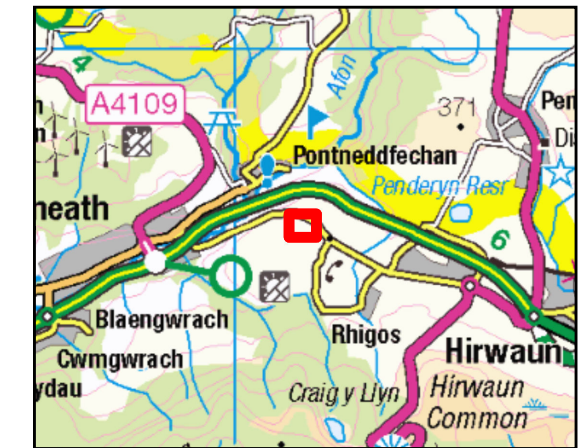

KEY

- Red Line Boundary
 - Flow Control
 - Linear Drain
 - Contaminated Network Pipe
 - Clean Network Pipe
- Impervious Areas**
- Road
 - Roof
 - Other Hardstanding
 - Hardstanding
 - Indicative SuDS Base Area
 - Indicative SuDS Footprint
 - Existing Indicative Exceedance Flow Route

Contains OS data © Crown copyright and database right 2025

Notes

1. All drainage / SuDS features shown are indicative only.
2. The drainage system shown is based on discharge to a surface water body to the north of the site.
3. No detailed hydraulic modelling, geotechnical assessment, or engineering assessment has been undertaken at this stage.
4. All values are approximate.
5. No existing services are shown on this plan.
6. The drainage scheme is based on the existing site levels.
7. The drainage strategy is based on the proposed layout Rhigos BESS Layout - 27.01.2025.

0 25 50 100 Metres
Original @ A3



Land at Cefn Farm, Mount Road
Outline Surface Water Drainage
Strategy

OGG-JBAU-XX-XX-DR-D-0001-S3-
P01-Drainage_Drawing
February 2025