


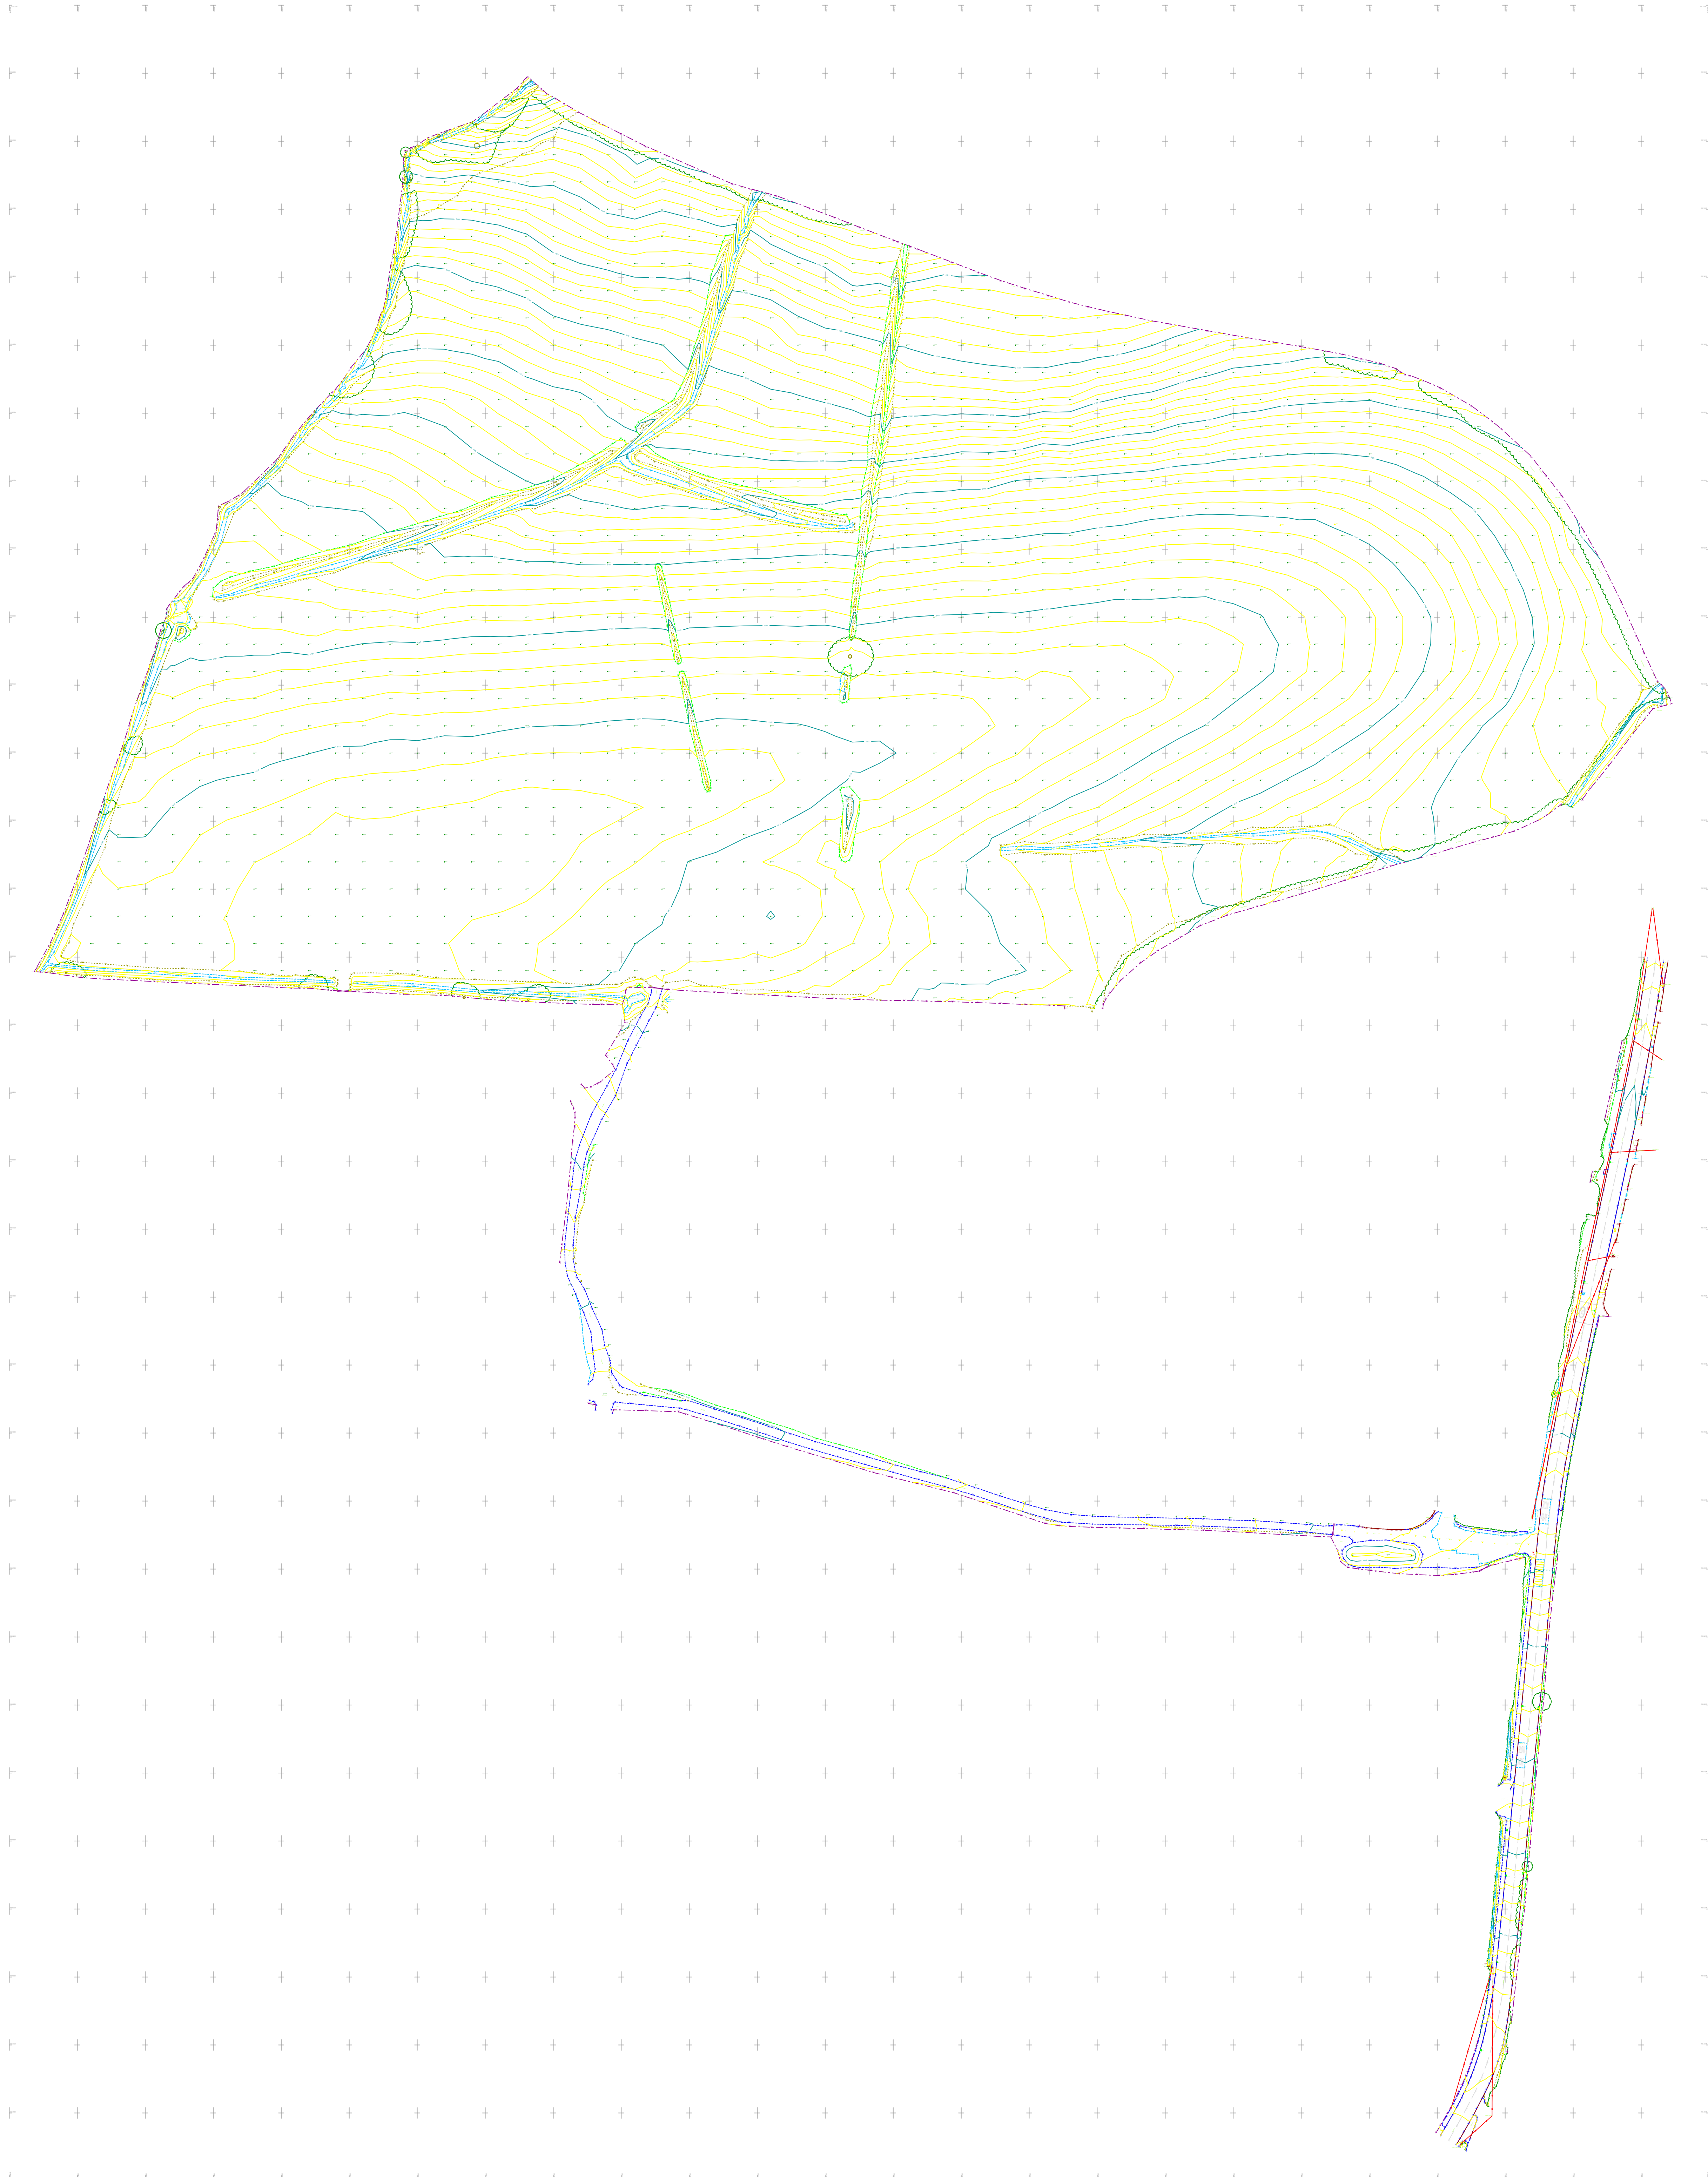

Topographical Survey

Station Coordinate List

Station	Easting	Northing	Level

Drawing Key

Bin

Borehole

Benchmark

Bollard

CCTV

Column

Tree Trunk (Varying Sizes)

Downpipe

Electric Post

Existing Road

Gas Cover

Small Gully

Inspection Cover (Round)

Junction Box

Letter Box

Lamp Post

Marker

Milestone

Post

Rodding Eye

Road Sign

Stop Cock

Sign Post

Spire

Tree Stump

Water Tap

Traffic Light

Telegraph Post

Tree (Varying Sizes)

TV Point

Vent Pipe

Wet Area

Bottom of Bank

Bin

Bottom of Kerb

Building Line

Boundary

Edge of Footway

Back of Pavement

Centre Line of Road

Telephone Call Box

Canopy Line

Change of Surface

Door

Overhead Electric Cable

Fence

Galvanic Wall

Gate

Gutter / Drain

Hedge / Vegetation

Metal Railings

Open Sided Building

Quarry Face

Retaining Wall

French Drain

Sign

Slap

Style

Top of Bank

Top of Kerb

Watercourse Bottom

Watercourse Top

White Line

Wall

Air Valve

British Telecom Cover

Cable TV Cover

Fire Hydrant

Gas Valve

Inspection Cover

Junction Box

Kerb Outlet

Gully

Inspection Cover (Triangle)



REVISIONS/UPDATES & ASSOCIATED DETAILS

Dwg No	Details	By	Date

LANDMARK SURVEYS WALES

THE SURVEY PEOPLE

www.landmarkdtd.co.uk

enquiries@landmarkdtd.co.uk

Tel: 01554 821590

JOB TITLE

Land west of Mount Road

SHEET SIZE & SCALE

DATE SURVEYED

A0 @ NTS

October 2024

DRAWING NUMBER

DRAWN BY

7148

JP

CLIENT

REWE 11 Ltd.

Topographical Survey

Station Coordinate List

Station	Easting	Northing	Level

Drawing Key

Bin	Bottom of Bank
Bin	Bin
Bin	Bottom of Kerb
Boundary	Building Line
Boundary	Boundary
Edge of Pavement	Edge of Pavement
Centre Line of Road	Centre Line of Road
Telephone Call Box	Telephone Call Box
Carrying Line	Carrying Line
Change of Surface	Change of Surface
Door	Door
Overhead Electric Cable	Overhead Electric Cable
Fence	Fence
Gabion Wall	Gabion Wall
Gate	Gate
Gutter / Drain	Gutter / Drain
Hedge / Vegetation	Hedge / Vegetation
Metal Railings	Metal Railings
Open-sided Building	Open-sided Building
Quarry Face	Quarry Face
Retaining Wall	Retaining Wall
French Drain	French Drain
Sign	Sign
Style	Style
Top of Bank	Top of Bank
Top of Kerb	Top of Kerb
Watercourse Bottom	Watercourse Bottom
Watercourse Top	Watercourse Top
White Line	White Line
Wall	Wall
AV	AV or Cable Valve
British Telecom Cover	British Telecom Cover
Cable TV Cover	Cable TV Cover
FI	Fire Hydrant
Gas Valve	Gas Valve
IC	Inspection Cover
JB	Joint Box
KD	Kerb Duct
GC	Gully
IC	Inspection Cover / Trapping



REVISIONS/UPDATES & ASSOCIATED DETAILS

Dwg No	Details	By	Date



THE SURVEY PEOPLE

JOB TITLE

Land west of Mount Road

SHEET SIZE & SCALE
A0 @ 1:200

DATE SURVEYED
October 2024

DRAWING NUMBER 7148

AWN BY
JP

CLIENT

REWE 11 Ltd

Topographical Survey

Station Coordinate List

Station	Easting	Northing	Level

Drawing Key

Bin	Bottom of Bank
Bin	Bin
Borderline	Bottom of Kerb
Boundary	Building Line
Boundary	Boundary
CCTV Camera / CCTV Column	Edge of Path / Back of Pavement
Column	Centre Line of Road
Free Track (Varying Sizes)	Telephone Call Box
Ditch	Canopy Line
Dumpskip	Close off Surface
Dumpskip / Gully	Door
Electric Post	Overhead Electric Cable
Earthling Rod	Fence
Gas Cover	Gabion Wall
Small Gully	Gate
Inspection Cover (Round)	Gutter / Drain
Junction Box	Hedge / Vegetation
Letter Box	Metal Rails
Lamp Post	Open Solid Building
Marker	Planning Wall
Milestone	French Drain
Post	Skip
Rodding Eye	Style
Road Sign	Top of Bank
Stop Cock	Top of Kerb
Sign Post	Watercourse Bottom
Sisy	Watercourse Top
See Lamp Post	Air Valve
Water Tap	BT British Telecom Cover
Traffic Light	Cable TV Cover
Telegraph Post	Flat Pre-Warrest
Tree (Varying Sizes)	Gas Valve
TV Point	IC Inspection Cover
Went Pipe	Junction Box
Went Area	Kiln - Brick Outlet
	Gully
	IC Inspection Cover (Triangle)

[illegible]

Dwg No	Details	By	Date
--------	---------	----	------



JOB TITLE

Land west of Mount Road


SHEET SIZE & SCALE	DATE SURVEYED
A3 @ 1:200	2-1-2004

DRAWING NUMBER	DRAWN BY
----------------	----------

CLIENT	
--------	--

REWE 11 Ltd

Topographical Survey			
Station Coordinate List			
Station	Easting	Northing	Level
Drawing Key			
Bm Bin Benchhole Benchmark Barbed CCV Camera / CCTV C Column D Tree Trunk (Varying Sizes) DS Downpipe DPG Downpipe / Gully E Electric Post F Earthing Rod GC Gas Cover GS Small Gully IB Inspection Cover (Round) J Junction Box L Letter Box LP Lamp Post M Marker MS Milestone P Post PE Ridding Eye RS Road Sign SC Stop Cock SP Sign Post St Stay S Tree Stump W Water Tap TL Traffic Light T Telegraph Post TV Tree (Varying Sizes) TP TV Point VP Vent Pipe WA West Area	Bottom of Bank Bin Bottom of Kerb Building Line Boundary Edge of Path/ Back of Pavement (Centre Line of Road) Telephone Call Box Canopy Line Change of Surface Door Overhead Electric Cable Fence Gabian Wall Gate Gutter / Drain Hedge / Vegetation Metal Railings Open Sided Building Quarry Face Retaining Wall French Drzen Sign Step Style Top of Bank Top of Kerb Watercourse Bottom Watercourse Top Whistle Line Wall AV Air Valve BT British Telecom Cover CATV Cable TV Cover FH Fire Hydrant GV Gas Valve IC Inspection Cover JB Junction Box KO Kerb Outlet GI Gully IC Inspection Cover (Triangle)		
REVISIONS/UPDATES & ASSOCIATED DETAILS			
Dwg No	Details	By	Date
LANDMARK SURVEYS WALES THE SURVEY PEOPLE www.landmarksurveys.co.uk — enquiries@landmarksurveys.co.uk — Tel: 01354 821590			
JOB TITLE			
Land west of Mount Road			
SHEET SIZE & SCALE	DATE SURVEYED		
A0 @ 1:200	October 2024		
DRAWING NUMBER	DRAWN BY		
7148	JP		
CUSTOMER			
REWE 11 Ltd.			

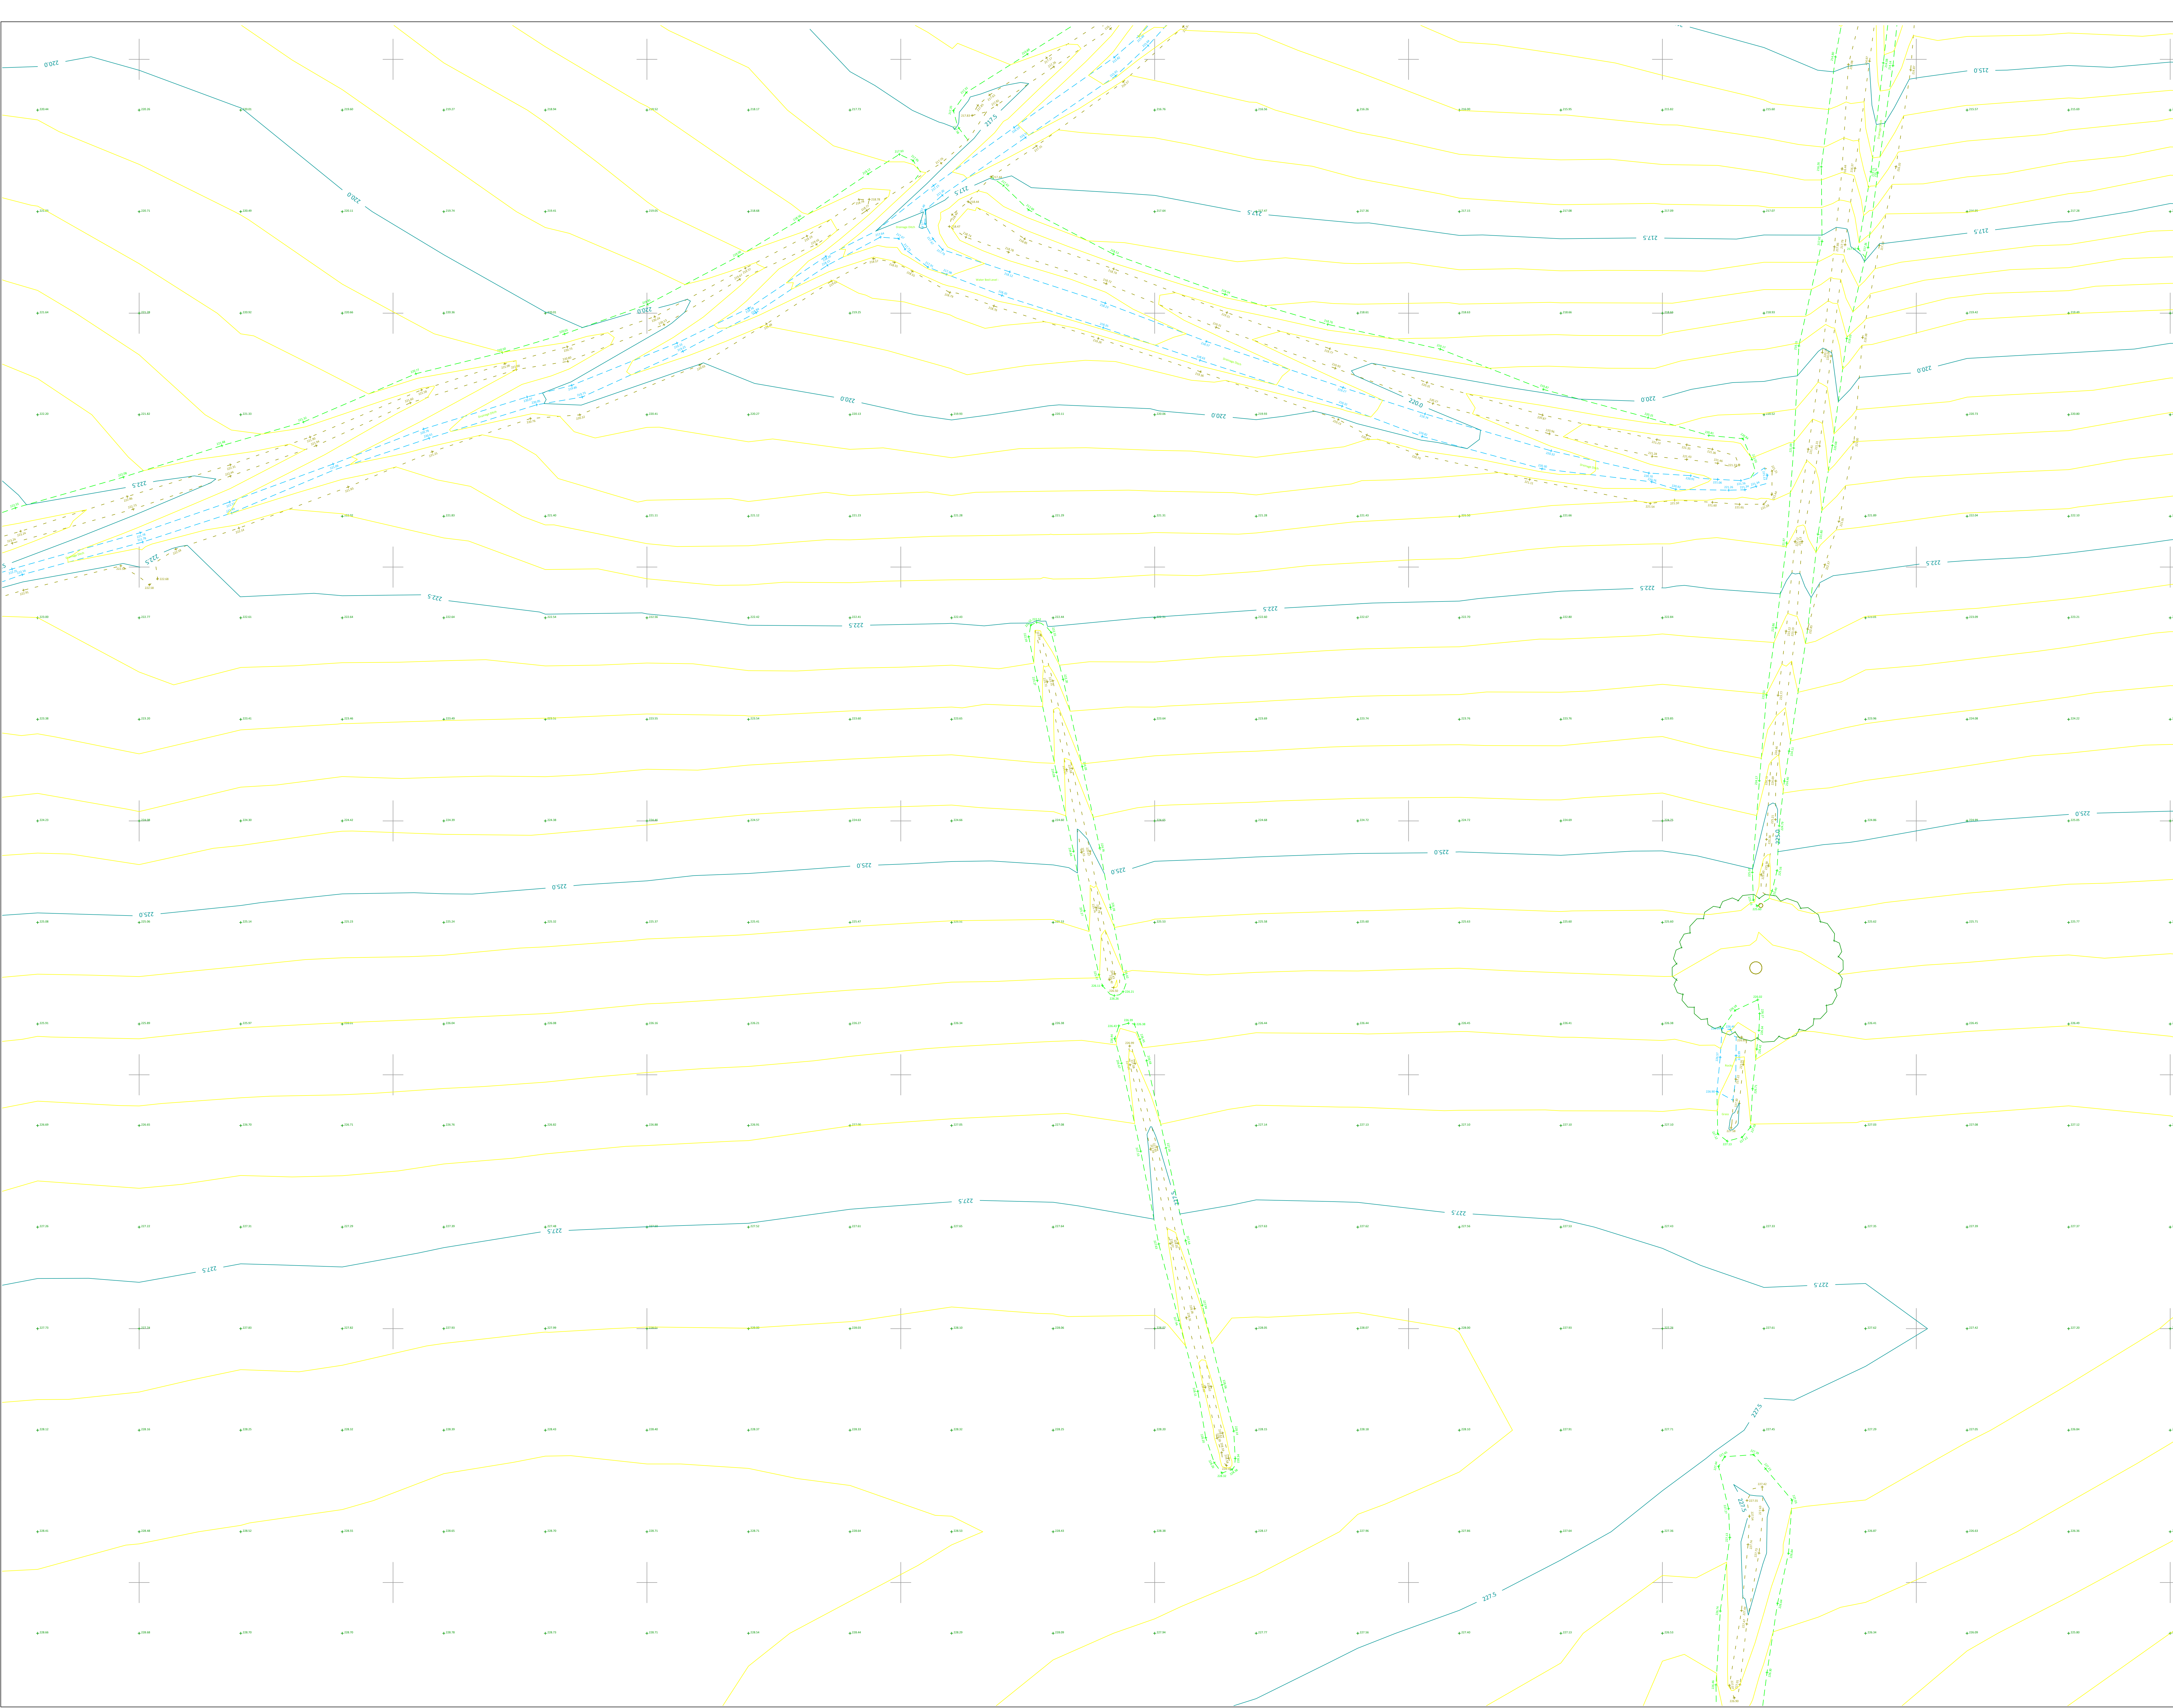

Topographical Survey

Station Coordinate List

Station	Easting	Northing	Level

Drawing Key

Bin

Borehole

Benchmark

Bollard

Camera / CCTV

Column

Tree Trunk (Varying Sizes)

Downpipe

Electric Post

Gas Cover

Small Gully

Letter Box

Lamp Post

Milestone

Post

Rodding Eye

Road Sign

Stop Cock

Sign Post

Sign

Tree Stamp

Water Tap

Traffic Light

Telegraph Post

Tree (Varying Sizes)

TV Point

Vent Pipe

Wet Area

Bottom of Bank

Bin

Bottom of Kerb

Building Line

Boundary

Edge of Footpath

Centre Line of Road

Telephone Call Box

Change of Surface

Door

Overhead Electric Cable

Fence

Gable

Gutter / Drain

Hedge / Vegetation

Metal Railings

Open Sided Building

Quarry Face

Retaining Wall

French Drain

Sign

Style

Top of Bank

Top of Kerb

Watercourse Bottom

Watercourse Top

White Line

Wish

Air Valve

British Telecom Cover

Cable TV Cover

Fire Hydrant

Gas Valve

Inspection Cover

Junction Box

Kerb Outlet

Gully

Inspection Cover (Triangle)

REVISIONS/UPDATES & ASSOCIATED DETAILS

Dwg No	Details	By	Date

LANDMARK

SURVEYS WALES

THE SURVEY PEOPLE

www.lmwales.co.uk

enquiries@lmwales.co.uk

Tel: 01554 821590

JOB TITLE

Land west of Mount Road

SHEET SIZE & SCALE

A0 @ 1:200

DATE SURVEYED

October 2024

DRAWING NUMBER

7148

DRAWN BY

JP

CLIENT

REWE 11 Ltd.

[illegible]

Drawing Key

B	Bin		Bottom of Bank
B	Borehole		Bin
B	Benchmark		Bottom of Kerb
B	Bollard		Building Line
CCTV	Camera / CCTV		Boundary
C	Culvert		Edge of Path/ Kerb of Pavement Centre Line of Road
C	Tree Trunk (Varying Sizes)		Telephone Call Box
D	Droopspire		Canopy Line
DW	Droowings / Gully		Change of Surface
E	Electric Post		Overhead Electric Cable
F	Fanning Rod		Fence
G	Gas Cover		Gibson Wall
G	Small Gully		Gate
I	Inspection Cover (Round)		Gutter / Drain
J	Junction Box		Hedge / Vegetation
L	Letter Box		Metal Railings
L	Lamp Post		Open Sided Building
M	Marker		Quarry Face
M	Milestone		Restoring Wall
P	Post		French Drain
R	Road Sign		Sign
RS	Riding Horse		Step
S	Stop Clock		Style
SP	Sign Post		Top of Bank
Stn	Street Lamp		Top of Kerb
T	Tree Stump		Watercourse Bottom
T	Water Tap		Watercourse Top
T	Traffic Light		White Line
T	Telegraph Post		Wall
T	TV Roft		Air Valve
V	Vent Pipe		British Telecom Cover
			AVC
			Cable TV
			FM
			Fire Hydrant
			Gas Valve
			IG
			Inspection Cover
			JB
			Junction Box
			KD
			Kerf Outlet
			KG
			Gully
			IG
			Inspection Cover (Triangle)



REVISIONS/UPDATES & ASSOCIATED DETAILS			
Dwg No	Details	By	Date
-	-	-	-




JOB TITLE

Land west of Mount Road

SHEET SIZE & SCALE A0 @ 1:200		DATE SURVEYED October 2024	
DRAWING NUMBER 7148			DRAWN BY JP

REWE 11 Ltd.

[illegible]

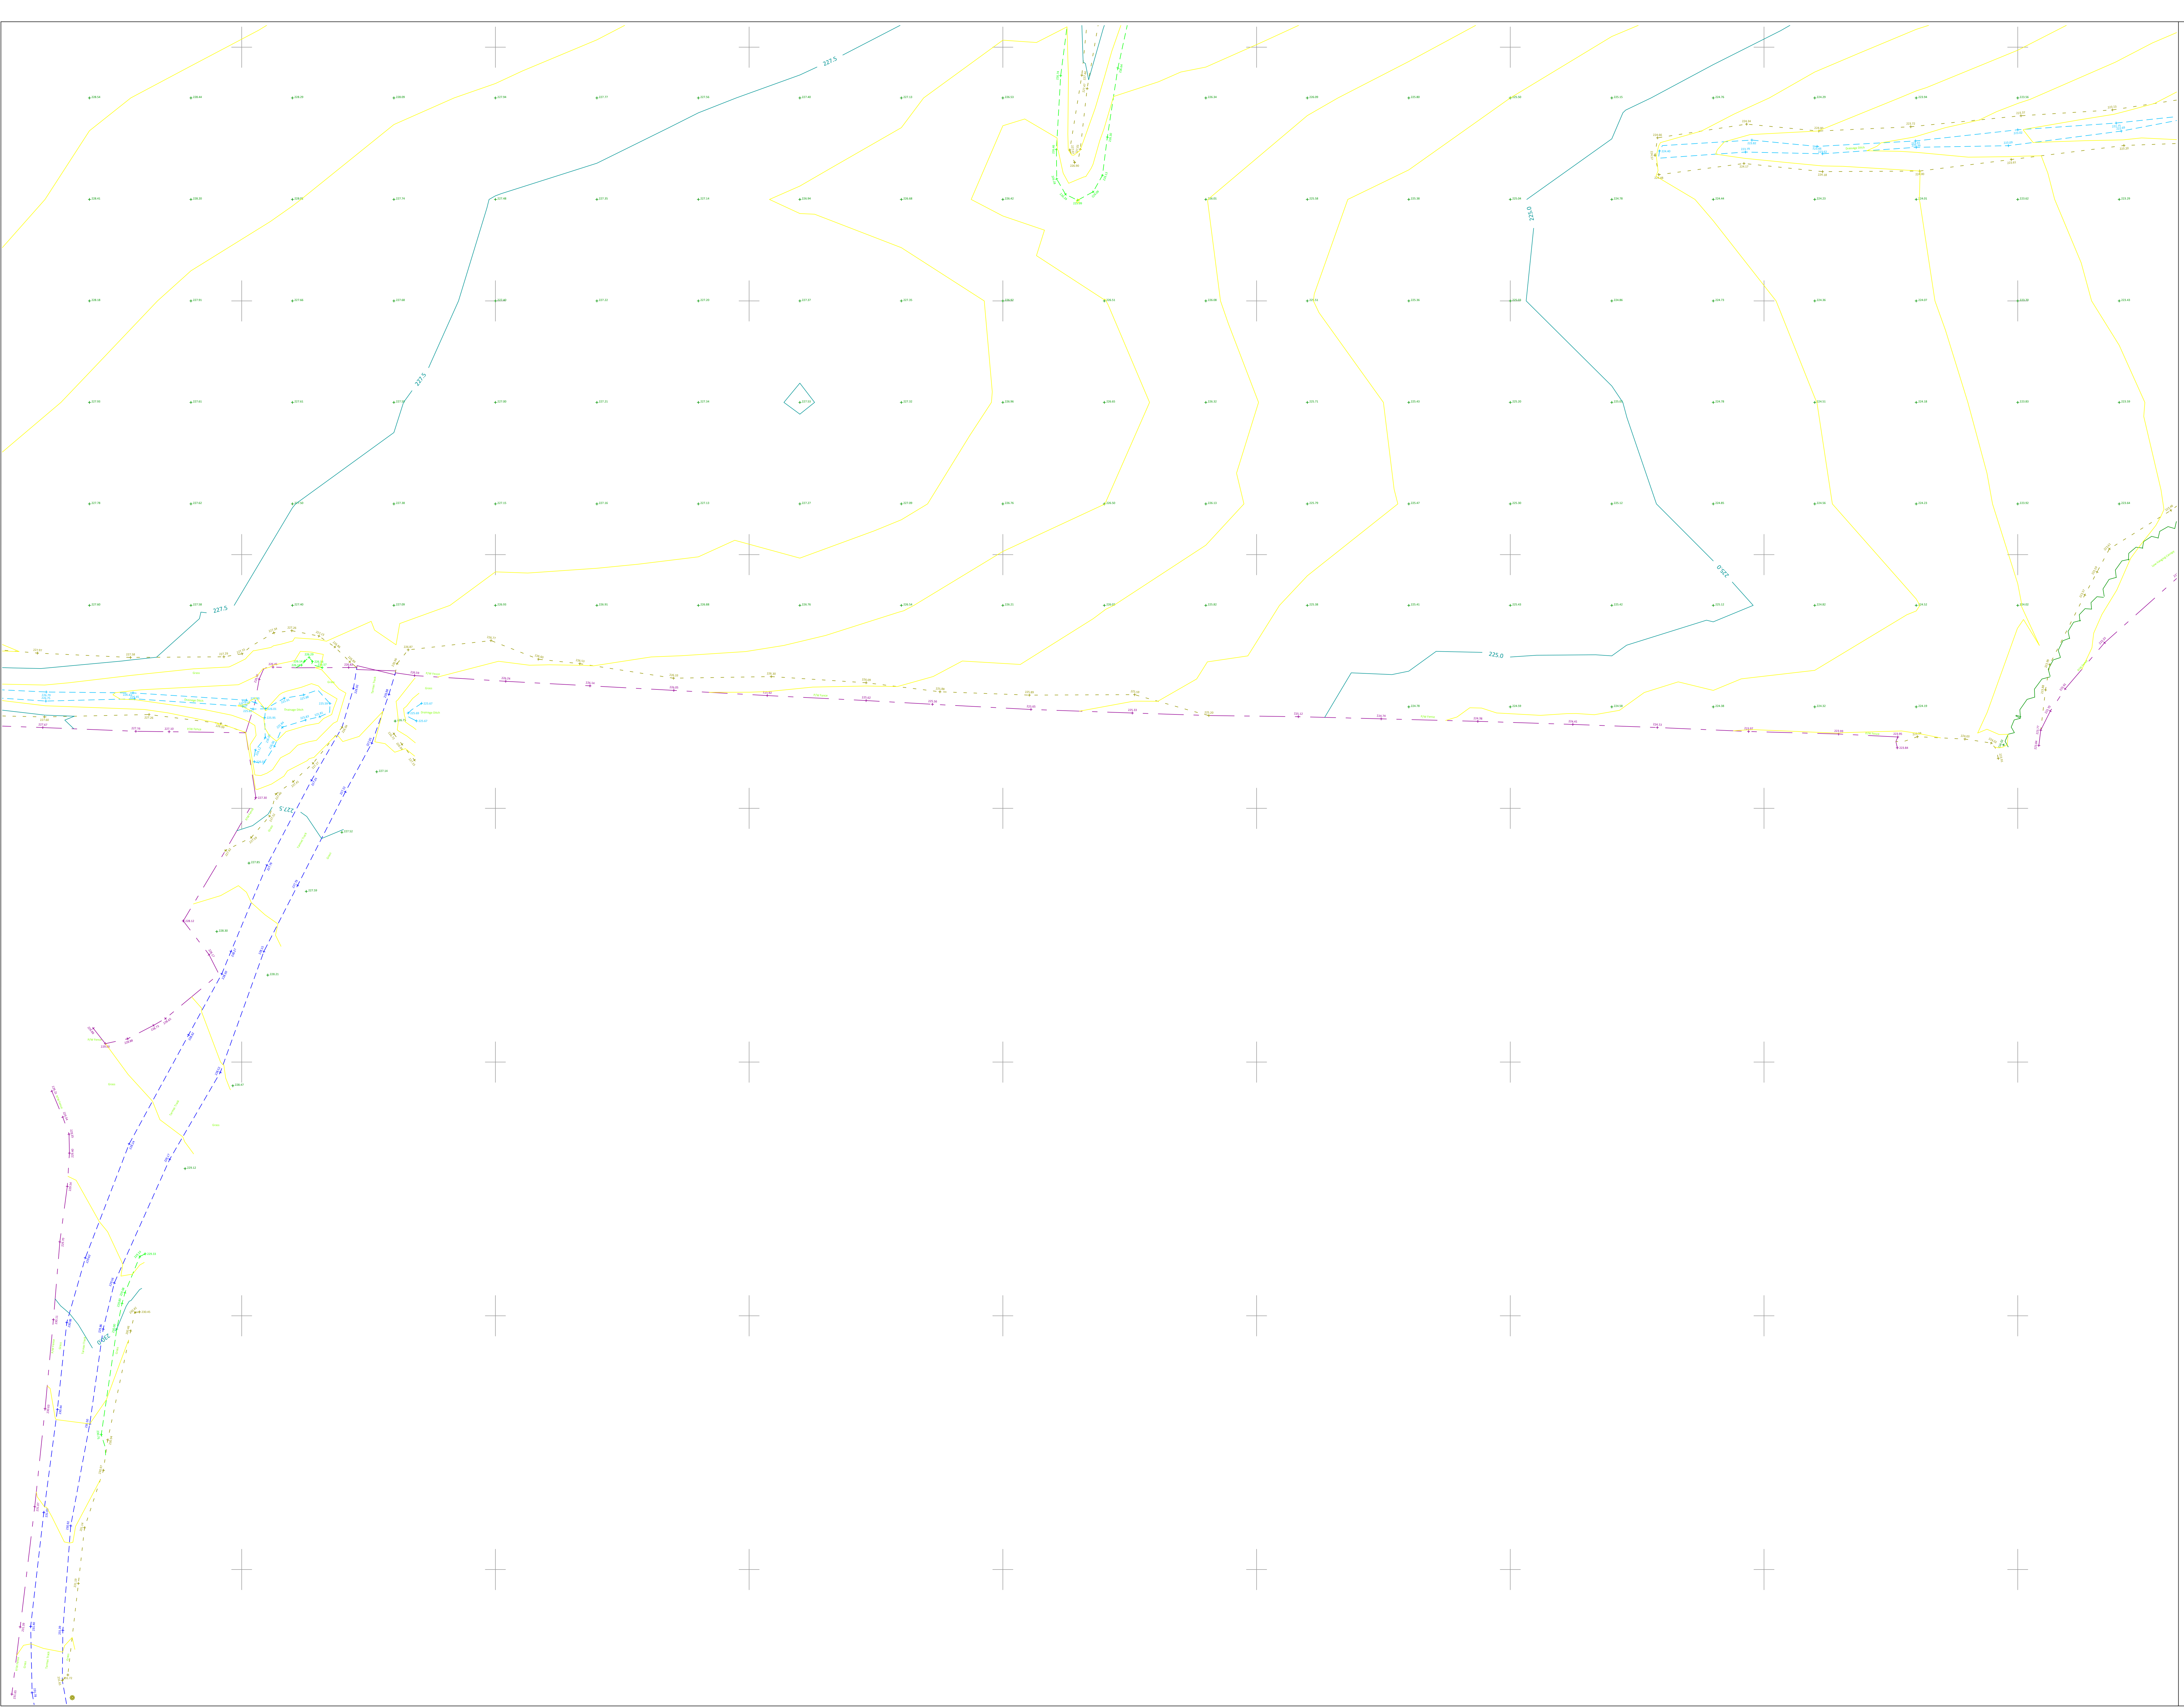

Topographical Survey

Station Coordinate List

Station	Easting	Northing	Level

Drawing Key

Bin

Borehole

Benchmark

Building Line

Boundary

Camera / CCTV

Column

Tree Trunk (Varying Sizes)

Downpipe

Door

Electric Post

Existing Road

Gas Cover

Small Gully

Inspection Cover (Round)

Junction Box

Lamp Post

Letter Box

Marker

Milestone

Post

Rodding Eye

Road Sign

Stop Sign

Stop Cock

Sign Post

Sign

Tree Stump

Water Tap

Traffic Light

Telegraph Post

Tree (Varying Sizes)

TV Point

Vent Pipe

Wet Area

Bottom of Bank

Bin

Bottom of Kerb

Building Line

Boundary

Edge of Footpath

Back of Pavement

Centre Line of Road

Telephone Call Box

Canopy Line

Change of Surface

Door

Overhead Electric Cable

Fence

Gabion Wall

Gate

Gutter / Drain

Gutter / Drain

Hedge / Vegetation

Metal Railings

Open Sided Building

Quarry Face

Retaining Wall

French Drain

Sign

Stop

Style

Top of Bank

Top of Kerb

Watercourse Bottom

Watercourse Top

White Line

Wall

Air Valve

British Telecom Cover

Cable TV Cover

Fire Hydrant

Gas

Inspection Cover

Inspection Cover

Junction Box

Kerb Outlet

Gully

Inspection Cover (Triangle)

Wet Area

REVISIONS/UPDATES & ASSOCIATED DETAILS

Dwg No	Details	By	Date
-	-	-	-

LANDMARK

SURVEYS WALES

THE SURVEY PEOPLE

www.landmark.co.uk

enquiries@landmark.co.uk

Tel: 01554 821590

JOB TITLE

Land west of Mount Road

SHEET SIZE & SCALE

A0 @ 1:200

DATE SURVEYED

October 2024

DRAWING NUMBER


7148

DRAWN BY

JP

CLIENT

REWE 11 Ltd.

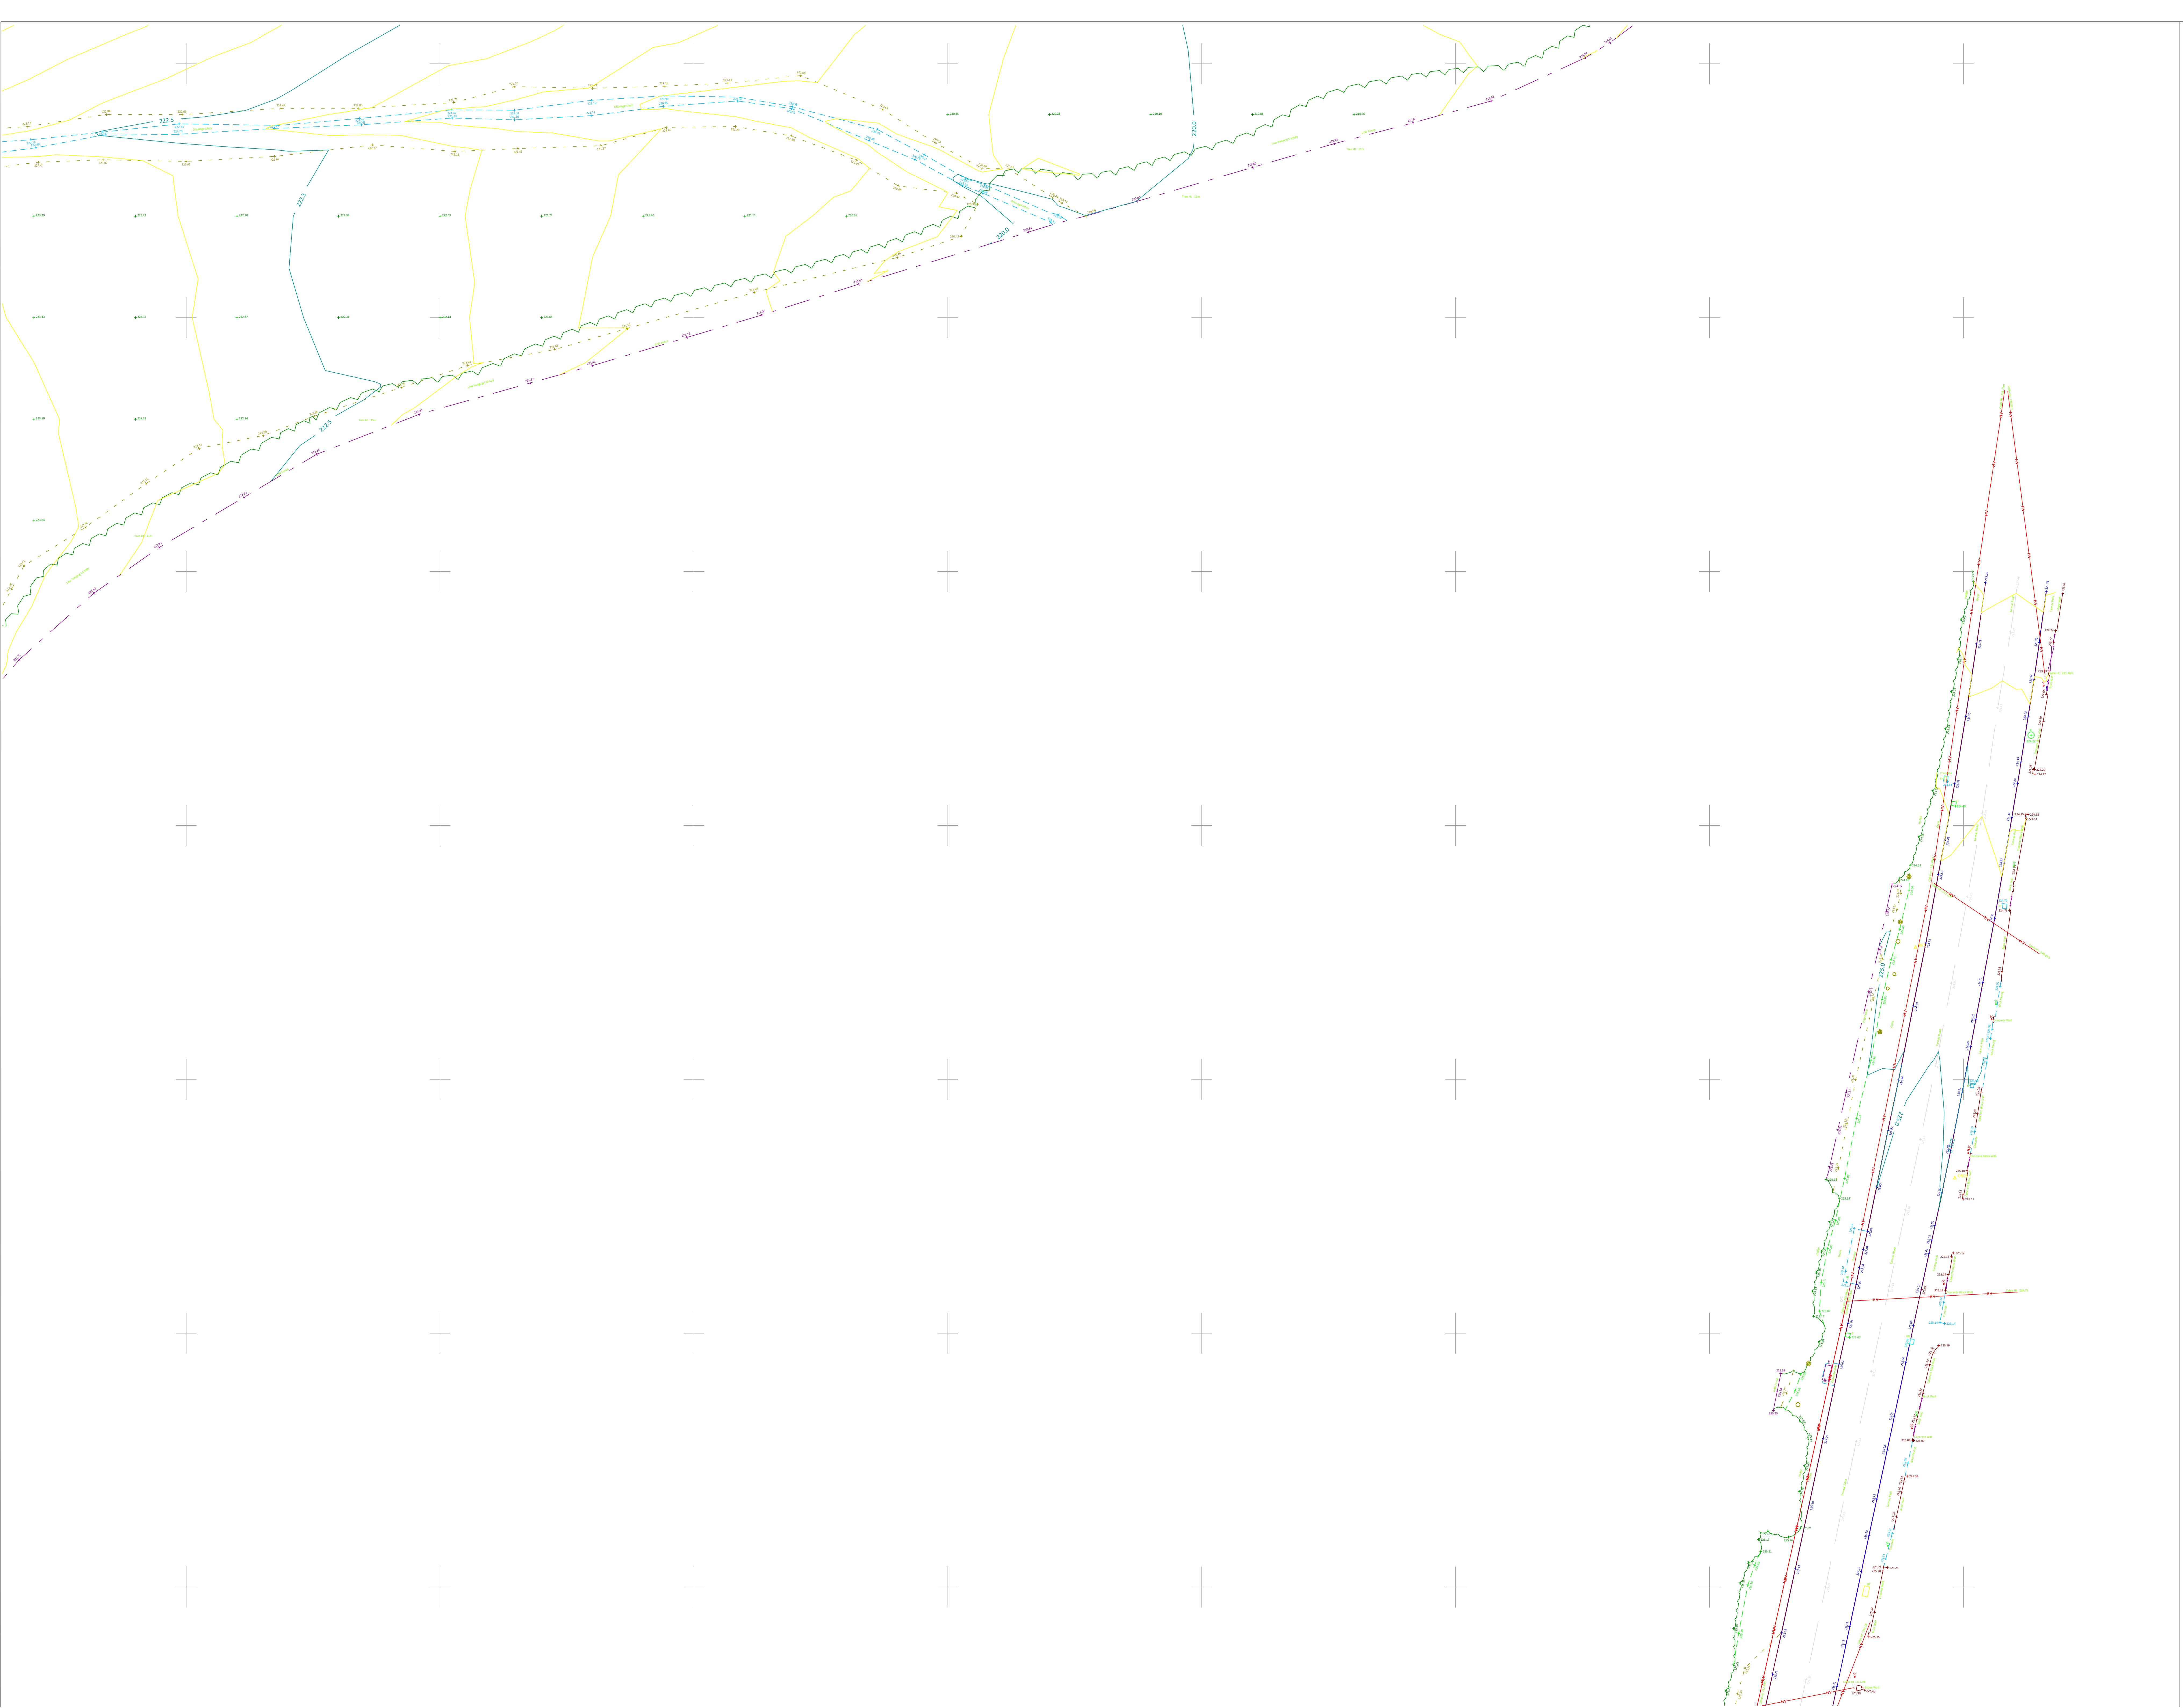

Topographical Survey

Station Coordinate List

Station	Easting	Northing	Level

Drawing Key

Bin

Borehole

Benchmark

Bollard

Camera / CCTV

Column

Tree Trunk (Varying Sizes)

Downpipe

Downpipe / Gully

Electric Post

Existing Road

Gas Cover

Small Gully

Inspection Cover (Round)

Junction Box

Letter Box

Lamp Post

Marker

Milestone

Post

Rodding Eye

Road Sign

Stop Cock

Sign Post

Sign

Tree Stump

Water Tap

Traffic Light

Telegraph Post

Tree (Varying Sizes)

TV Point

Vent Pipe

Wet Area

Bottom of Bank

Bin

Bottom of Kerb

Building Line

Boundary

Edge of Footy

Back of Pavement

Centre Line of Road

Telephone Call Box

Canopy Line

Change of Surface

Door

Overhead Electric Cable

Fence

Galvan Wall

Gate

Gutter / Drain

Hedge / Vegetation

Metal Railings

Open Sided Building

Quarry Face

Retaining Wall

French Drain

Sign

Slap

Style

Top of Bank

Top of Kerb

Watercourse Bottom

Watercourse Top

White Line

Wash

Air Valve

British Telecom Cover

Cable TV Cover

Fire Hydrant

Gas Valve

Inspection Cover

Junction Box

Kerb Outlet

Gully

Inspection Cover (Triangle)

REVISIONS/UPDATES & ASSOCIATED DETAILS

Dwg No	Details	By	Date
-		-	-

LANDMARK

SURVEYS WALES

THE SURVEY PEOPLE

www.lmwsurveys.co.uk

enquiries@lmwsurveys.co.uk

Tel: 01554 821590

JOB TITLE

Land west of Mount Road

SHEET SIZE & SCALE

A0 @ 1:200

DATE SURVEYED

October 2024

DRAWING NUMBER

7148

DRAWN BY

JP

CLIENT

REWE 11 Ltd.

[illegible]

Topographical Survey

Station Coordinate List

Station	Easting	Northing	Level

Drawing Key

B	Bin		Bottom of Bank
B	Borehole		Bite
B	Benchmark		Bottom of Kerb
B	Bollard		Building Line
CCV	Camera / CCTV		Boundary
CCV	Camera / CCTV		Back of Pavement Curve Line of Road
CS	Close Trunk (Surveying Size)		Telephone Call Box
D	Deorption		Canopy Line
D	Electric / Gully		Change of Surface
D	Door		Door
D	Downspout		Overhead Electric Cable
E	Earthling Road		Fence
E	Gas Cover		Gabion Wall
E	Small Gully		Gutter / Drain
E	Inspection Cover (Round)		Hedge / Vegetation
E	Junction Box		Meter Readings
E	Letter Box		Open Sided Building
E	Lamp Post		Quarry Face
E	Marker		Retaining Wall
E	Milestone		French Drain
E	Post		Sign
E	Riddling Eye		Slip
E	Road Sign		Style
E	Stop Lock		Top of Bank
E	Sign Post		Top of Kerb
E	Stay		Watercourse Bottom
E	Tree Trunk		Watercourse Top
E	Waste Pipe		White Line
E	Lighting Light		Wall
E	Tree (Surveying Size)		Air Valve
E	TV Point		Buried Television Cover
E	Vent Pipe		Cable TV Cover
E	Waste Area		Fire Hydrant
E			Gas Valve
E			Inspection Cover
E			Junction Box
E			Leak Outlet
E			Gully
E			Inspection Cover (Triangle)



REVISIONS/UPDATES & ASSOCIATED DETAILS

Dwg No	Details	By	Date
--------	---------	----	------



THE SURVEY PEOPLE

~ www.lmewalesltd.co.uk ~ enquiries@lmewales.co.uk ~ Tel: 01554 821590

	JOB TITLE
--	-----------

Land west of Mount Road

SHEET SIZE & SCALE


DATE SURVEYED	October 2024
---------------	--------------

DRAWING NUMBER

DRAWN BY
JP

	CUSTOMER
--	----------

REWE 11 Ltd

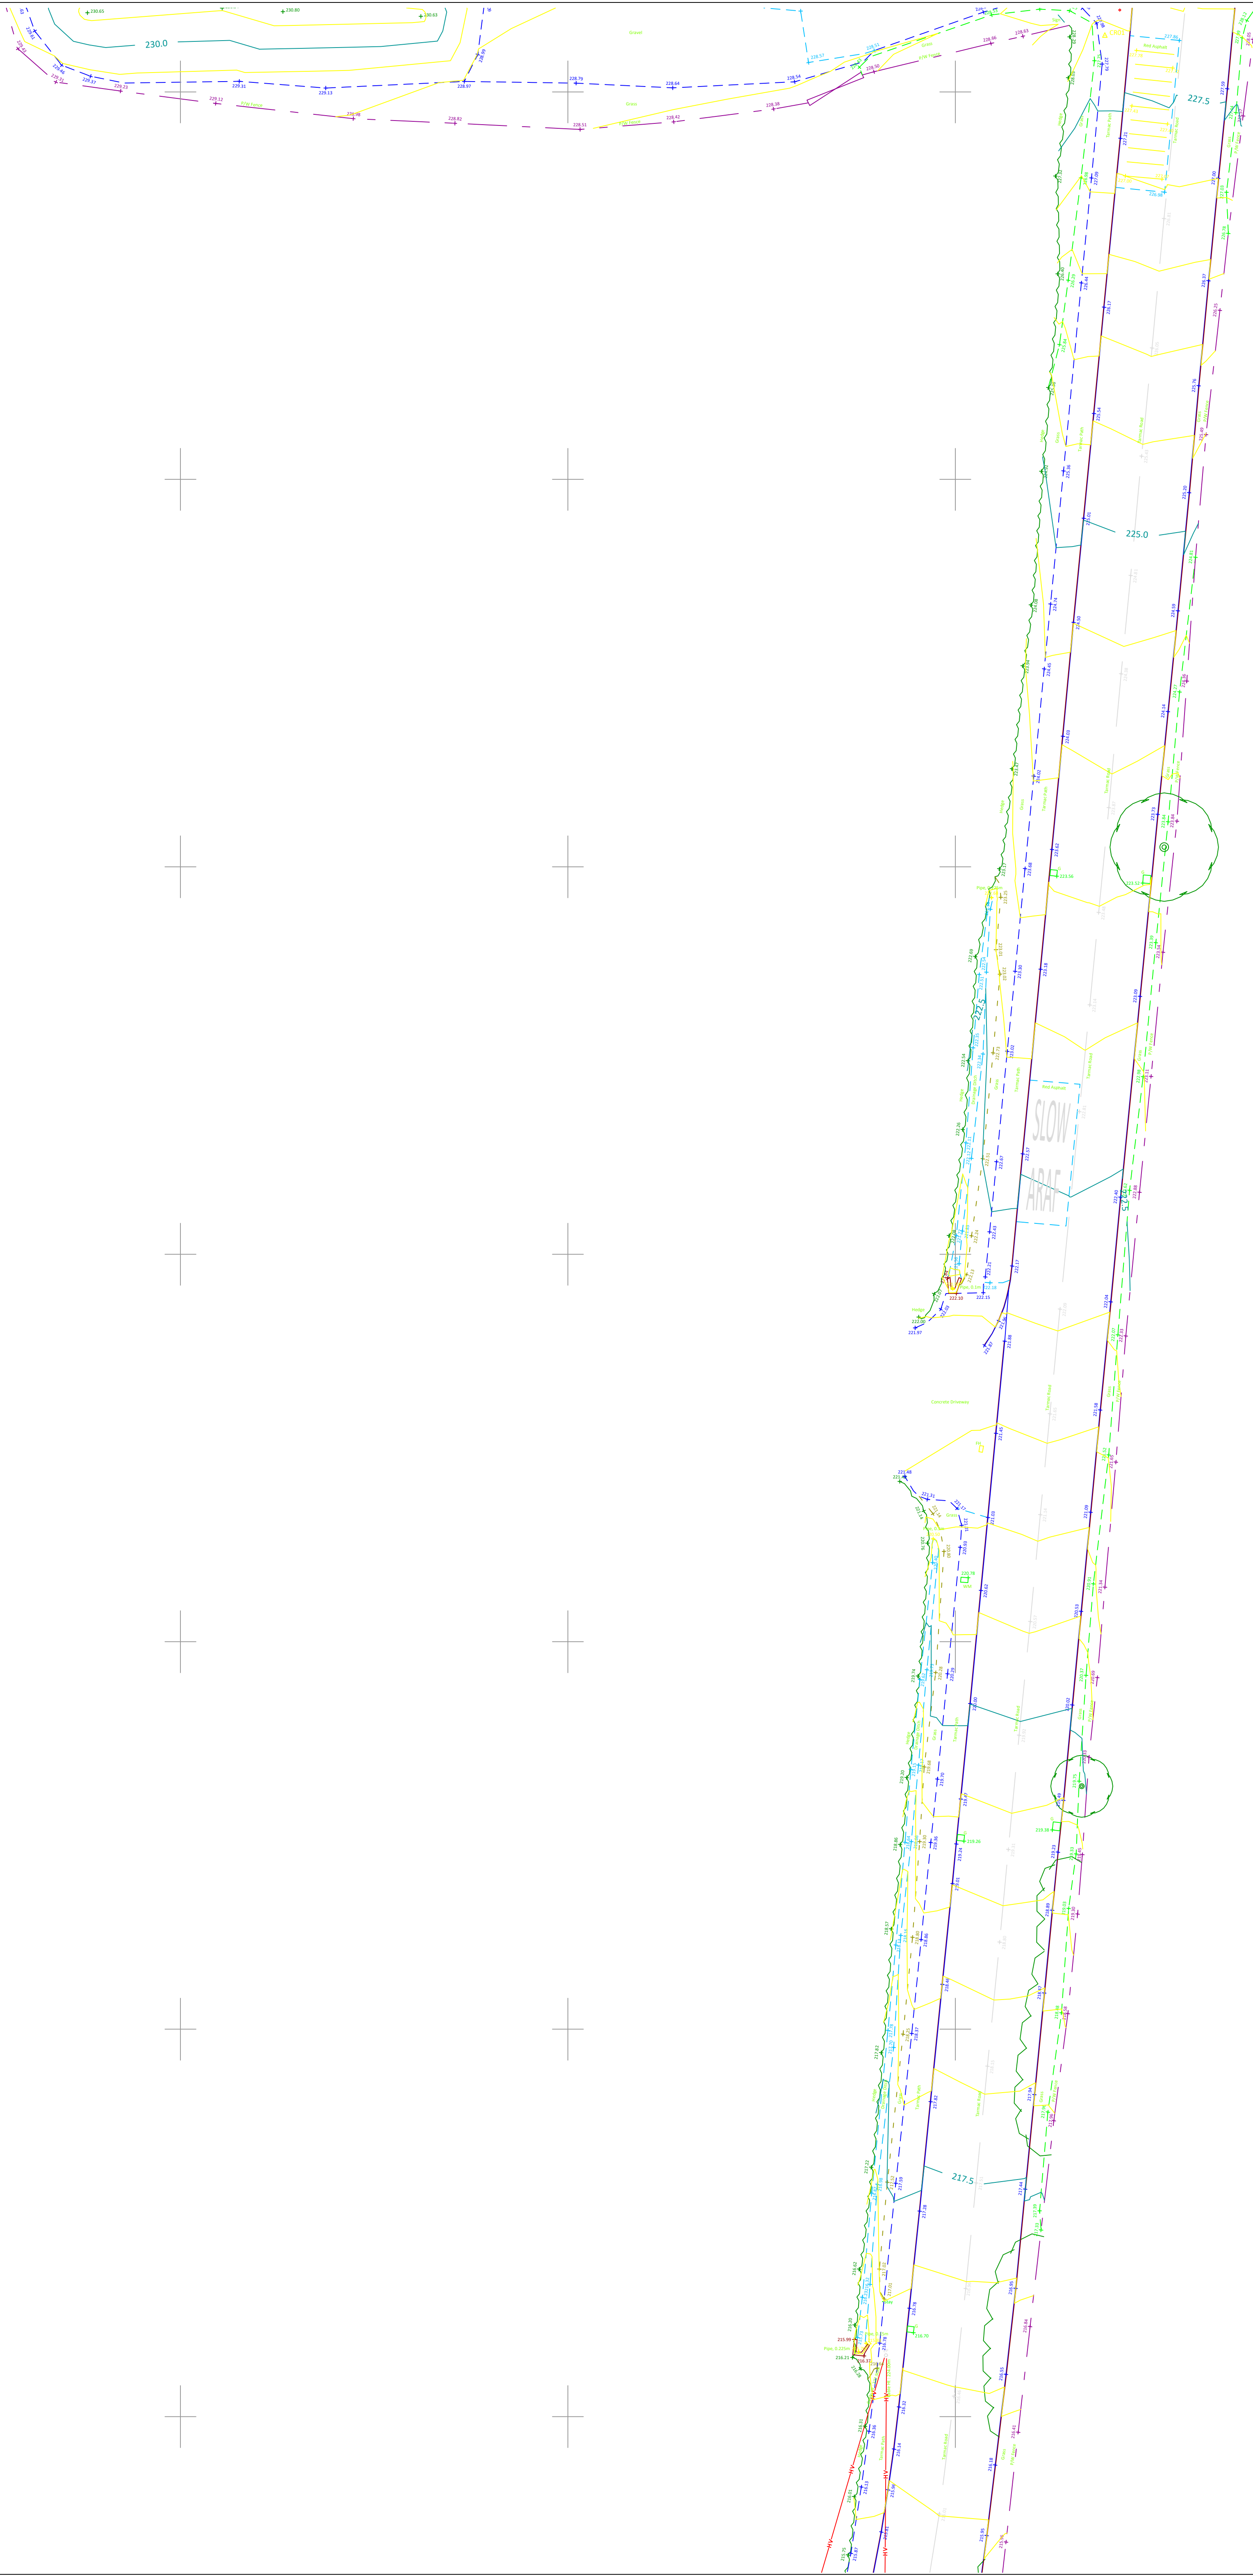

Topographical Survey

Station Coordinate List

Station	Easting	Northing	Level

Drawing Key

Bin

Borehole

Benchmark

Bollard

Camera / CCTV

Column

Tree Trunk (Varying Sizes)

Downpipe

Electric Post

Electric Road

Gas Cover

Small Gully

Inspection Cover (Round)

Junction Box

Letter Box

Lamp Post

Marker

Milestone

Post

Rodding Eye

Road Sign

Stop Cock

Sign Post

Sew

Tree Stump

Water Tap

Traffic Light

Telegraph Post

Tree (Varying Sizes)

TV Point

Vent Pipe

Wet Area

Bottom of Bank

Bin

Bottom of Kerb

Building Line

Boundary

Edge of Footy

Back of Pavement

Centre Line of Road

Telephone Call Box

Canopy Line

Change of Surface

Door

Overhead Electric Cable

Fence

Gas Main Wall

Gate

Gutter / Drain

Hedge / Vegetation

Metal Railings

Open Sided Building

Quarry Face

Retaining Wall

French Drain

Sign

Stop

Style

Top of Bank

Top of Kerb

Watercourse Bottom

Watercourse Top

White Line

Yard

Air Valve

British Telecom Cover

Cable TV Cover

Fire Hydrant

Gas Valve

Inspection Cover

Junction Box

Kerb Outlet

Gully

Inspection Cover (Triangle)

N

REVISIONS/UPDATES & ASSOCIATED DETAILS

Dwg No	Details	By	Date
-	-	-	-

LANDMARK

SURVEYS WALES

THE SURVEY PEOPLE

www.landmarkdtd.co.uk

enquiries@landmarkdtd.co.uk

Tel: 01554 821590

JOB TITLE

Land west of Mount Road

SHEET SIZE & SCALE

A0 @ 1:200

DATE SURVEYED

October 2024

DRAWING NUMBER

7148

DRAWN BY

JP

CLIENT

REWE 11 Ltd.

