



SECTION A-A
SCALE 1:50

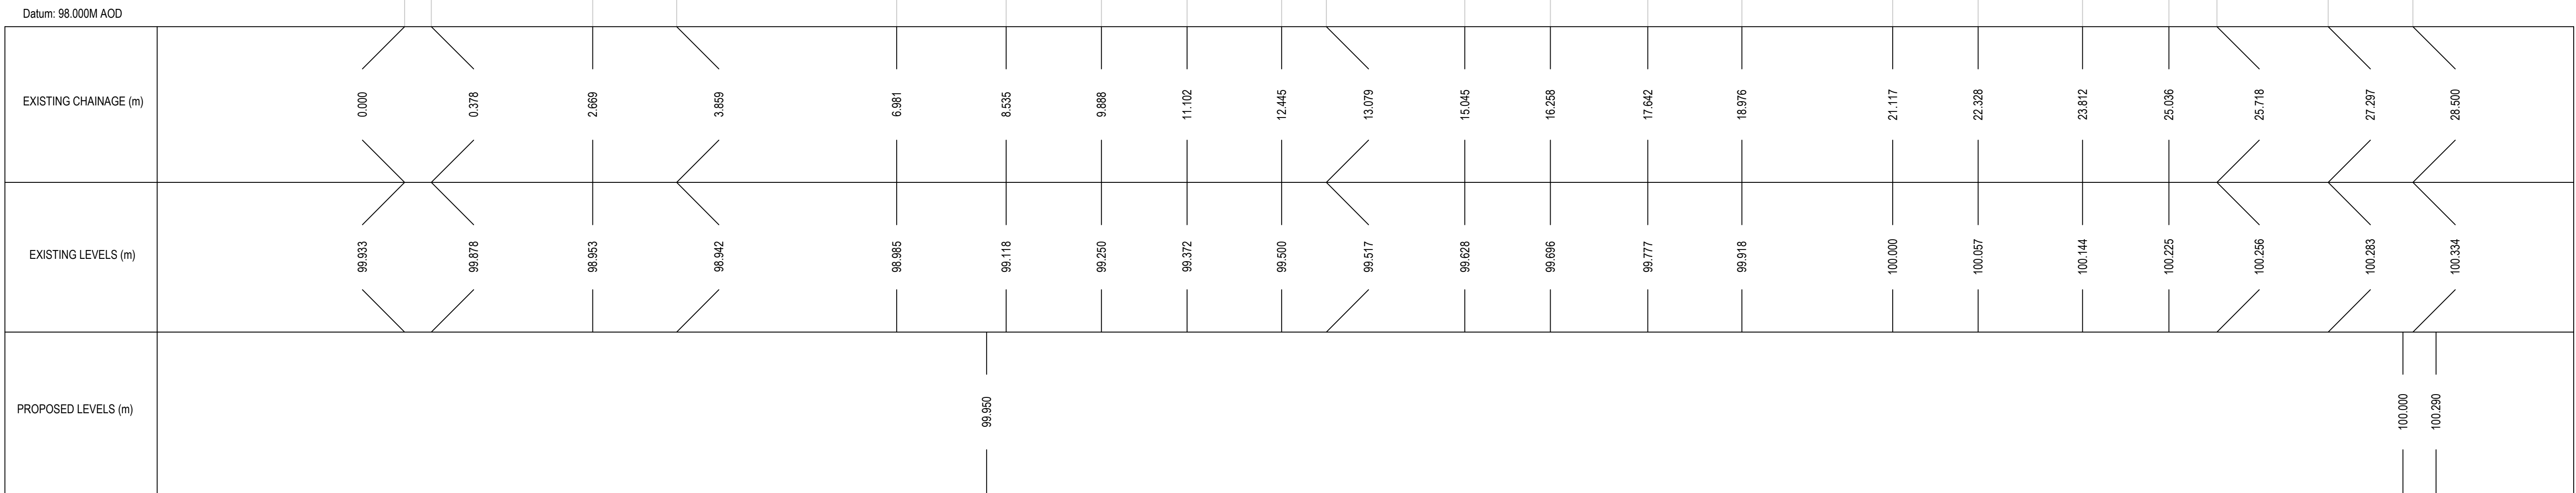

SECTION B-B
SCALE 1:50

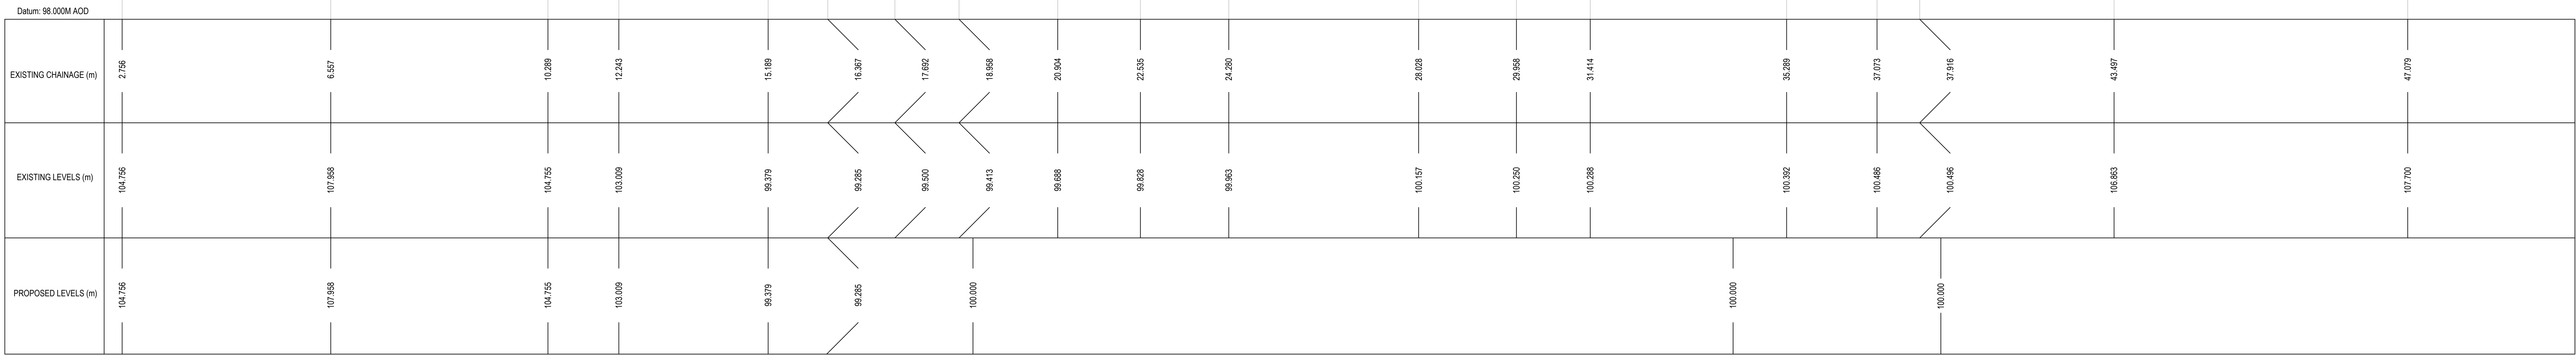

- NOTES
- ALL DIMENSIONS ARE IN MILLIMETRES UNLESS NOTED OTHERWISE.
 - ALL LEVELS ARE SHOWN IN METRES UNLESS NOTED OTHERWISE.
 - DO NOT SCALE FROM THE DRAWING. USE FIGURED DIMENSIONS ONLY.
 - ANY DISCREPANCIES TO BE REPORTED IMMEDIATELY TO THE ENGINEER.
 - THIS DRAWING TO BE READ IN CONJUNCTION WITH ALL RELEVANT ARCHITECTS, ENGINEERS, SUBCONTRACTORS AND SPECIALISTS DRAWINGS AND SPECIFICATIONS.
 - EXISTING SERVICES HAVE NOT BEEN SHOWN BUT ARE PRESENT - THE CONTRACTOR IS TO LIAISE WITH ALL STATUTORY AUTHORITIES PRIOR TO THE COMMENCEMENT OF ANY WORKS.

LEGEND

- PROPOSED SITE PROFILE
- - - EXISTING GROUND PROFILE

Rev	Issued	Checked	Drawn	By	Scale	Date	Description
01	01	01	01	01	01	31.01.25	PRELIMINARY ISSUE

Client
ABI JONES

Project
LAND OFF GRAIG ROAD
PONTARDAWE
NEATH PORT TALBOT

Title
PROPOSED SITE SECTIONS
SH1



29 Bocam Park, Old Field Road, Pencoed, Bridgend CF35 5LJ.
Phone: 01656 863794 Email: enquiries@vale-consultancy.co.uk

date	drawn	checked	approved
31.01.25	CC	FP	MJ

scale @ A0
AS STATED

project no.
20215

status	orig. no.	rev.
P	20215_201	01