
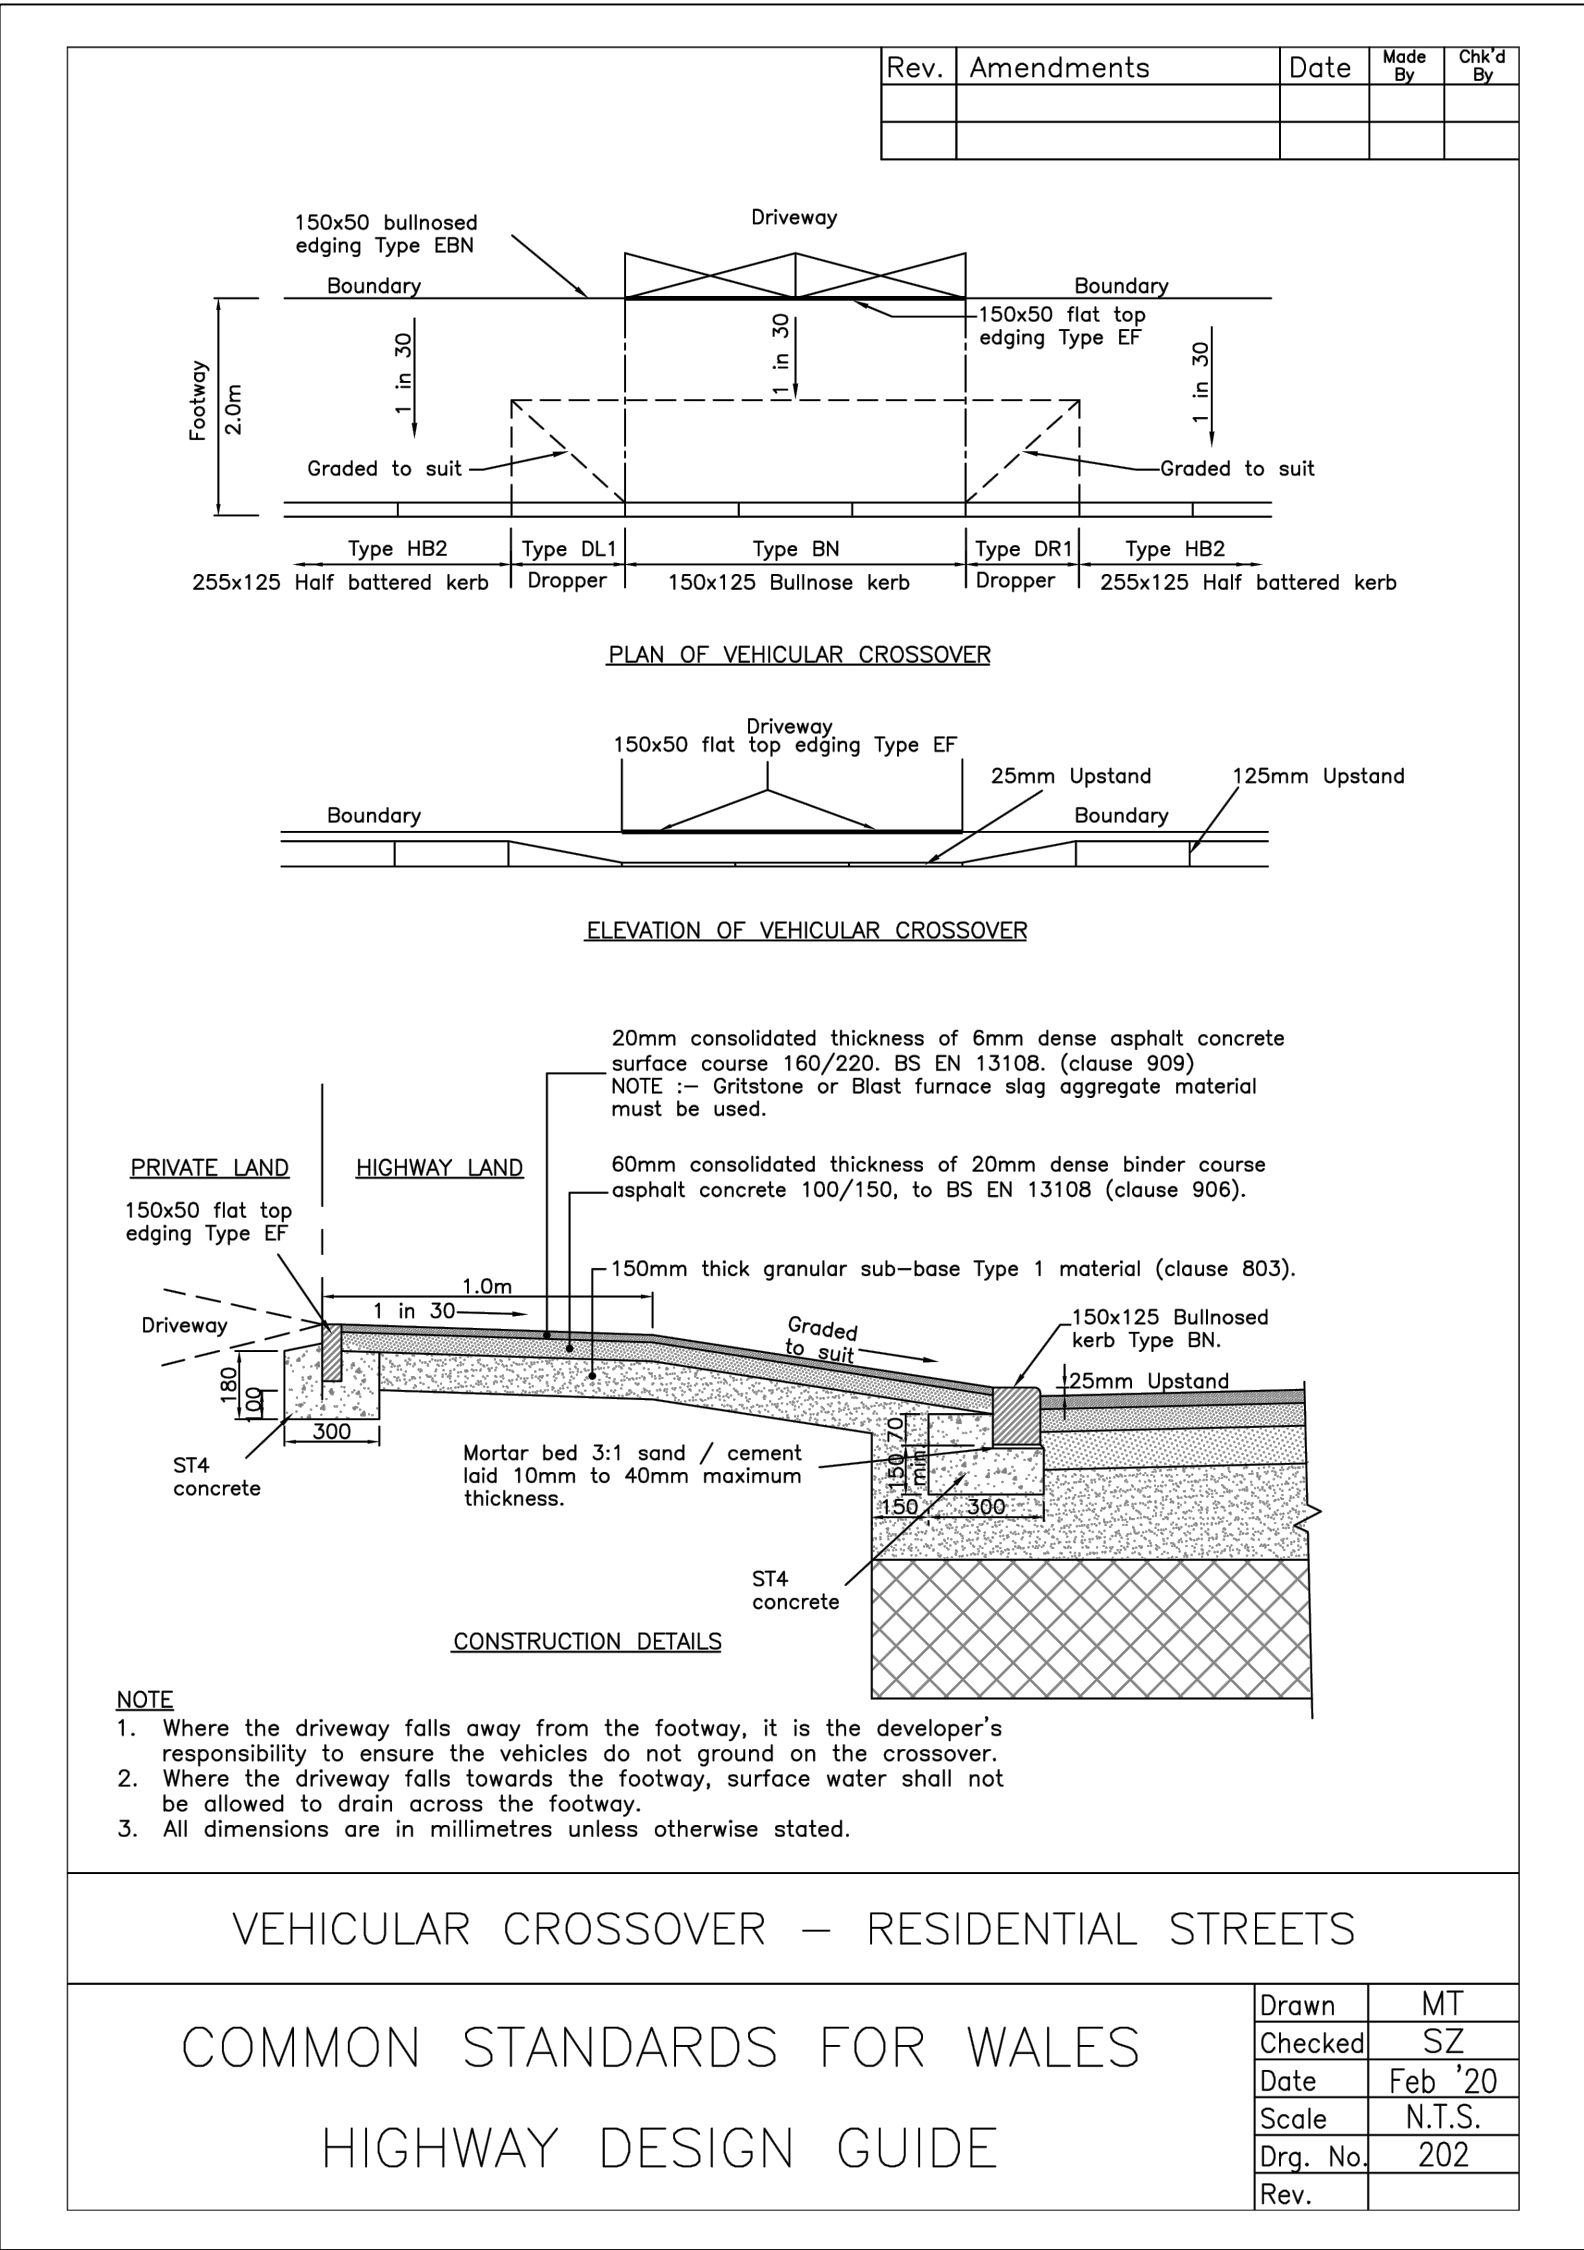


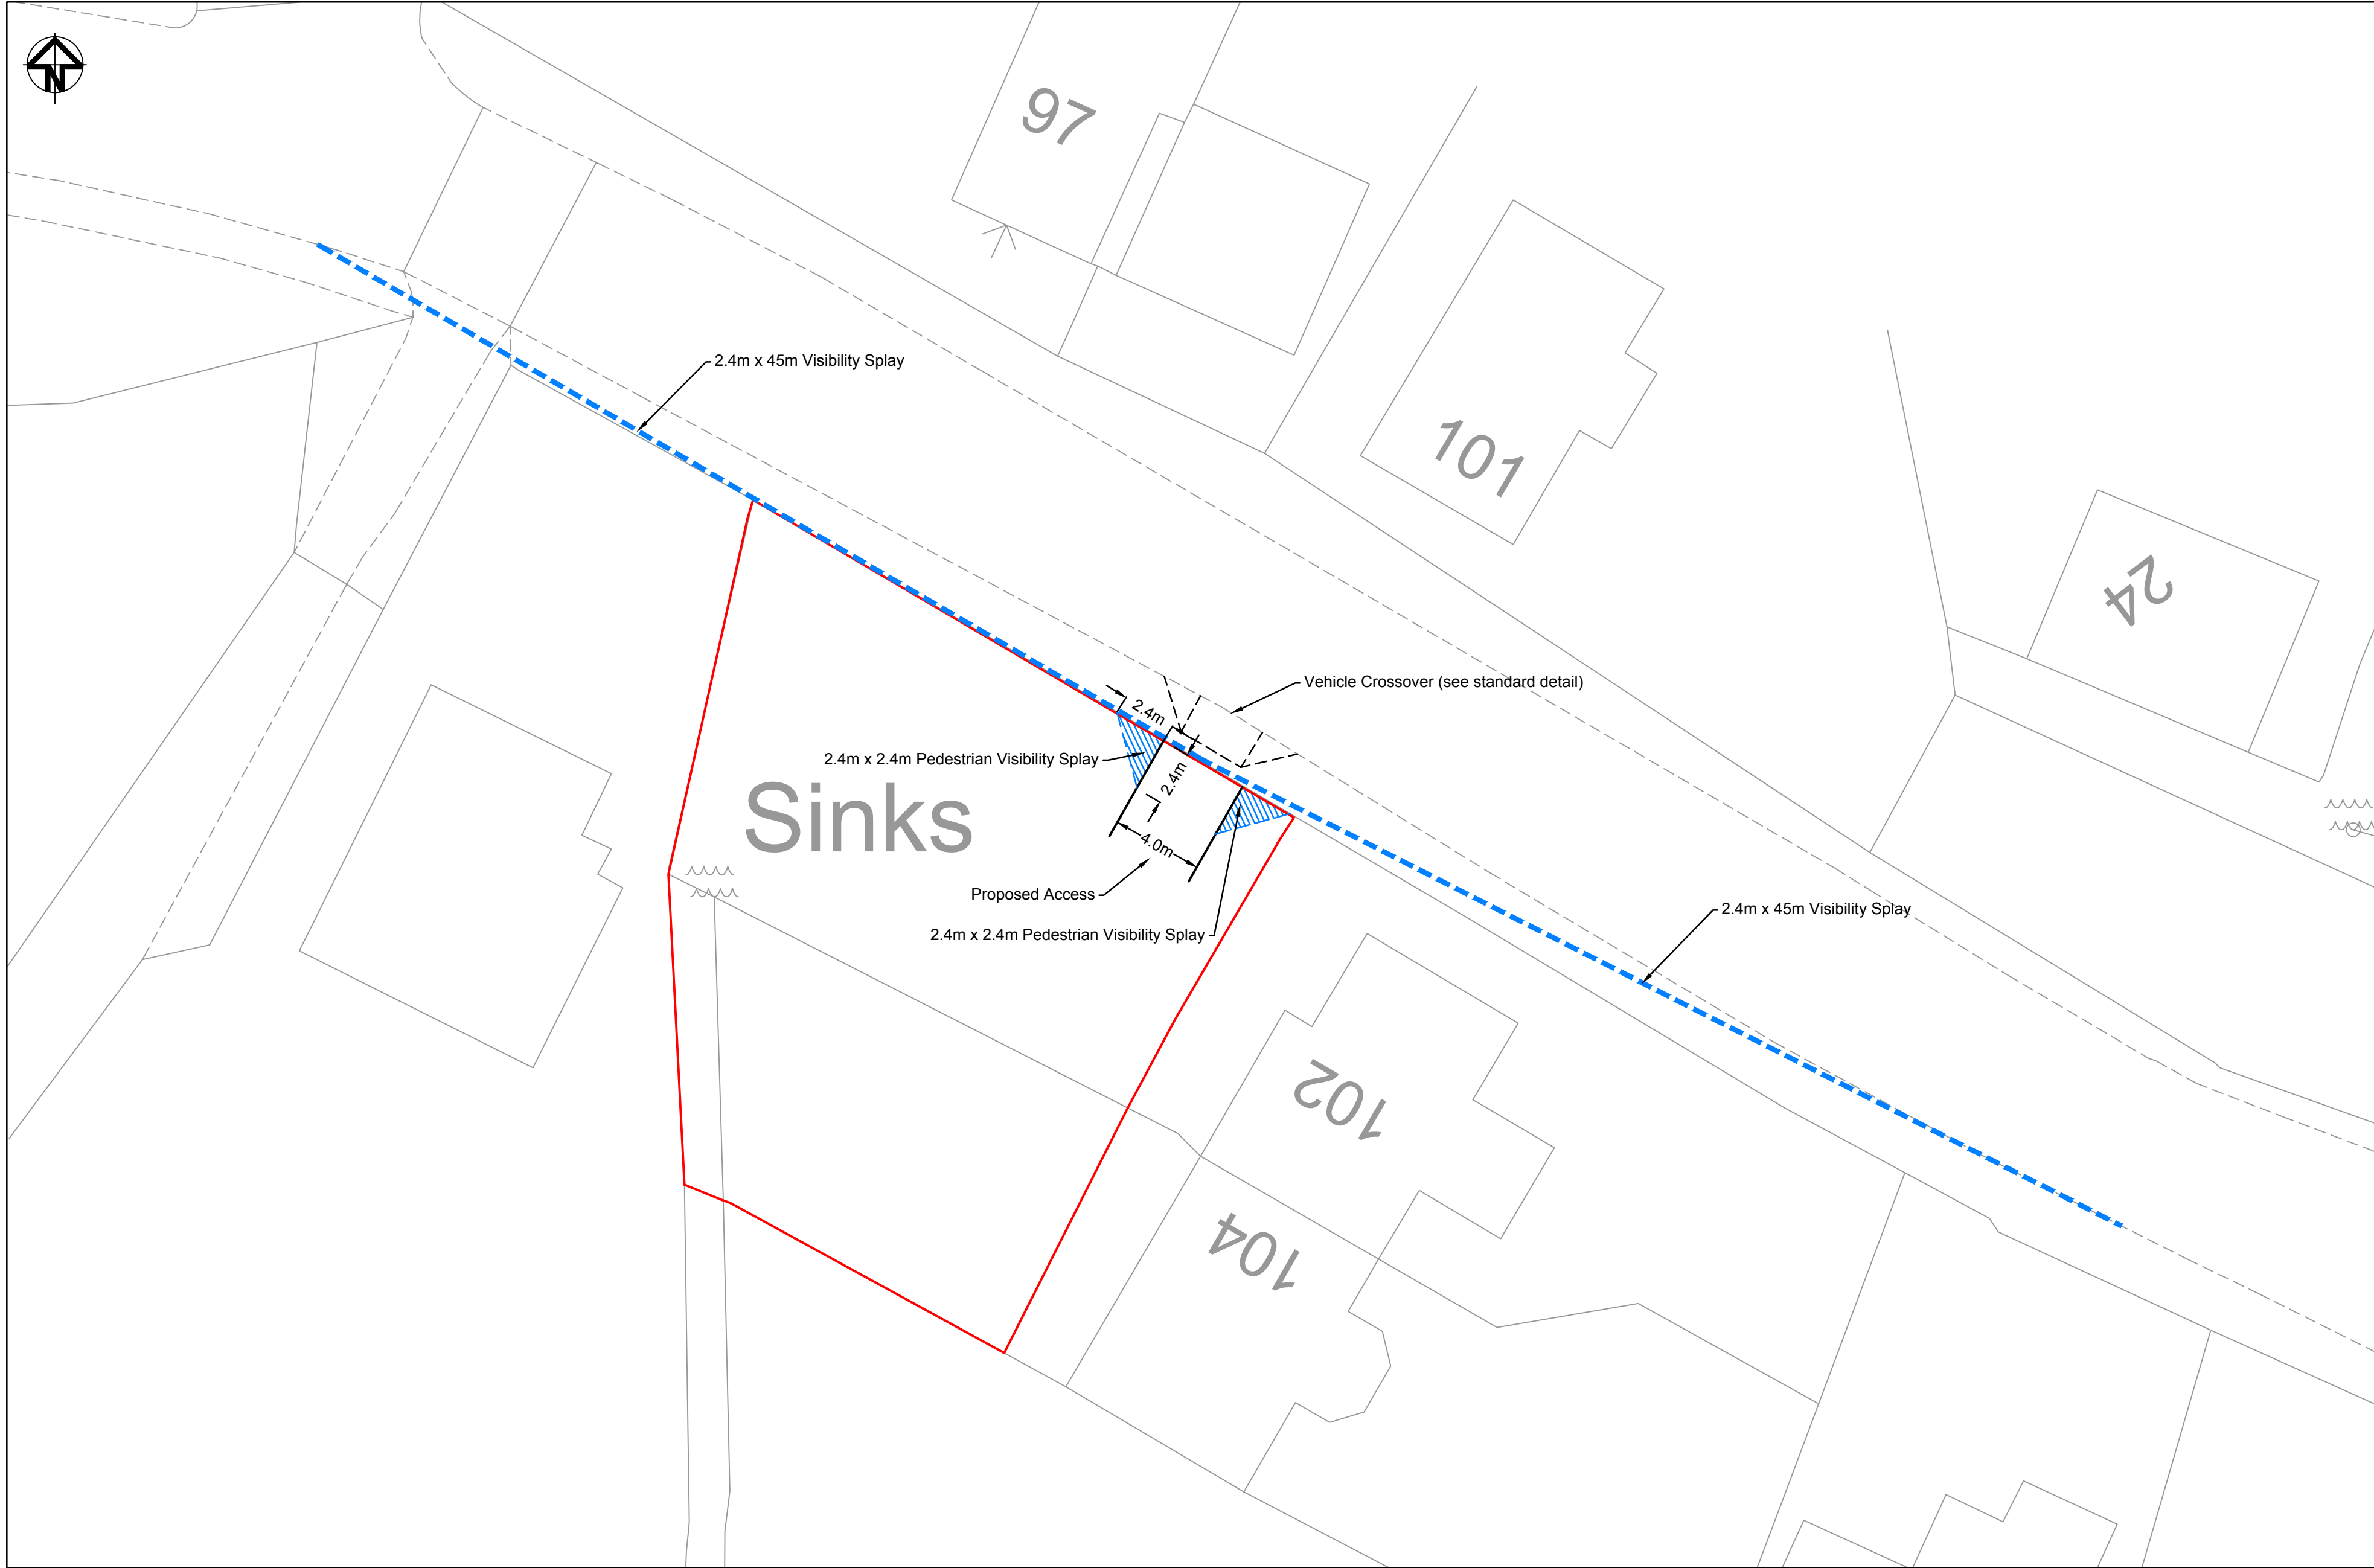

B	Access Widened	09-01-25
A	First Issue	30-07-24

Unit 19, Yr Hen Farchnad,
Carmarthen Street, Llandoello SA19 6BJ

E-mail: mail@acstro.com
www.acstro.com
Tel: 01558 824021

Project	LAND ADJACENT 102/104 GRAIG ROAD, GELLINUDD, PONTARDAWE
Drawing	PROPOSED ACCESS
Drawing No.	1799-ACS-XX-ZZ-DR-T-001-B
Scale	1:200 @ A1