


Graig Road, Gellinudd

Tree Constraints Plan

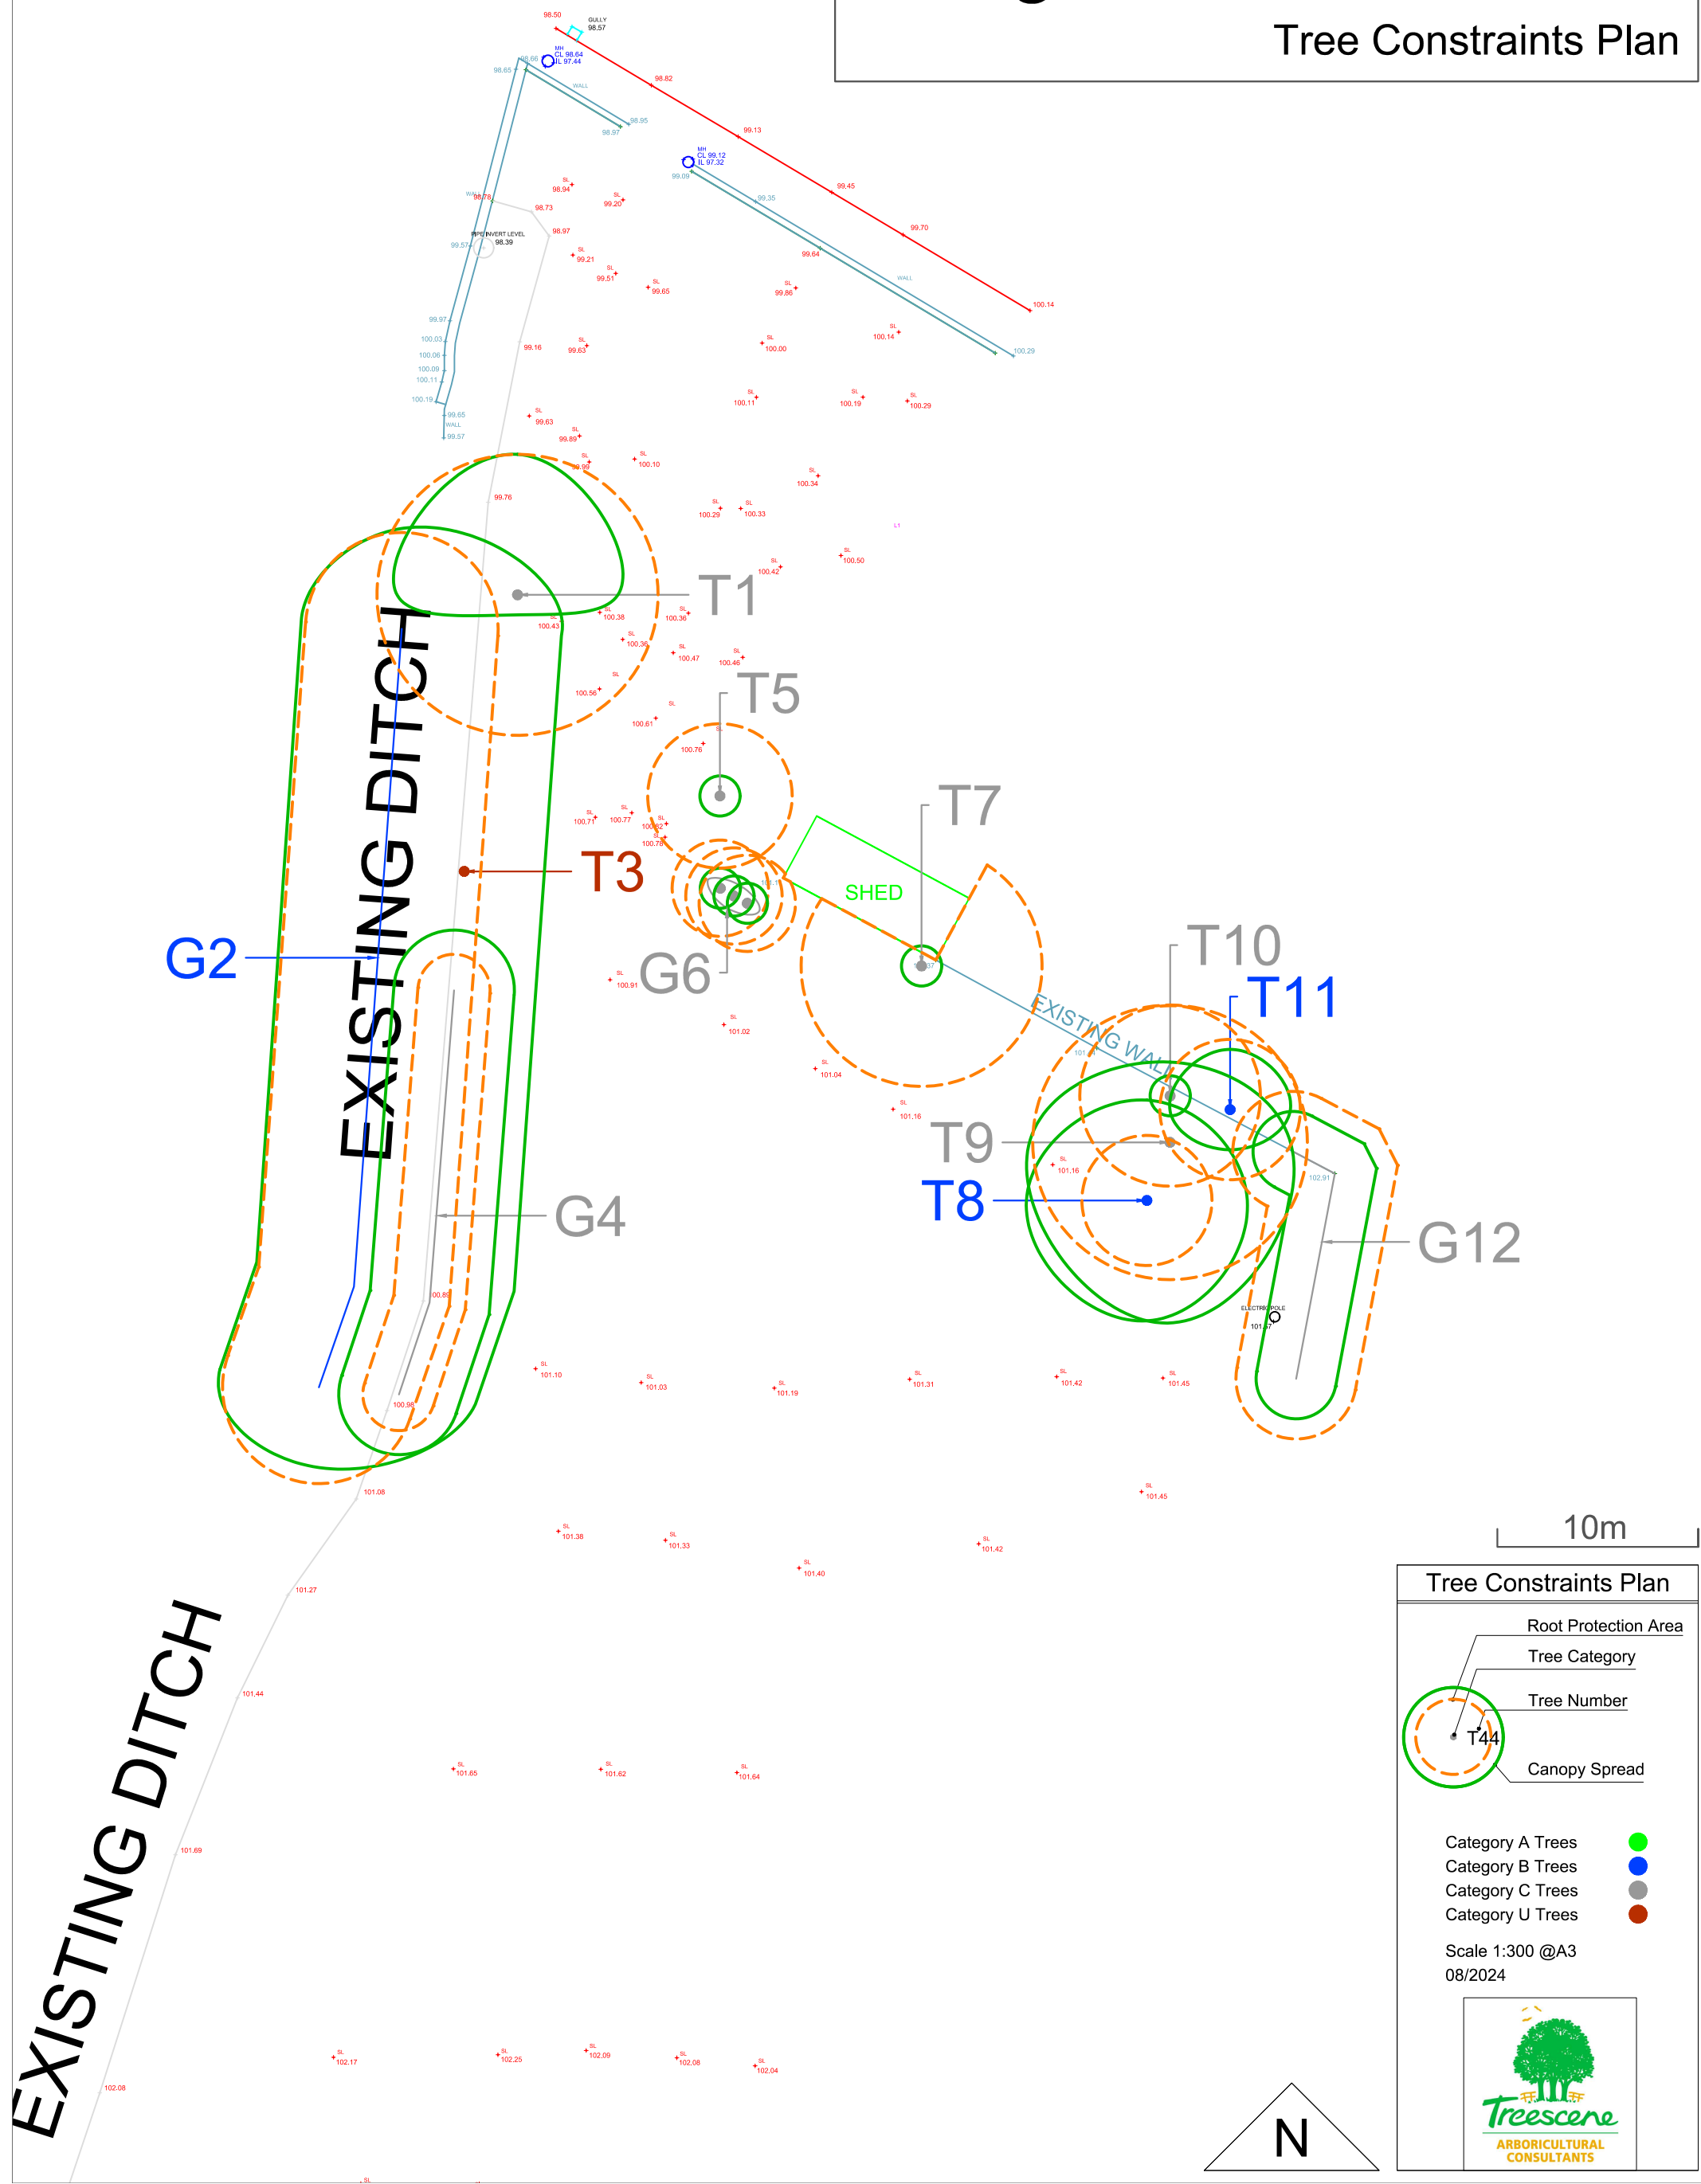

Tree Constraints Plan

Root Protection Area

Tree Category

Tree Number

Canopy Spread

Category A Trees

Category B Trees

Category C Trees

Category U Trees

Scale 1:300 @A3

08/2024



Treescene
ARBORICULTURAL
CONSULTANTS