



Ground Floor

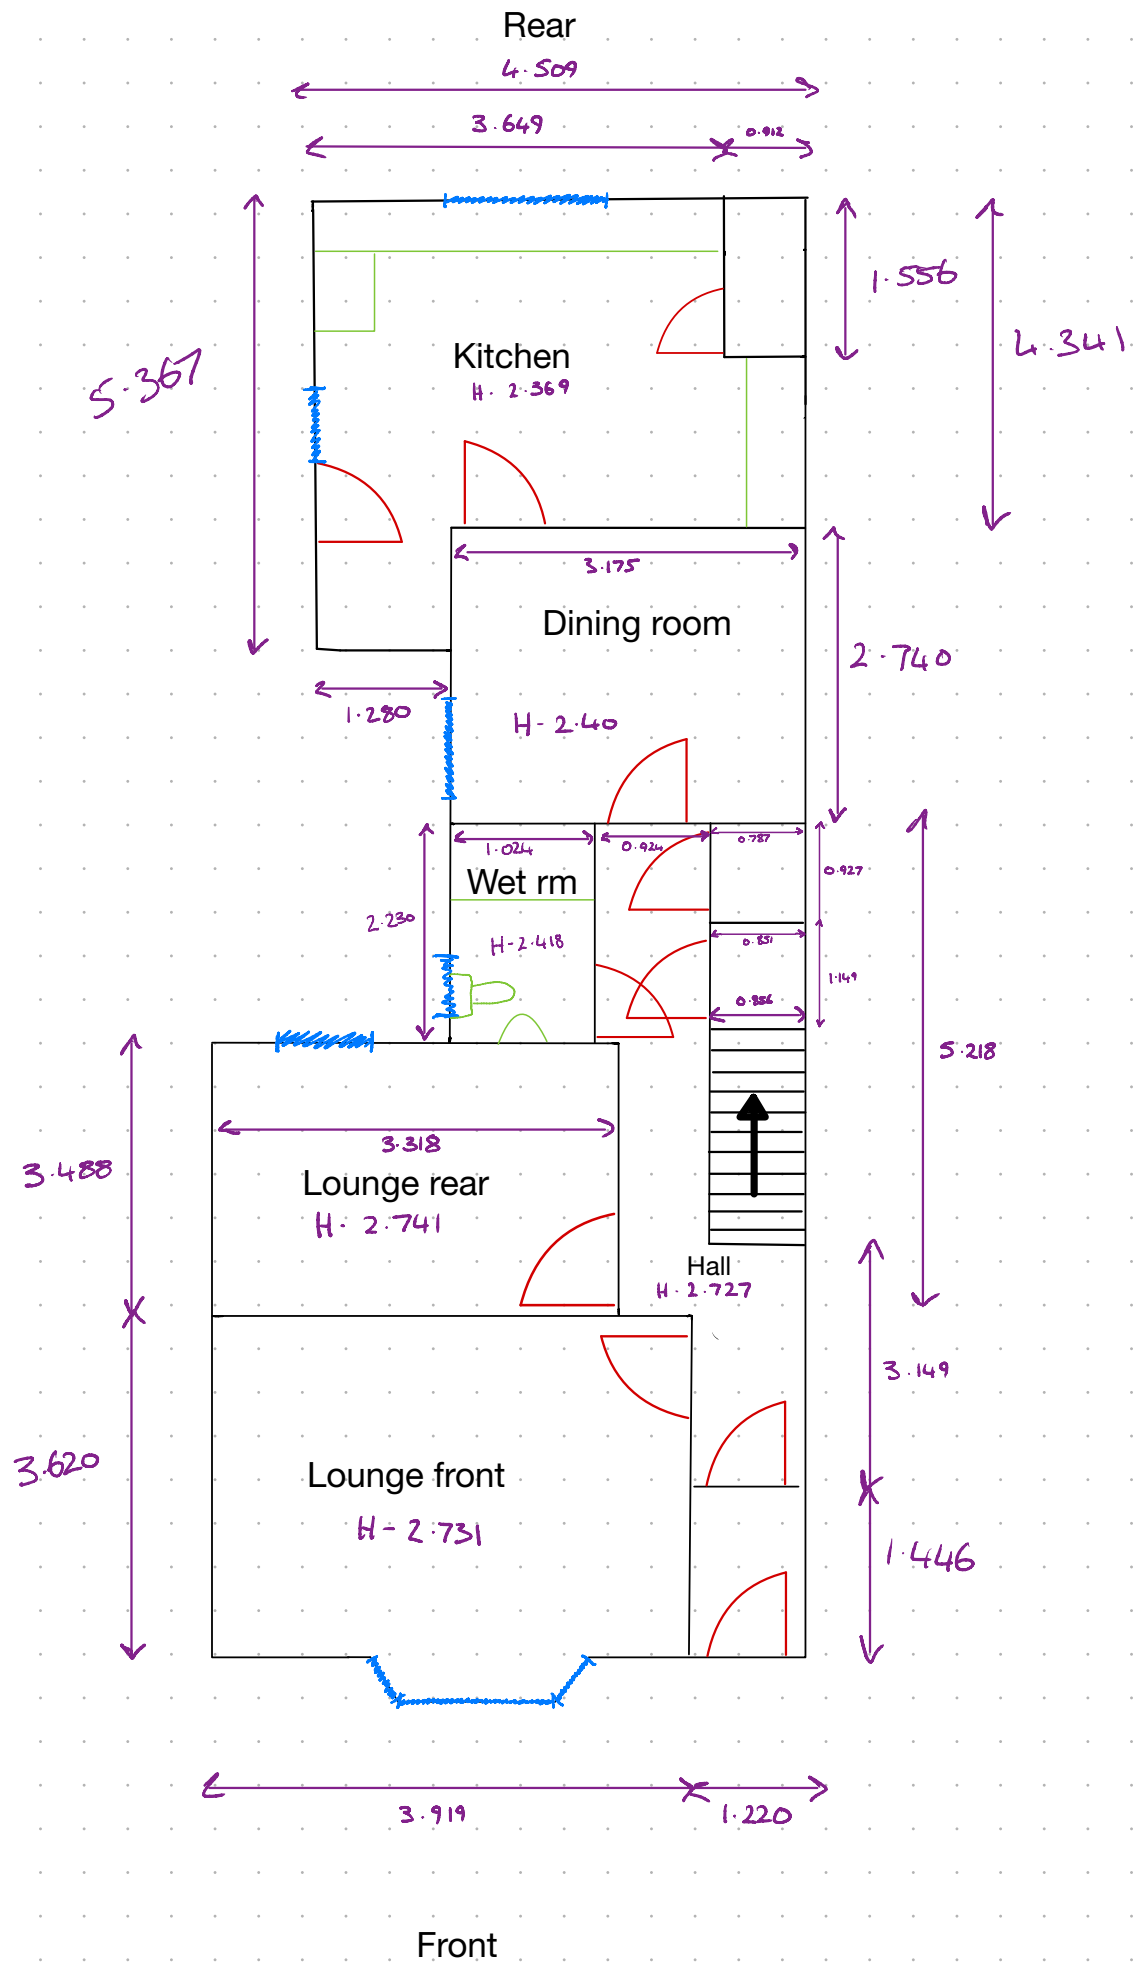


1st Floor

Rear

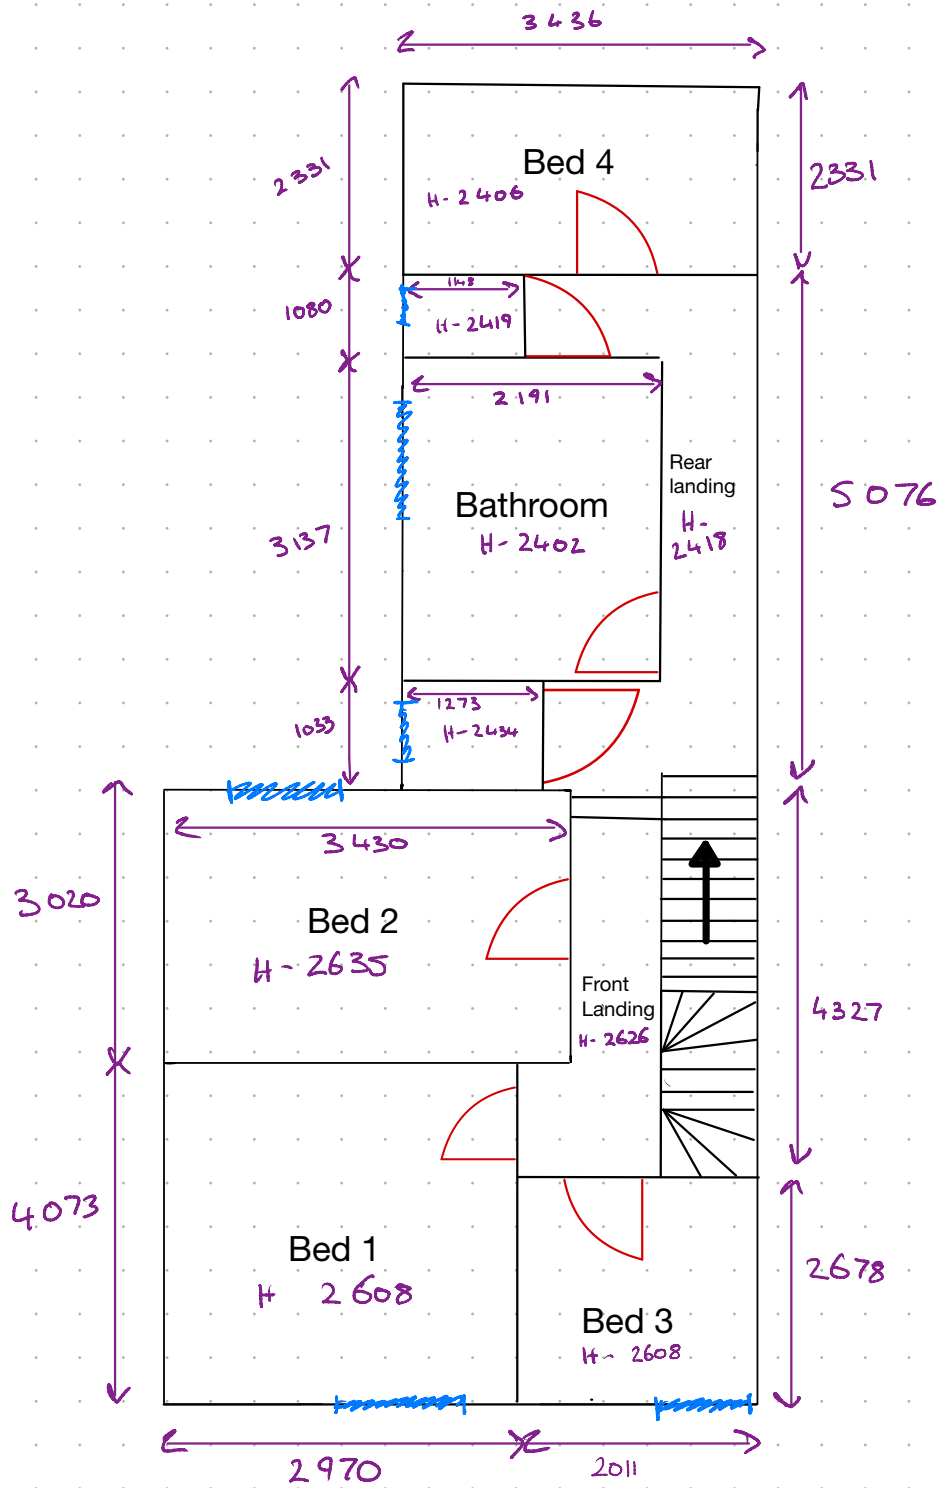

Front

2nd Floor

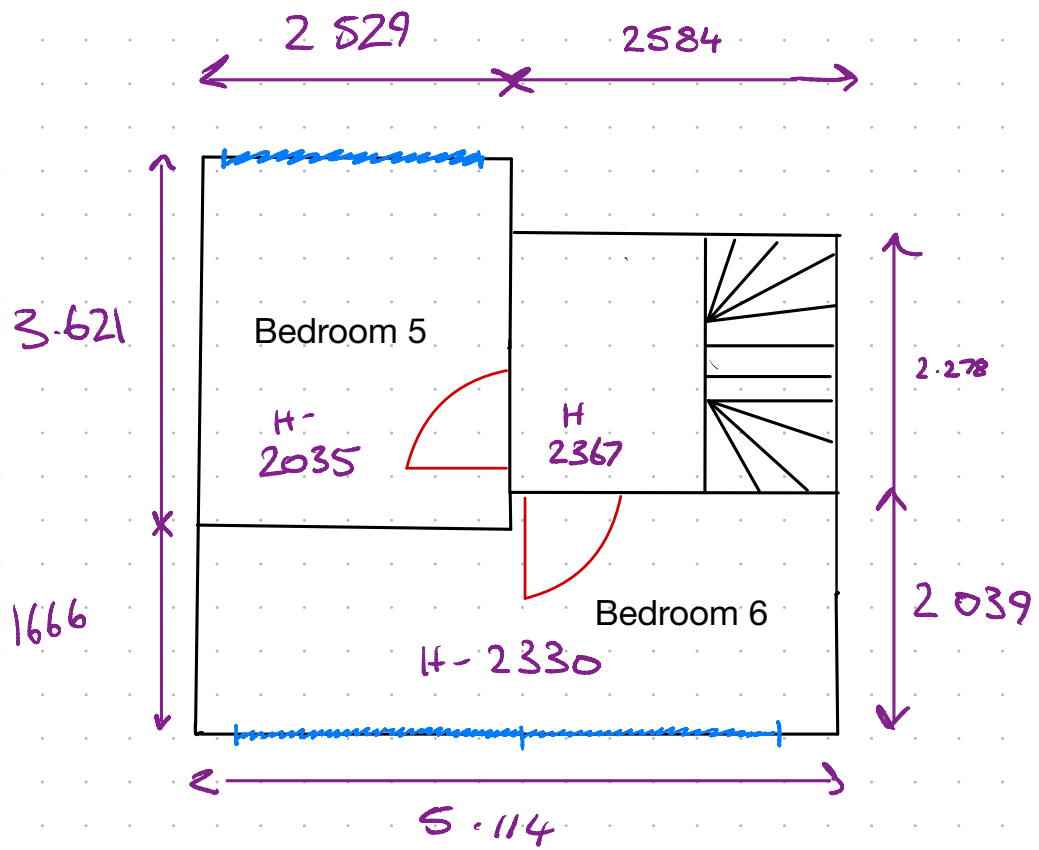

Front