


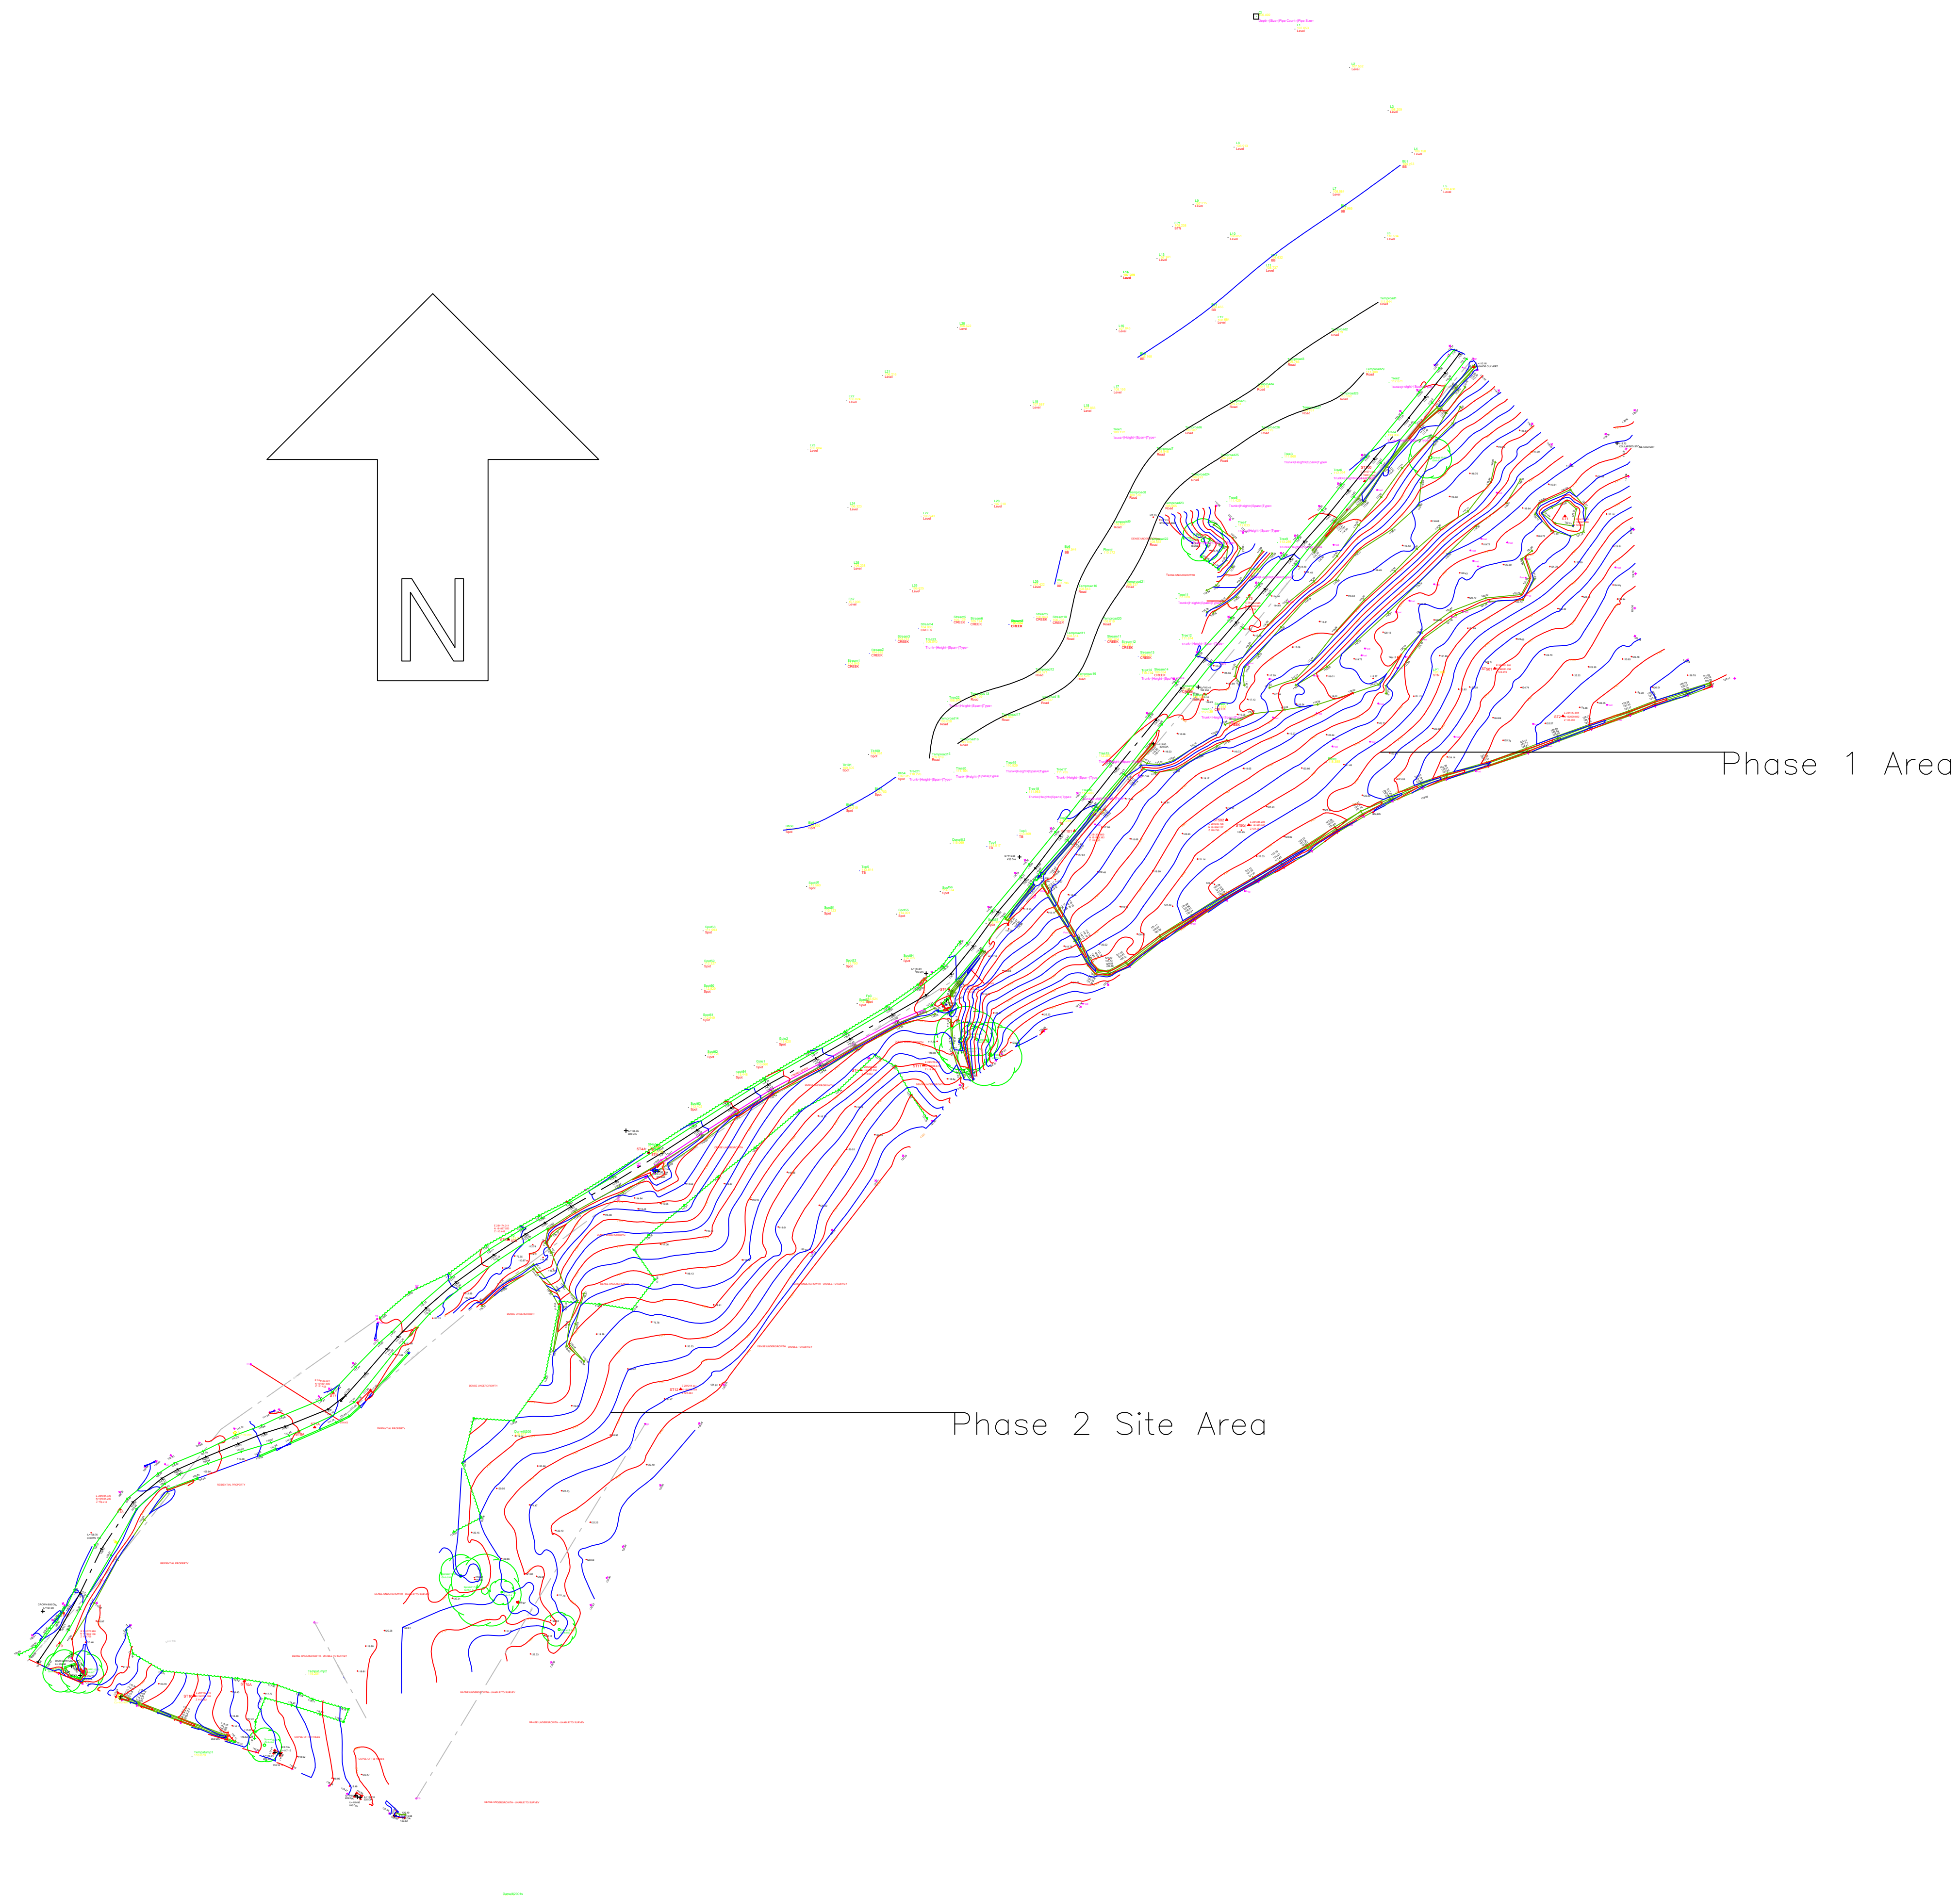

NOTES

C	Jun'22	Additional Survey Information Added	RC
B	May'22	Scale Amended/North Point Added	RC
A	Apr'22	Updated April 2022	RC
REV	DATE		BY CHKD

CLIENT
Crynant Plant Limited

PROJECT
Varteg Fawr Hosing Development Phase 2

TITLE
Site Survey Plan

GENERAL NOTES
A- The scale shown on this drawing only applies to the correct paper size.
B- Do not scale from this drawing take figured dimensions only.
C- Any discrepancies to be reported to ateb consult.
D- Drawings in PDF format are not to scale and are for reference only.

DATE	Feb'21	PRODUCED BY	E.Peet
SCALE	1/500	CHECKED	
PAPER SIZE	A1	APPROVED	

ateb Consult
42 Gurnos Road
Ystalyfera
Swansea
SA9 2HY
Tel: 01639 849279
Fax: 01639 849984
E-mail: info@atebconsult.co.uk

JOB NUMBER	DRAWING NUMBER	REVISION
20/018	100	C