

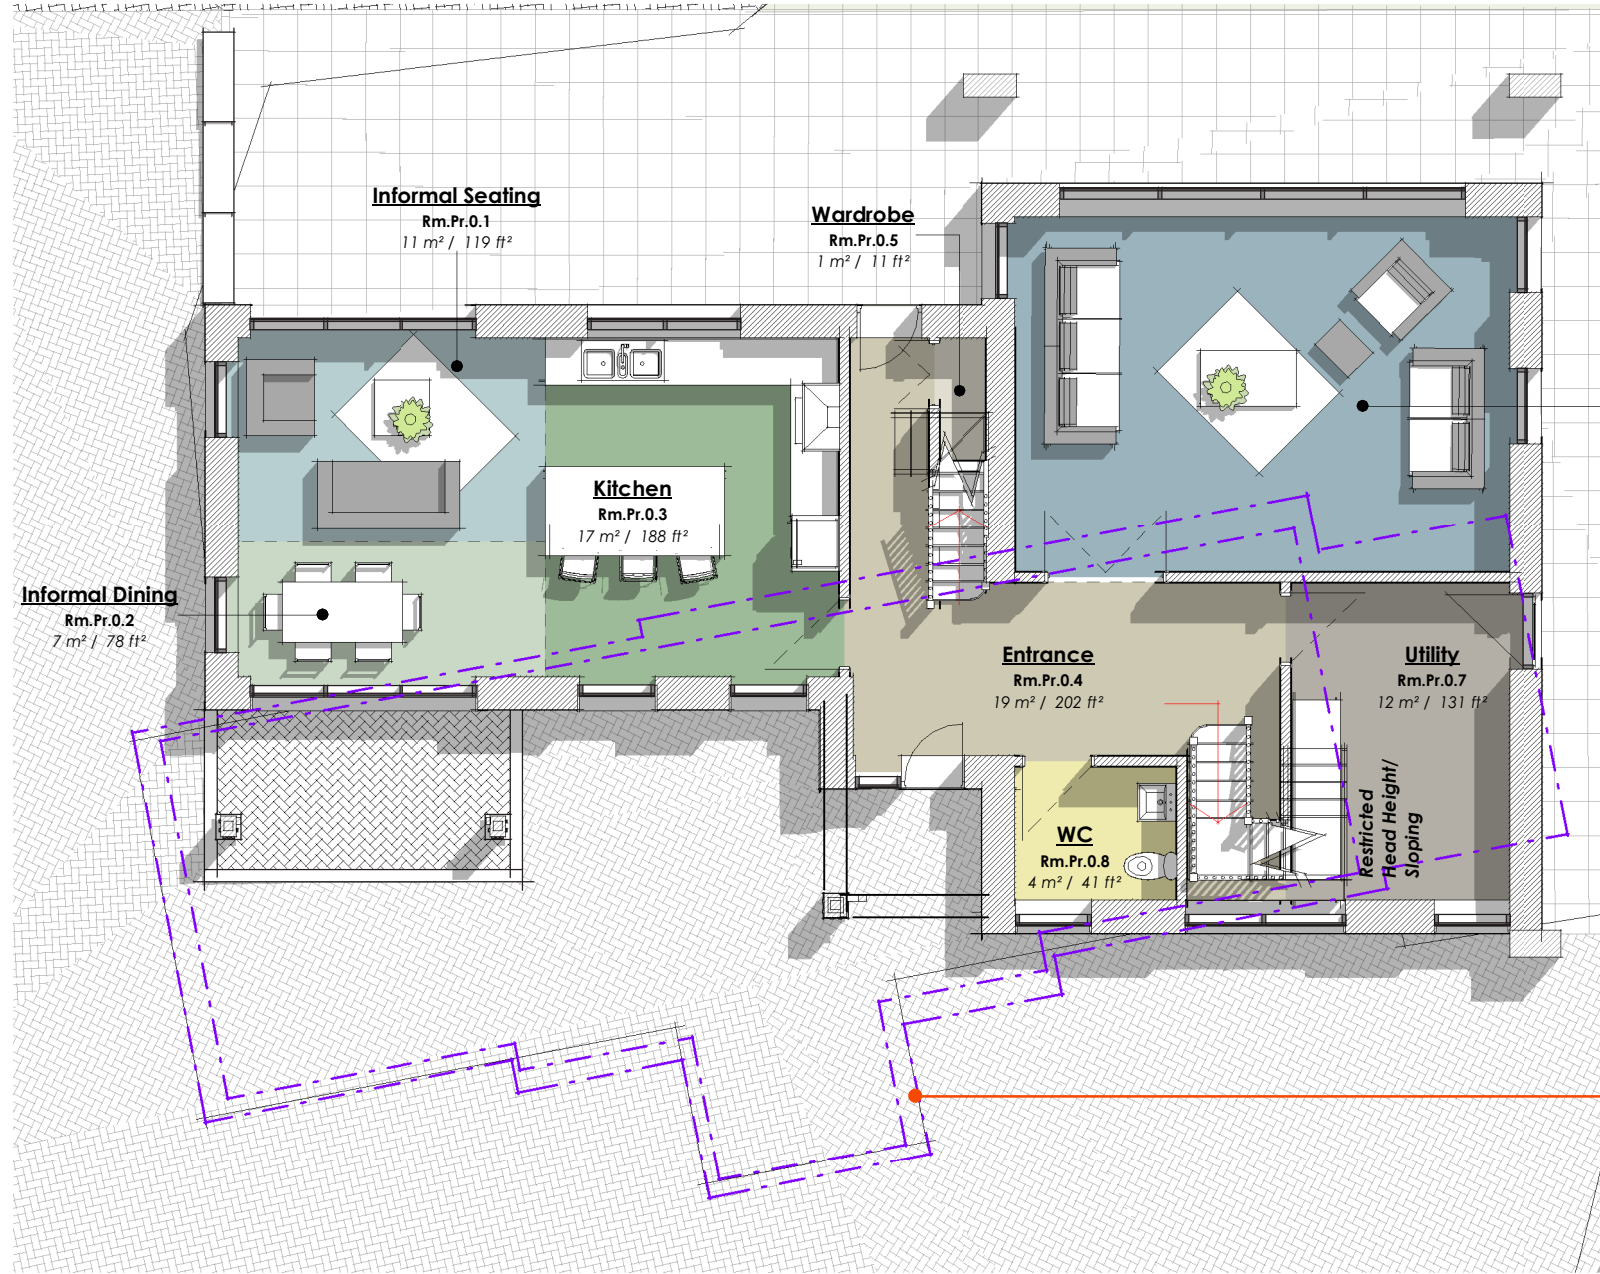


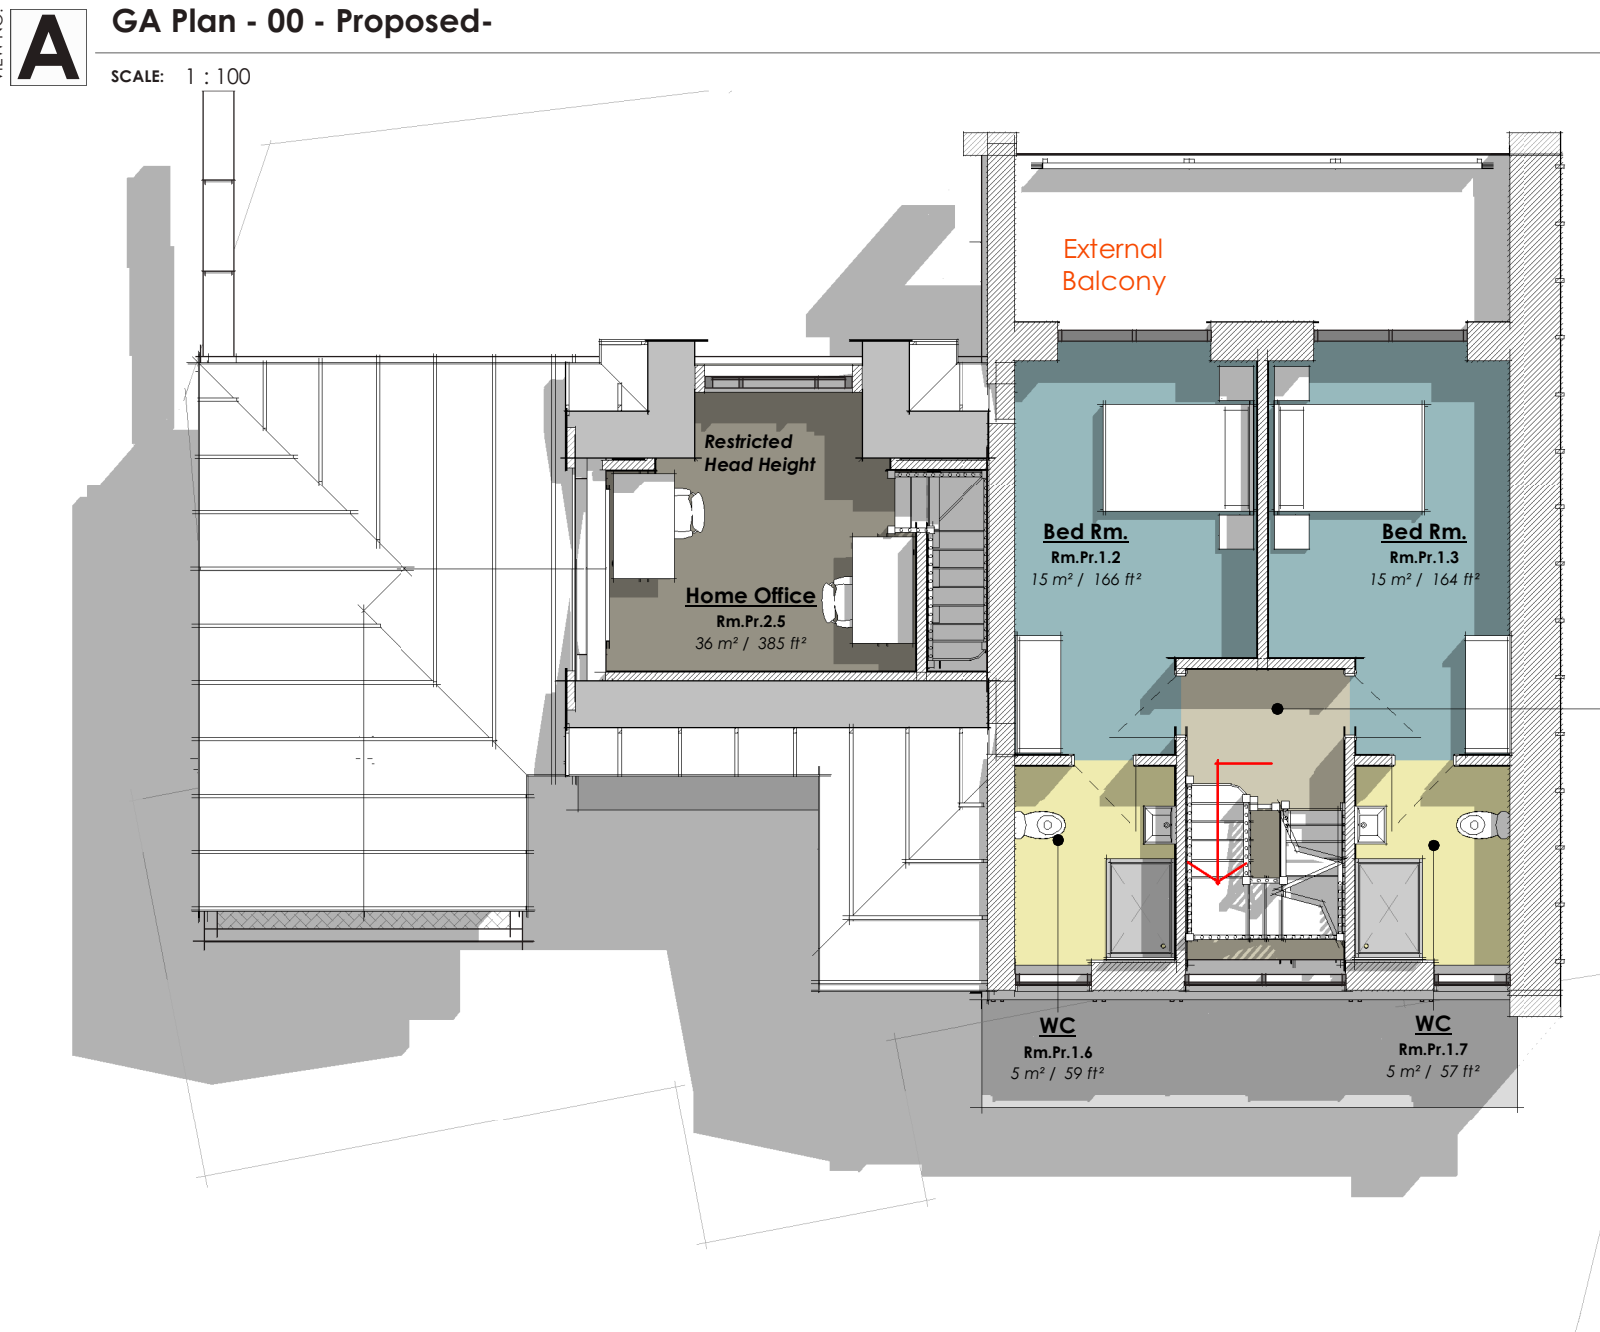


Formal Living Rm.
Rm.Pr.0.6
31 m² / 332 ft²

PURPLE DOTTED OUTLINE
REPRESENTS APPROXIMATE
LOCATION AND ORIENTATION
OF THE EXISTING BUILDING

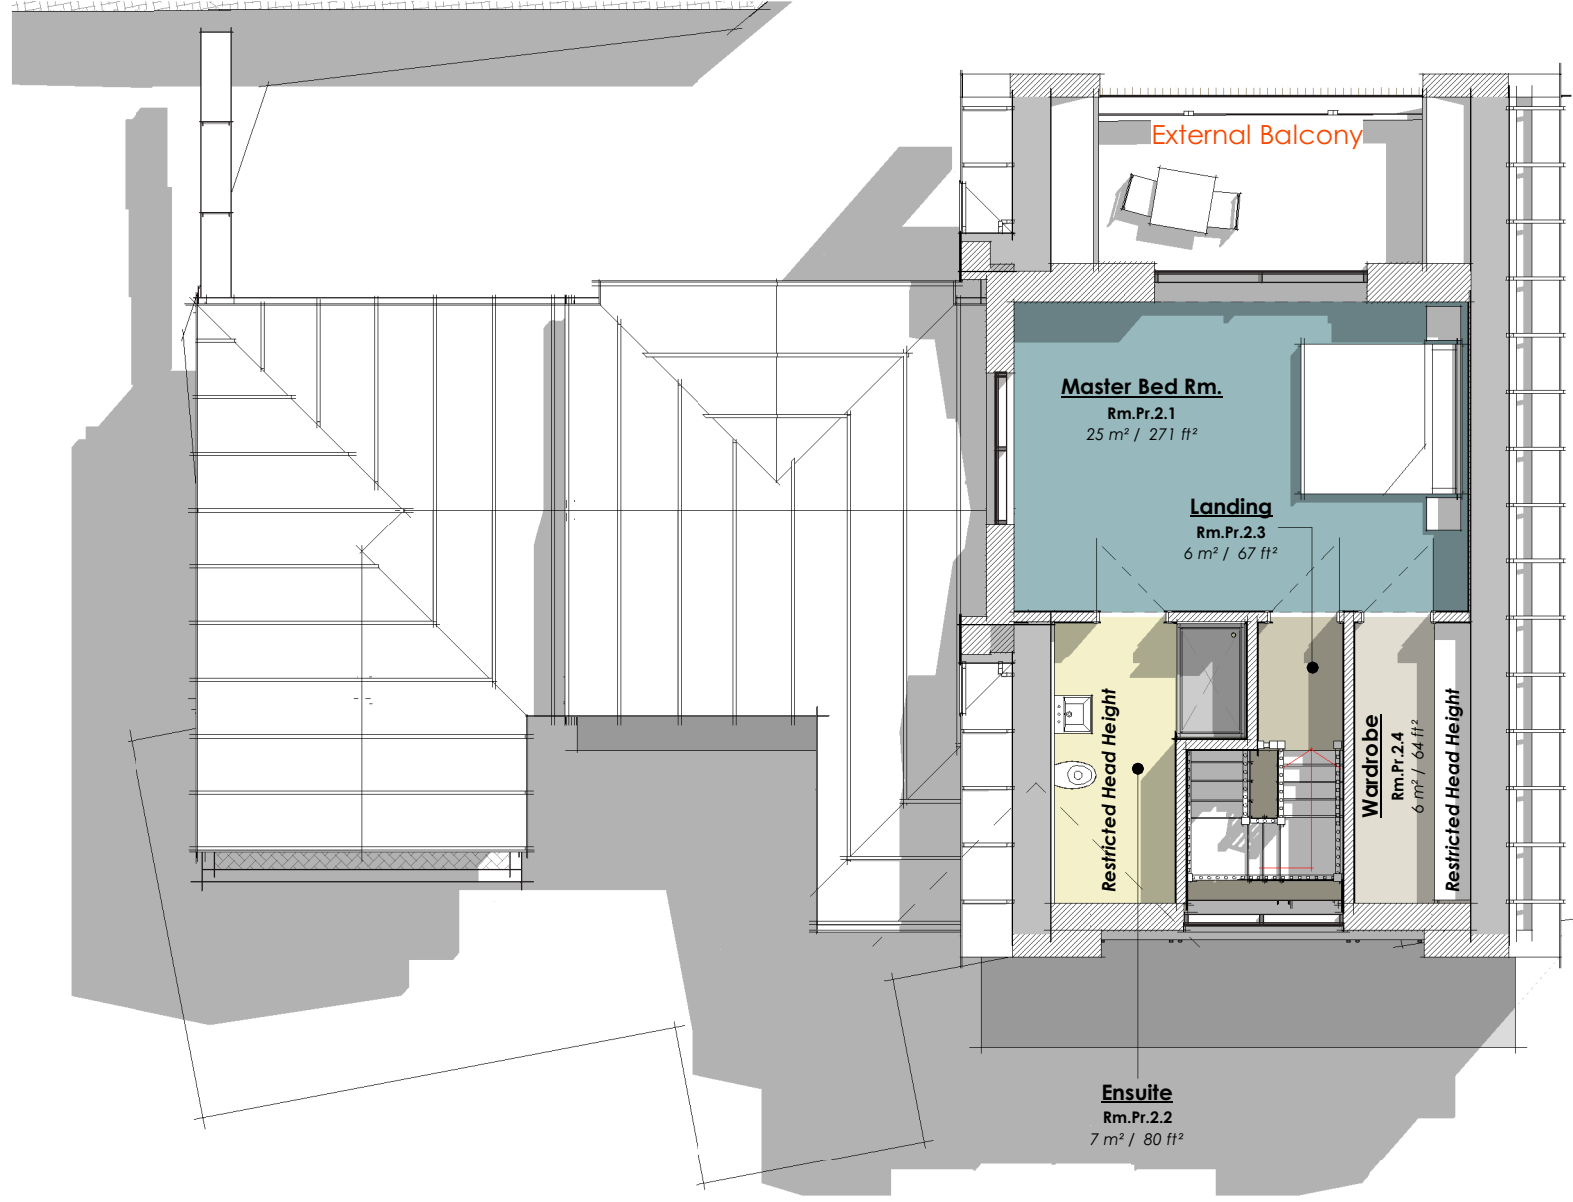


Landing
Rm.Pr.1.5
m² / 87 ft²

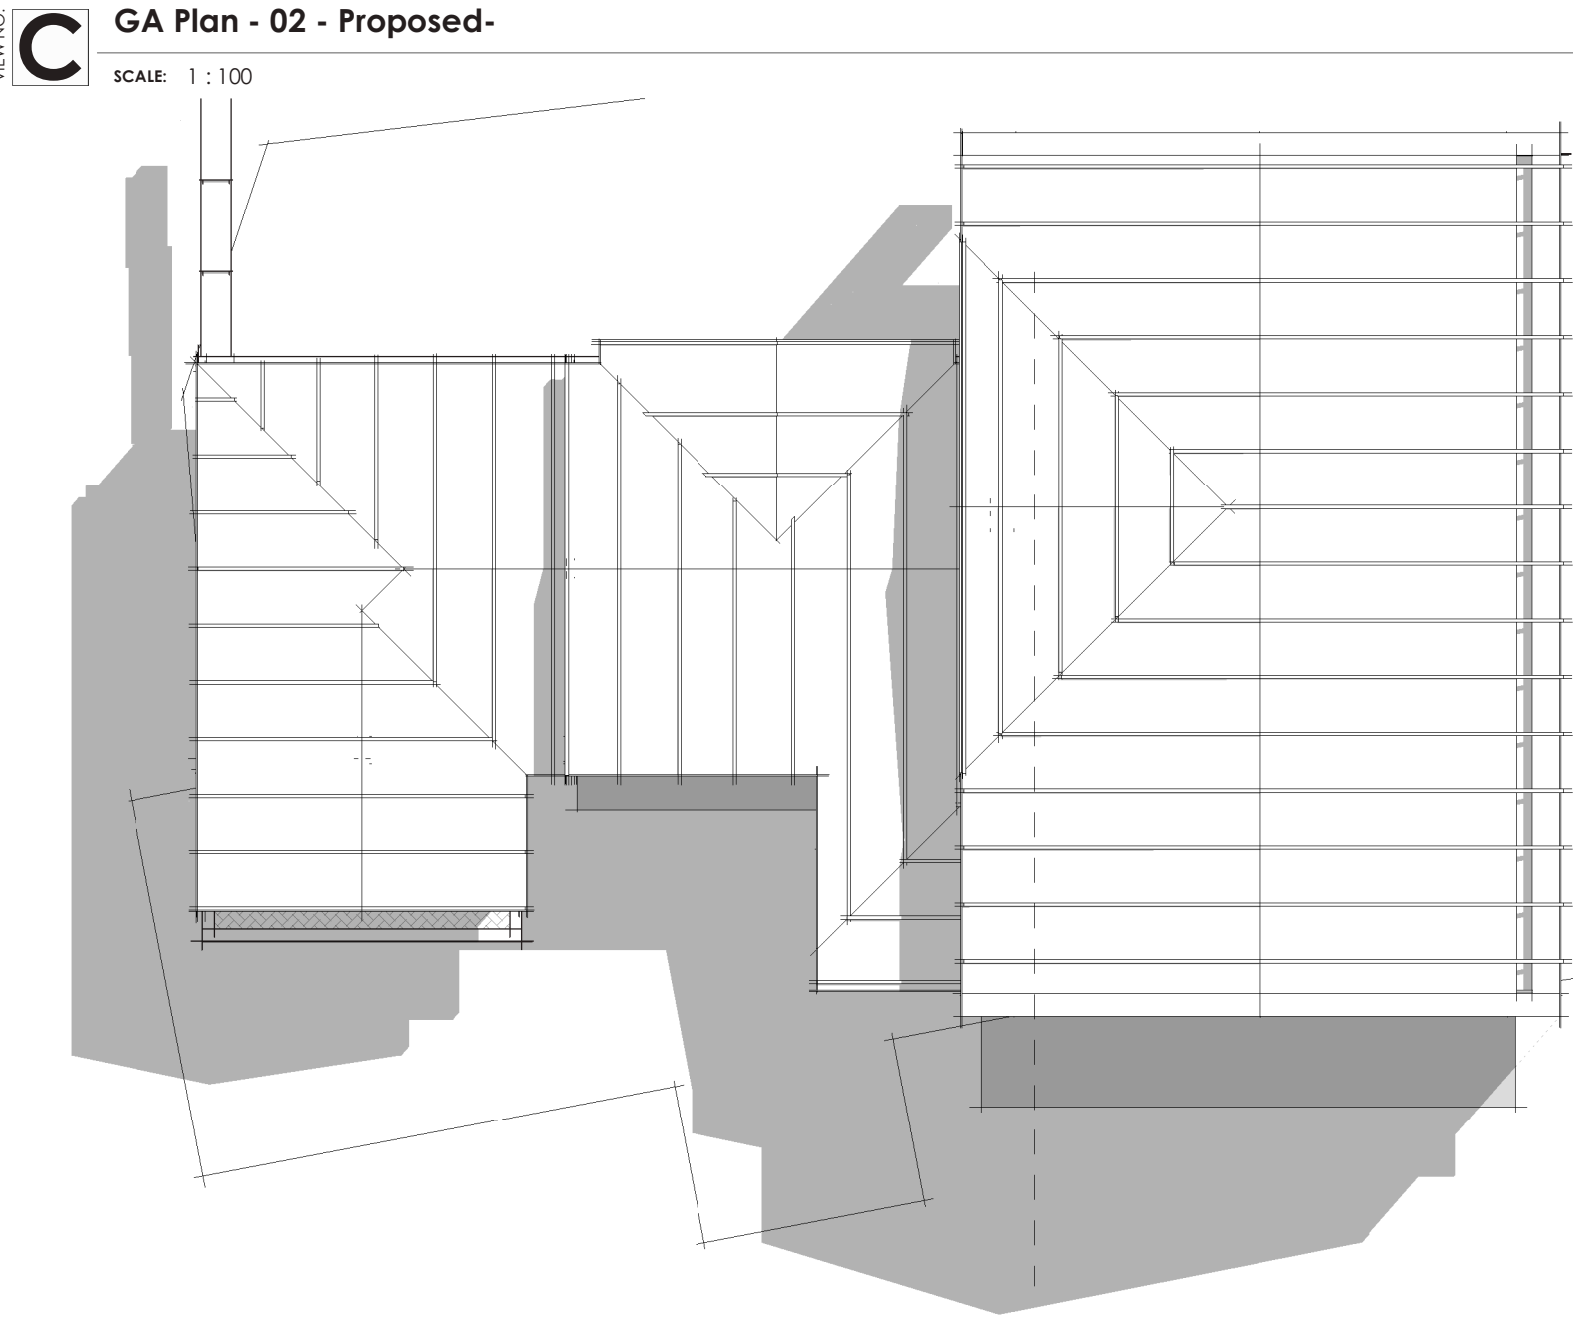

FURNITURE		GRAPHICS		
GRAPHIC / ILLUSTRATION EXAMPLES		Feature/ Standard Bath illustrations		Illustration of dining room table & chairs
		Washroom Hand sink		Kitchen Sink illustration
		Office Seating / Home office illustration		Kitchen Bar stool illustrations
		Cooker & Hood illustration		Toilet/Washroom Pan illustration
		Bed & nightstand illustration		Snug/Living Room seating illustrations
		Shower Tray illustration		Shelving / cupboard illustration
	NOTES	 Nominal 'design Intent' dimensions NOTE: ALL DIMENSIONS ARE DESIGN INTENT ONLY AND SHOULD BE CONFIRMED ONSITE FOR ACCURACY PRIOR TO CONSTRUCTION		

ROOM SCHEDULE - PROPOSED-			
Room No:	Name	Area	Comments
Rm.Pr.0.1	Informal Seating	11 m ²	
Rm.Pr.0.2	Informal Dining	7 m ²	
Rm.Pr.0.3	Kitchen	17 m ²	
Rm.Pr.0.4	Entrance	19 m ²	
Rm.Pr.0.5	Wardrobe	1 m ²	
Rm.Pr.0.6	Formal Living Rm.	31 m ²	
Rm.Pr.0.7	Utility	12 m ²	
Rm.Pr.0.8	WC	4 m ²	
		102 m ²	
Rm.Pr.1.2	Bed Rm.	15 m ²	
Rm.Pr.1.3	Bed Rm.	15 m ²	
Rm.Pr.1.5	Landing	8 m ²	
Rm.Pr.1.6	WC	5 m ²	
Rm.Pr.1.7	WC	5 m ²	
Rm.Pr.2.5	Home Office	36 m ²	
		85 m ²	
Rm.Pr.2.1	Master Bed Rm.	25 m ²	
Rm.Pr.2.2	Ensuite	7 m ²	
Rm.Pr.2.3	Landing	6 m ²	
Rm.Pr.2.4	Wardrobe	6 m ²	
		45 m ²	
Grand total:	18	232 m ²	

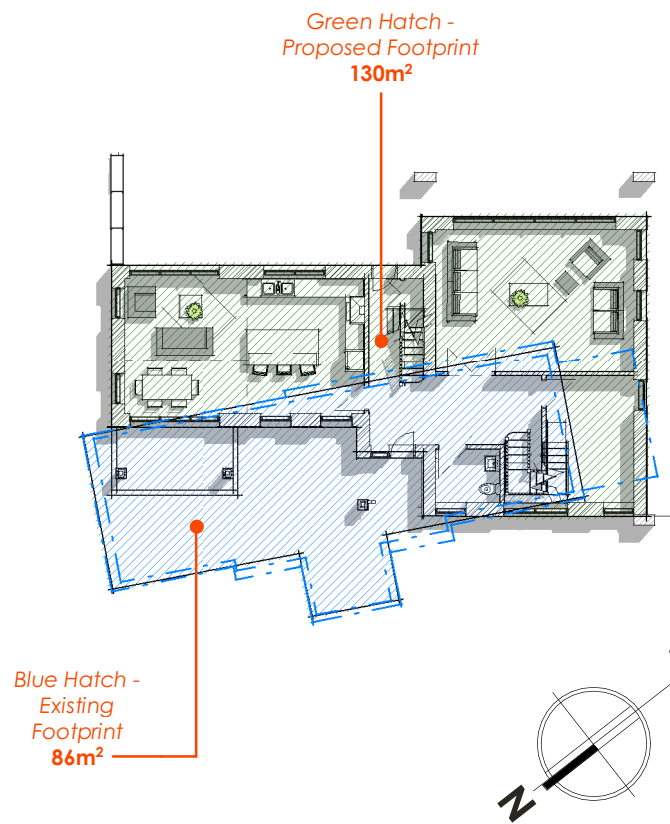

PLANNING & DESIGN	1-2	3	4	5-7
-------------------	-----	---	---	-----

PROJECT INFORMATION
PROJECT NO: 745 PROJECT DATE: Feb. 2024
PROJECT TYPE: Residential

CURRENT REVISION STATUS			
REVISION:	K	REV. DATE:	06.03.2025
DESCRIPTION:	ISSUED FOR PLANNING CONSIDERATION		

