
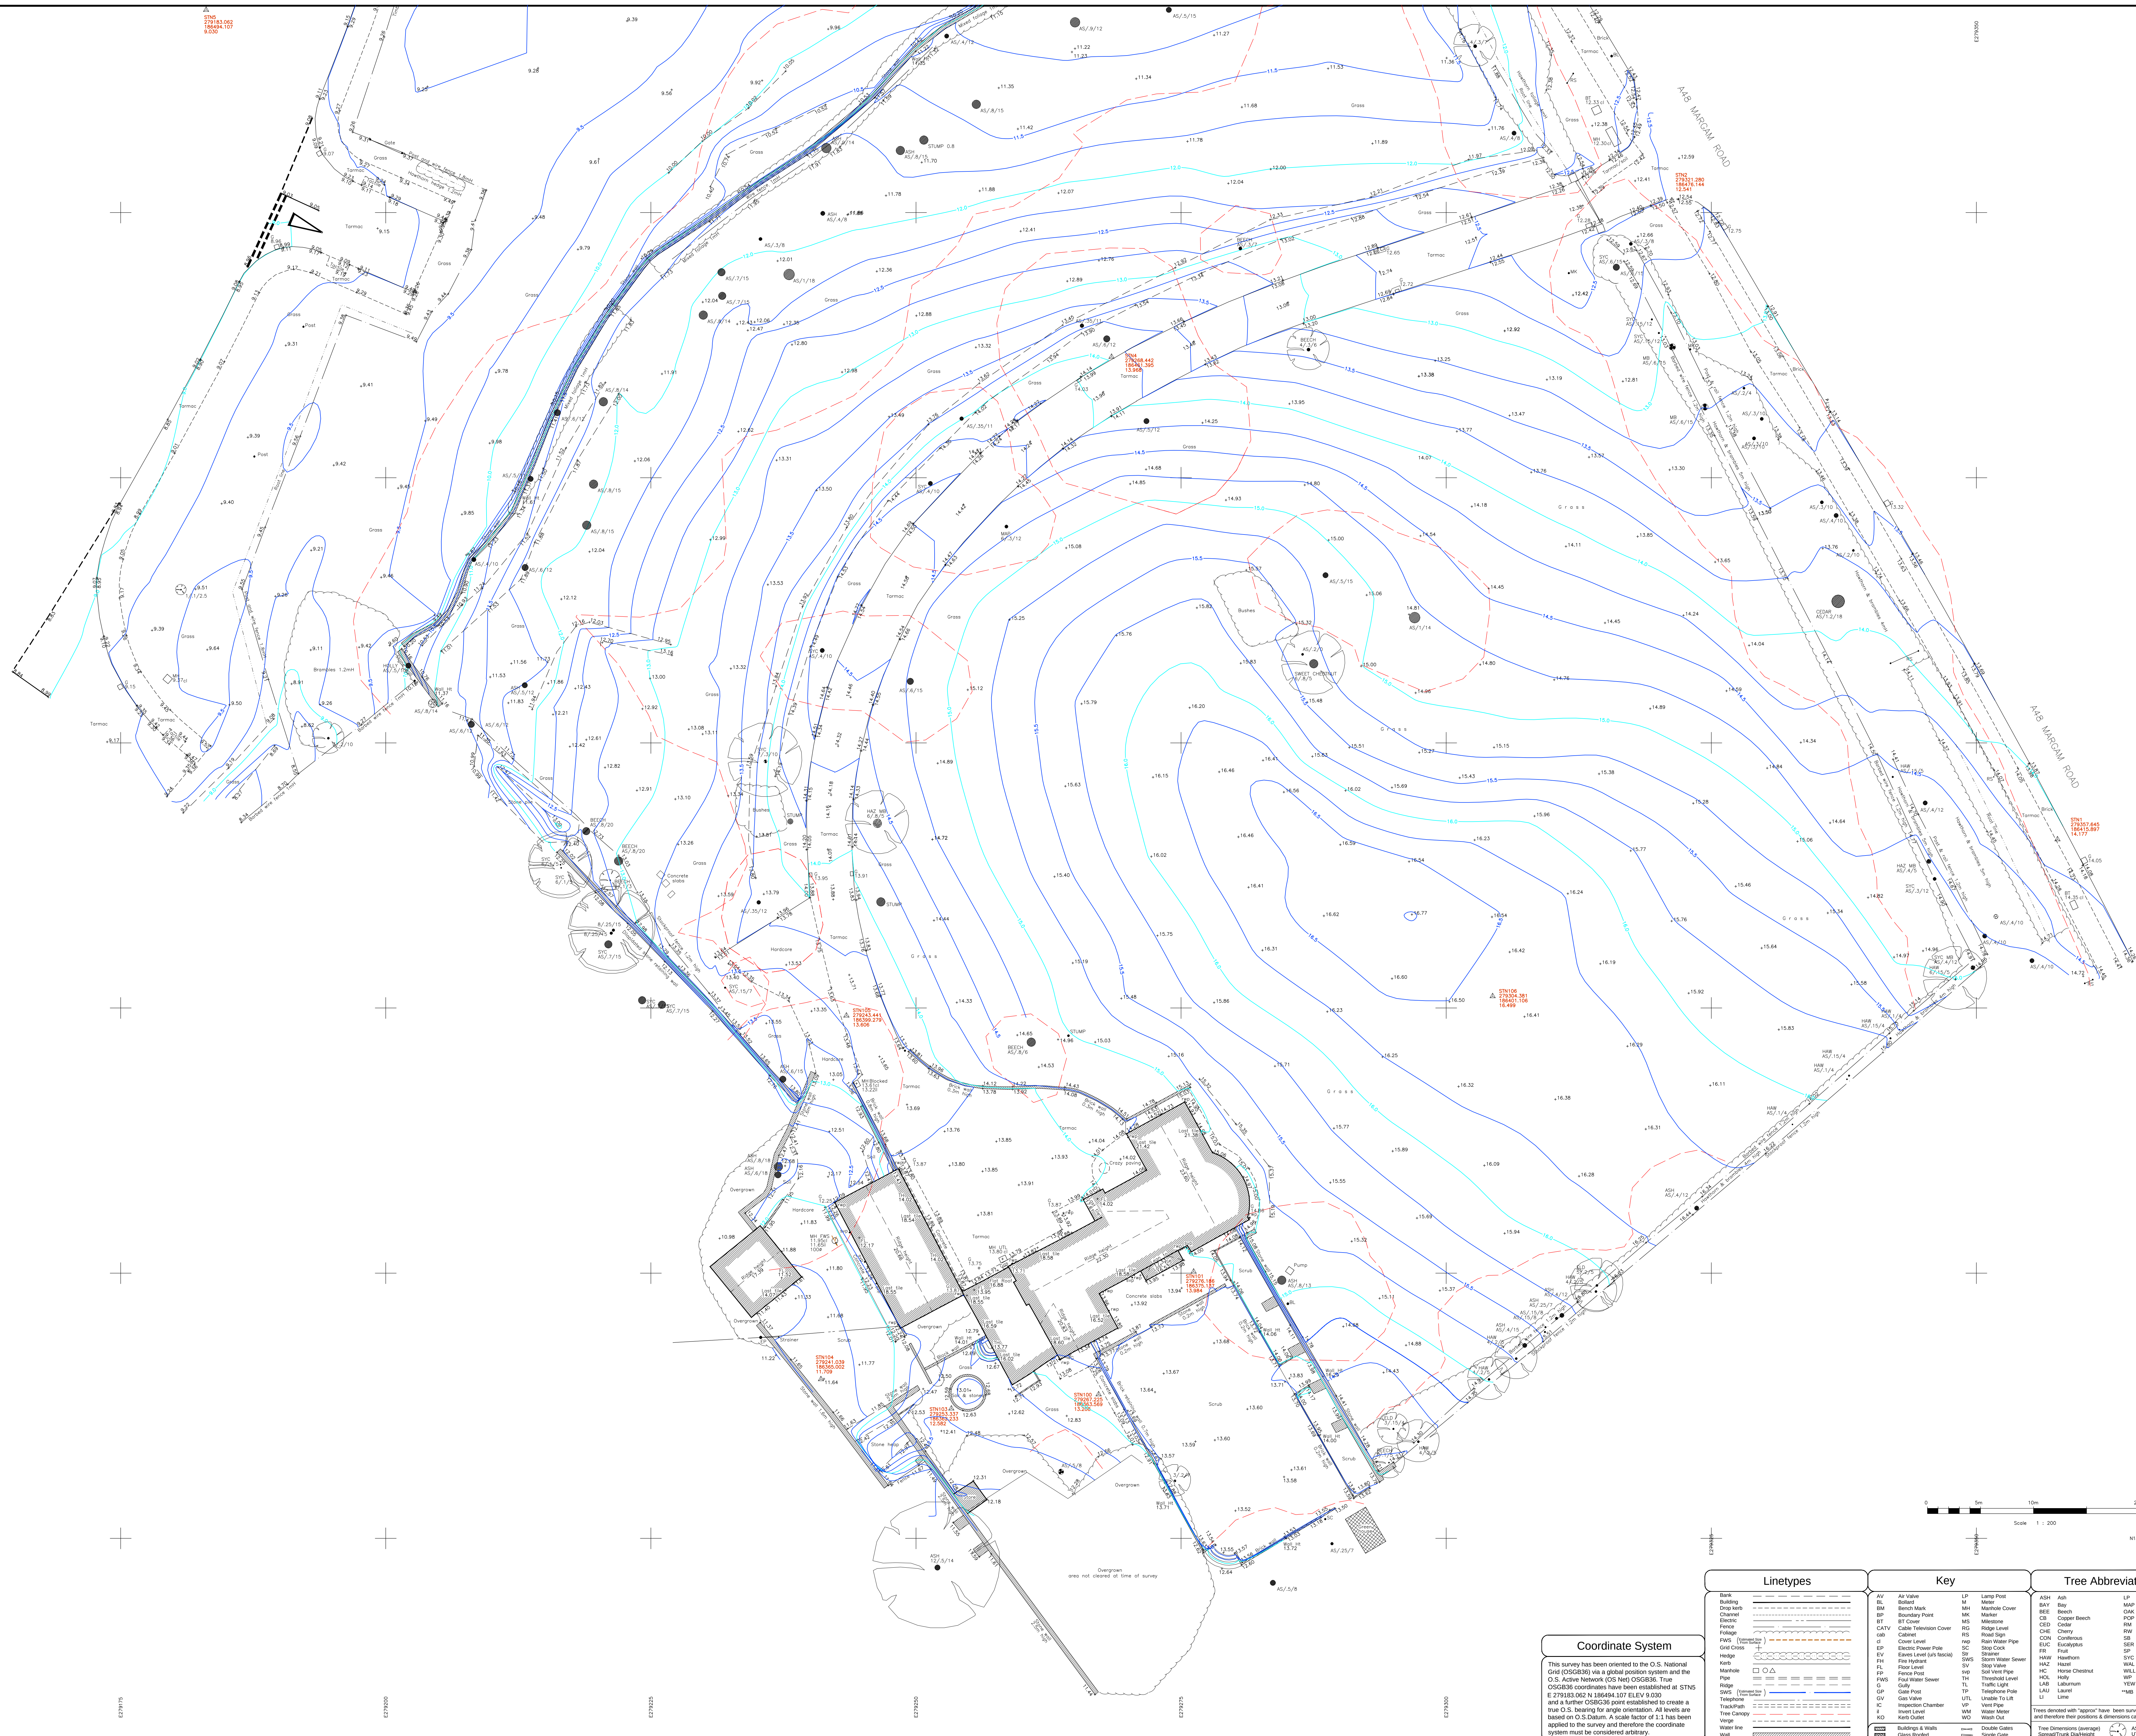


[illegible]

Coordinate System

This survey has been oriented to the O.S. National Grid (OSGB36) via a global position system and O.S. Active Network (OS Net) OSGB36. True OSGB36 coordinates have been established at S E 279183.062 N 186494.107 ELEV 9.030 and a further OSGB36 point established to create true O.S. bearing for angle orientation. All levels based on O.S. Datum. A scale factor of 1:1 has been applied to the survey and therefore the coordinate system must be considered arbitrary.

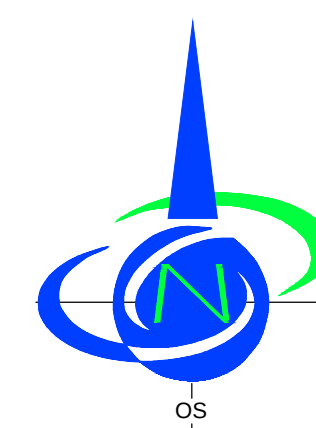

DANDOsurveying Ltd

Land & Measured Building Surveyors

27-29 New Street
Charlford
South Gloucs.
GL12 8ES

Tel: 01453 845017
 Fax: 01453 845330
www.dandosurveying.co.uk
enquiries@dandosurveying.co.uk

Project Name:
 Site 3
 Margam Interchange, M4, Margam, SA13 2NU

Drawing Title:
Topographical Survey (Sheet 13 of 2)

Client:
 Clackbank
 Agt:

Date: 26/05/2008 **21/05/2008** **Scale:** 1:200 @ A0

Grid Orientation	Sheet ID	Rev
North GPS	clackbank13GPS	001

Site Level Datum	Surveyed by	Drawn By
OSGD	Surveyed by JSP	Drawn By JSP

