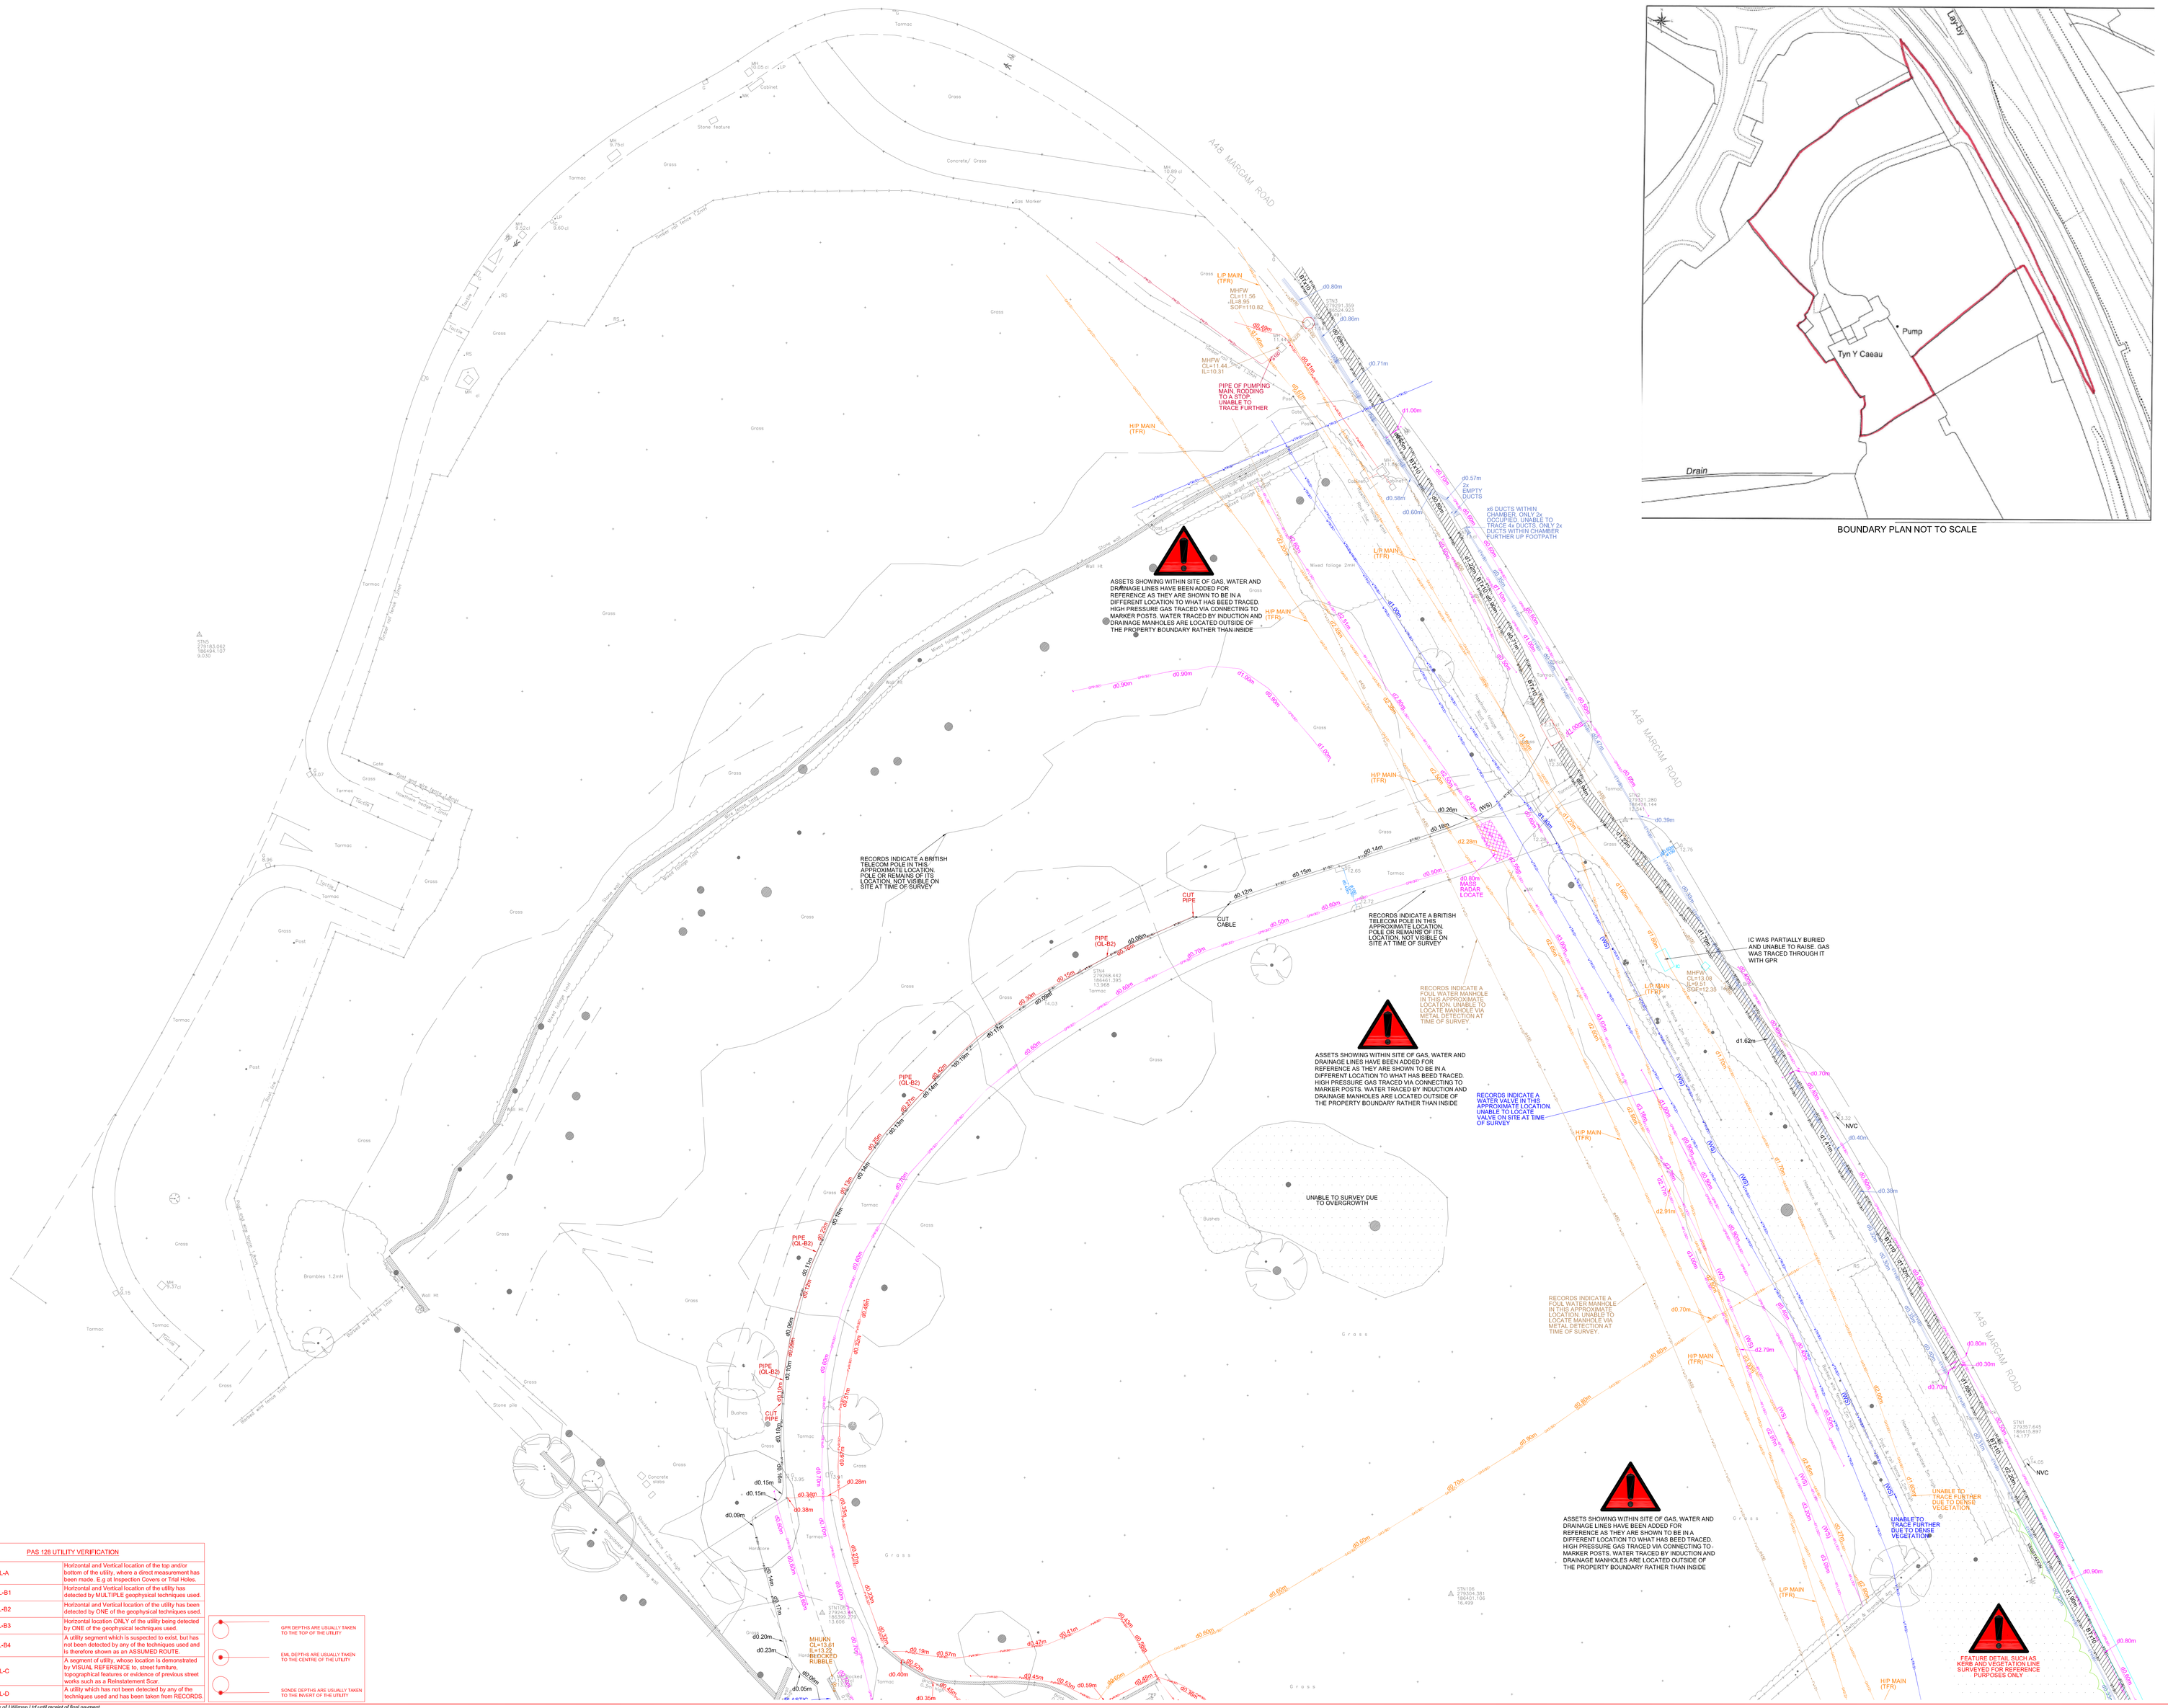
A48 MARGAM ROAD
ASSETS SHOWING WITHIN SITE OF GAS, WATER AND DRAINAGE LINES HAVE BEEN ADDED FOR REFERENCE AS THEY ARE SHOWN TO BE IN A DIFFERENT LOCATION TO WHAT HAS BEED TRACED. HIGH PRESSURE GAS TRACED VIA CONNECTING TO MARKER POSTS. WATER TRACED BY INDUCTION AND DRAINAGE MANHOLES ARE LOCATED OUTSIDE OF THE PROPERTY BOUNDARY RATHER THAN INSIDE
RECORDS INDICATE A BRITISH TELECOM POLE IN APPROXIMATE LOCATION. POLE OR REMAINS OF ITS LOCATION, NOT VISIBLE ON SITE AT TIME OF SURVEY
RECORDS INDICATE A FOUL WATER MANHOLE IN THIS APPROXIMATE LOCATION. UNABLE TO LOCATE MANHOLE VIA METAL DETECTION AT TIME OF SURVEY
RECORDS INDICATE A WATER VALVE IN THIS APPROXIMATE LOCATION. UNABLE TO LOCATE VALVE ON SITE AT TIME OF SURVEY
UNABLE TO SURVEY DUE TO OVERGROWTH
IC WAS PARTIALLY BURIED AND UNABLE TO RAISE. GAS WAS TRACED THROUGH IT WITH GPR
#8 DUCTS WITHIN CHAMBER. ONLY 2X OCCUPIED. UNABLE TO TRACE 4X DUCTS. ONLY 2x DUCTS WITHIN CHAMBER FURTHER UP FOOTPATH
UNABLE TO TRACE FURTHER DUE TO DENSE VEGETATION
FEATURE DETAIL SUCH AS KERB AND VEGETATION LINE SURVEYED FOR REFERENCE PURPOSES ONLY
Pump
Tyn Y Caeau
Drain
Lane
Gate
Stone Feature
Cabinet
Concrete/ Grass
Gas Marker
Stone pile
Bushes
Brambles 1.2mtrs
Mixed foliage 2mtrs
Hedge
Wall
Fence
Post
Gully
Manhole
Inspection Chamber
Tarmac
Grass
Concrete
