
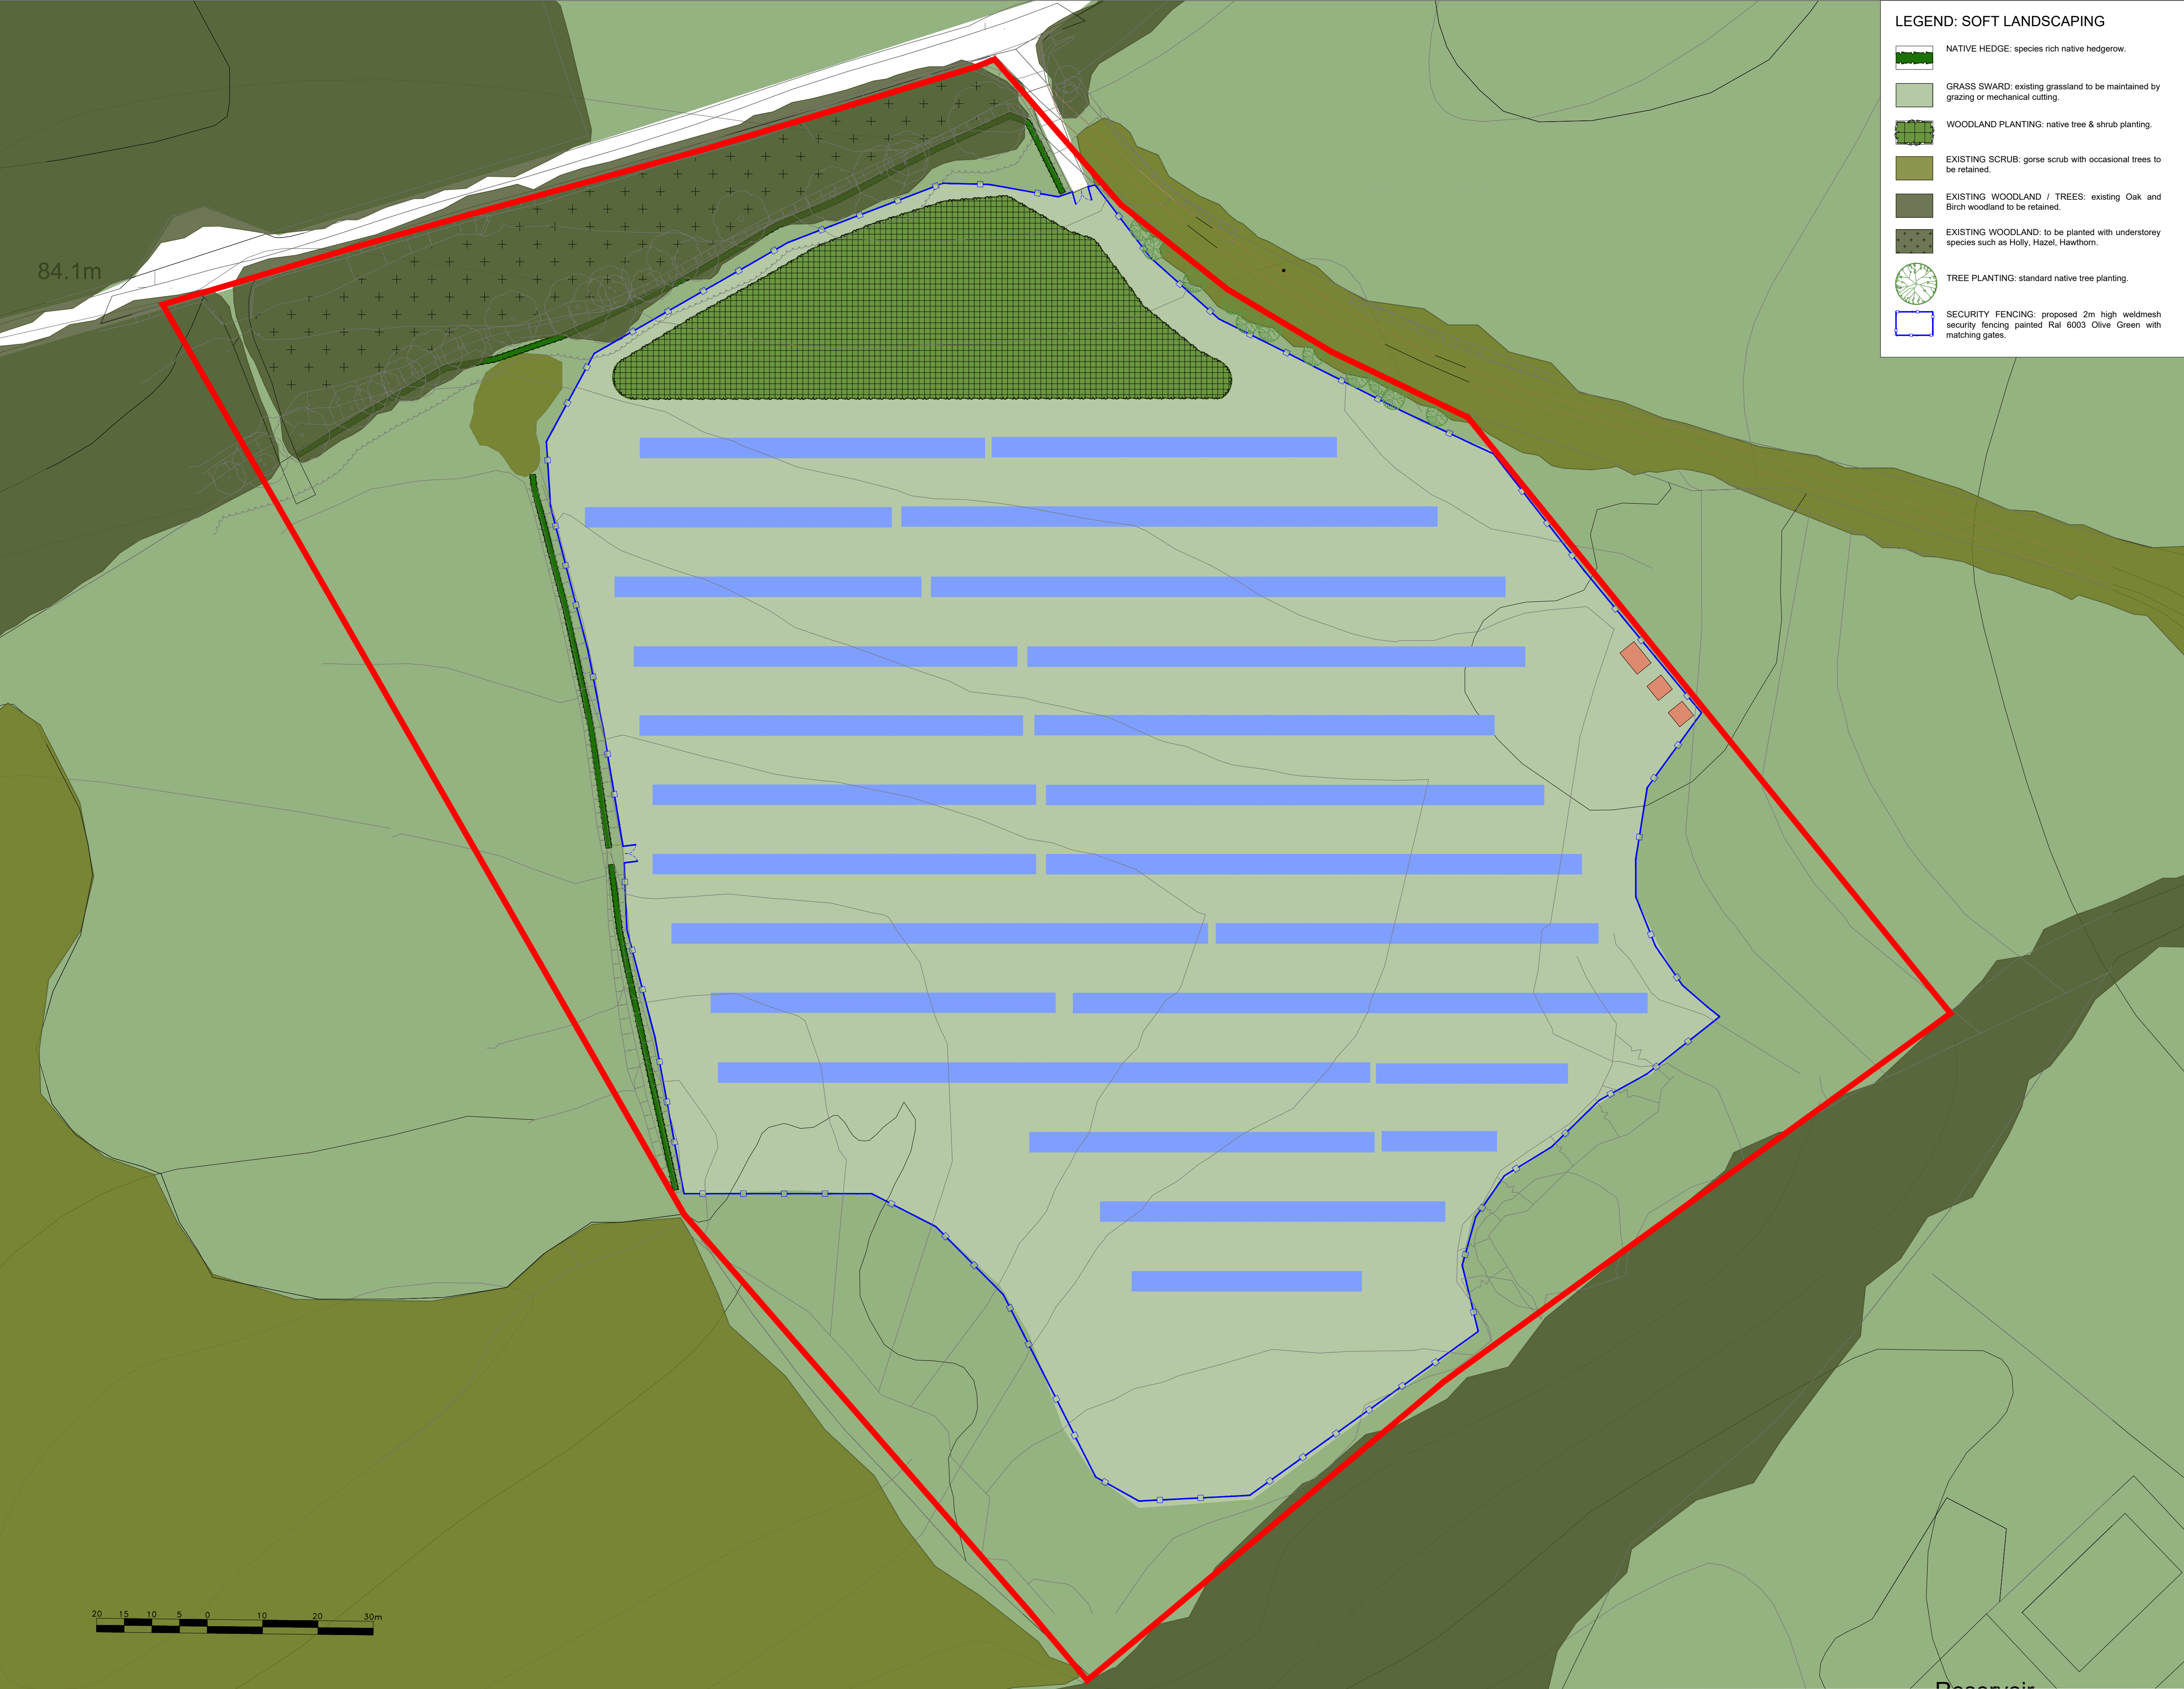


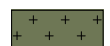

LEGEND: SOFT LANDSCAPING


-  NATIVE HEDGE: species rich native hedgerow.
-  GRASS SWARD: existing grassland to be maintained by grazing or mechanical cutting.
-  WOODLAND PLANTING: native tree & shrub planting.
-  EXISTING SCRUB: gorse scrub with occasional trees to be retained.
-  EXISTING WOODLAND / TREES: existing Oak and Birch woodland to be retained.
-  EXISTING WOODLAND: to be planted with understorey species such as Holly, Hazel, Hawthorn.
-  TREE PLANTING: standard native tree planting.
-  SECURITY FENCING: proposed 2m high weldmesh security fencing painted Ral 6003 Olive Green with matching gates.

This drawing and the design it depicts are copyright and may not be copied or reproduced without written permission from Bea Landscape Design Ltd. No liability will be accepted for amendments made by others. This drawing is to be read in conjunction with the landscape specification and other relevant drawings.

Contains Ordnance Survey Data © Crown Copyright and Database Right 2023 © Crown Copyright. All rights reserved 100018739.

Refer any query to office of origination.

rev	date:	amendments:	alt:
A	24/03/2023	Application boundary added, gates added.	E.H
B	03/04/2023	Location of inverters amended.	E.H
C	16/11/2023	Location of panels amended.	E.H
D	04/04/2023	Viewport rotated, scale amended.	E.H

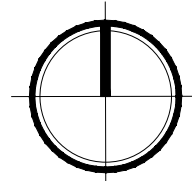


client:
HALE ENERGY

project:
SUN FIELDS, SOLAR FARM
GELLI-BWCH, LLANDARCY

title:
LANDSCAPE STRATEGY

status:
PLANNING

date:	drawn:	number:
MAR'23	E.C.H	23-011-SK-01
scale@A1:	checked:	revision:
1:550	T.G-W	D



Bea Landscape Design Ltd
132A 'The Westlands', Compton Road,
Wolverhampton, WV3 9QB
T: 01902 424 950 / 01902 425 001
E: info@bealandscape.co.uk
W: www.bealandscape.co.uk