
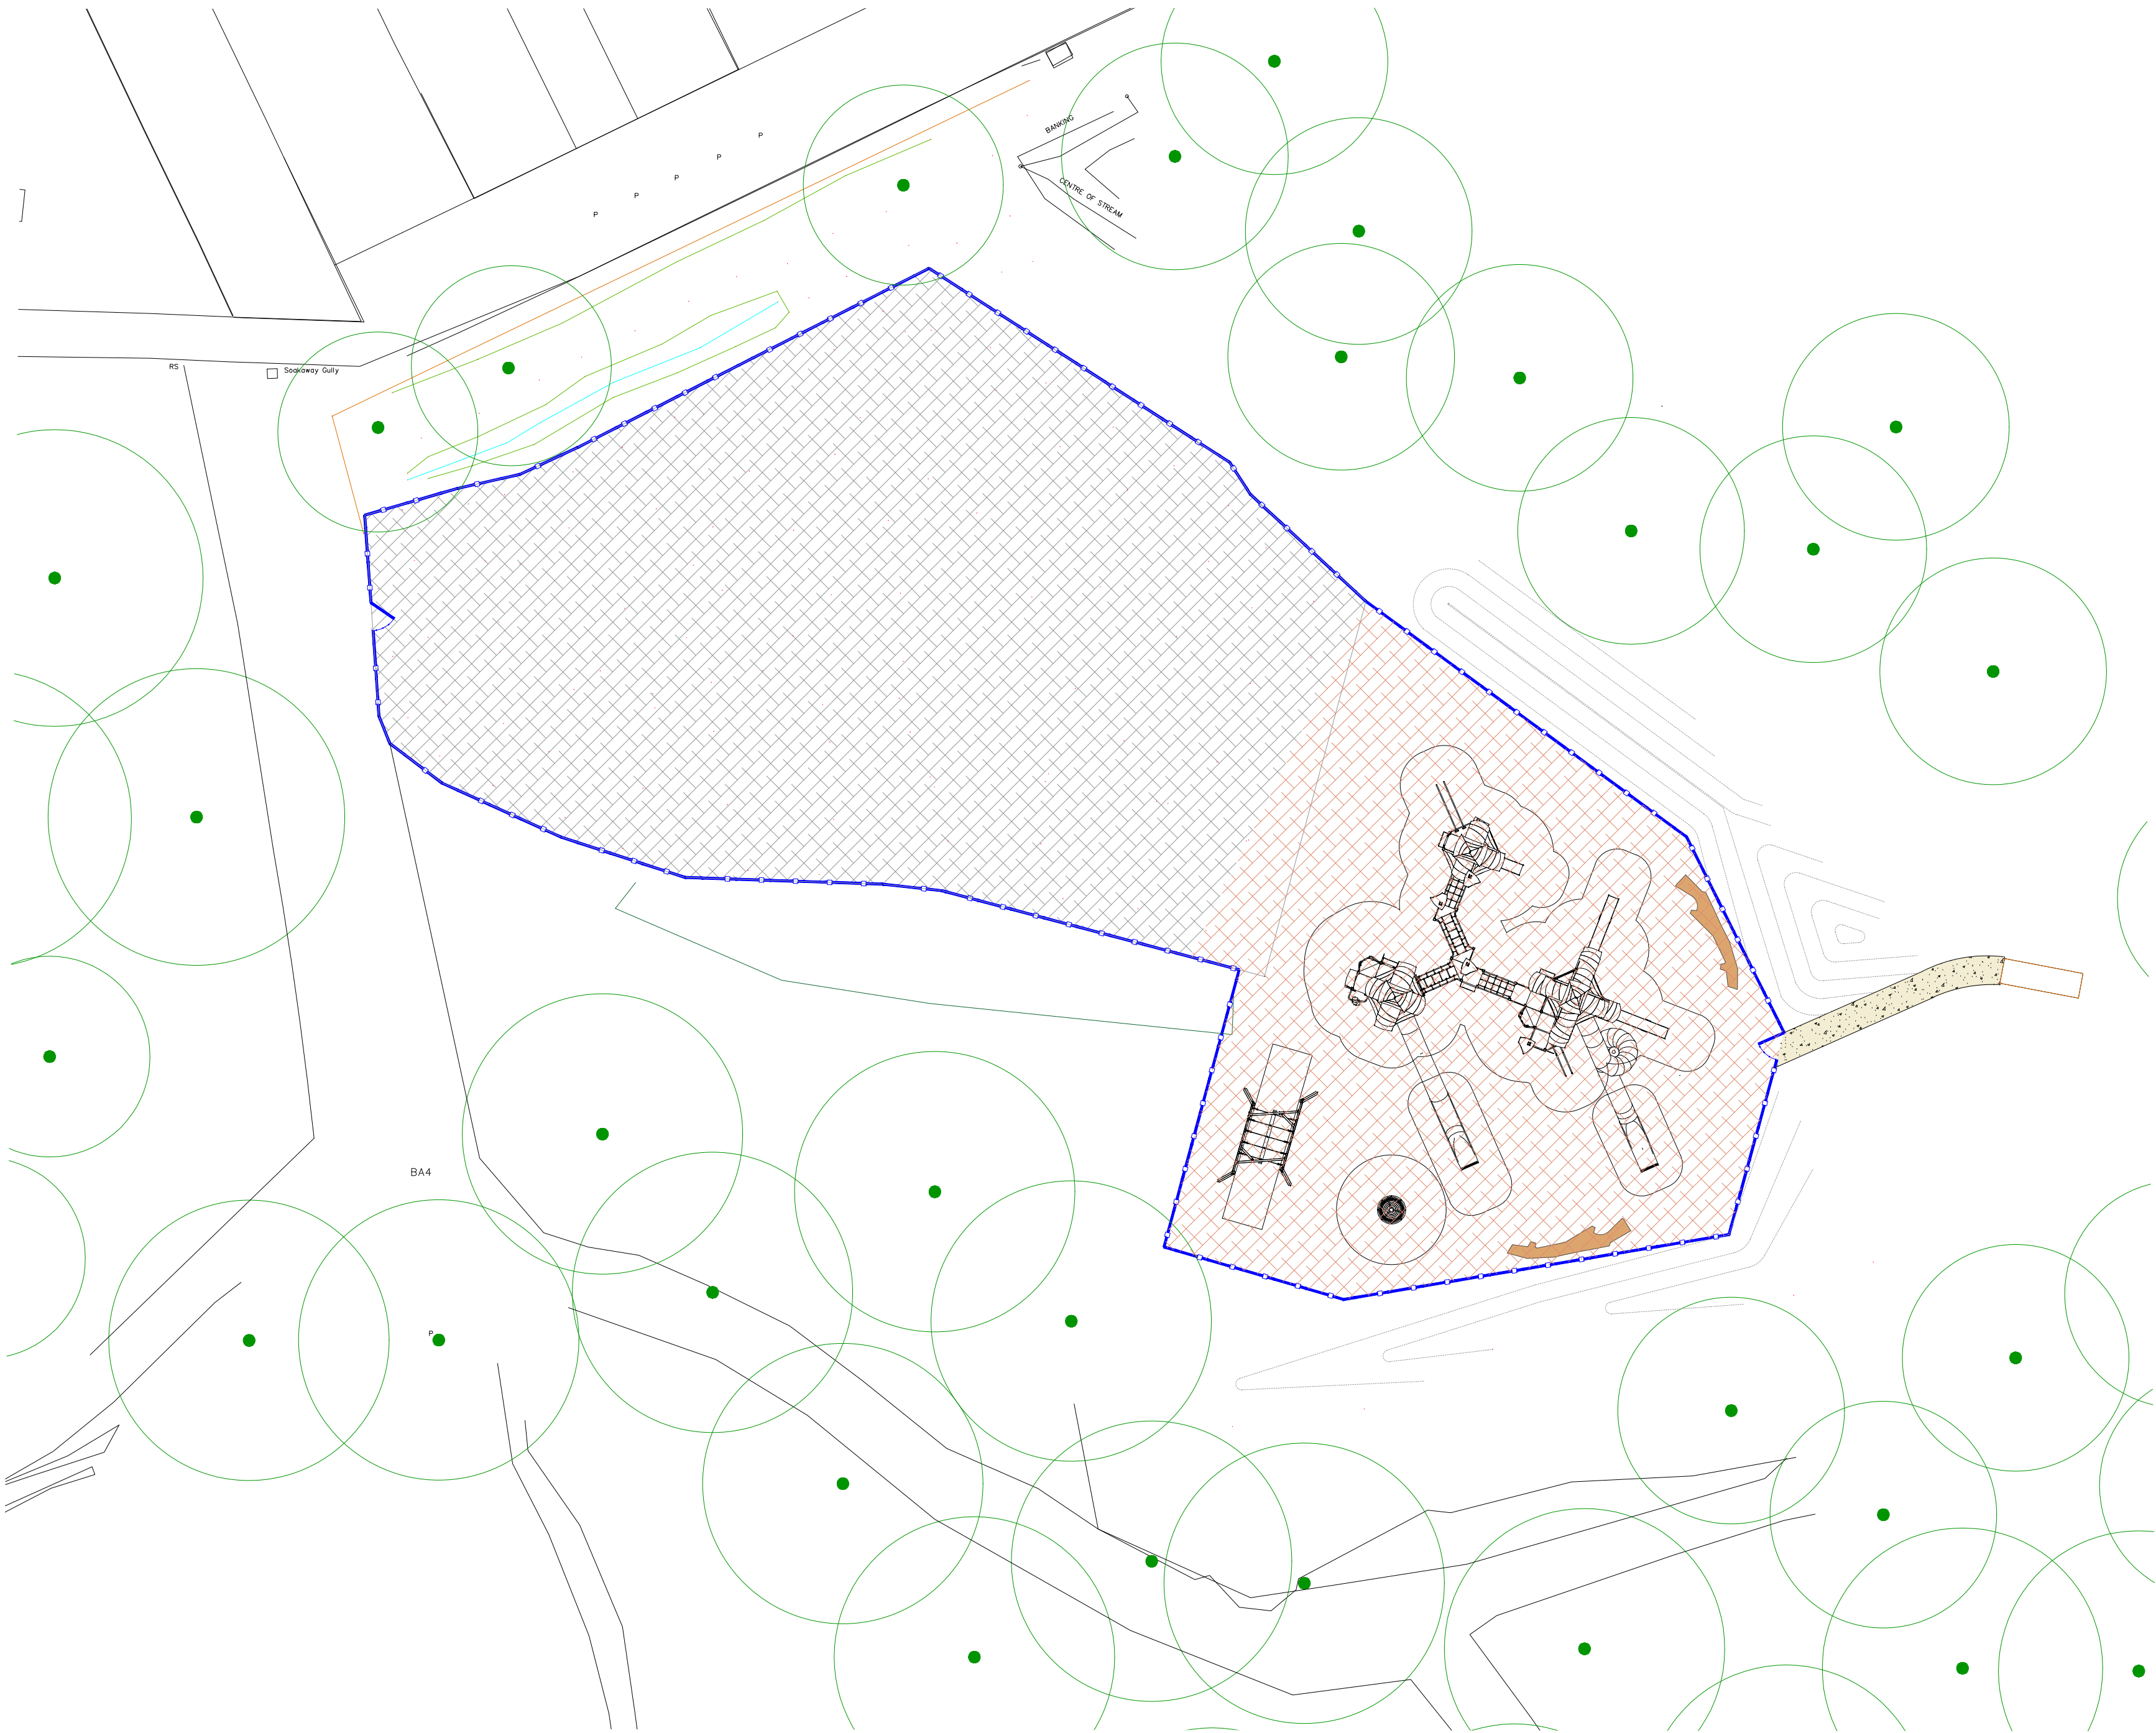
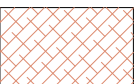
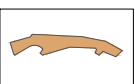
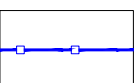


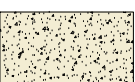

-  Existing play bark mulch raked over and topped up to required specified depth
-  Proposed play bark mulch
-  Reclaimed felled timber bench
-  Proposed 1.2m high Bow top railings - and 2no self closing single leaf gates to match Powder coated - RAL 6009 (Dark Green) remove existing railings
-  Rolled hogging path

P03	14.03.2025	Minor amendment to surfaces	MG	XX
P02	06.03.2025	Path omitted and play surface added	MG	XX
P01	05.03.2025	Final issue	MG	XX
Rev	Date	Details	By	QA

V:\Data\Server DATA\PROJECT FILES\2272 Gnoll Park\Landscape\Drawings\02 Planning\Play area\Landscape\2080-07-DLA-L-DR-2004-S2-P03.dwg

THIS DRAWING IS COPYRIGHT
© Crown copyright and database rights 2022 Ordnance Survey 0100031673

Neath Port Talbot CBC

Adventure Play Area Extension
Gnoll Park

Hard Landscape

Planning

Project	Volume	Originator	Revis	Type	Number	Status	Rev
2080	07	DLA	L	DR	2004	S2	P03

Job Number 2272 Scale 1:200 Size A2

DAVIESLANDSCAPE
ARCHITECTS

Office 1C, 1-2 King Street, Stroud, Gloucestershire, GL5 3BS
w. www.d-la.co.uk e. info@d-la.co.uk t. 01453 760390

