


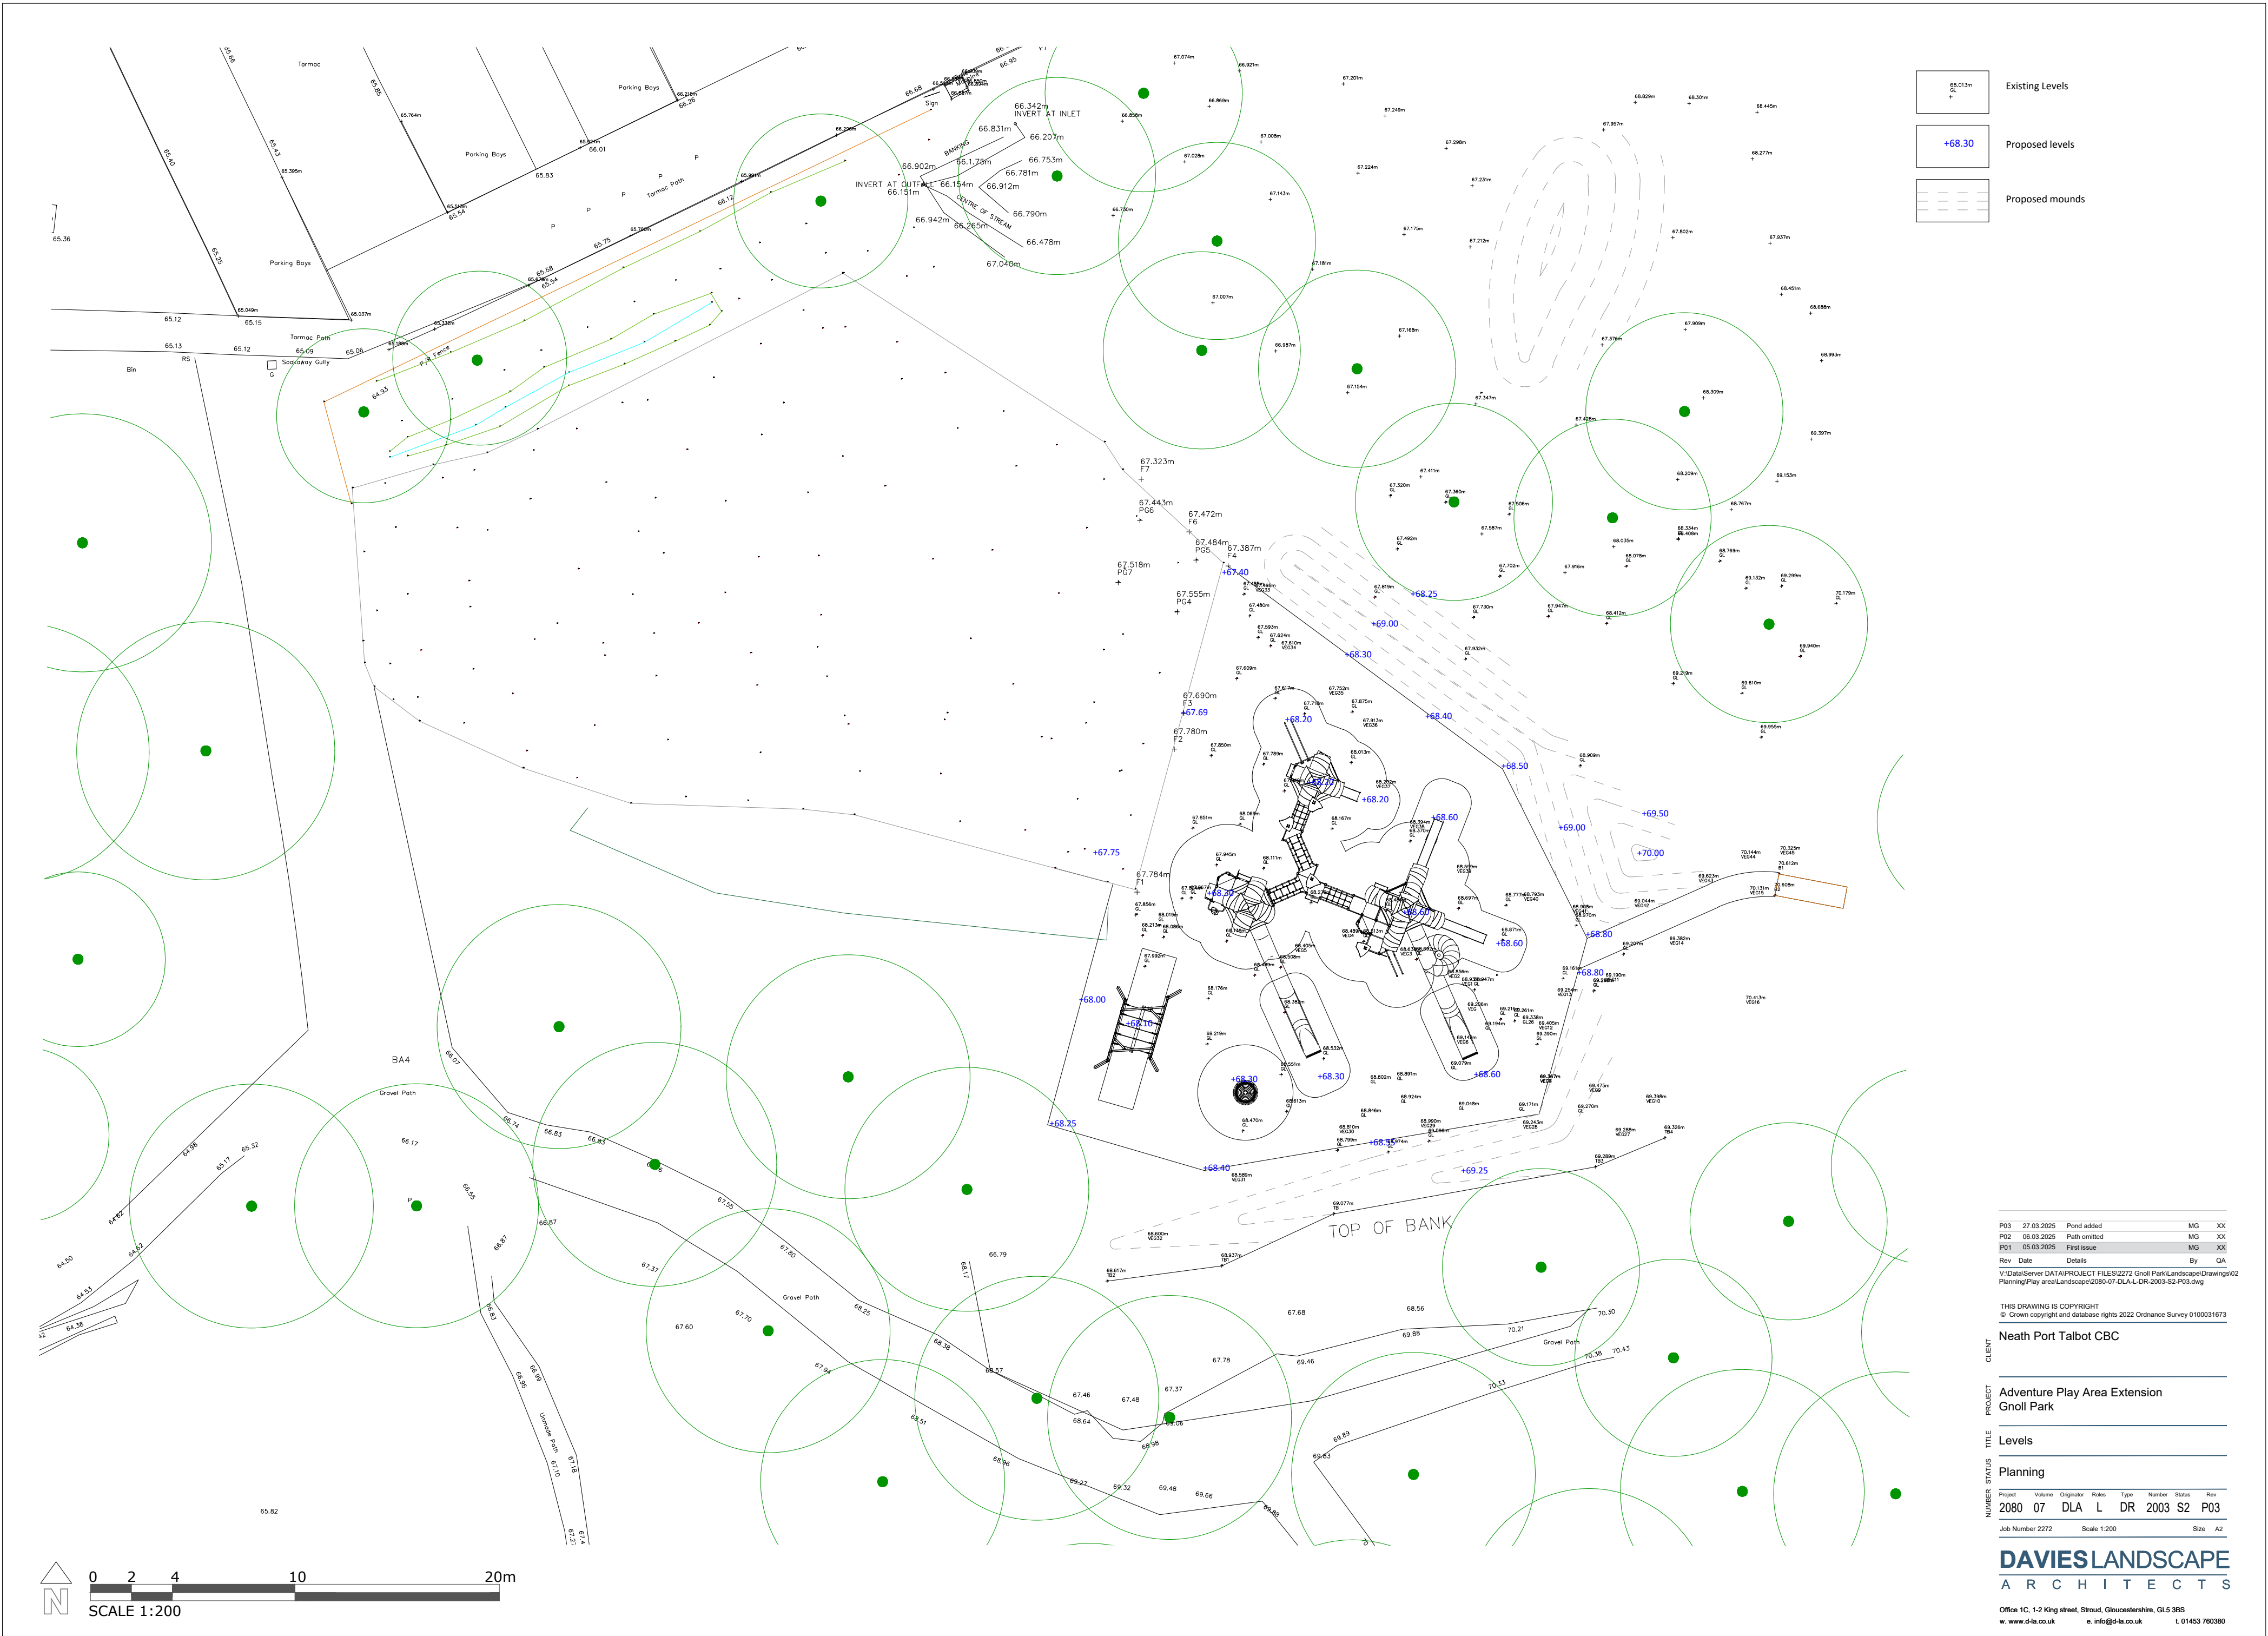

- 68.013m
+

Existing Levels
- +68.30

Proposed levels
- Proposed mounds

P03	27.03.2025	Pond added	MG	XX
P02	06.03.2025	Path omitted	MG	XX
P01	05.03.2025	First issue	MG	XX
Rev	Date	Details	By	QA

THIS DRAWING IS COPYRIGHT
© Crown copyright and database rights 2022 Ordnance Survey 0100031673

Neath Port Talbot CBC

Adventure Play Area Extension
Groll Park

Levels

Planning

Project	Volume	Originator	Roles	Type	Number	Status	Rev
2080	07	DLA	L	DR	2003	S2	P03
Job Number	2272	Scale	1:200			Size	A2

DAVIESLANDSCAPE
ARCHITECTS

Office 1C, 1-2 King street, Stroud, Gloucestershire, GL5 3BS
w. www.d-ls.co.uk e. info@d-ls.co.uk t. 01453 760380