


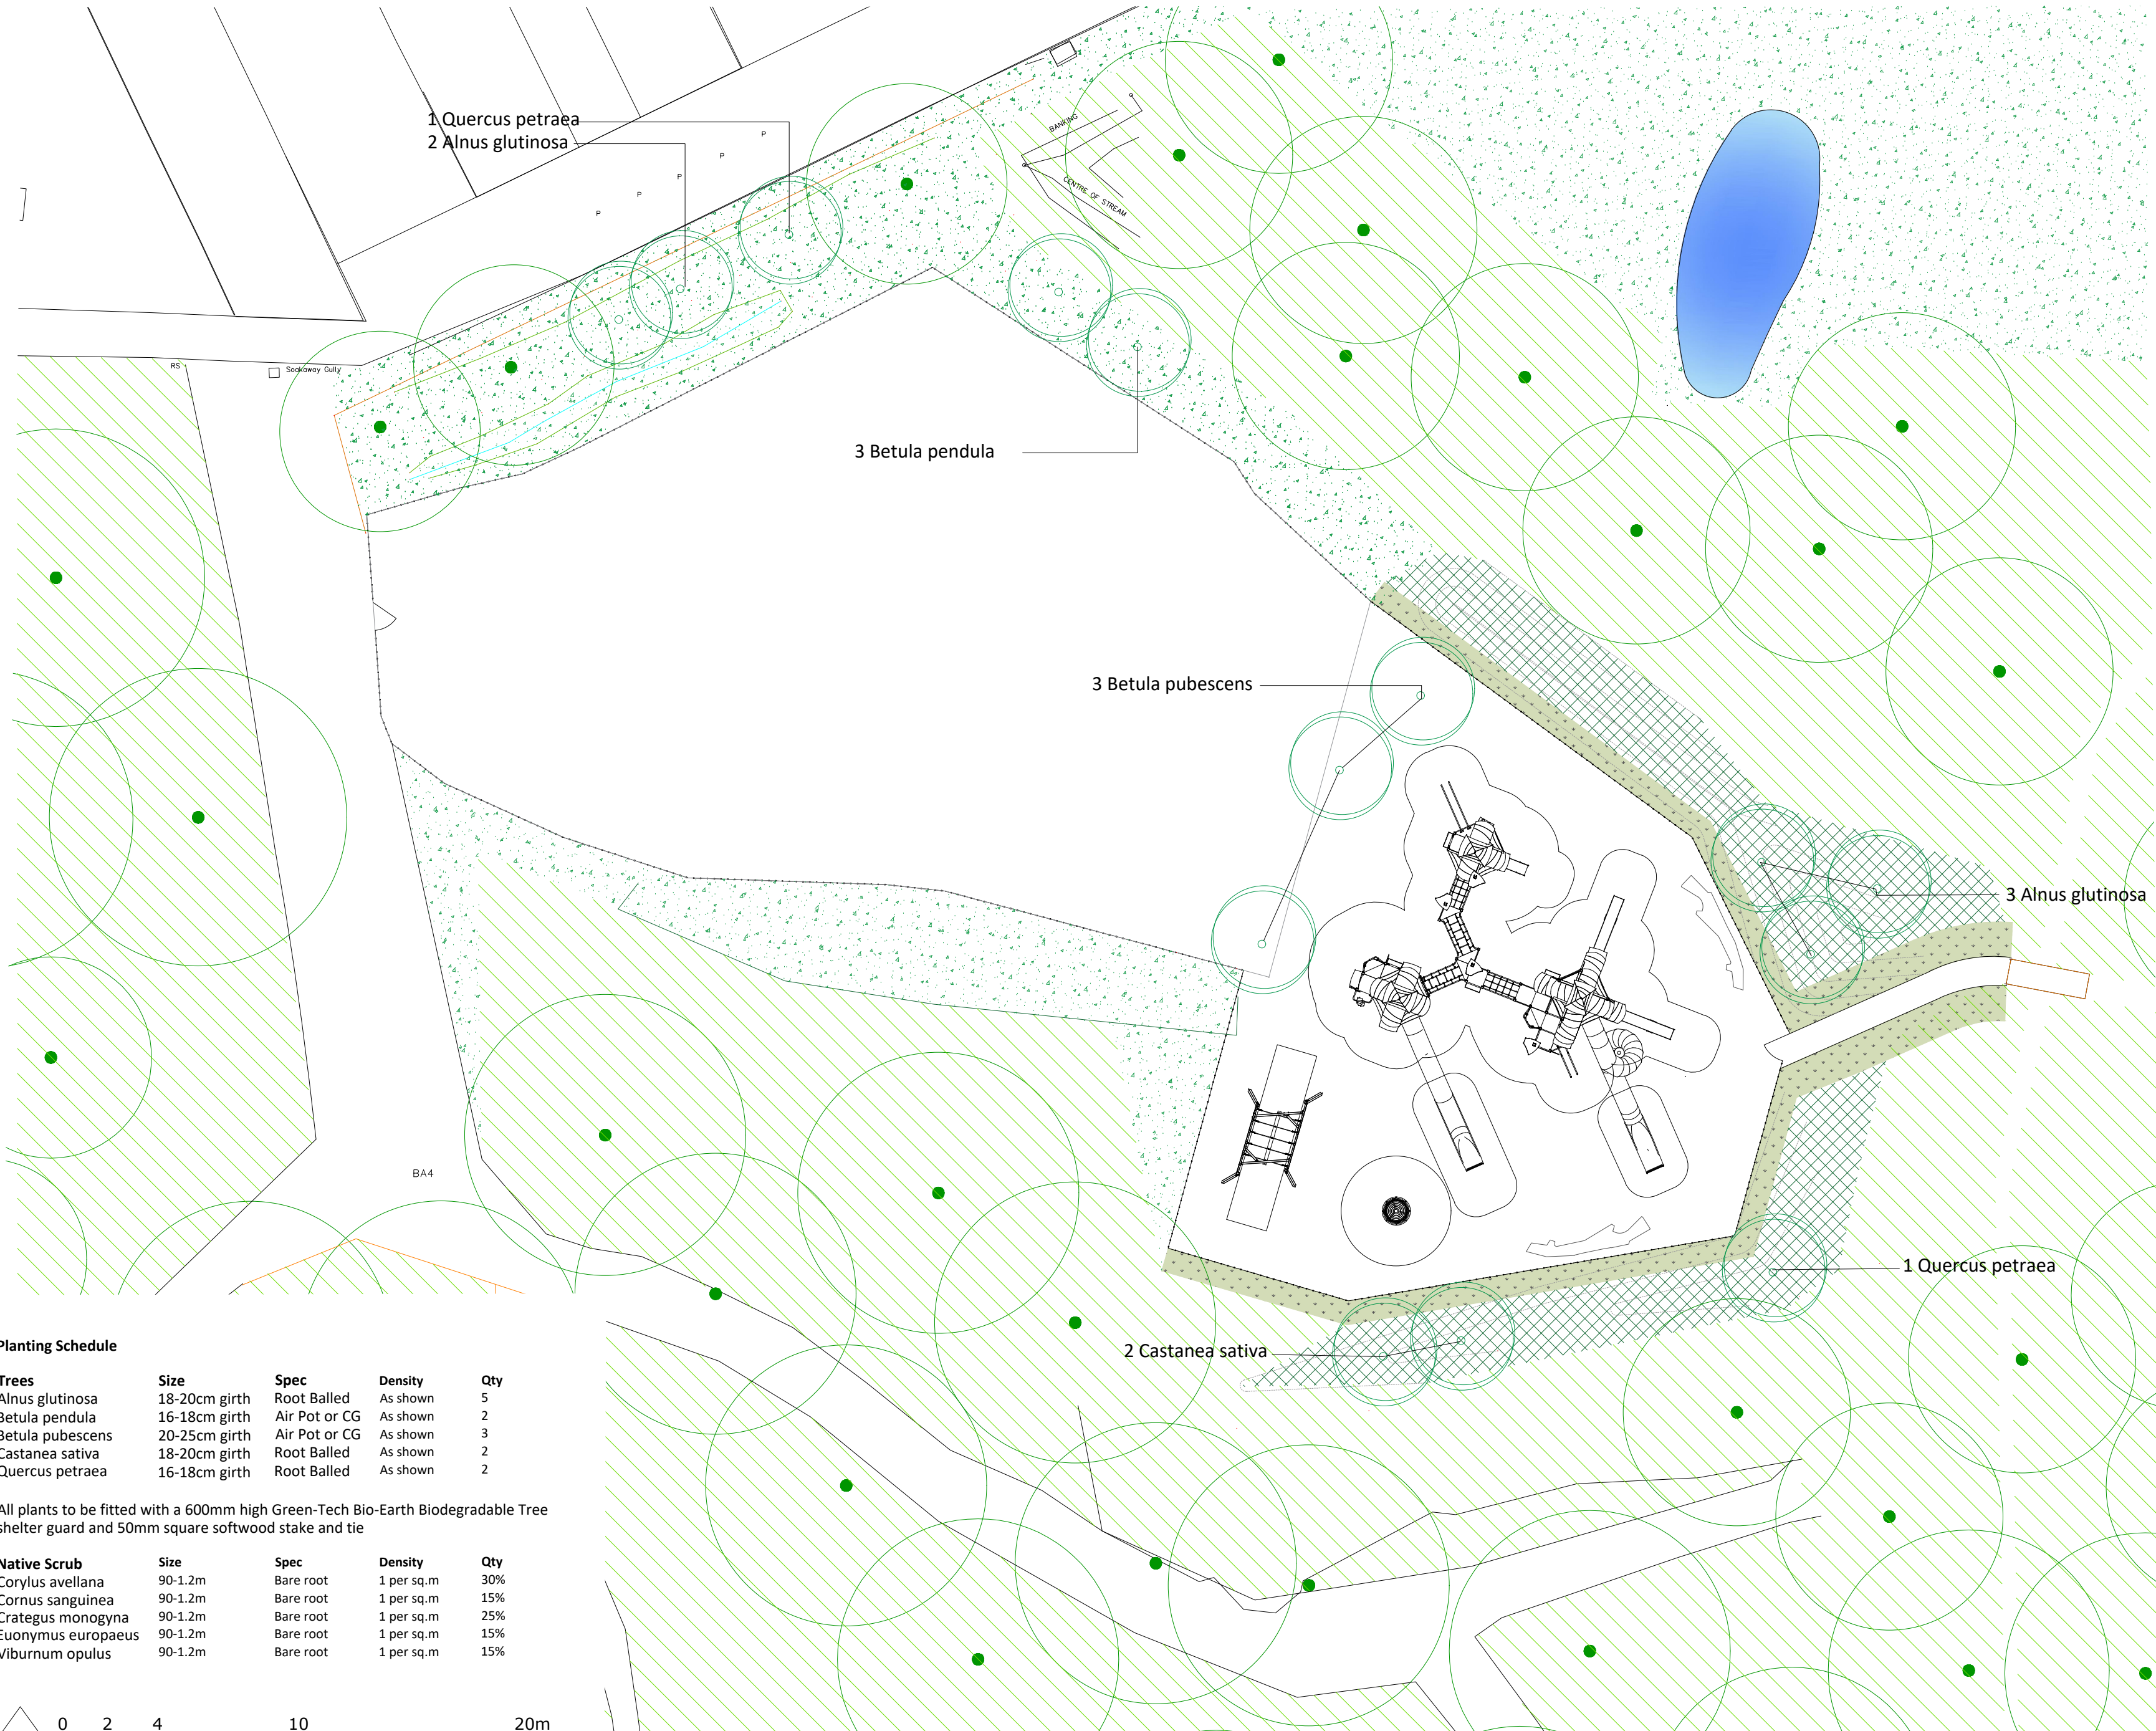

Existing woodland scrub and ground flora

Existing trees to be retained

Existing ground flora

Proposed trees

Ecological dipping pond - left to naturally colonise

Proposed understory planting

Proposed woodland wild flora and grass mix
Emorsgate EW1

EW1 mix composed of 20% native wild flowers and 80% slow growing grasses (by weight).
In deep established shade grasses do not thrive and only the wild flowers EW1F seed to be sown.

Wild Flowers 20%
1.00% Alliaria petiolata - Garlic Mustard
0.50% Anthriscus sylvestris - Cow Parsley
2.00% Carex divulsa ssp divulsa - Grey Sedge
0.10% Carex pendula - Pendulous Sedge
4.00% Chaerophyllum temulum - Rough Chervil
1.00% Digitalis purpurea - Foxglove
1.10% Filipendula ulmaria - Meadowsweet
0.50% Galium album - (Galium mollugo) - Hedge Bedstraw
2.00% Geranium pyreniacum - Hedge Crane's-bill
0.80% Geum urbanum - Wood Aven's
1.00% Hyacinthoides non-scripta - Bluebell
5.00% Silene dioica - Red Campion
1.00% Silene flos-cuculi - Ragged Robin


Grasses 80%
1.00% Agrostis capillaris - Common Bent (w)
2.00% Anthoxanthum odoratum - Sweet Vernal-grass (w)
1.00% Brachypodium sylvaticum - False Brome (w)
50.00% Cynosurus cristatus - Crested Dogtail
2.00% Deschampsia cespitosa - Tufted Hair-grass (w)
20.00% Festuca rubra - Red Fescue (w)
4.00% Poa nemoralis - Wood Meadow-grass

Planting Schedule

Trees	Size	Spec	Density	Qty
Alnus glutinosa	18-20cm girth	Root Balled	As shown	5
Betula pendula	16-18cm girth	Air Pot or CG	As shown	2
Betula pubescens	20-25cm girth	Air Pot or CG	As shown	3
Castanea sativa	18-20cm girth	Root Balled	As shown	2
Quercus petraea	16-18cm girth	Root Balled	As shown	2

All plants to be fitted with a 600mm high Green-Tech Bio-Earth Biodegradable Tree shelter guard and 50mm square softwood stake and tie

Native Scrub	Size	Spec	Density	Qty
Corylus avellana	90-1.2m	Bare root	1 per sq.m	30%
Cornus sanguinea	90-1.2m	Bare root	1 per sq.m	15%
Crataegus monogyna	90-1.2m	Bare root	1 per sq.m	25%
Euonymus europaeus	90-1.2m	Bare root	1 per sq.m	15%
Viburnum opulus	90-1.2m	Bare root	1 per sq.m	15%

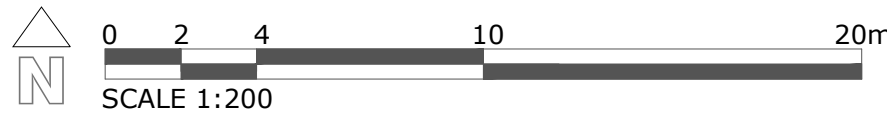

Rev	Date	Details	By	QA
P06	27.03.2025	Dipping pond added	MG	XX
P05	06.03.2025	Path omitted	MG	XX
P04	05.03.2025	First Issue	MG	XX

THIS DRAWING IS COPYRIGHT
© Crown copyright and database rights 2022 Ordnance Survey 0100031673

Neath Port Talbot CBC

Adventure Play Area Extension
Gnoll Park

Soft Landscape

Planning

Project	Volume	Originator	Roles	Type	Number	Status	Rev
2080	07	DLA	L	DR	3002	S2	P06
Job Number 2272		Scale 1:200			Size A2		

DAVIESLANDSCAPE
ARCHITECTS

Office 1C, 1-2 King street, Stroud, Gloucestershire, GL5 3BS
w. www.d-la.co.uk e. info@d-la.co.uk t. 01453 760380