


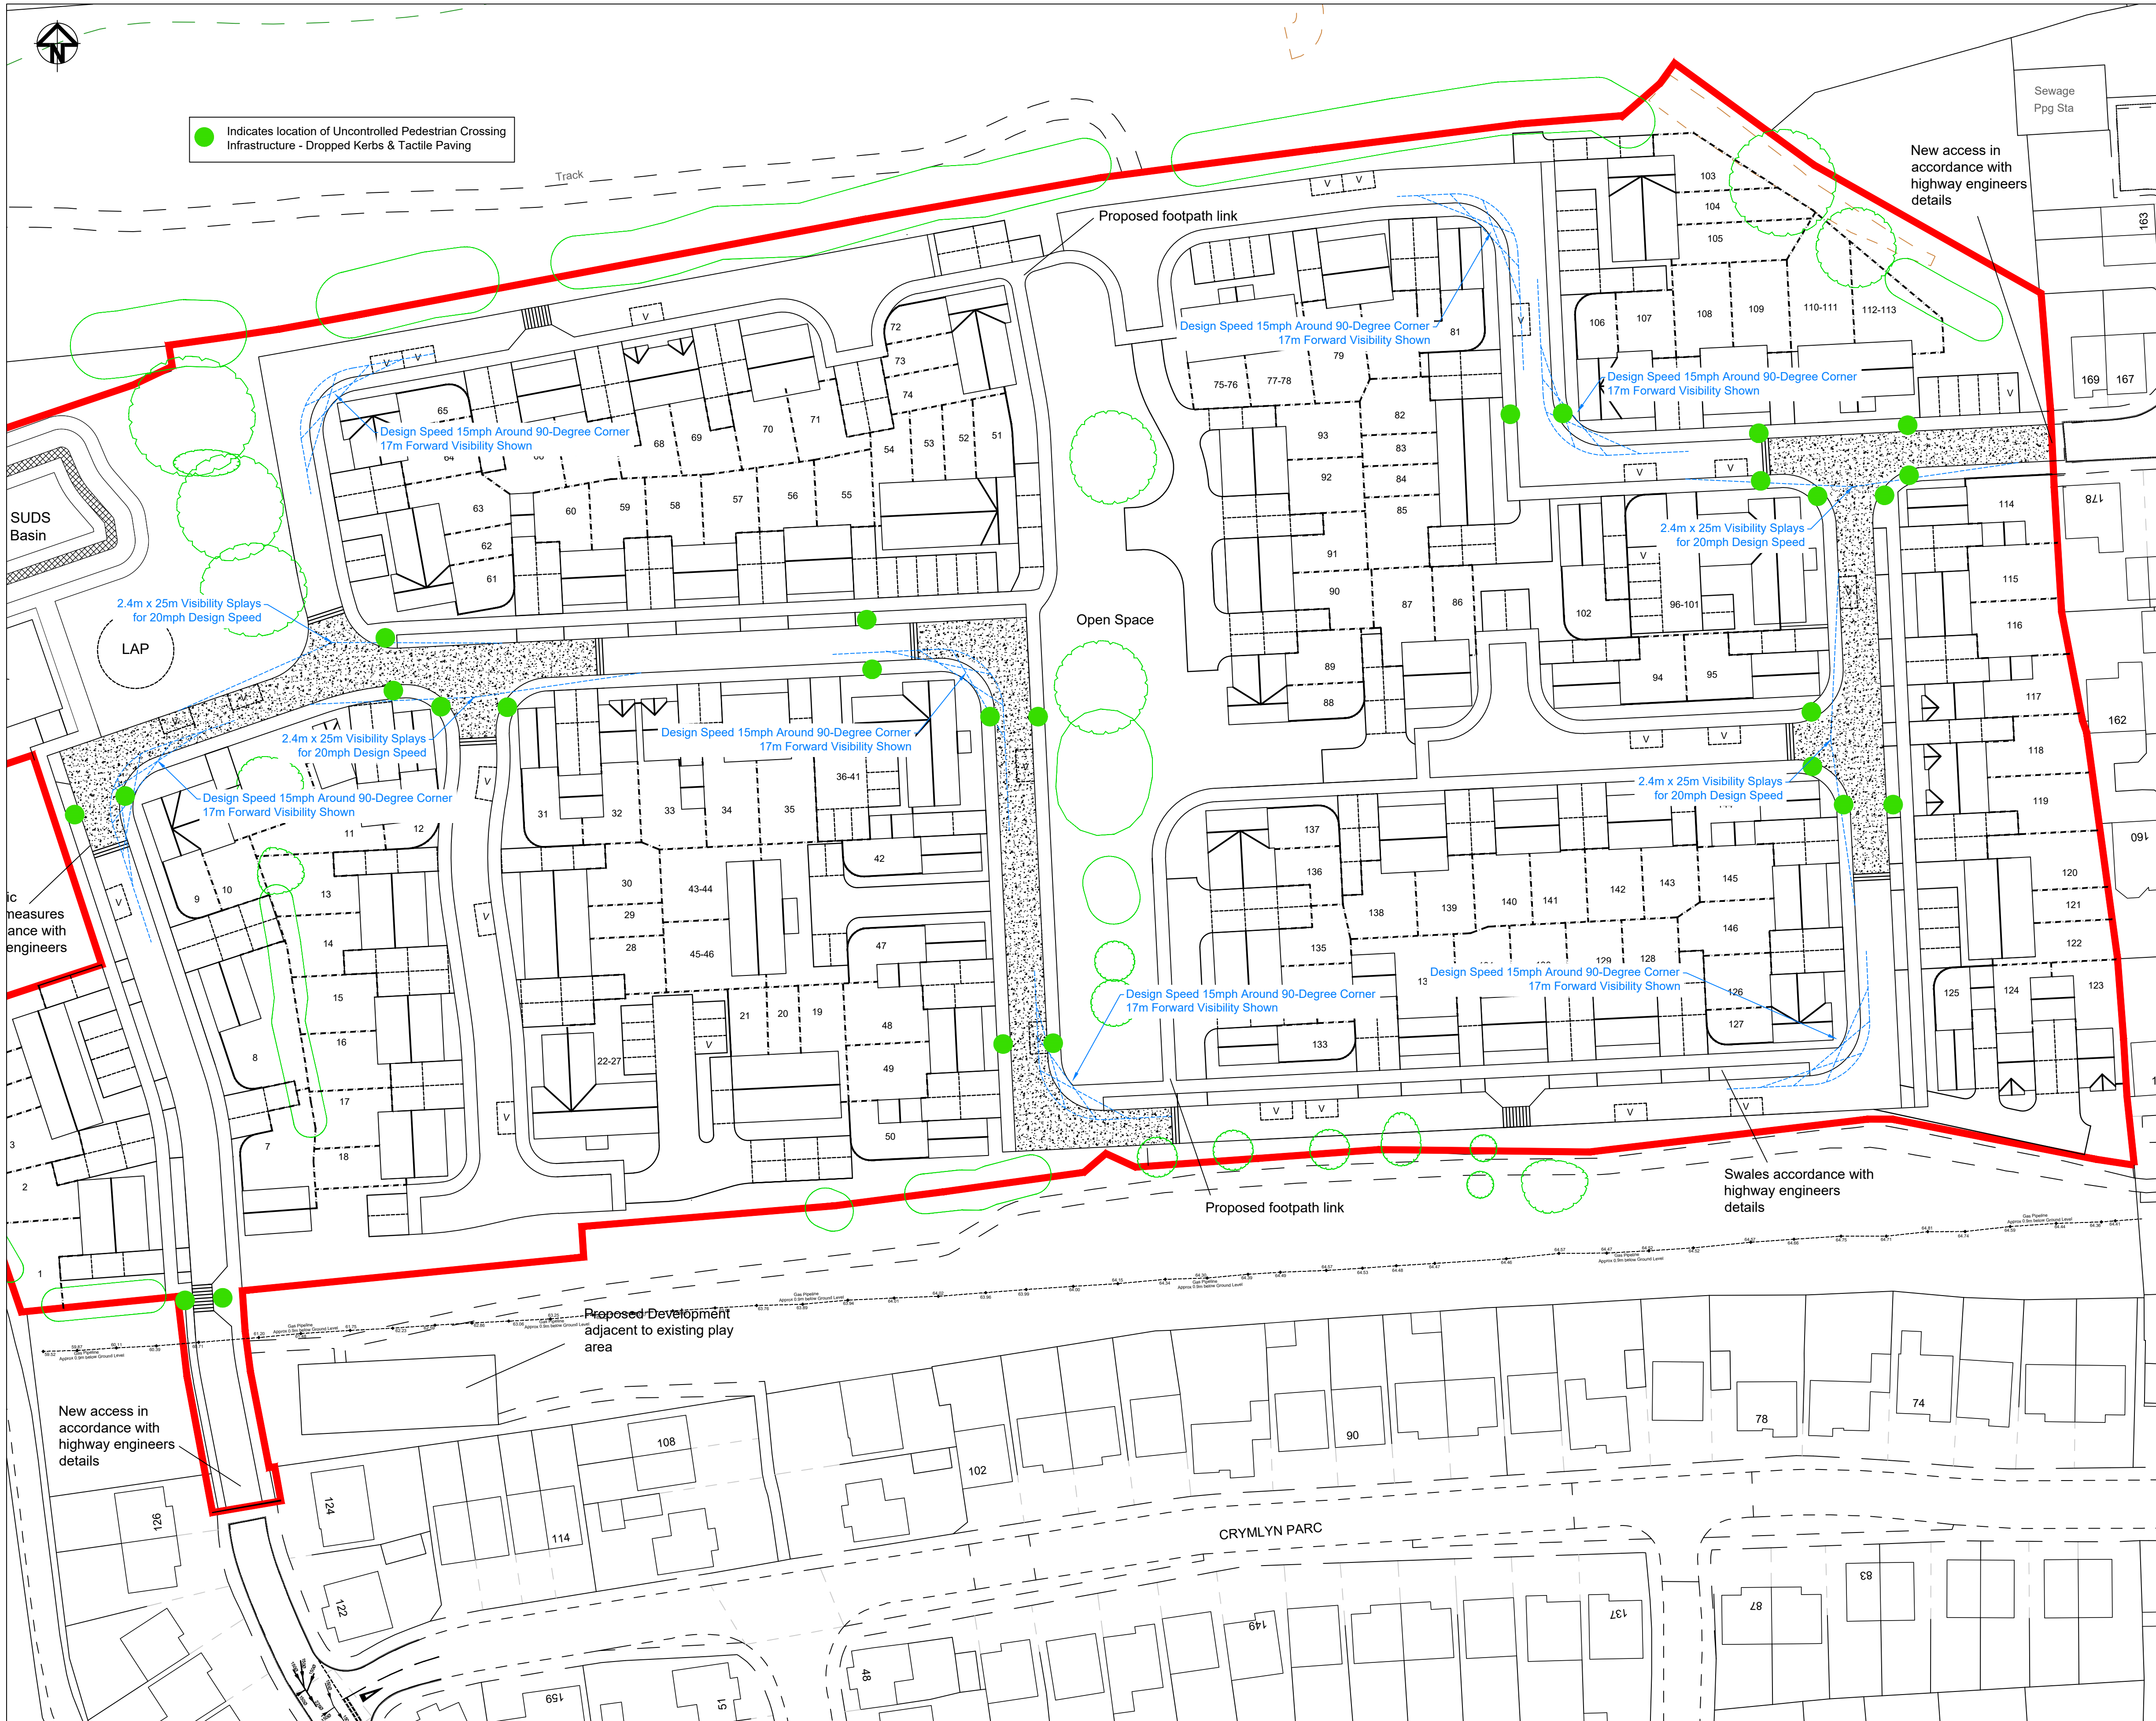

A	First Issue	28-01-25
acstro Unit 19, Yr Hen Farchnad, Carmarthen Street, Llandoello SA19 6BJ E-mail: mail@acstro.com www.acstro.com Tel: 01558 824021		
Project	CRYMLYN PARK	
Drawing	JUNCTION & FORWARD VISIBILITY & PEDESTRIAN CROSSING POINTS	
Drawing No.	1465-ACS-XX-ZZ-DR-T-101-A	
Scale	1:500 @ A1	